



9 TYP. MASONRY CONTROL JOINT
3/4" = 1'-0"

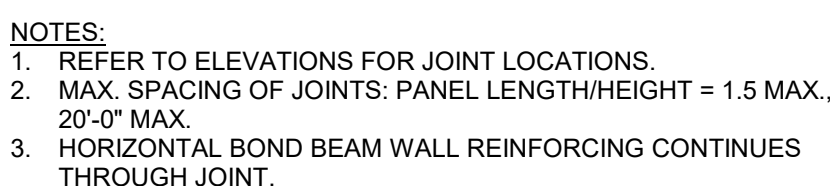

A010-1

 

DESIGNER NOTE: RENAME SHEET AFTER REMOVING NON-APPLICABLE SHEETS

APPLICABLE SPB(s): 22-0304

RaceTrac
COPYRIGHT NOTICE
THESE PLANS ARE SUBJECT TO FEDERAL
COPYRIGHT LAWS: ANY USE OF SAME
WITHOUT THE EXPRESSED WRITTEN
PERMISSION OF RACETRAC INC. IS
PROHIBITED. 2022 RACETRAC INC.

DESIGN PROFESSIONALS

ISSUE/REVISION RECORD	
DATE	DESCRIPTION
10/20/22	SPB NO. 0304

RaceTrac

RACETRAC INC.
200 GALLERIA PARKWAY SOUTHEAST
SUITE 900
ATLANTA, GEORGIA 30339
(770) 431-7600

PROJECT NAME

ANYTOWN, CITY

CITY
STATE 00000
ADDRESS

RACETRAC STORE NUMBER

#0000

PROTOTYPE SERIES 2023

2022 LH MO 0304

PLAN MODIFICATION NOTICE

SPB NO. 0304 DATE 10/20/22

STANDARD PLAN BULLETINS (SPB) MODIFY THE PROTOTYPE SERIES SET NOTED ABOVE. THE LISTED SPB REPRESENTS THE LATEST MODIFICATION INCORPORATED TO THIS PROTOTYPE SERIES SET AT ORIGINAL RELEASE OF THE ISSUE/ REVISION RECORD COLUMN ABOVE. THIS SET AFTER THE ORIGINAL RELEASE. CONTACT RACETRAC ENGINEERING AND CONSTRUCTION FOR ANY SUBSEQUENT BULLETINS NOT INCORPORATED HEREIN.

PROFESSIONAL SEAL

PROJECT NUMBER

XXXXXXX.XX


SHEET TITLE

DUMPSTER ENCLOSURE PLAN


DESIGNER NOTE:
DUMPSTER ENCLOSURE TYPE
B V1

SHEET NUMBER


A010-2

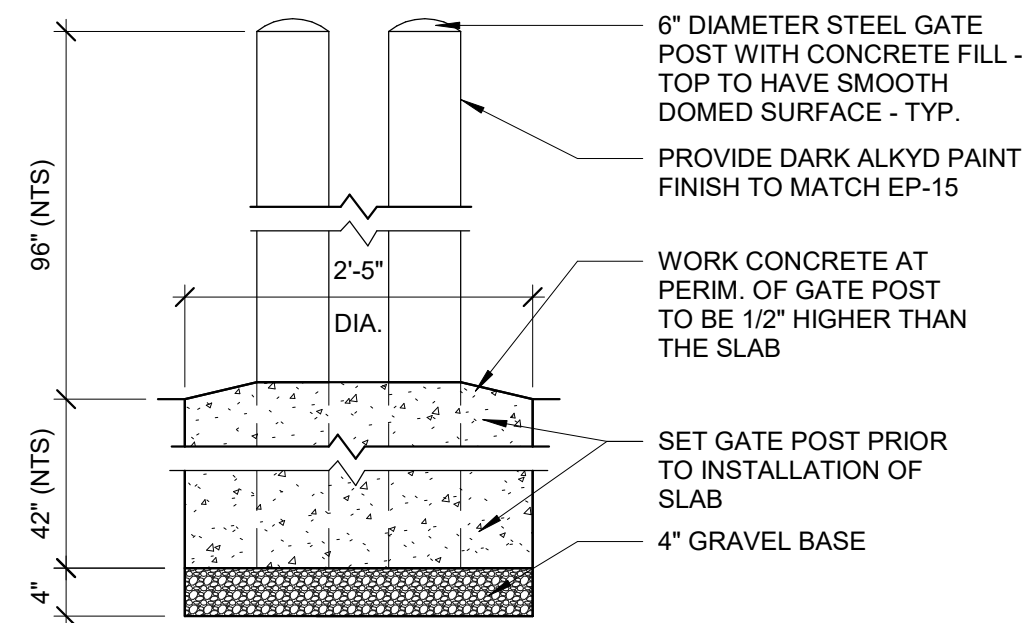


6 DOUBLE GATE POST
3/4" = 1'-0"

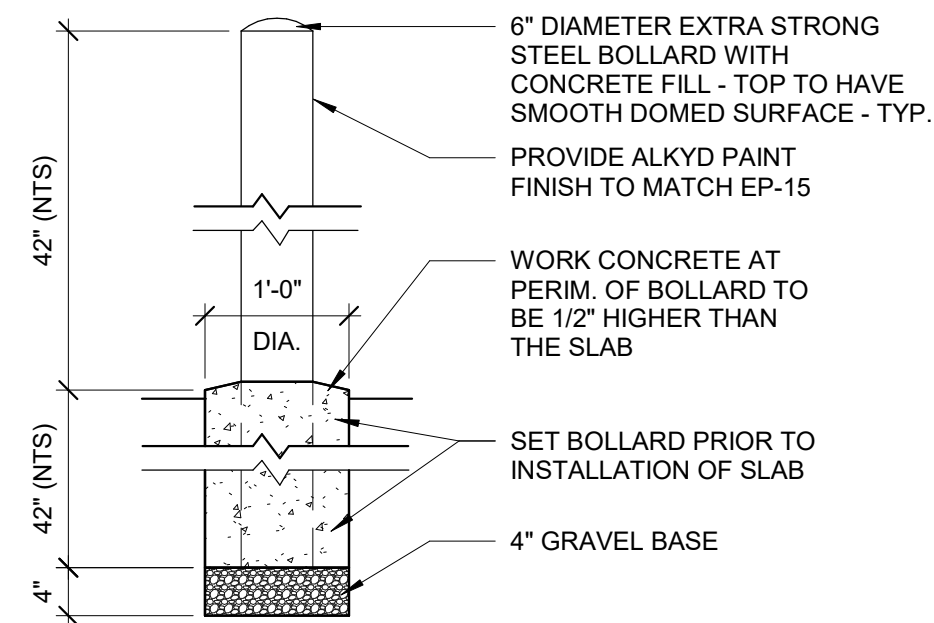

4 TYPICAL BOLLARD
3/4" = 1'-0"

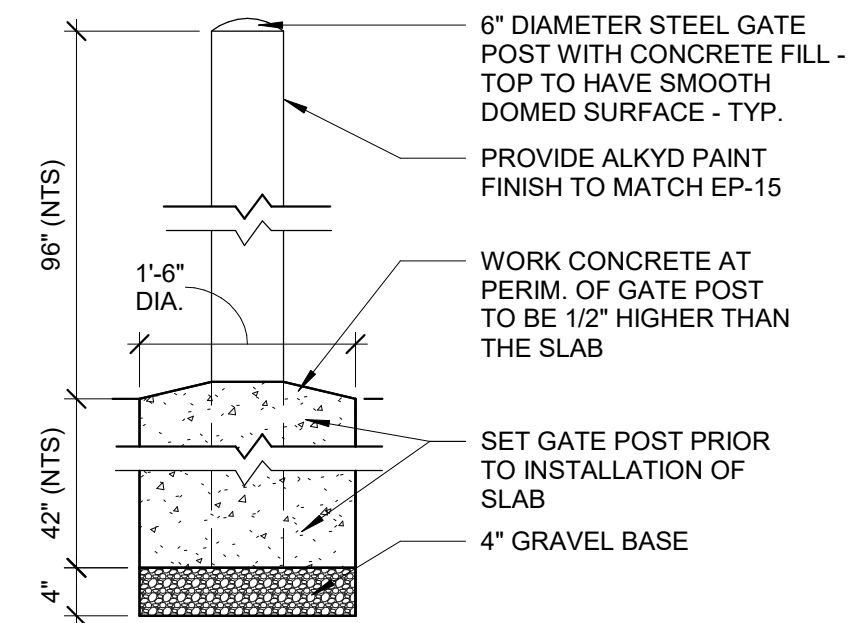


7 TYPICAL GATE POST
3/4" = 1'-0"

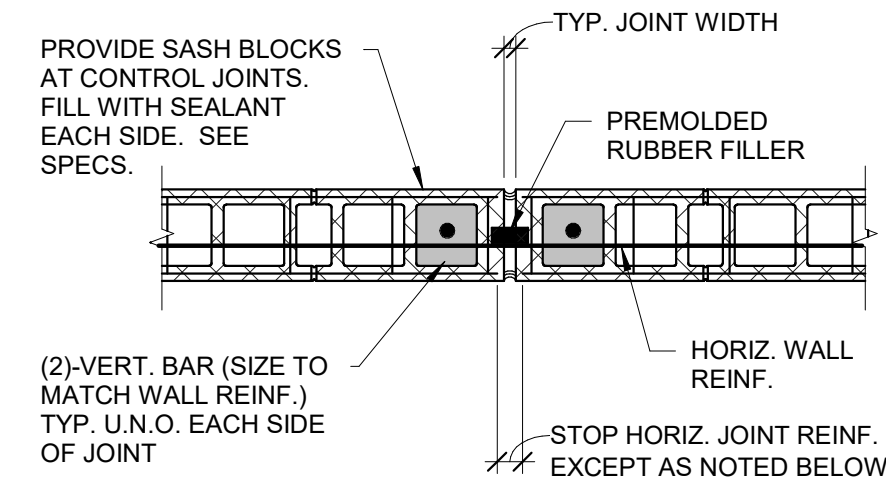


- NOTES:
1. REFER TO ELEVATIONS FOR JOINT LOCATIONS.
 2. MAX. SPACING OF JOINTS: PANEL LENGTH/HEIGHT = 1.5 MAX., 20'-0" MAX.
 3. HORIZONTAL BOND BEAM WALL REINFORCING CONTINUES THROUGH JOINT.


5 TYP. MASONRY CONTROL JOINT
3/4" = 1'-0"

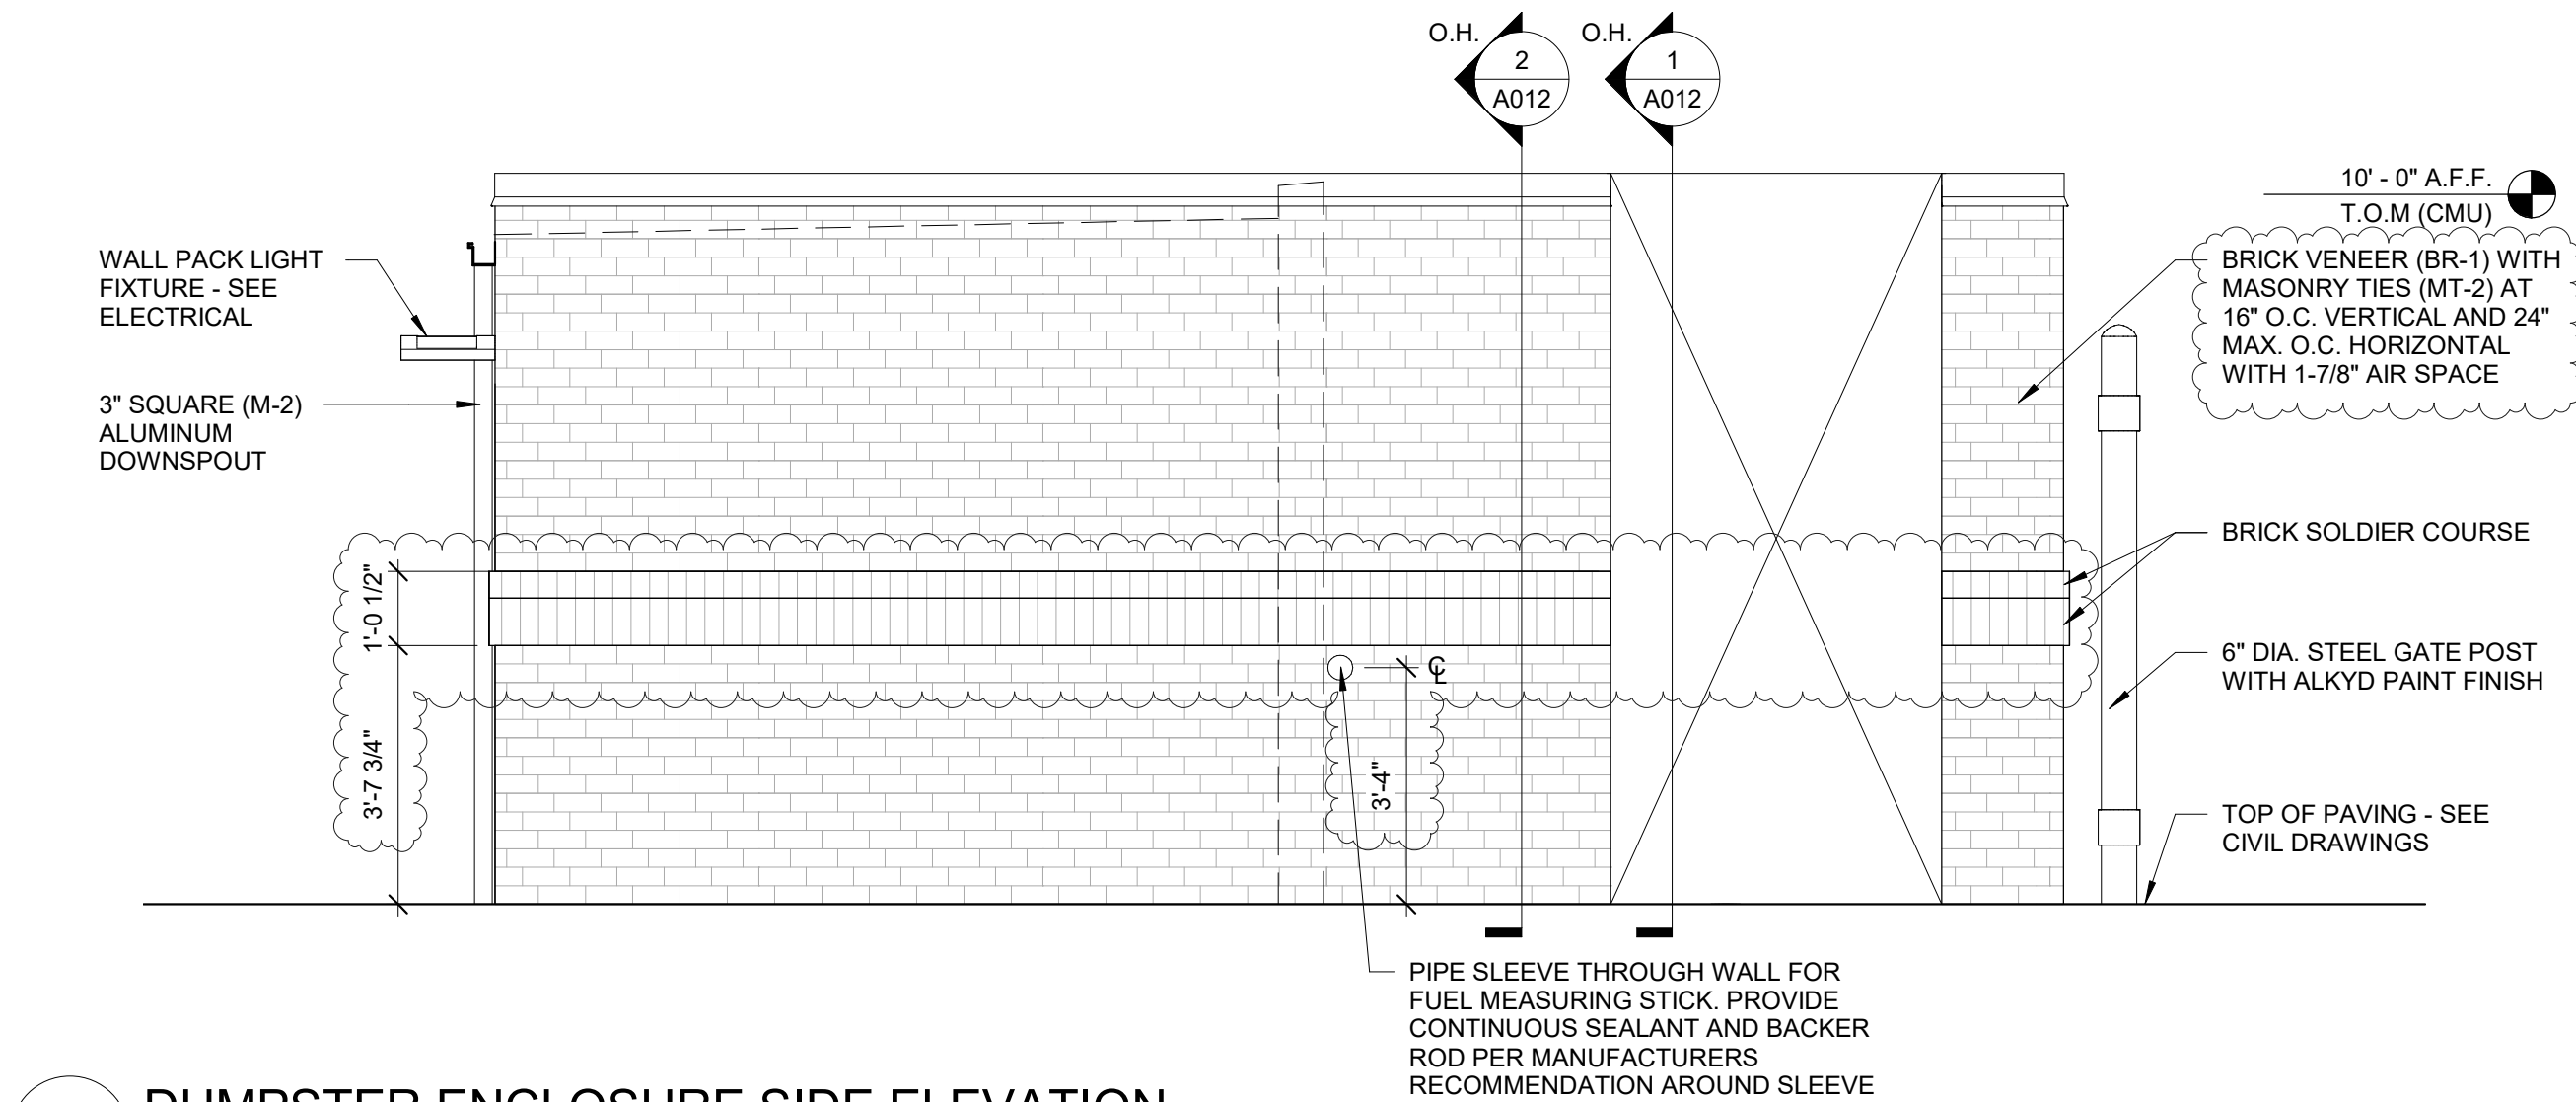

3 DUMPSTER ENCLOSURE SIDE ELEVATION
3/8" = 1'-0"

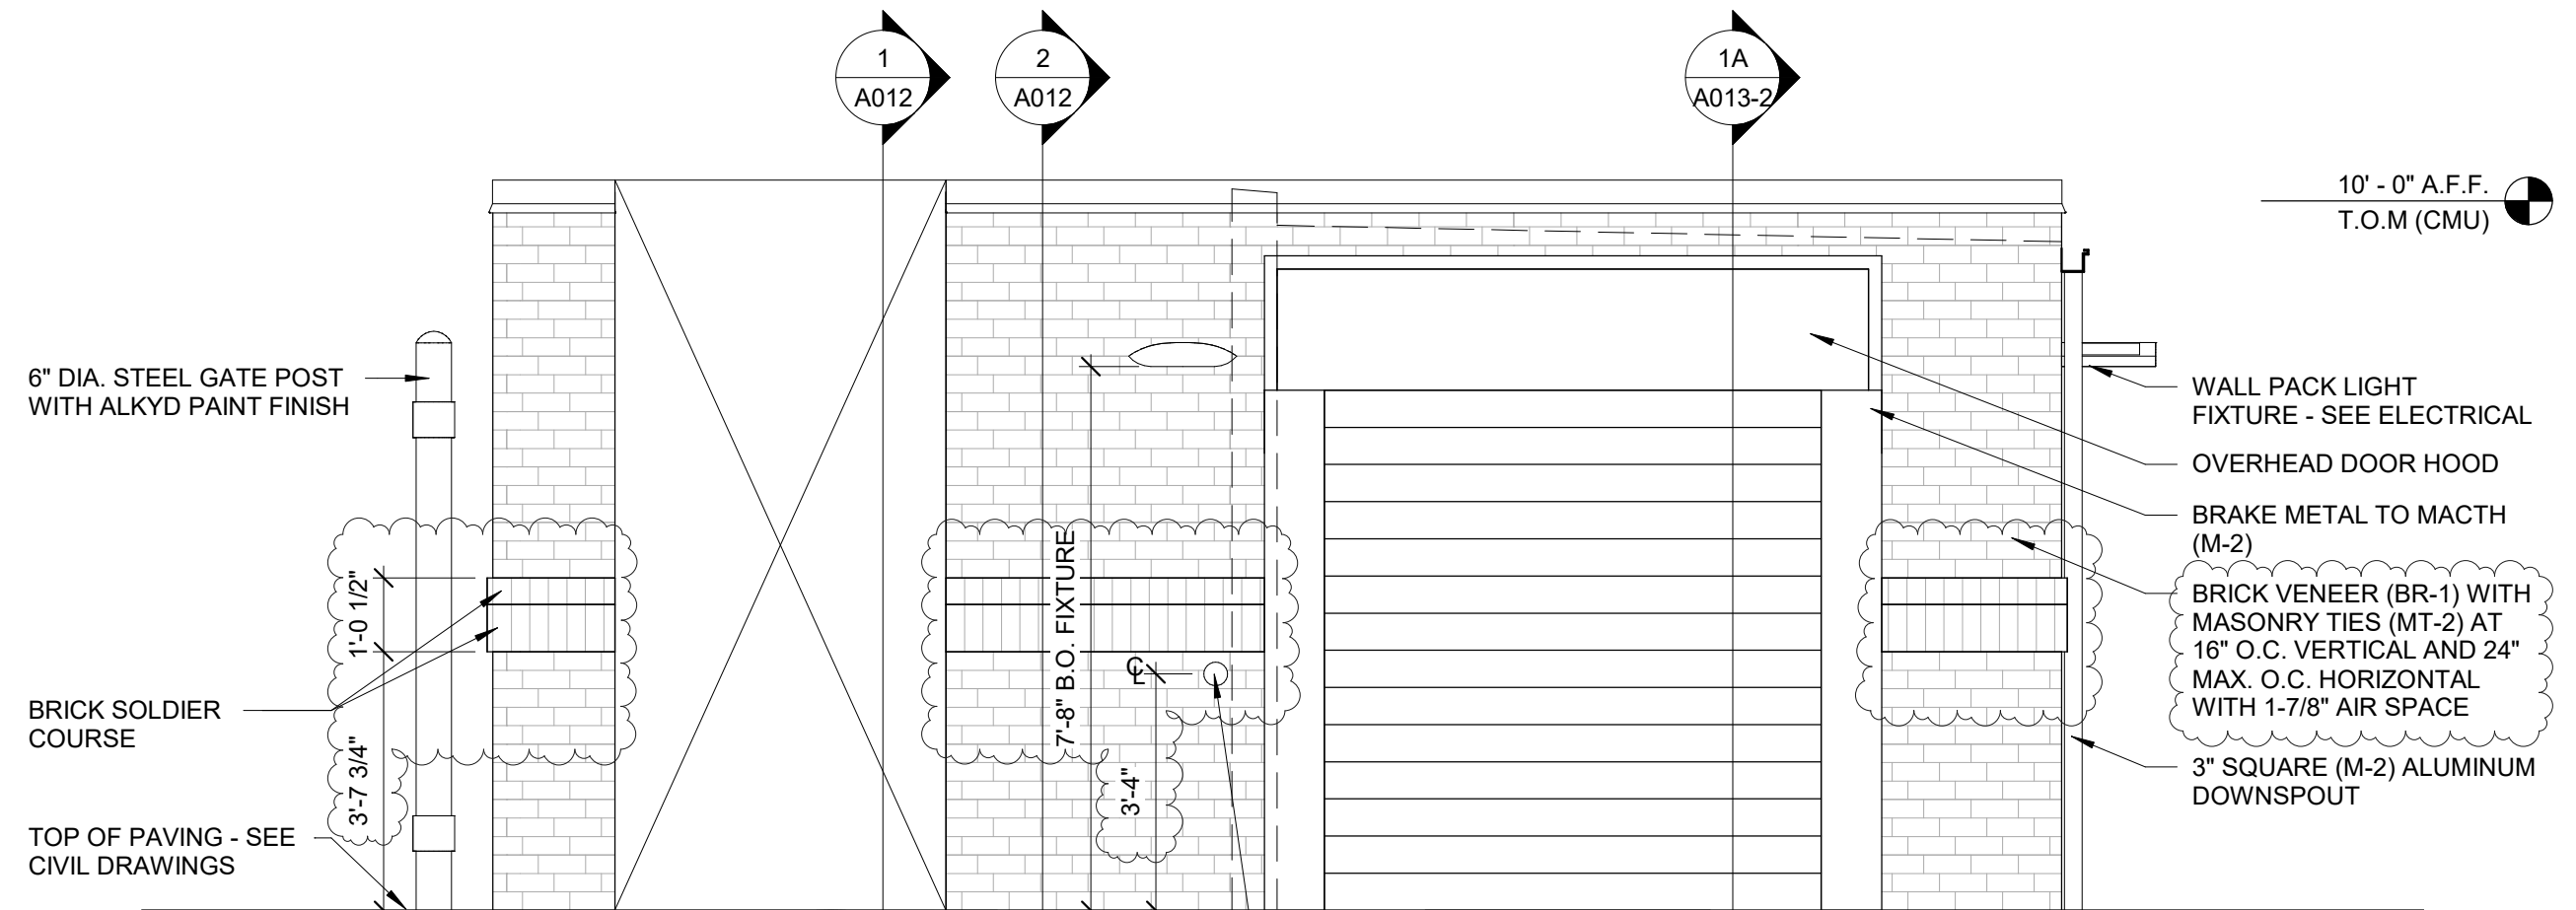

2 DUMPSTER ENCLOSURE SIDE ELEVATION
3/8" = 1'-0"

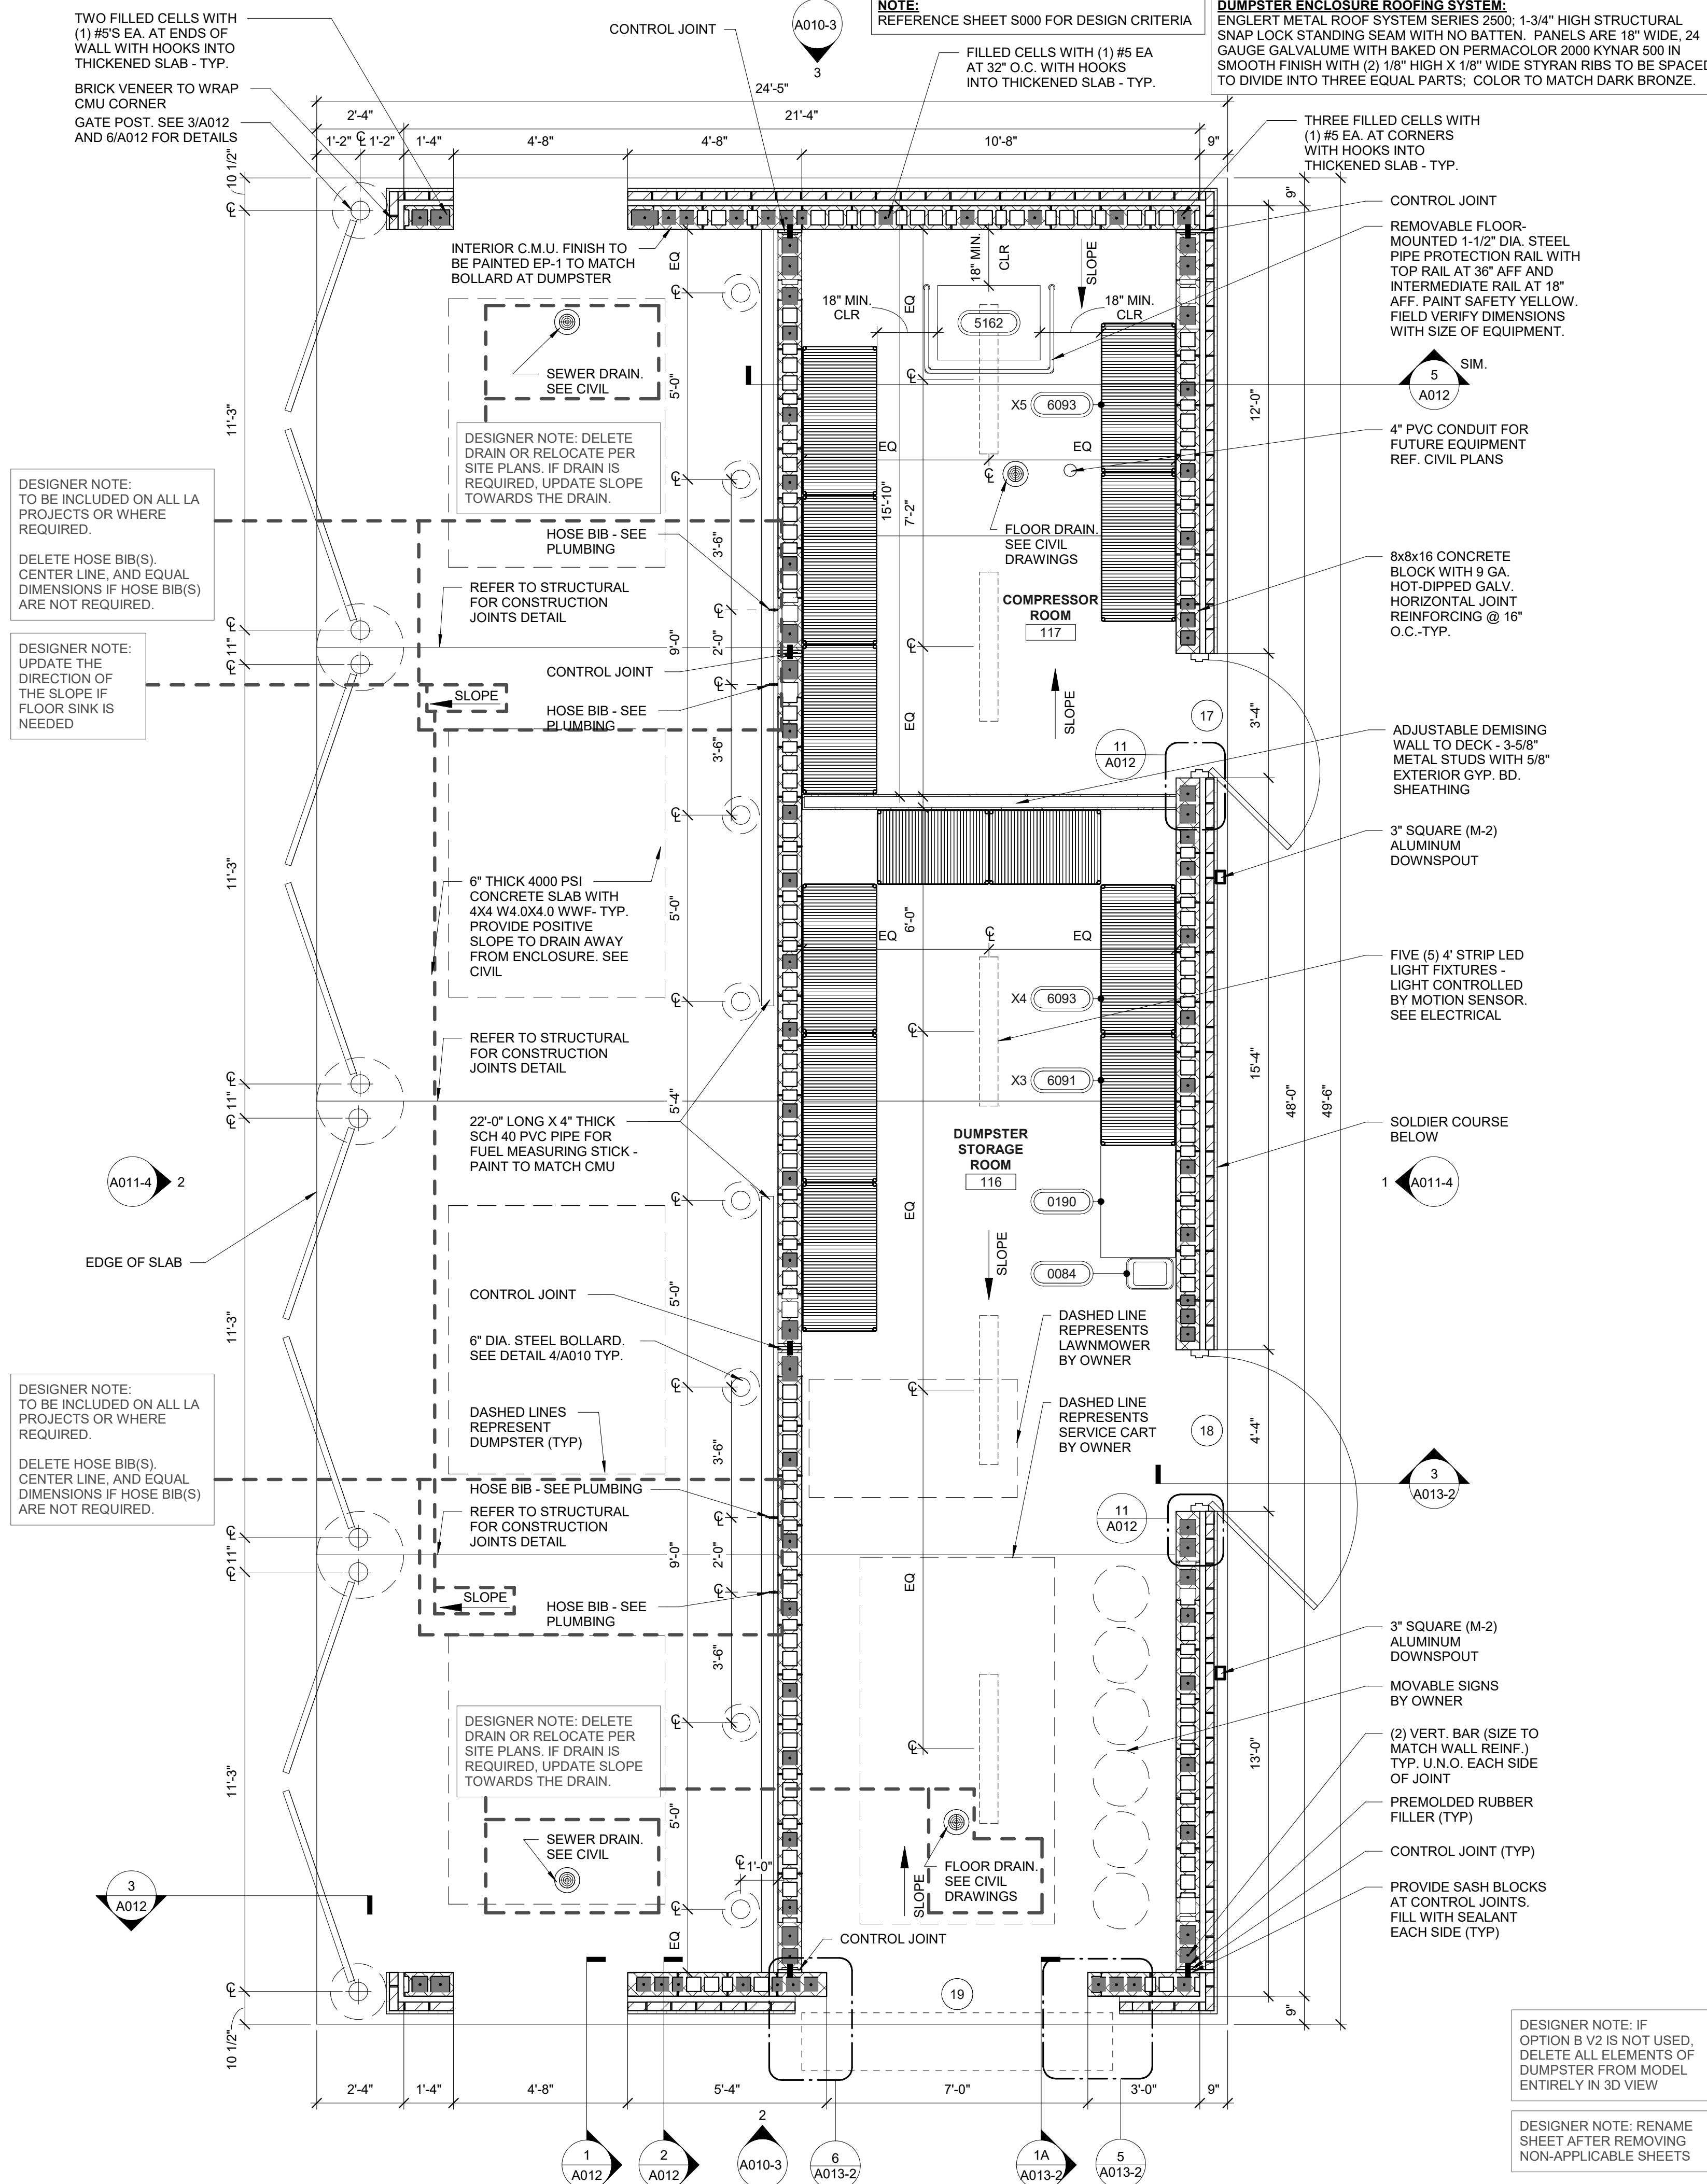

1 DUMPSTER ENCLOSURE PLAN
3/8" = 1'-0"

RaceTrac
COPYRIGHT NOTICE
THESE PLANS ARE SUBJECT TO FEDERAL
COPYRIGHT LAWS. ANY USE OF SAME
WITHOUT THE EXPRESSED WRITTEN
PERMISSION OF RACETRAC INC. IS
PROHIBITED. 2022 RACETRAC INC.

DESIGN PROFESSIONALS

ISSUE/REVISION RECORD	
DATE	DESCRIPTION
10/20/22	SPB NO. 0304

RaceTrac
RACETRAC INC.
200 GALLERIA PARKWAY SOUTHEAST
SUITE 900
ATLANTA, GEORGIA 30339
(770) 431-7600

PROJECT NAME

ANYTOWN,CITY

CITY
STATE 00000
ADDRESS

RACETRAC STORE NUMBER

#0000

PROTOTYPE SERIES 2022
2022 LH MO 0304

PLAN MODIFICATION NOTICE

SPB NO. 0304 DATE 10/20/22

STANDARD PLAN BULLETINS (SPB) MODIFY THE
PROTOTYPE SERIES SET NOTED ABOVE. THE
LISTED SPB REPRESENTS THE LATEST
MODIFICATION INCORPORATED TO THIS
PROTOTYPE SERIES SET AT ORIGINAL RELEASE.
THE ISSUE/ REVISION RECORD COLUMN ABOVE
LISTS ANY REVISIONS OR SPB INCORPORATED IN
THIS SET AFTER THE ORIGINAL RELEASE.
CONTACT RACETRAC ENGINEERING AND
CONSTRUCTION FOR ANY SUBSEQUENT
BULLETINS NOT INCORPORATED HEREIN.

PROFESSIONAL SEAL

PROJECT NUMBER
XXXXXXX.XX

SHEET TITLE


DUMPSTER
ENCLOSURE PLAN

DESIGNER NOTE:
DUMPSTER ENCLOSURE TYPE
B V2


SHEET NUMBER

A010-3


APPLICABLE SPB(S): 22-0304

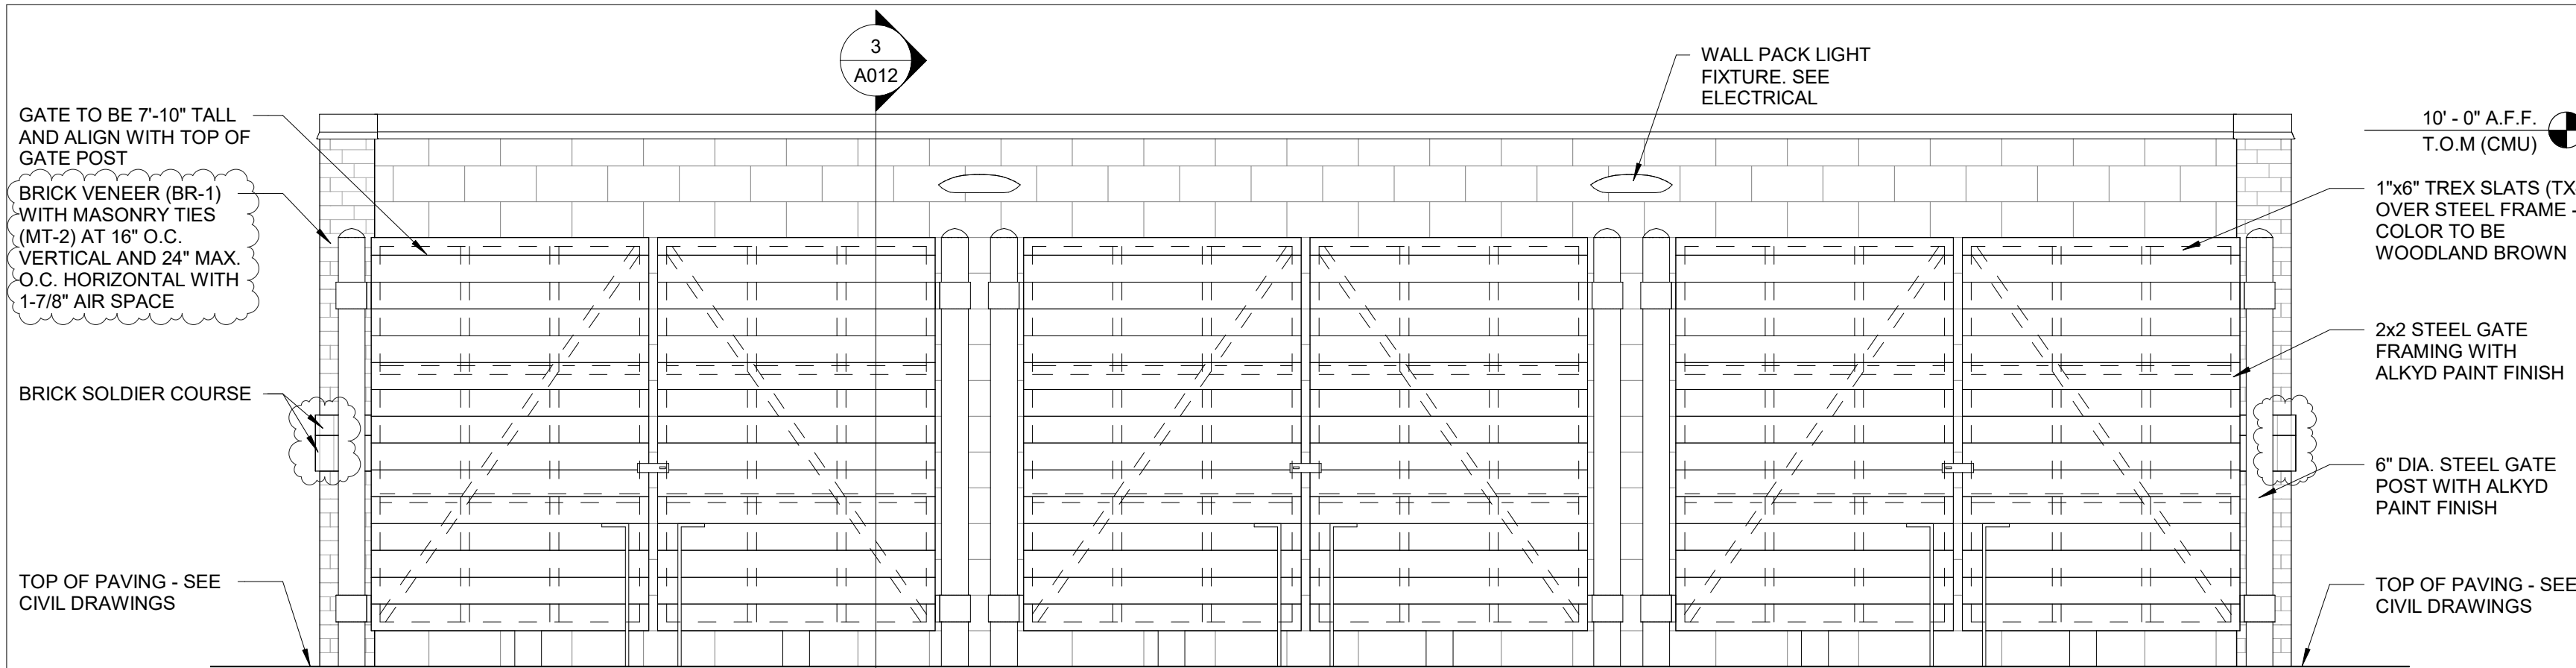


5 DUMPSTER ENCLOSURE FRONT ELEVATION

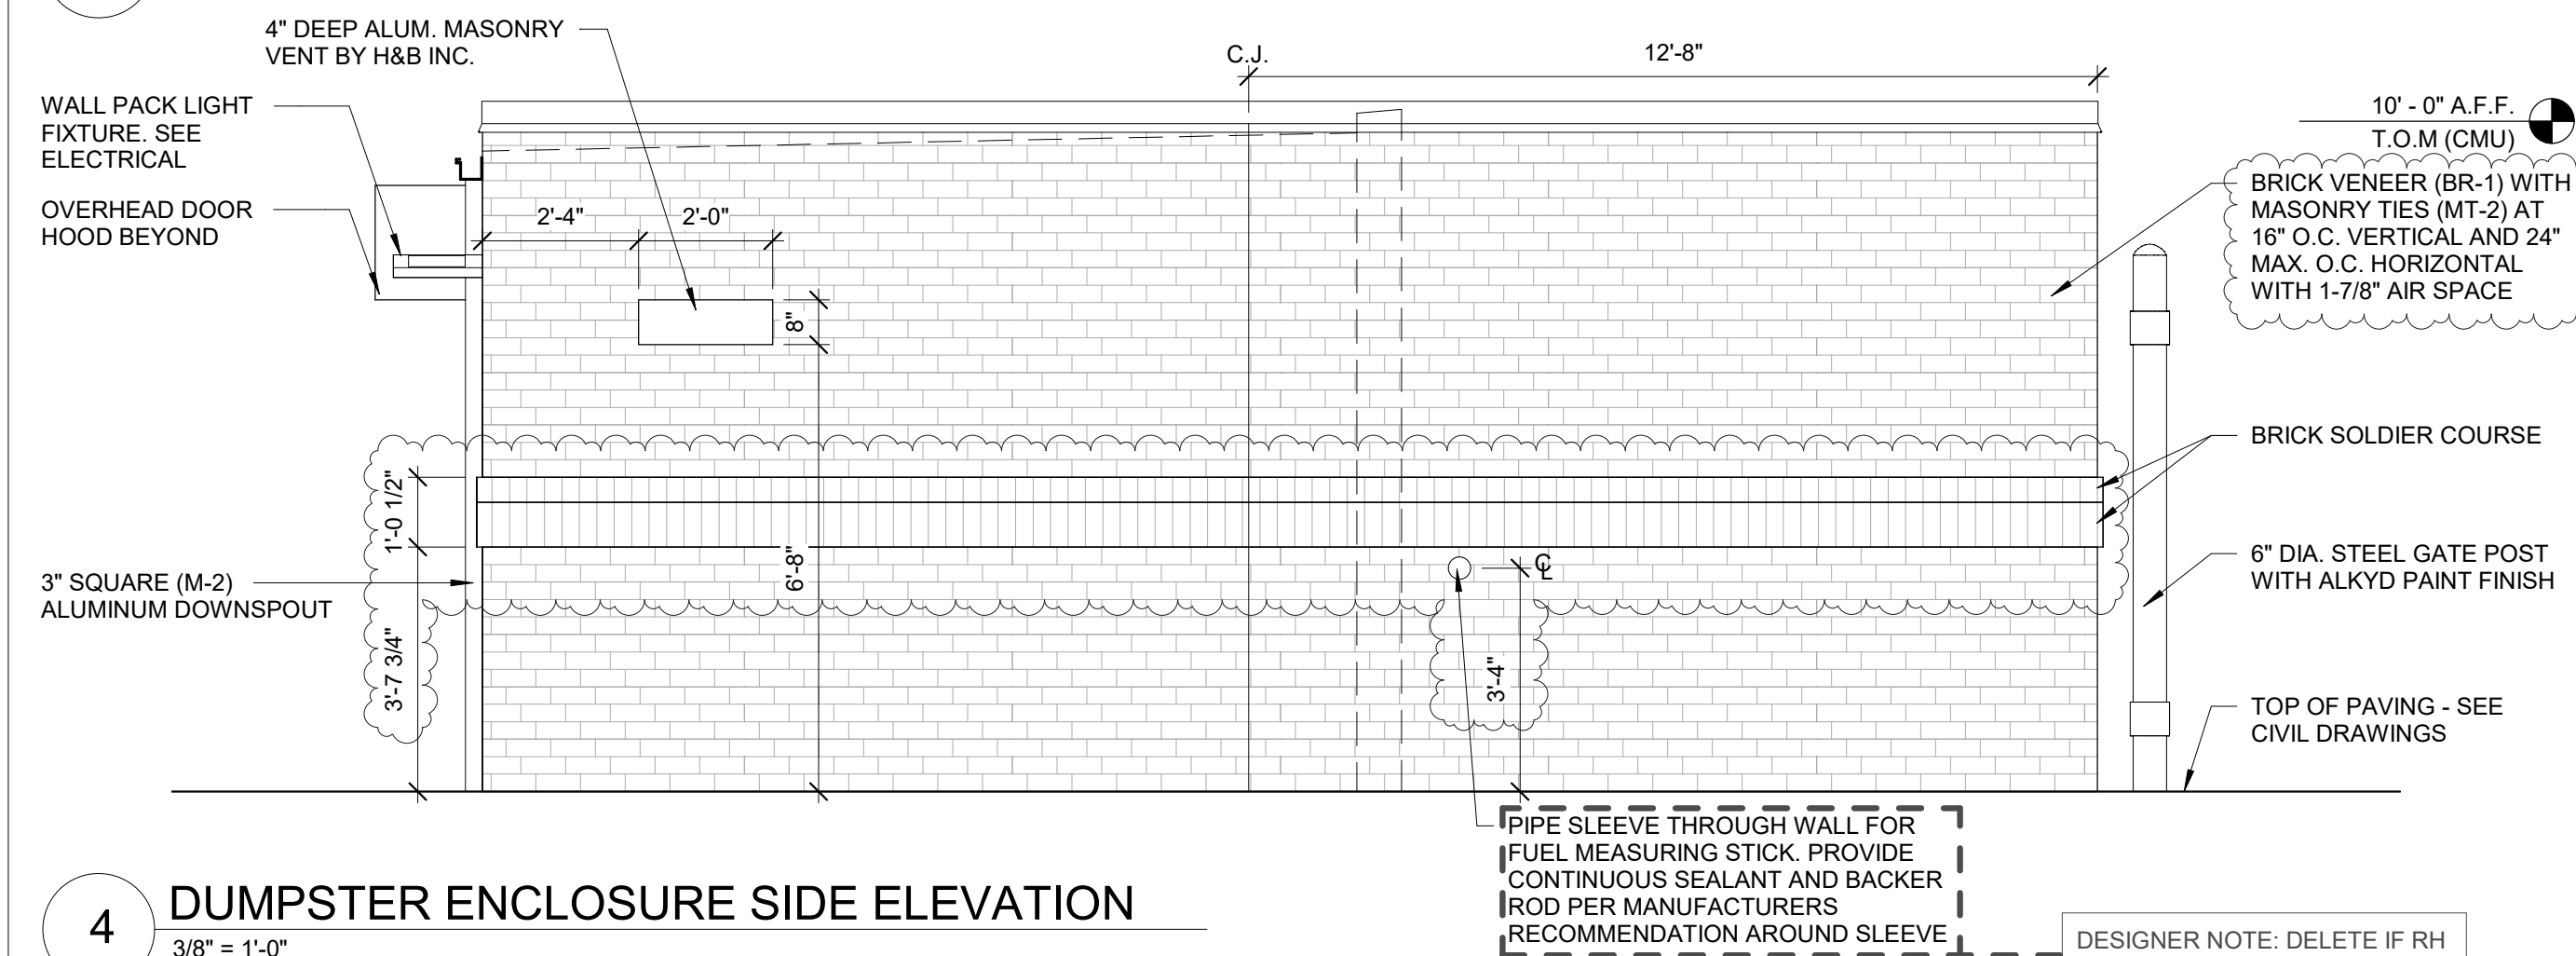


4 DUMPSTER ENCLOSURE SIDE ELEVATION

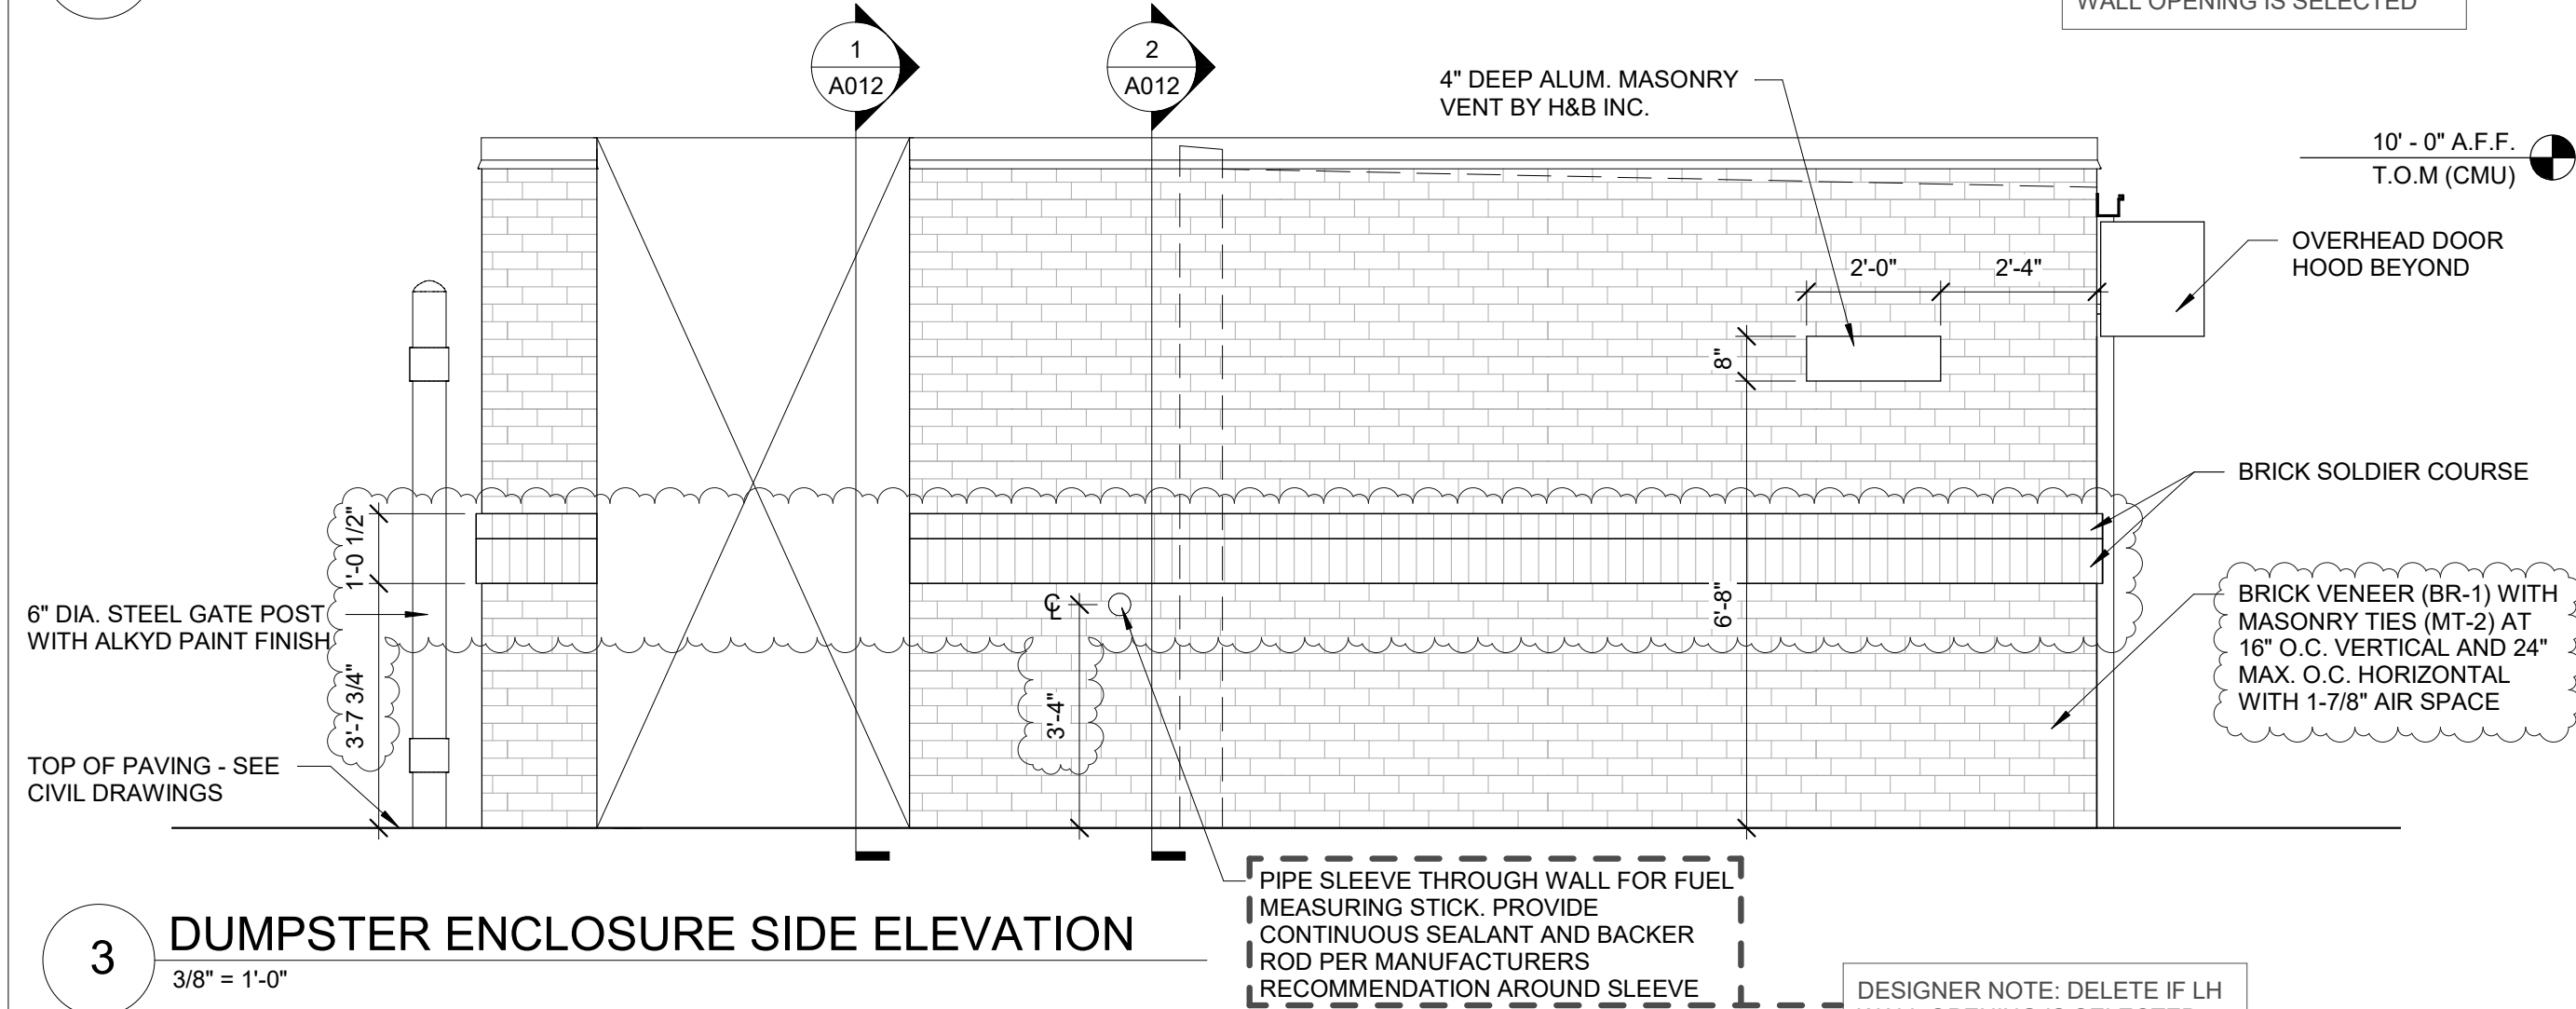


3 DUMPSTER ENCLOSURE SIDE ELEVATION

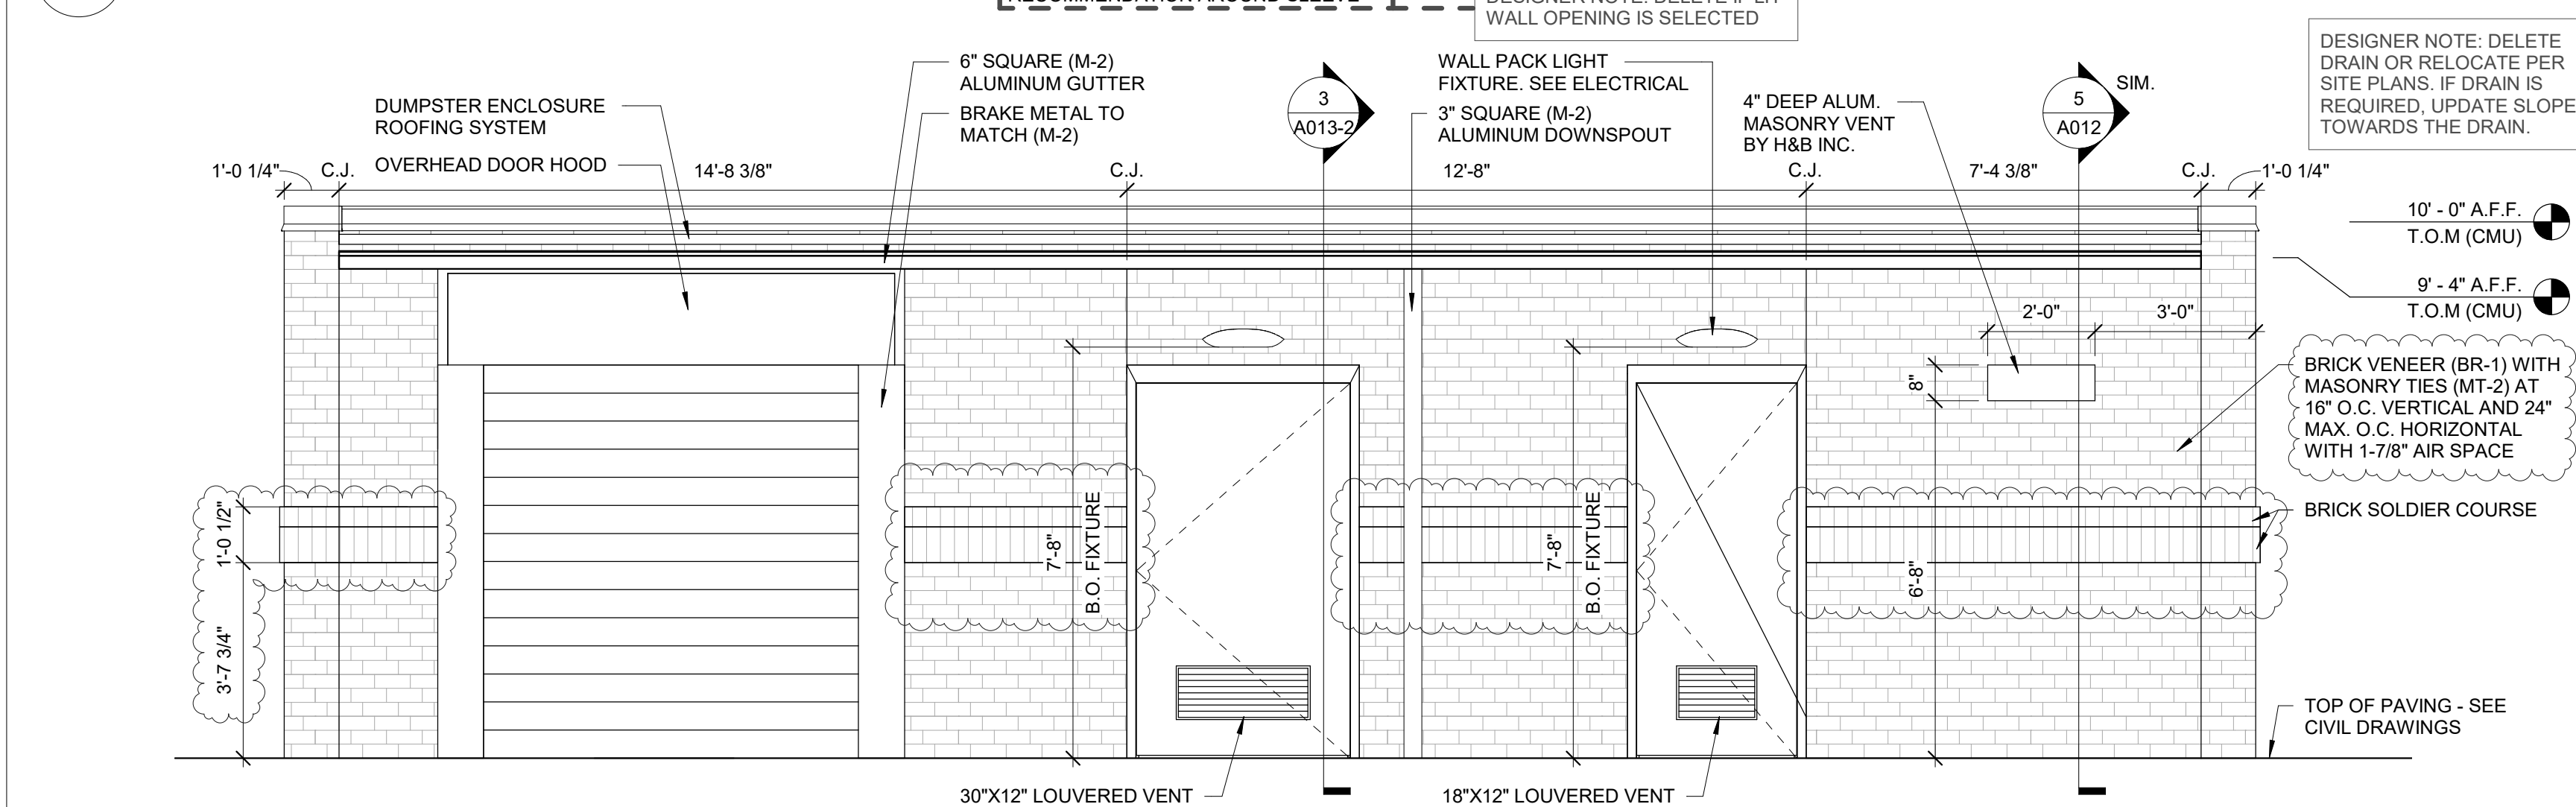


2 DUMPSTER ENCLOSURE REAR ELEVATION

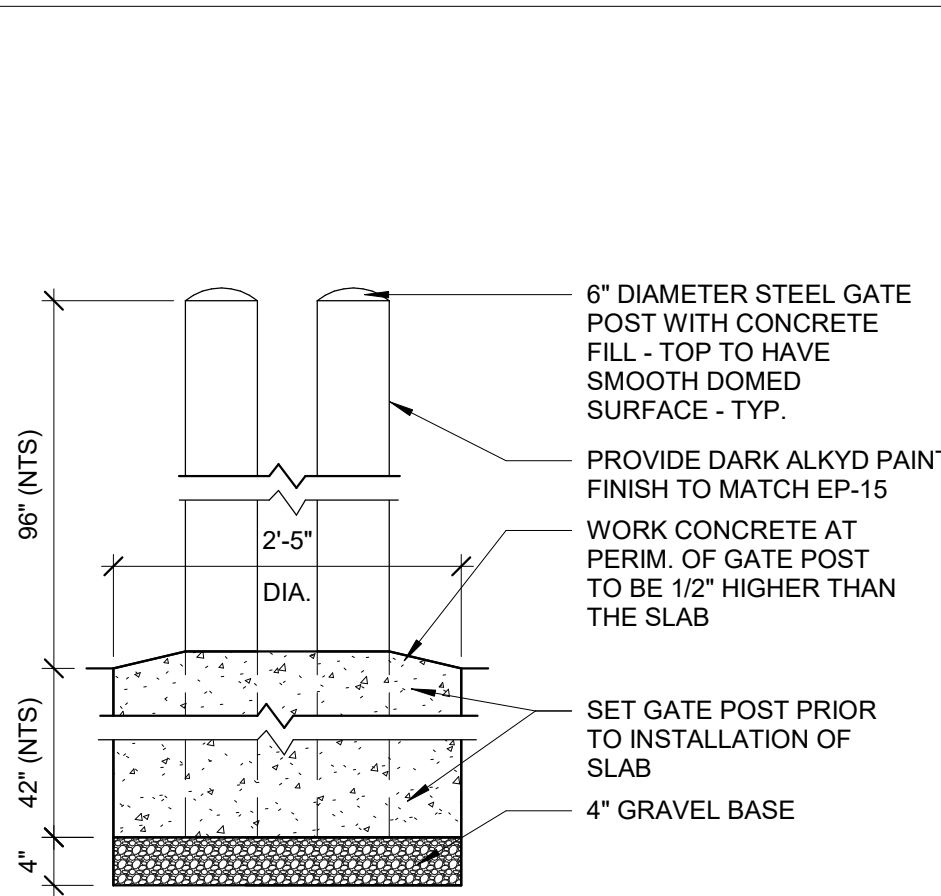


6 DOUBLE GATE POST

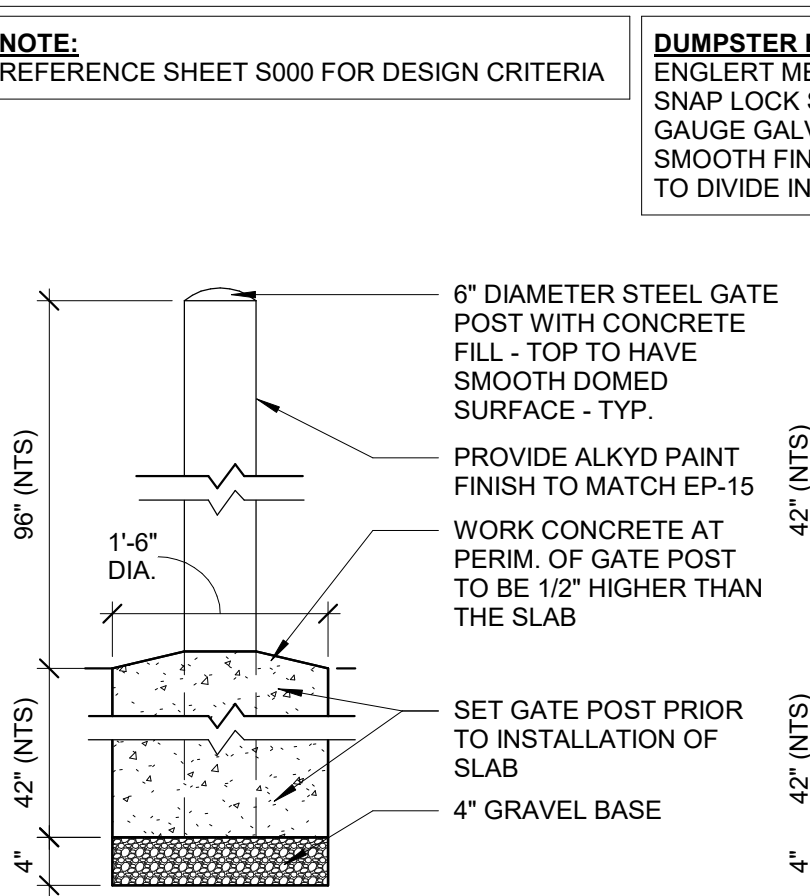

7 TYPICAL GATE POST

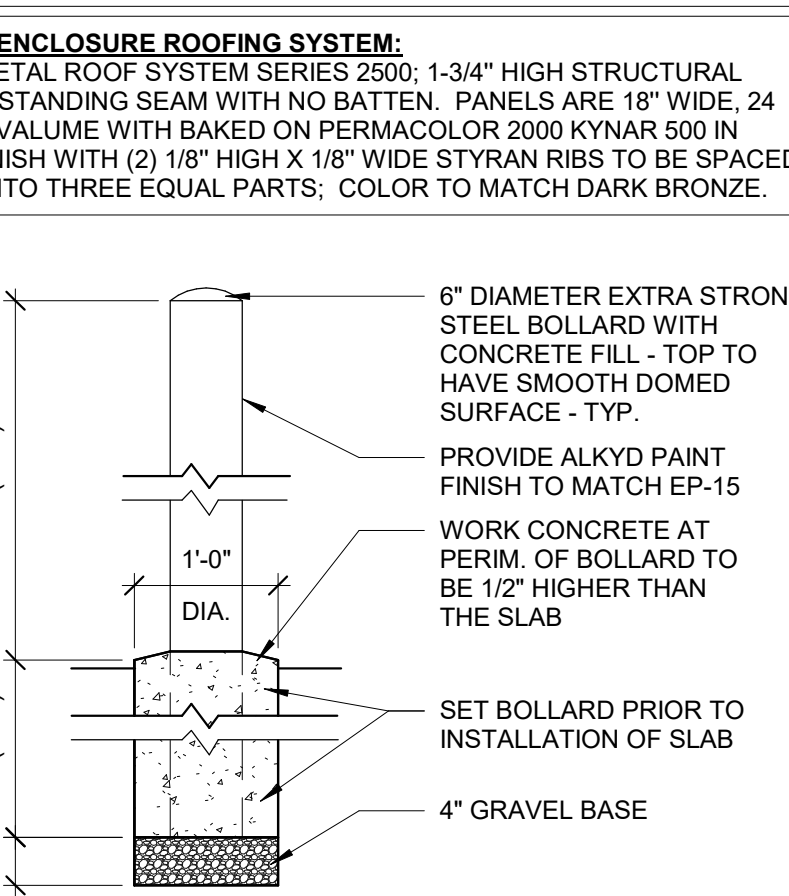

8 TYPICAL BOLLARD

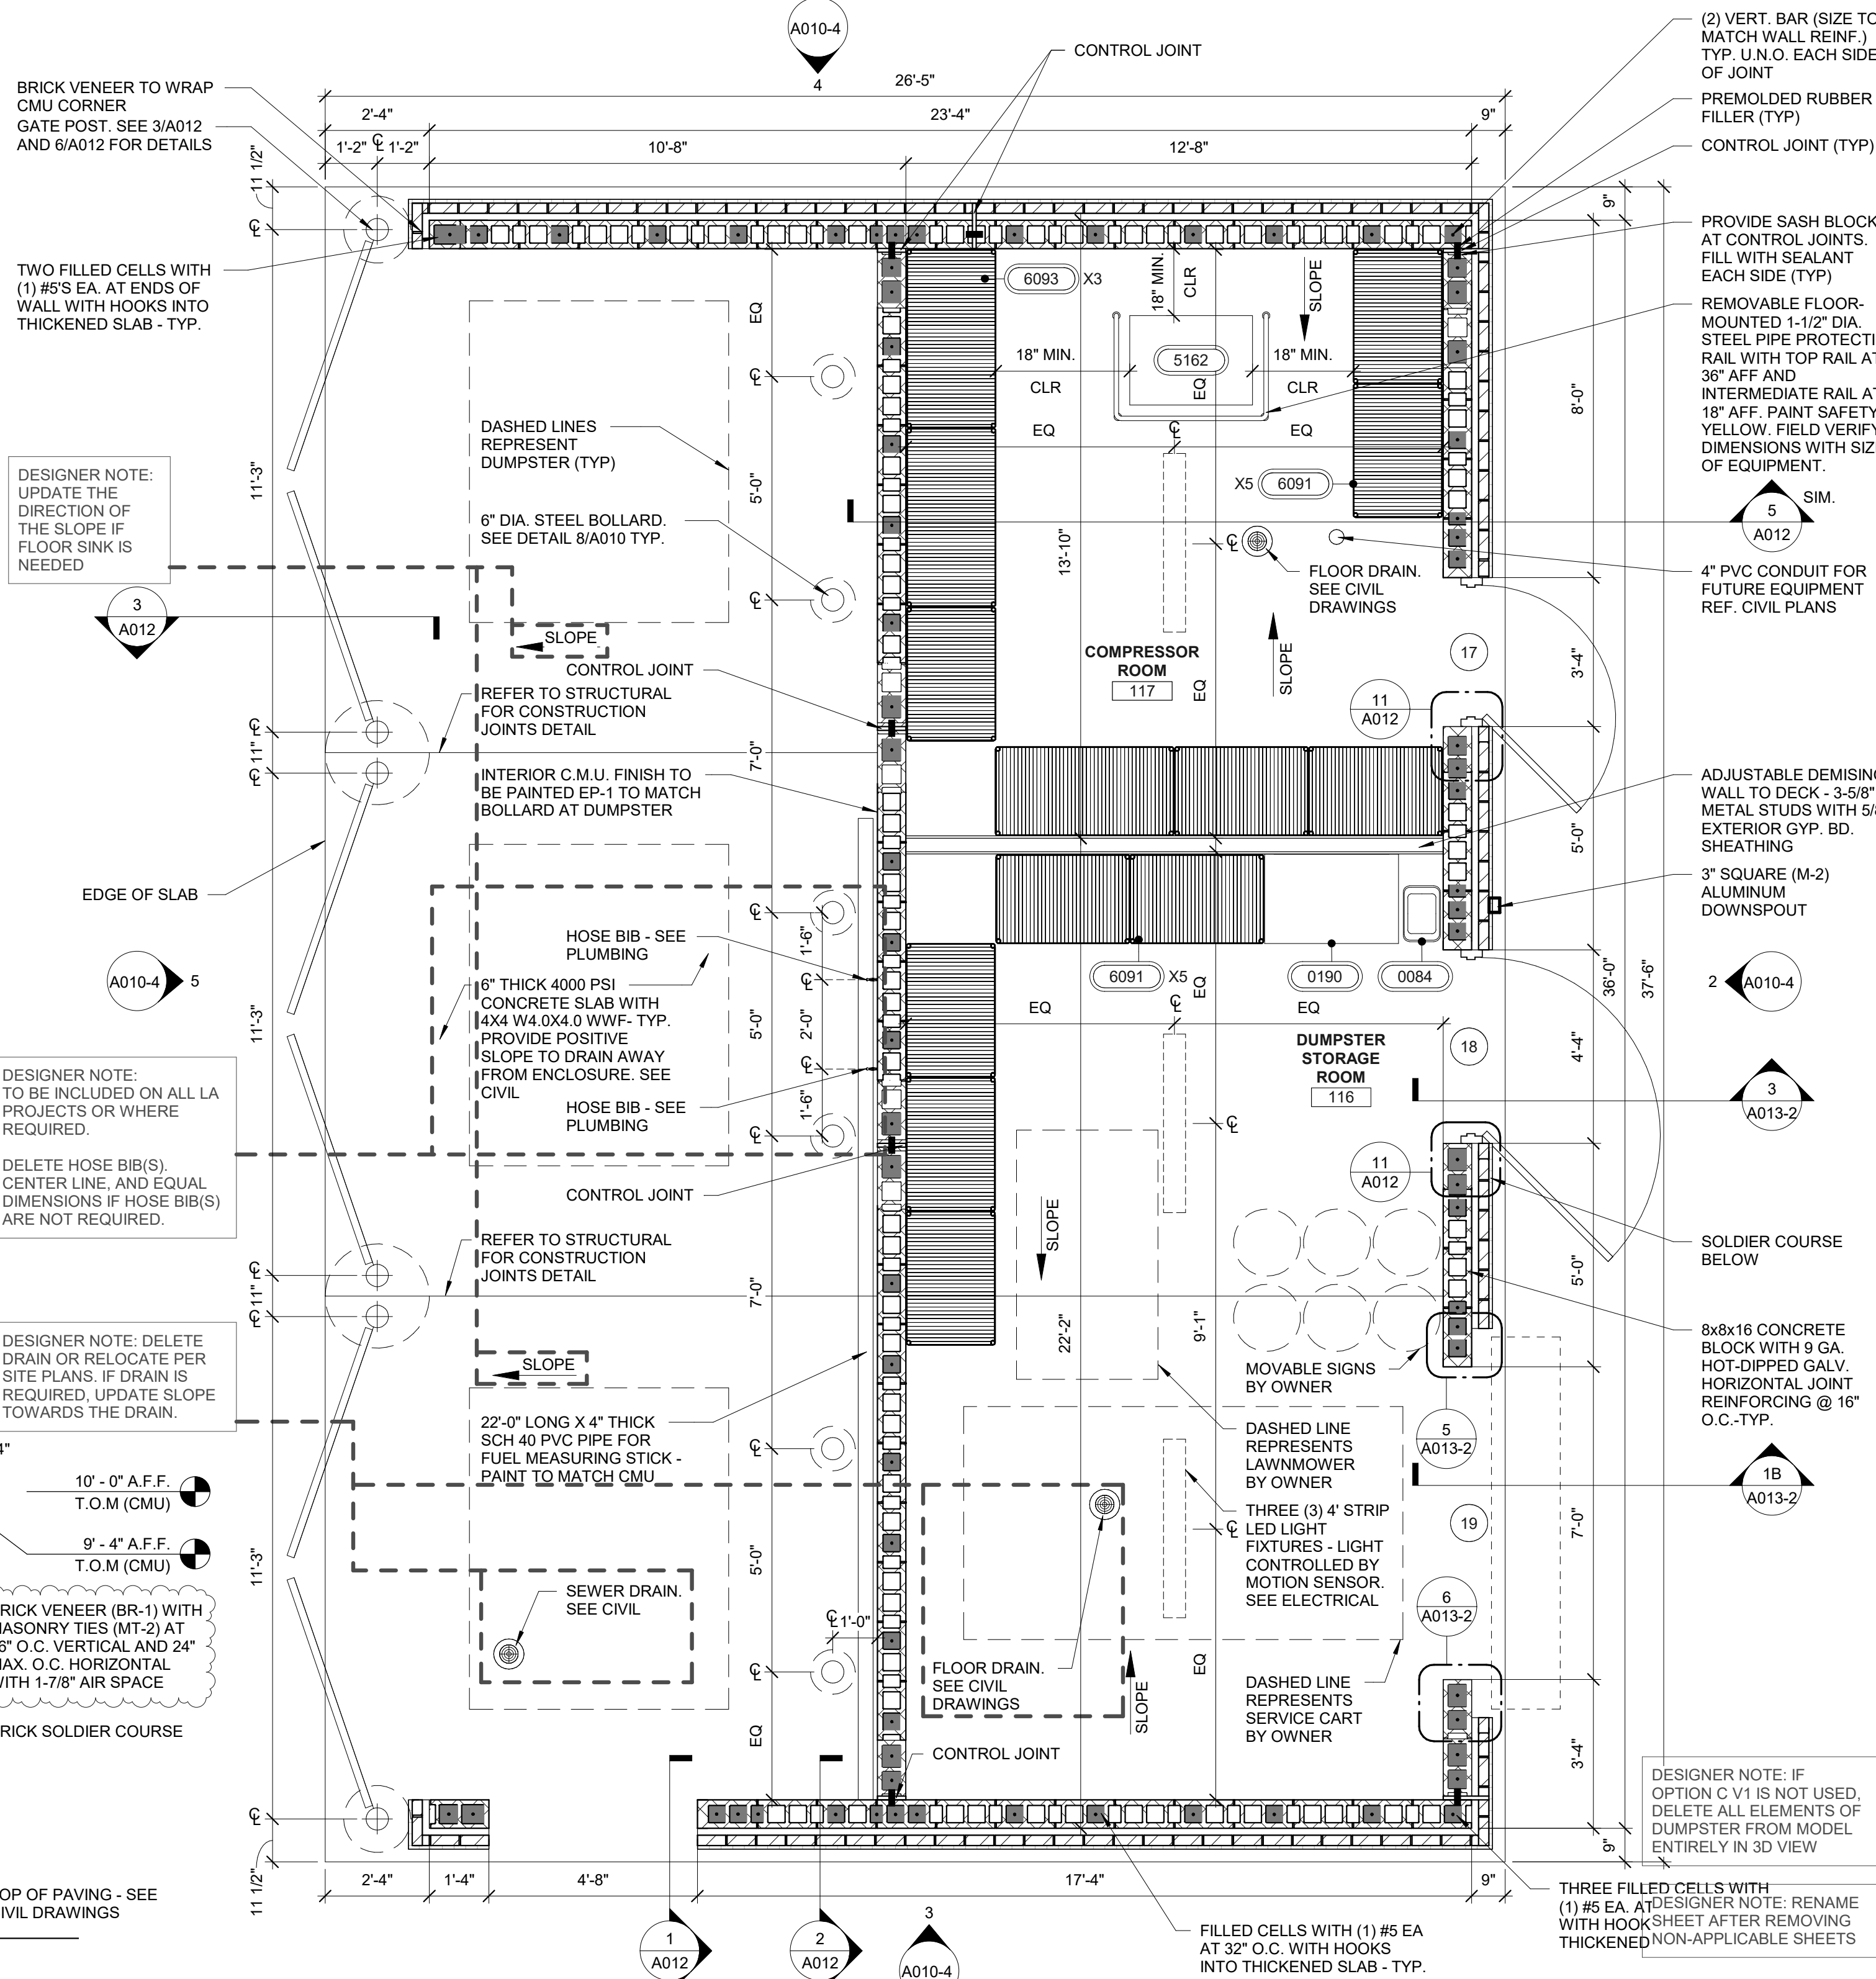

1 DUMPSTER ENCLOSURE PLAN

NOTE:
REFERENCE SHEET S000 FOR DESIGN CRITERIA

DUMPSTER ENCLOSURE ROOFING SYSTEM:
ENGLERT METAL ROOF SYSTEM SERIES 2500; 1-3/4" HIGH STRUCTURAL SNAP LOCK STANDING SEAM WITH NO BATTEN. PANELS ARE 18" WIDE, 24 GAUGE GALVALUME WITH BAKED ON PERMACOLOR 2000 KYNAR 500 IN SMOOTH FINISH WITH (2) 18" HIGH X 18" WIDE STYRAIN RIBS TO BE SPACED TO DIVIDE INTO THREE EQUAL PARTS; COLOR TO MATCH DARK BRONZE.

RaceTrac
COPYRIGHT NOTICE
THESE PLANS ARE SUBJECT TO FEDERAL
COPYRIGHT LAWS: ANY USE OF SAME
WITHOUT THE EXPRESSED WRITTEN
PERMISSION OF RACETRAC INC. IS
PROHIBITED. 2022 RACETRAC INC.

DESIGN PROFESSIONALS

ISSUE/REVISION RECORD	
DATE	DESCRIPTION
10/20/22	SPB NO. 0304

RaceTrac
RACETRAC INC.
200 GALLERIA PARKWAY SOUTHEAST
SUITE 900
ATLANTA, GEORGIA 30339
(770) 431-7600

PROJECT NAME
ANYTOWN,CITY

CITY
STATE 00000
ADDRESS

RACETRAC STORE NUMBER
#0000

PROTOTYPE SERIES 2022
2022 LH MO 0304

PLAN MODIFICATION NOTICE
SPB NO. 0304 DATE 10/20/22

STANDARD PLAN BULLETINS (SPB) MODIFY THE PROTOTYPE SERIES SET NOTED ABOVE. THE LISTED SPB REPRESENTS THE LATEST MODIFICATION INCORPORATED TO THIS PROTOTYPE SERIES SET AT ORIGINAL RELEASE. THE ISSUE/ REVISION RECORD COLUMN ABOVE LISTS ANY REVISIONS OR SPB INCORPORATED IN THIS SET AFTER THE ORIGINAL RELEASE. CONTACT RACETRAC ENGINEERING AND CONSTRUCTION FOR ANY SUBSEQUENT BULLETINS NOT INCORPORATED HEREIN.

PROFESSIONAL SEAL

PROJECT NUMBER
XXXXXXX.XX

SHEET TITLE


DUMPSTER ENCLOSURE PLAN

DESIGNER NOTE:
DUMPSTER ENCLOSURE TYPE C V1


SHEET NUMBER

A010-4


APPLICABLE SPB(S): 22-0304

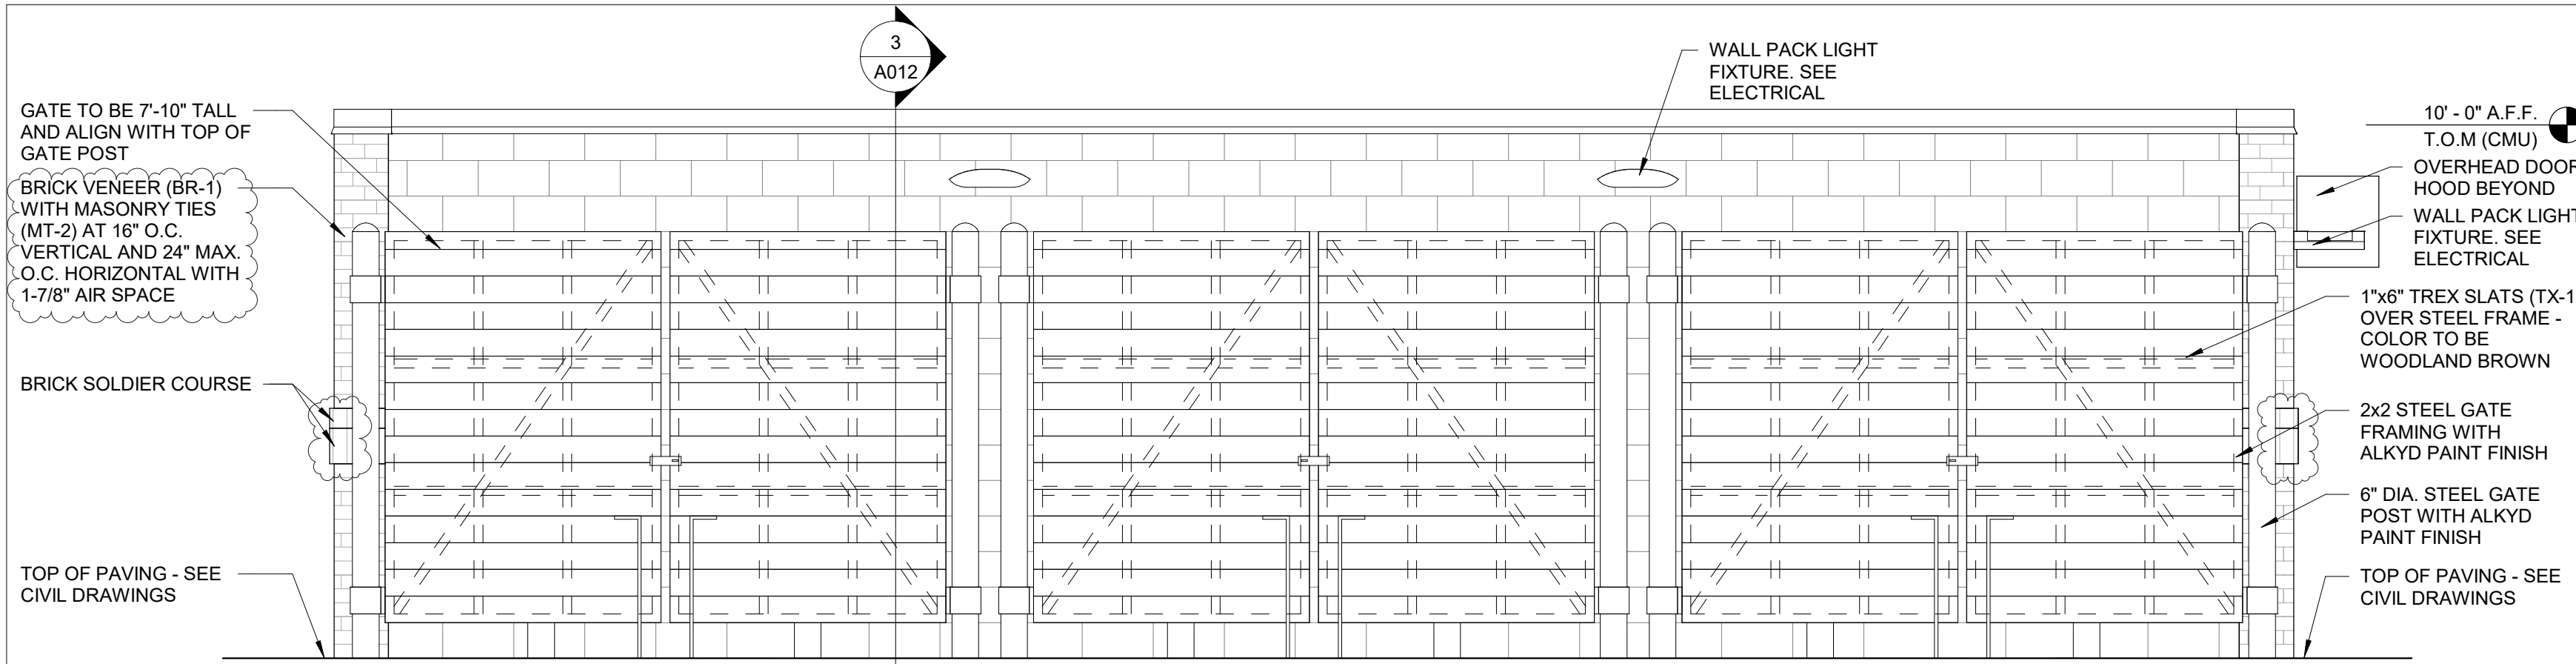


5 DUMPSTER ENCLOSURE FRONT ELEVATION

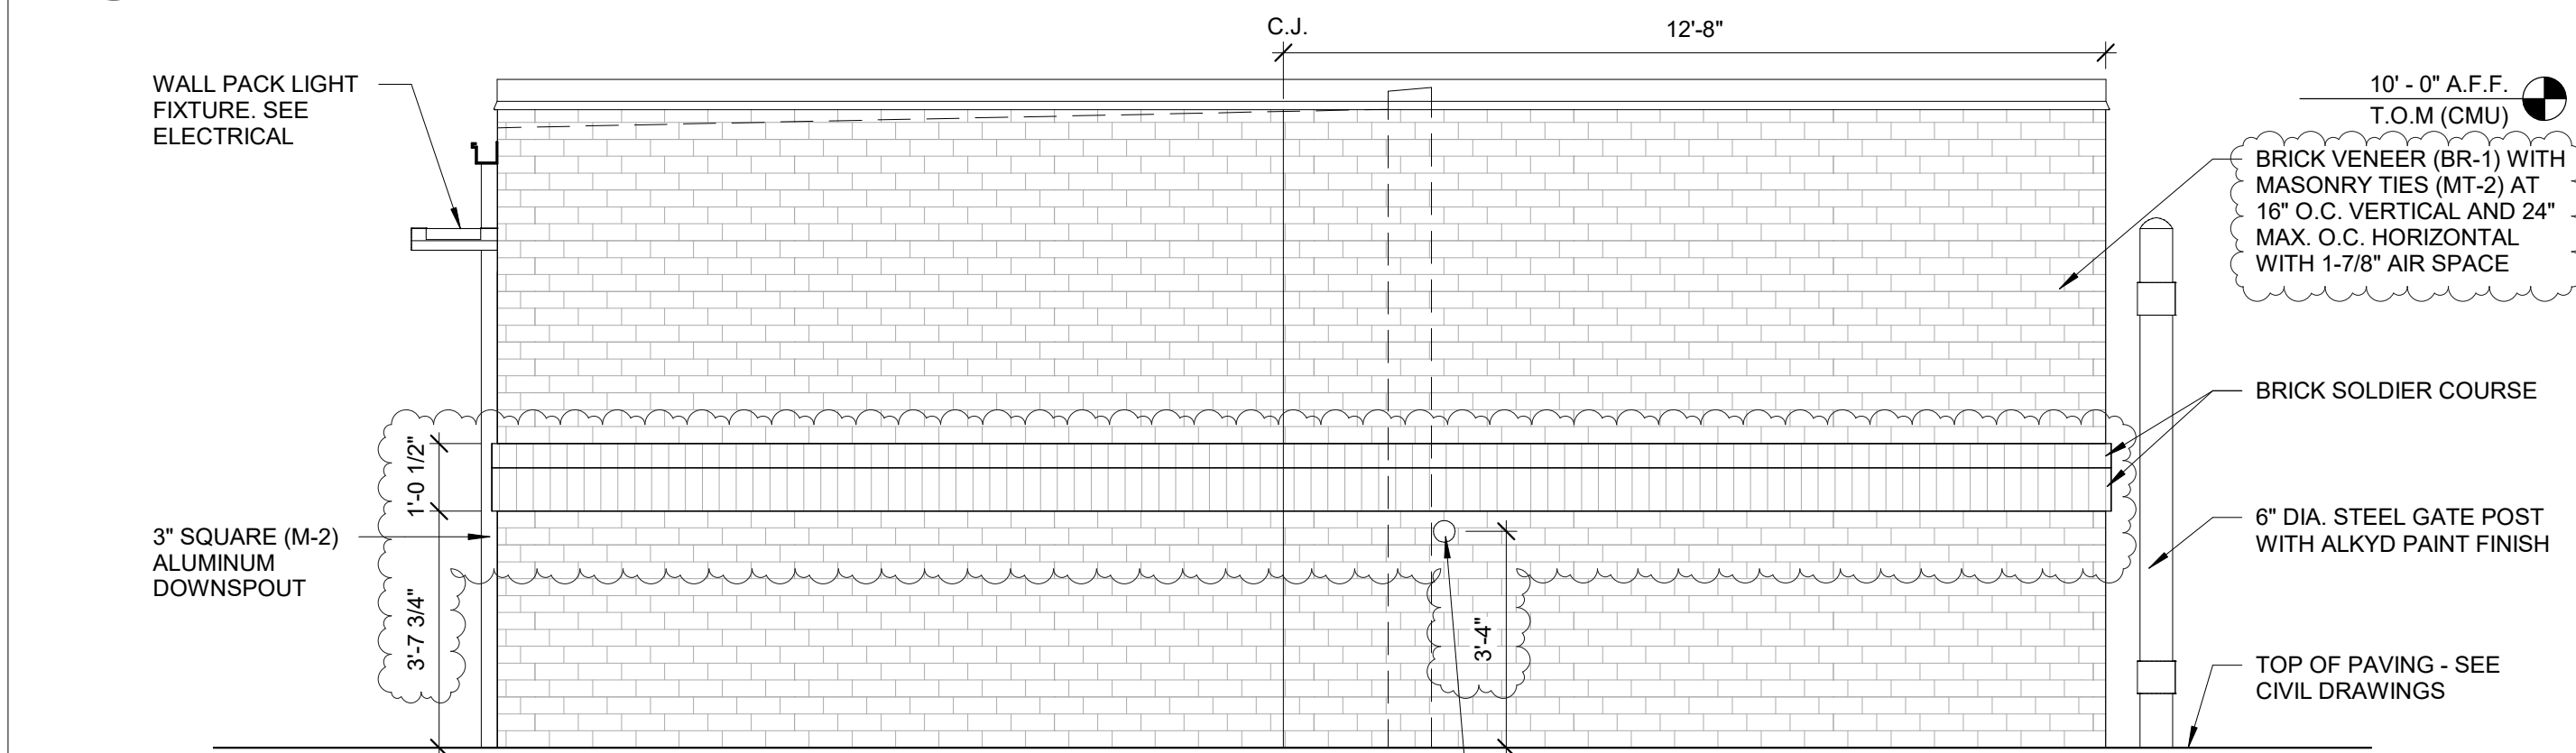


4 DUMPSTER ENCLOSURE SIDE ELEVATION

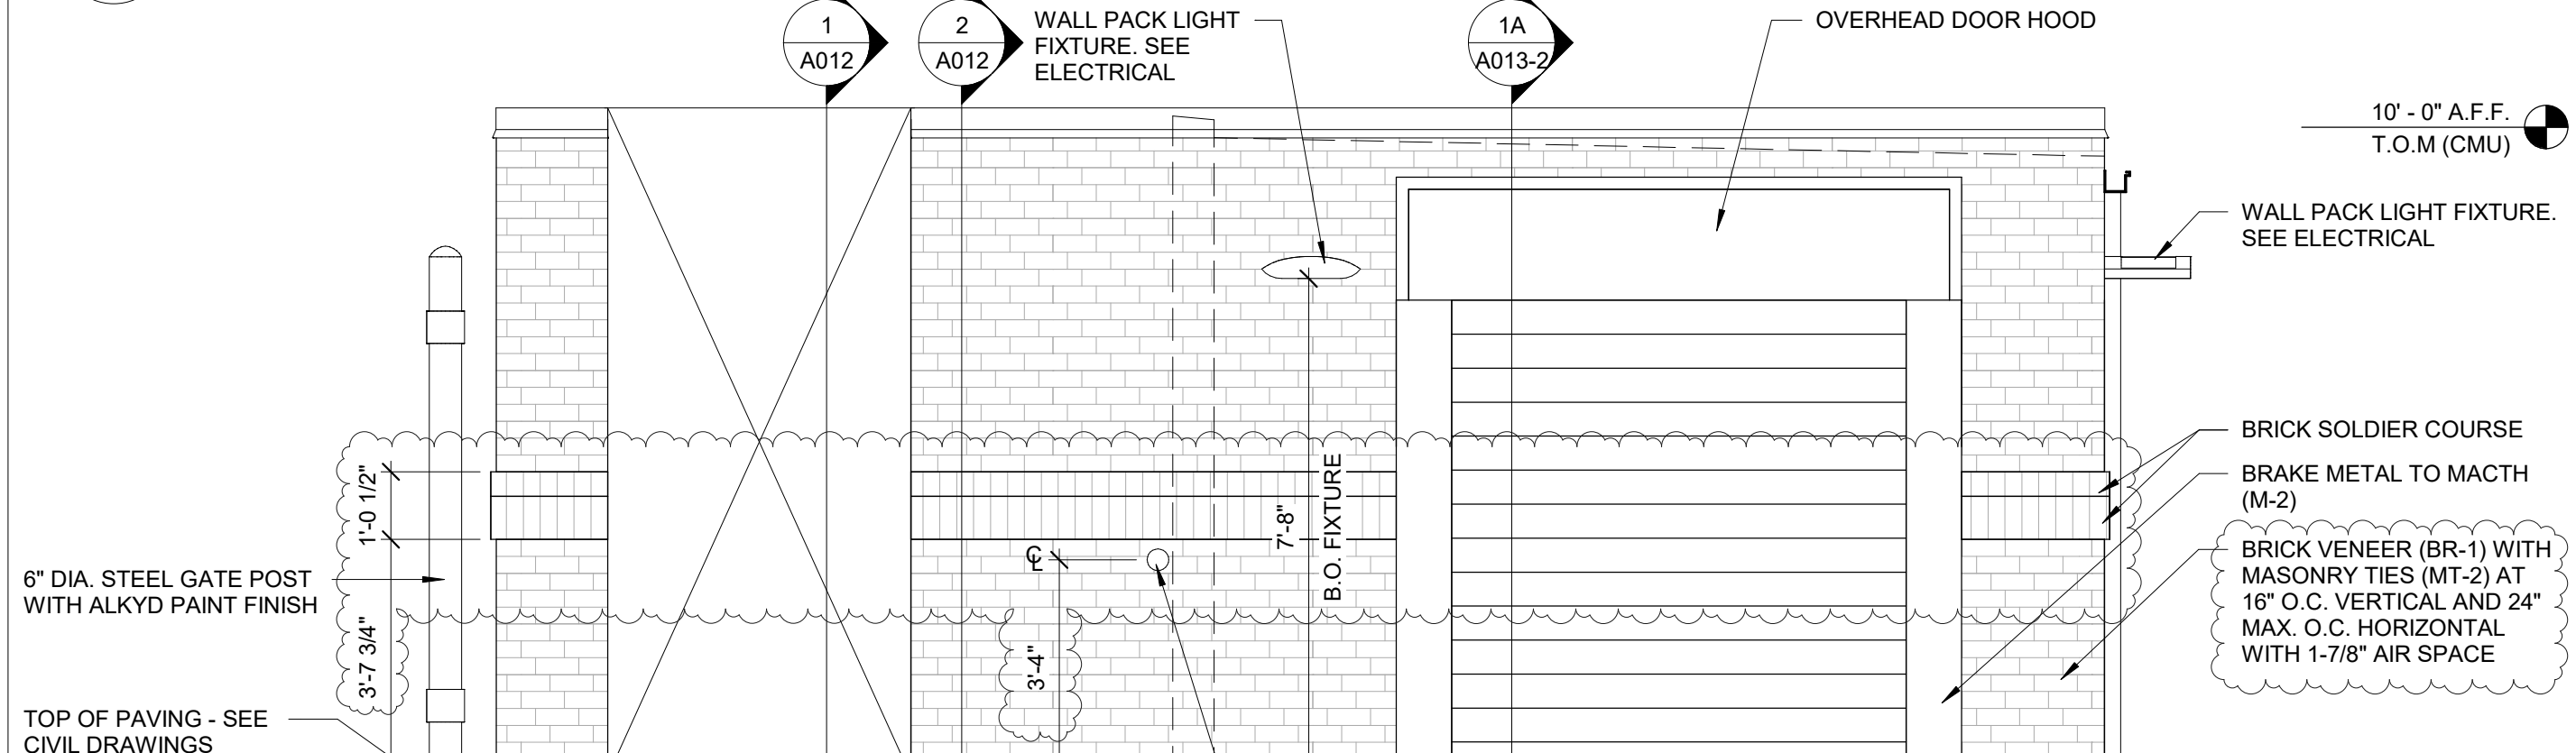

3 DUMPSTER ENCLOSURE SIDE ELEVATION

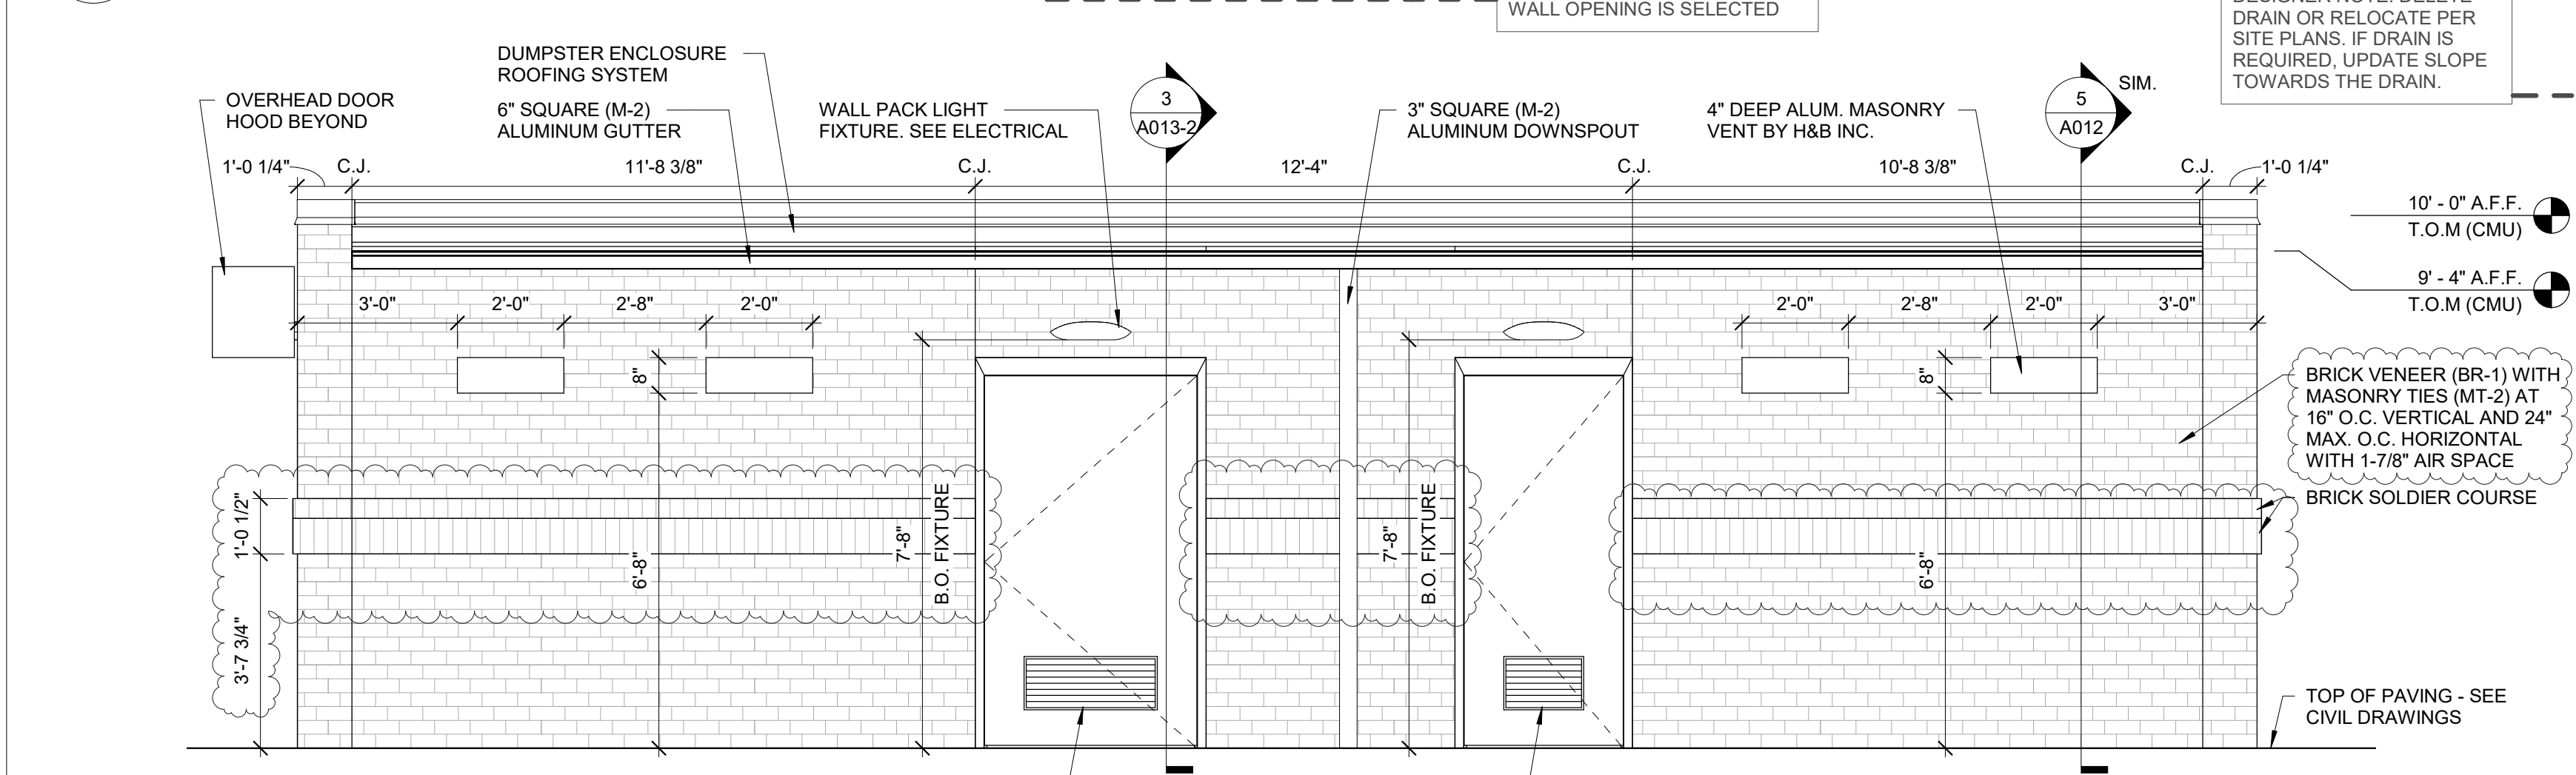


2 DUMPSTER ENCLOSURE REAR ELEVATION

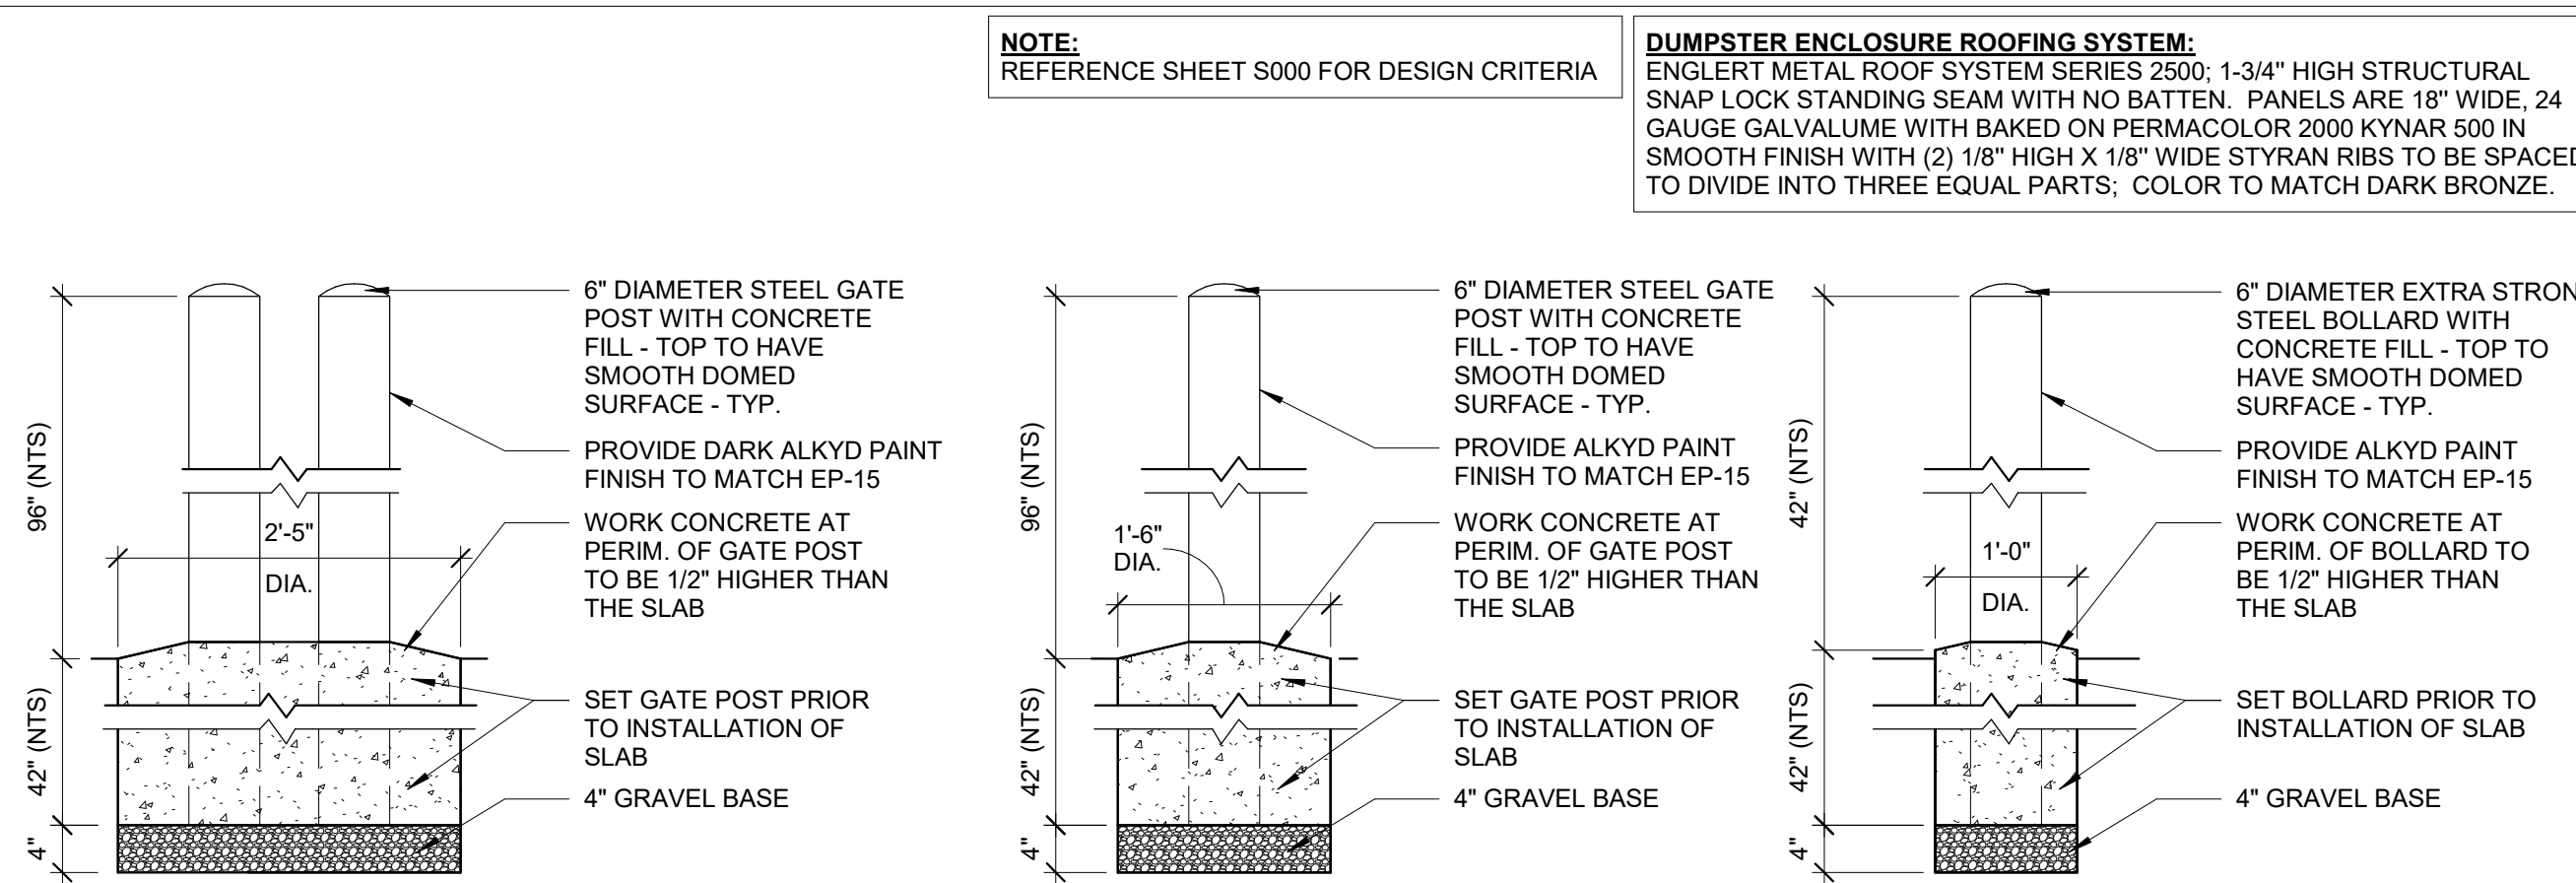

6 DOUBLE GATE POST

7 TYPICAL GATE POST

8 TYPICAL BOLLARD

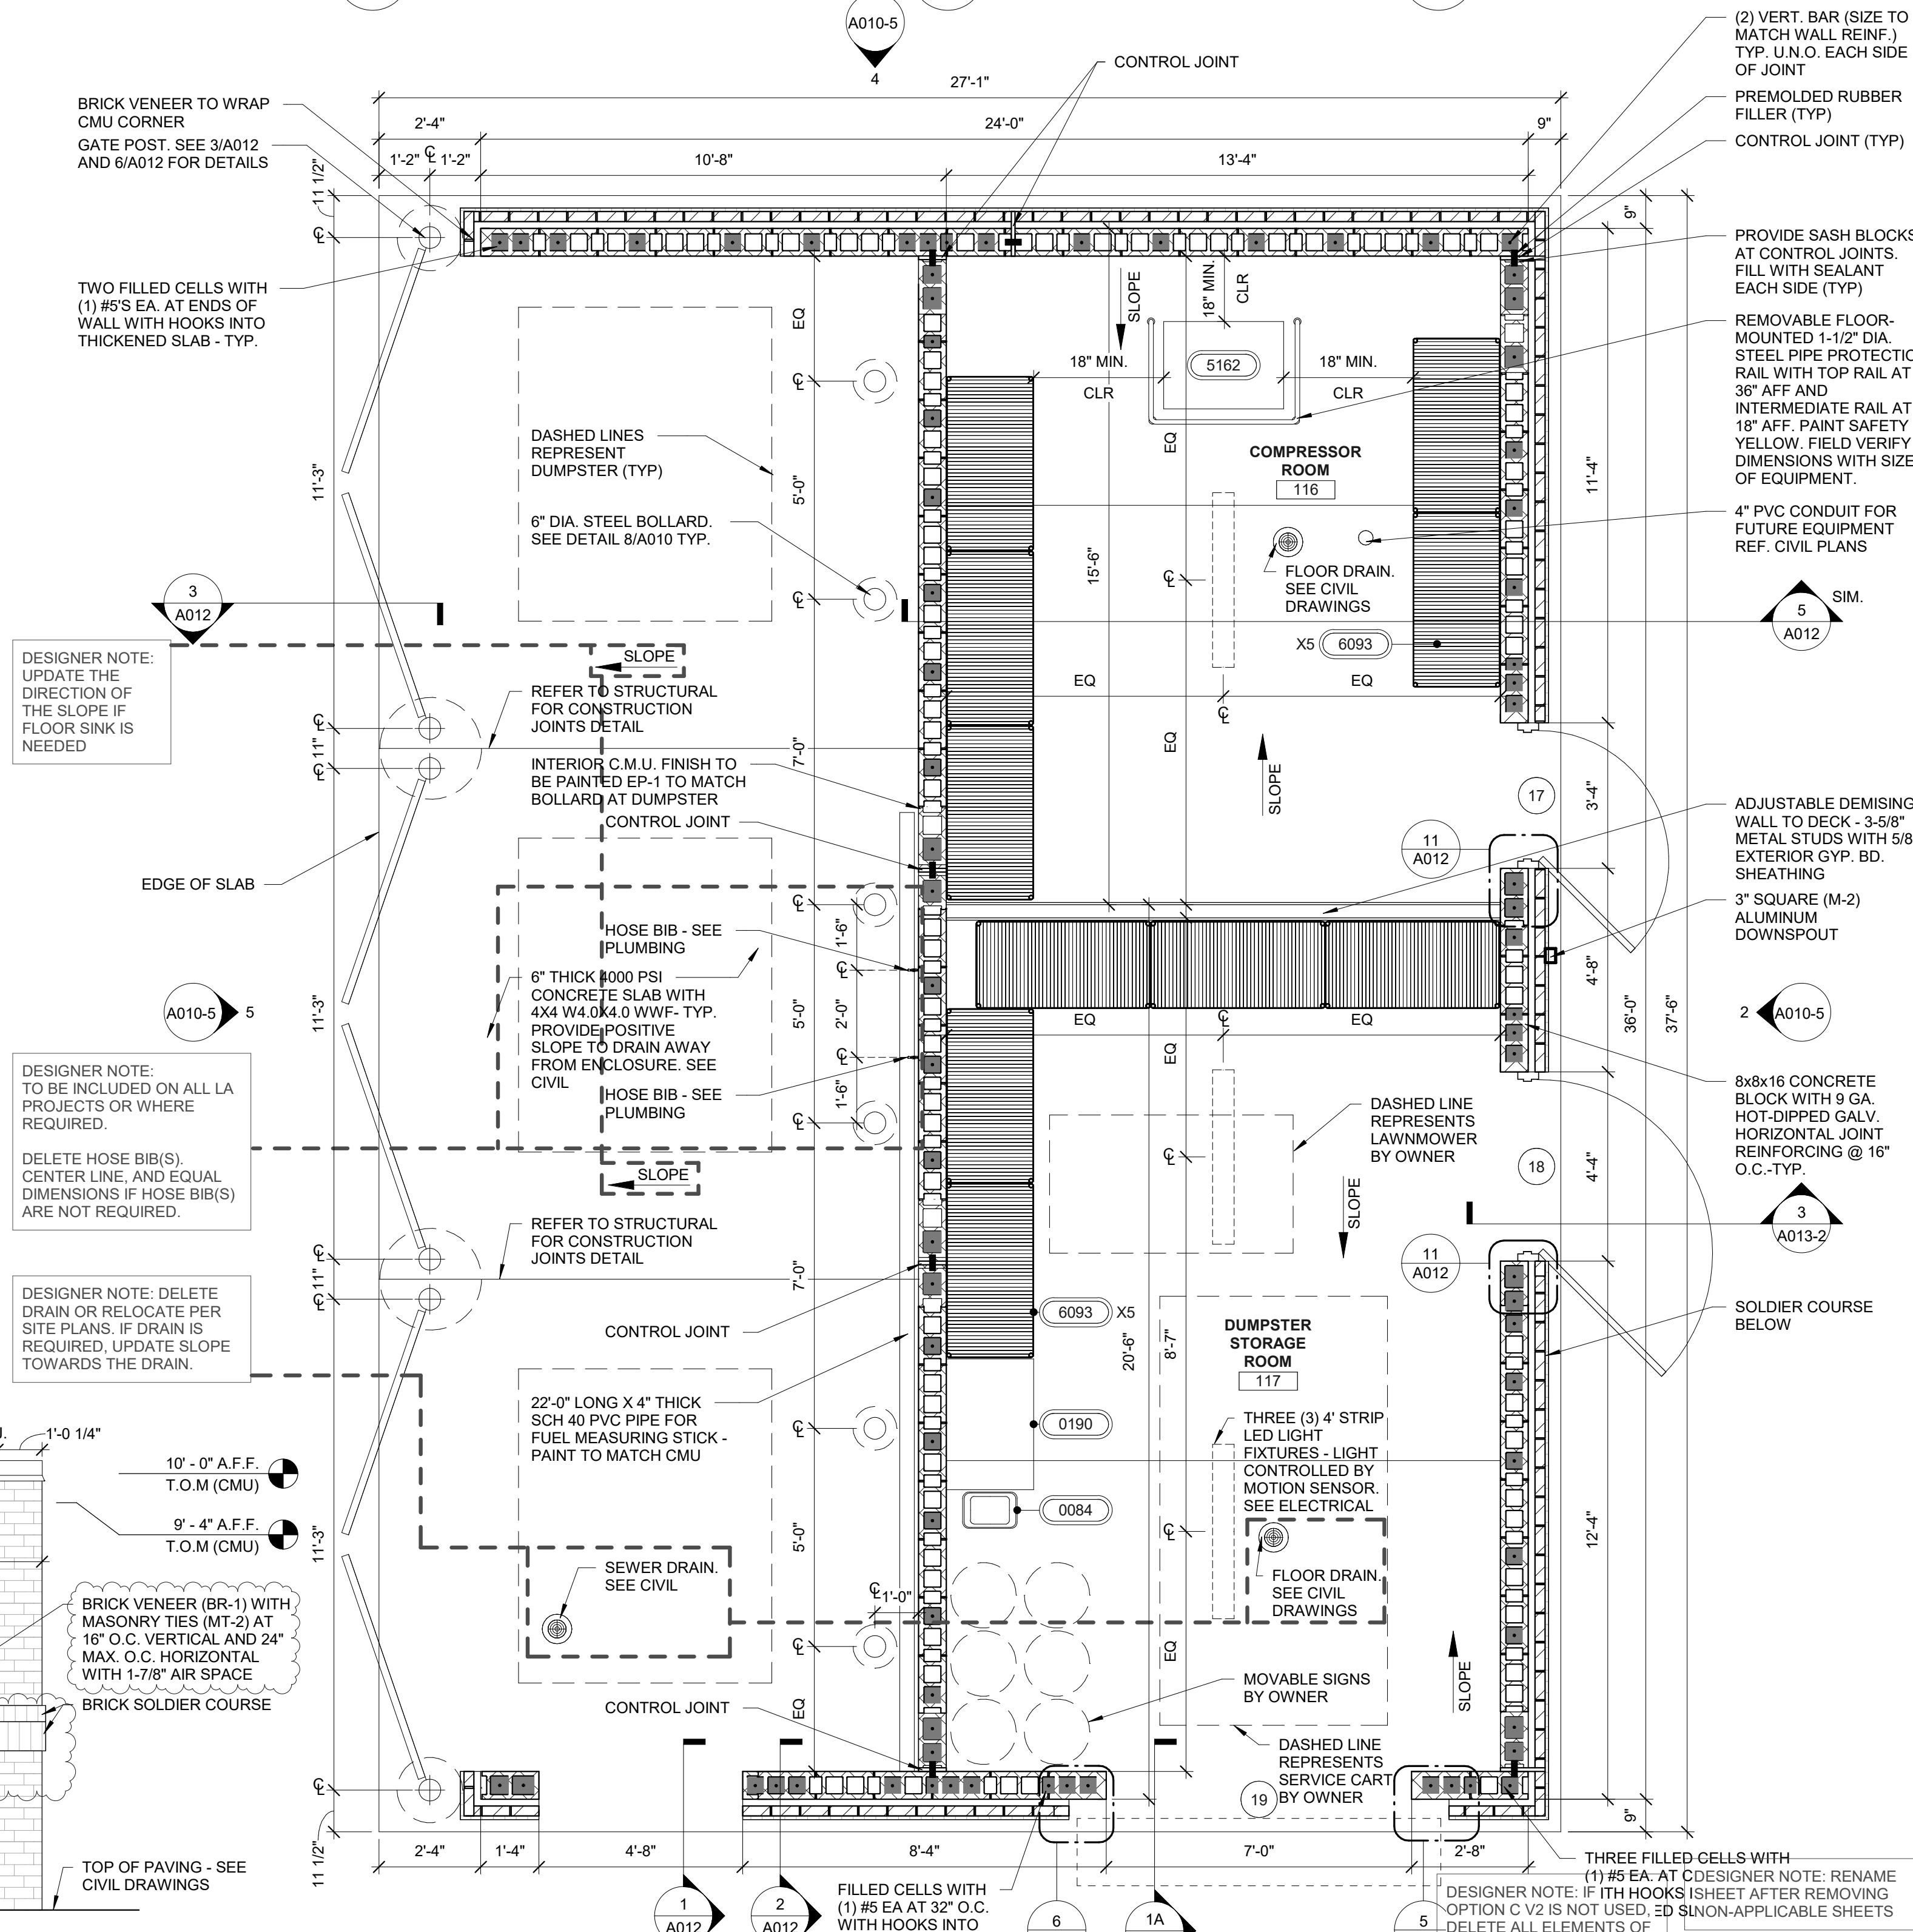

1 DUMPSTER ENCLOSURE PLAN

NOTE:
REFERENCE SHEET S000 FOR DESIGN CRITERIA

DUMPSTER ENCLOSURE ROOFING SYSTEM:
ENGLERT METAL ROOF SYSTEM SERIES 2500; 1-3/4" HIGH STRUCTURAL
SNAP LOCK STANDING SEAM WITH NO BATTEN. PANELS ARE 18" WIDE, 24
GAUGE GALVALUME WITH BAKED ON PERMACOLOR 2000 KYNAR 500 IN
SMOOTH FINISH WITH (2) 18" HIGH X 18" WIDE STYRAN RIBS TO BE SPACED
TO DIVIDE INTO THREE EQUAL PARTS; COLOR TO MATCH DARK BRONZE.

RaceTrac
COPYRIGHT NOTICE
THESE PLANS ARE SUBJECT TO FEDERAL
COPYRIGHT LAWS. ANY USE OF SAME
WITHOUT THE EXPRESSED WRITTEN
PERMISSION OF RACETRAC INC. IS
PROHIBITED. 2022 RACETRAC INC.

DESIGN PROFESSIONALS

ISSUE/REVISION RECORD	DATE	DESCRIPTION
10/20/22	SPB NO. 0304	

RaceTrac
RACETRAC INC.
200 GALLERIA PARKWAY SOUTHEAST
SUITE 900
ATLANTA, GEORGIA 30339
(770) 431-7600

PROJECT NAME
ANYTOWN,CITY

CITY
STATE 00000
ADDRESS

RACETRAC STORE NUMBER
#0000

PROTOTYPE SERIES 2022
2022 LH MO 0304

PLAN MODIFICATION NOTICE
SPB NO. 0304 DATE 10/20/22

STANDARD PLAN BULLETINS (SPB) MODIFY THE
PROTOTYPE SERIES SET NOTED ABOVE. THE
LISTED SPB REPRESENTS THE LATEST
MODIFICATION INCORPORATED TO THIS
PROTOTYPE SERIES SET AT ORIGINAL RELEASE.
THE ISSUE/REVISION RECORD COLUMN ABOVE
LISTS ANY REVISIONS OR SPB INCORPORATED IN
THIS SET AFTER THE ORIGINAL RELEASE.
CONTACT RACETRAC ENGINEERING AND
CONSTRUCTION FOR ANY SUBSEQUENT
BULLETINS NOT INCORPORATED HEREIN.

PROFESSIONAL SEAL

PROJECT NUMBER
XXXXXXX.XX

SHEET TITLE
**DUMPSTER
ENCLOSURE PLAN**

DESIGNER NOTE:
DUMPSTER ENCLOSURE TYPE
C V2

SHEET NUMBER
A010-5

ISSUE/REVISION RECORD

DATE	DESCRIPTION
10/20/22	SPB NO. 0304

RaceTrac.

RACETRAC INC.
200 GALLERIA PARKWAY SOUTHEAST
SUITE 900
ATLANTA, GEORGIA 30339
(770) 431-7600

PROJECT NAME

ANYTOWN,CITY

CITY

STATE 00000
ADDRESS

RACETRAC STORE NUMBER

#0000

PROTOTYPE SERIES 2022

2022 LH MO 0304

PLAN MODIFICATION NOTICE

SPB NO. 0304 DATE 10/20/22

STANDARD PLAN BULLETINS (SPB) MODIFY THE
PROTOTYPE SERIES SET NOTED ABOVE. THE
LISTED SPB REPRESENTS THE LATEST
MODIFICATION INCORPORATED TO THIS
PROTOTYPE SERIES SET AT ORIGINAL RELEASE.
THE ISSUE/ REVISION RECORD COLUMN ABOVE
LISTS ANY REVISIONS OR SPB INCORPORATED IN
THIS SET AFTER THE ORIGINAL RELEASE.
CONTACT RACETRAC ENGINEERING AND
CONSTRUCTION FOR ANY SUBSEQUENT
BULLETINS NOT INCORPORATED HEREIN.

PROFESSIONAL SEAL

PROJECT NUMBER

XXXXXXXX.XX

SHEET TITLE


DUMPSTER
ENCLOSRE
ELEVATIONS

SHEET NUMBER


A011-3

DUMPSTER ENCLOSURE ROOFING SYSTEM:
ENGLERT METAL ROOF SYSTEM SERIES 2500; 1-3/4" HIGH STRUCTURAL
SNAP LOCK STANDING SEAM WITH NO BATTEN. PANELS ARE 18" WIDE, 24
GAUGE GALVALUME WITH BAKED ON PERMACOLOR 2000 KYNAR 500 IN
SMOOTH FINISH WITH (2) 1/8" HIGH X 1/8" WIDE STYRAN RIBS TO BE SPACED
TO DIVIDE INTO THREE EQUAL PARTS; COLOR TO MATCH DARK BRONZE.

NOTE:
REFERENCE SHEET S000 FOR DESIGN CRITERIA

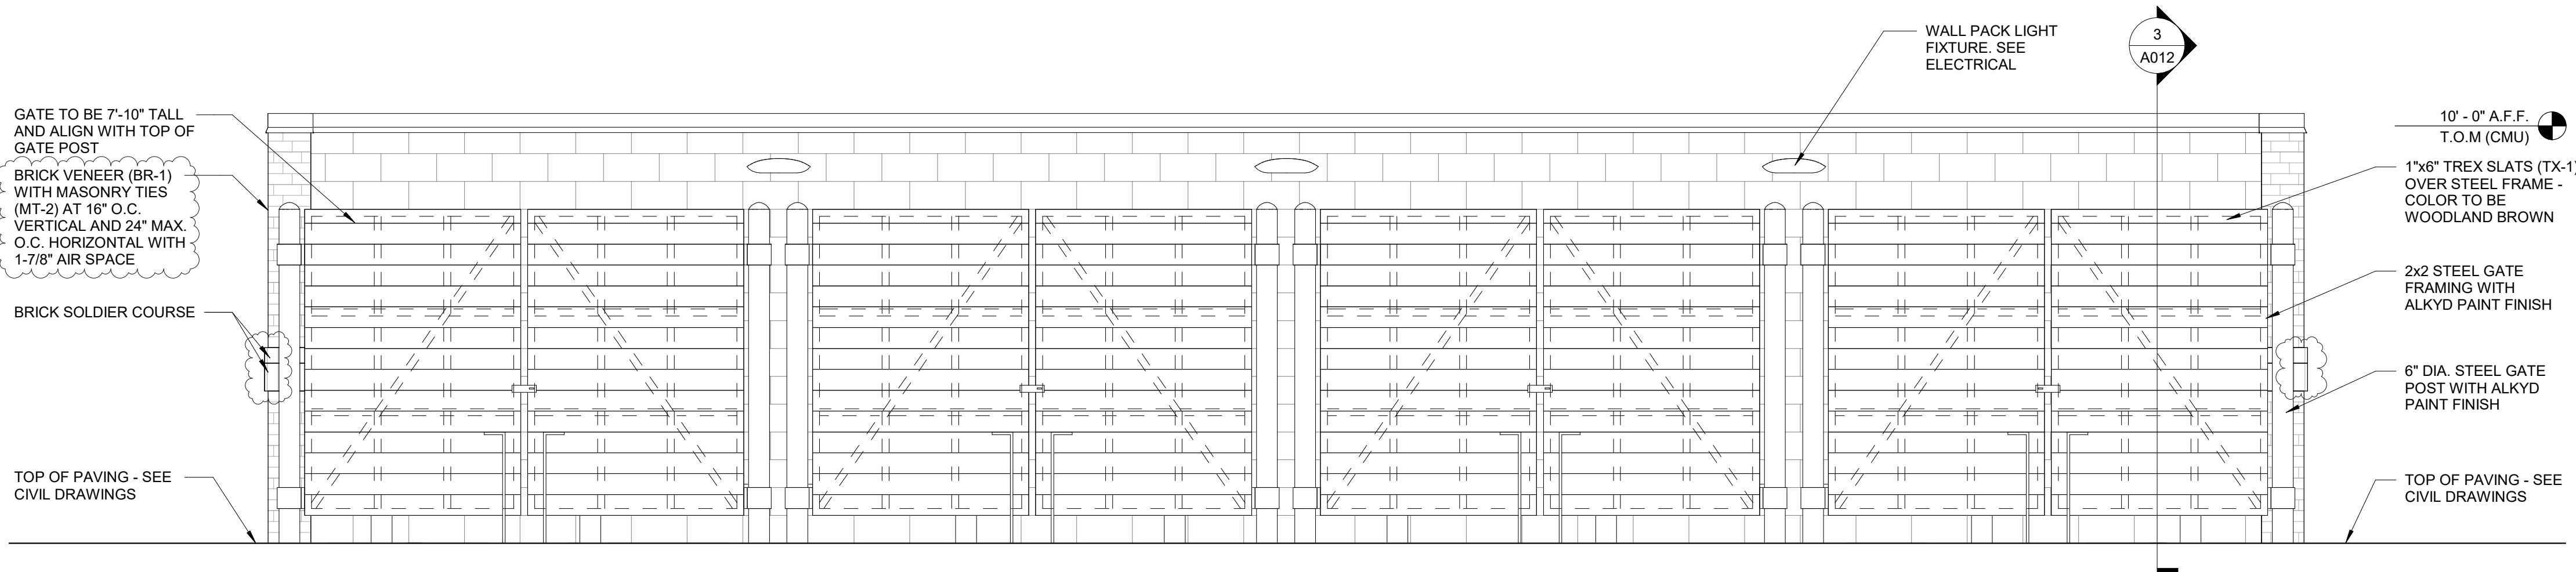

2 DUMPSTER ENCLOSURE FRONT ELEVATION
3/8" = 1'-0"

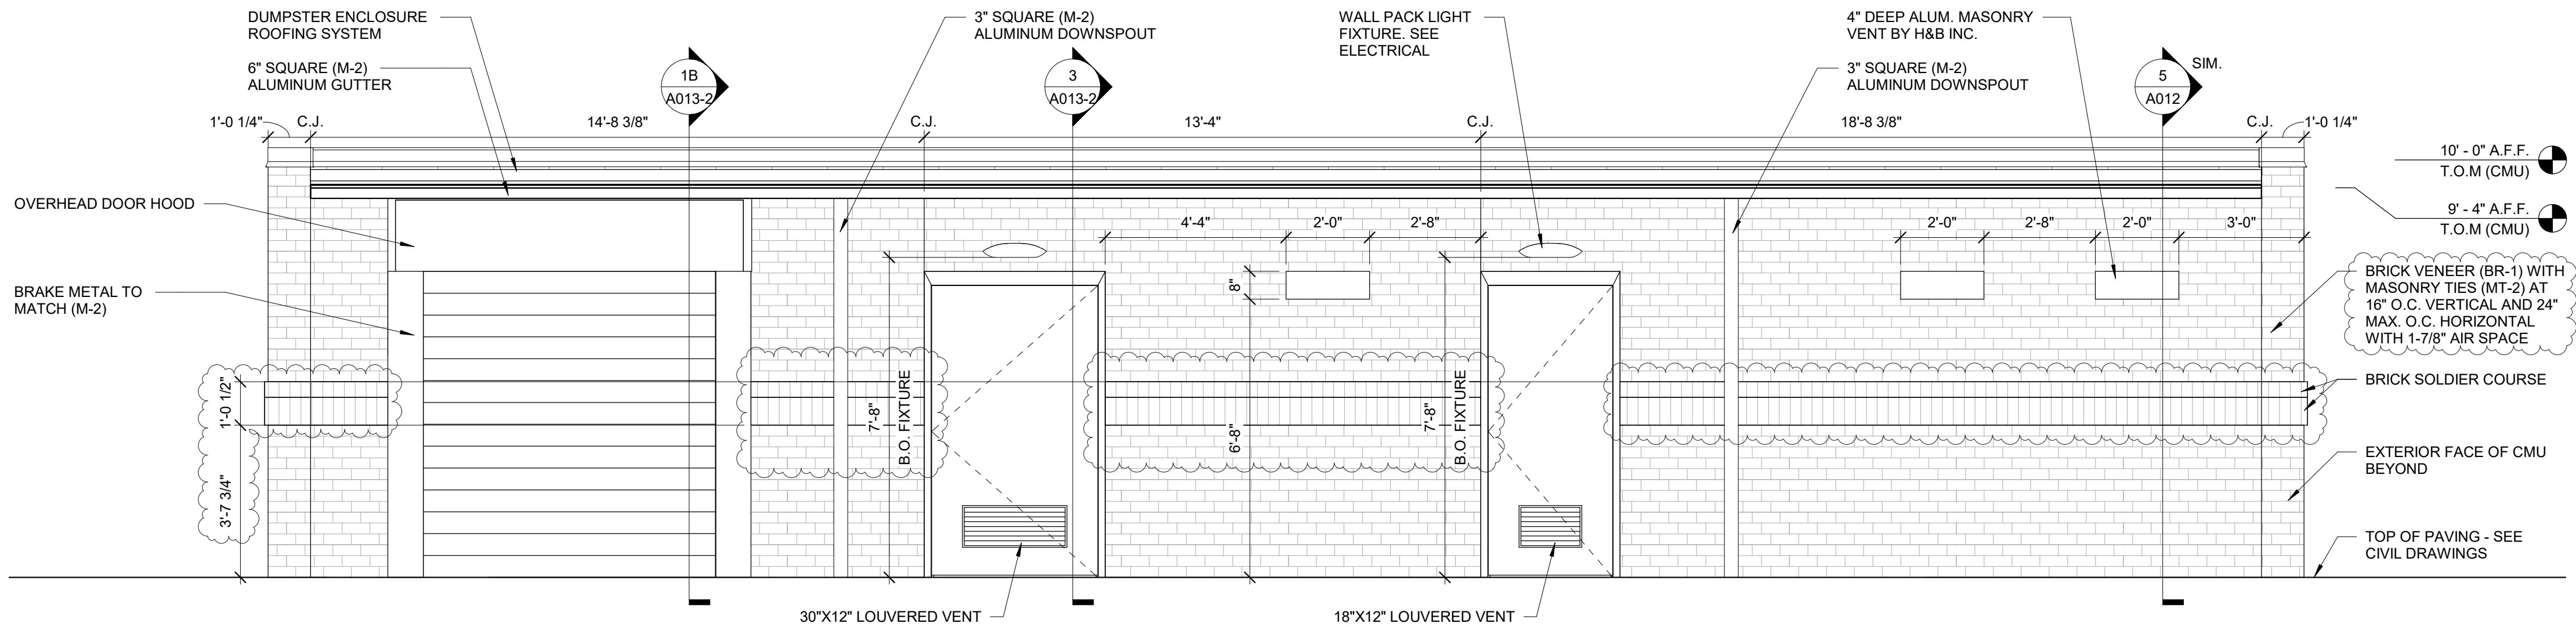

1 DUMPSTER ENCLOSURE REAR ELEVATION
3/8" = 1'-0"

DESIGNER NOTE: IF
OPTION B V1 IS NOT USED,
DELETE ALL ELEMENTS OF
DUMPSTER FROM MODEL
ENTIRELY IN 3D VIEW

DESIGNER NOTE:
DUMPSTER ENCLOSURE
TYPE B V1

DESIGNER NOTE: RENAME
SHEET AFTER REMOVING
NON-APPLICABLE SHEETS

APPLICABLE SPB(S): 22-0304

ISSUE/REVISION RECORD

DATE	DESCRIPTION
10/20/22	SPB NO. 0304

RaceTrac.

RACETRAC INC.
200 GALLERIA PARKWAY SOUTHEAST
SUITE 900
ATLANTA, GEORGIA 30339
(770) 431-7600

PROJECT NAME

ANYTOWN,CITY

CITY
STATE 00000
ADDRESS

RACETRAC STORE NUMBER

#0000

PROTOTYPE SERIES 2022

2022 LH MO 0304

PLAN MODIFICATION NOTICE

SPB NO. 0304 DATE 10/20/22

STANDARD PLAN BULLETINS (SPB) MODIFY THE
PROTOTYPE SERIES SET NOTED ABOVE. THE
LISTED SPB REPRESENTS THE LATEST
MODIFICATION INCORPORATED TO THIS
PROTOTYPE SERIES SET AT ORIGINAL RELEASE.
THE ISSUE/ REVISION RECORD COLUMN ABOVE
LISTS ANY REVISIONS OR SPB INCORPORATED IN
THIS SET AFTER THE ORIGINAL RELEASE.
CONTACT RACETRAC ENGINEERING AND
CONSTRUCTION FOR ANY SUBSEQUENT
BULLETINS NOT INCORPORATED HEREIN.

PROFESSIONAL SEAL

PROJECT NUMBER


XXXXXXXX.XX

SHEET TITLE


**DUMPSTER
ENCLOSURE
ELEVATIONS**

SHEET NUMBER

A011-4

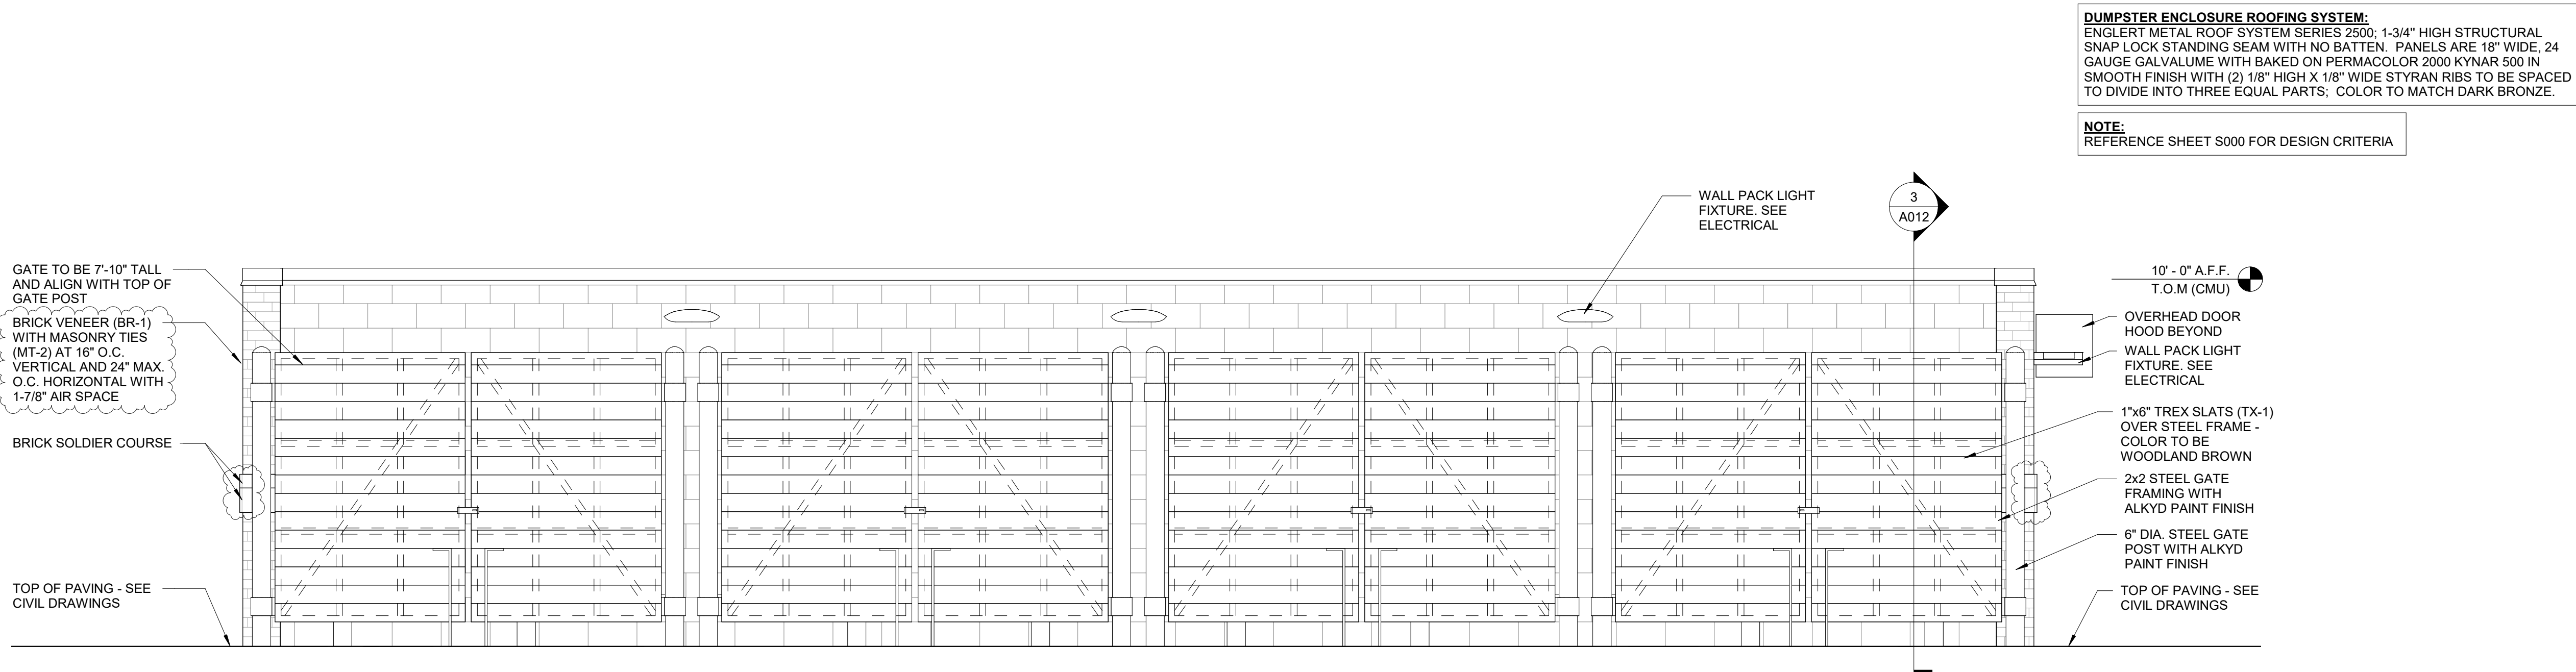

2 DUMPSTER ENCLOSURE FRONT ELEVATION
3/8" = 1'-0"

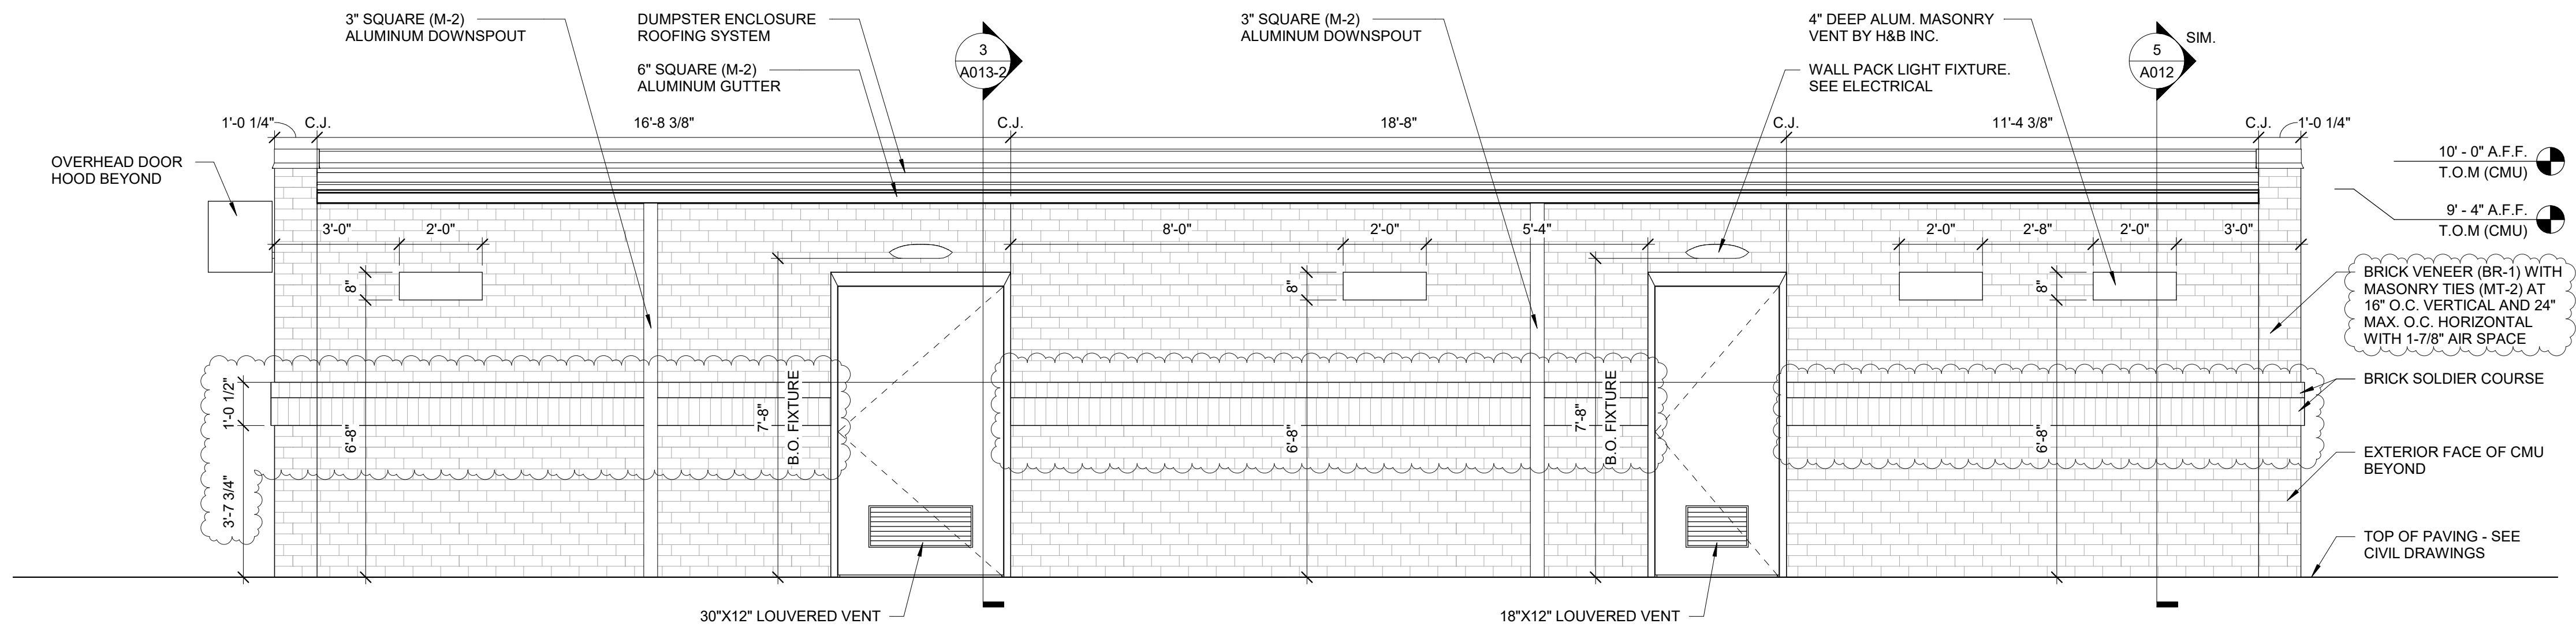


1 DUMPSTER ENCLOSURE REAR ELEVATION
3/8" = 1'-0"

DESIGNER NOTE: IF
OPTION B V2 IS NOT USED,
DELETE ALL ELEMENTS OF
DUMPSTER FROM MODEL
ENTIRELY IN 3D VIEW

DESIGNER NOTE:
DUMPSTER ENCLOSURE
TYPE B V2


DESIGNER NOTE: RENAME
SHEET AFTER REMOVING
NON-APPLICABLE SHEETS

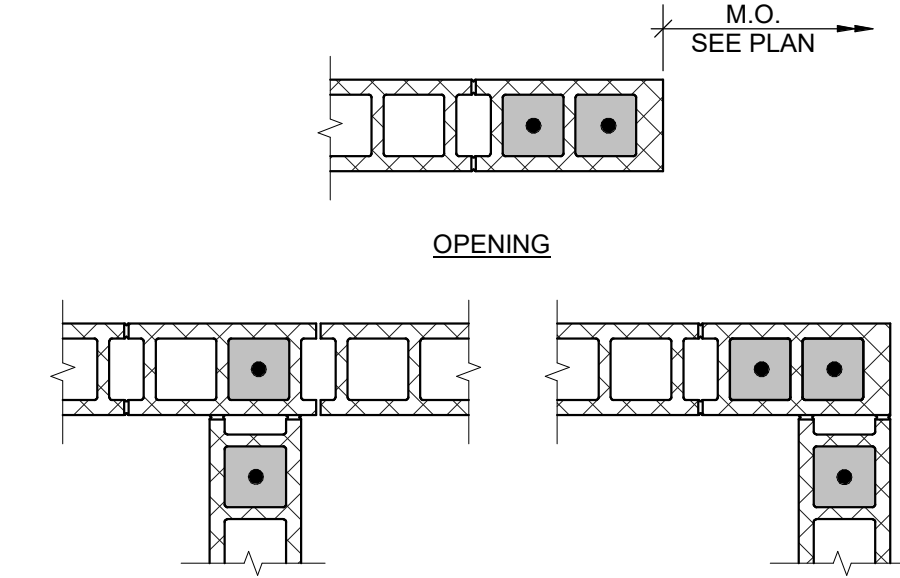


INTERSECTION CORNER

NOTES:
1. PROVIDE (2) - VERTICAL BARS AT ALL CORNERS.
2. ALL INTERSECTING MASONRY CORNERS SHALL BE TIED BY MASONRY BOND.
3. GROUT MASONRY SOLID AT VERTICAL REINFORCING.


7 TYP. MASONRY REINF. DETAILS
3/4" = 1'-0"

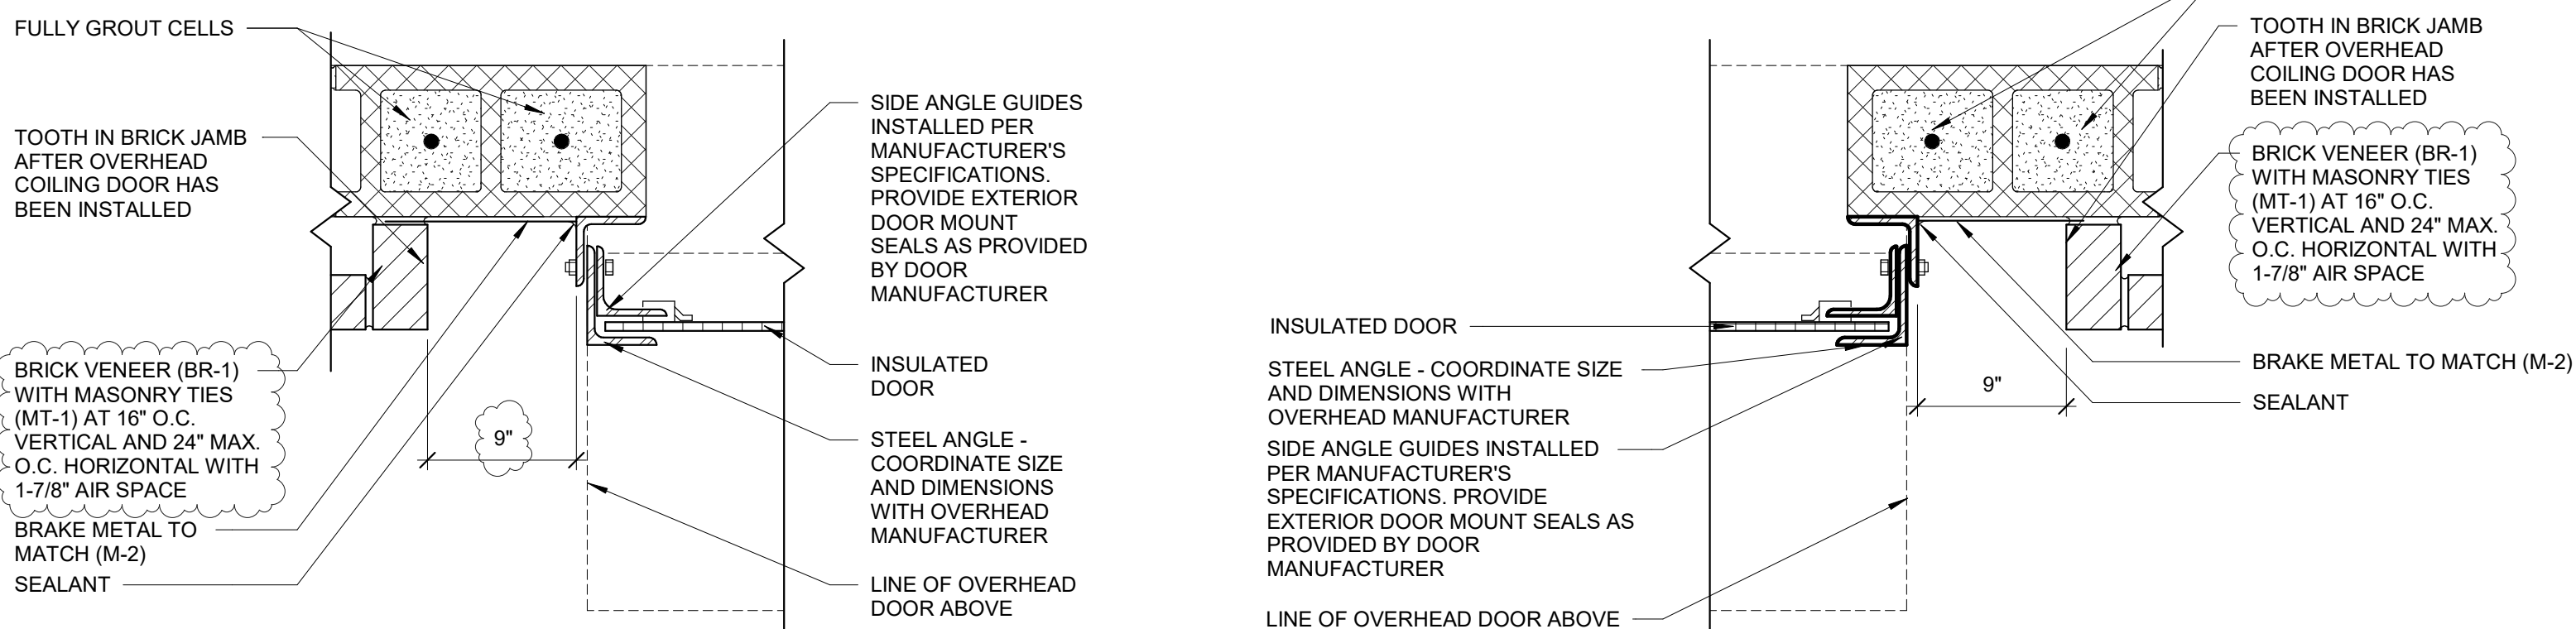


6 JAMB DETAIL - OVERHEAD DOOR
1 1/2" = 1'-0"

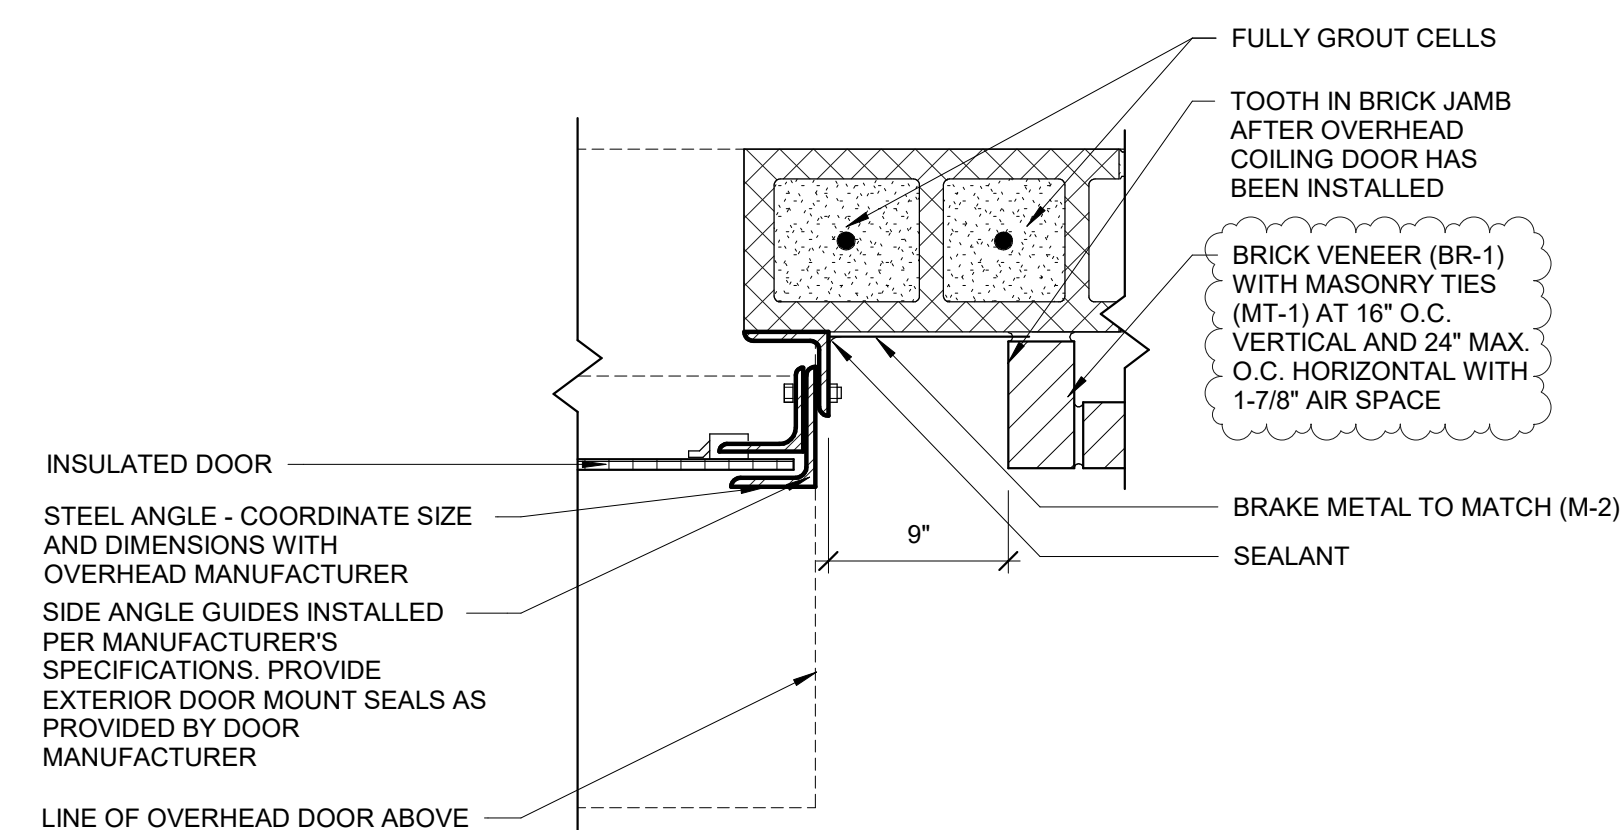


5 JAMB DETAIL - OVERHEAD DOOR
1 1/2" = 1'-0"

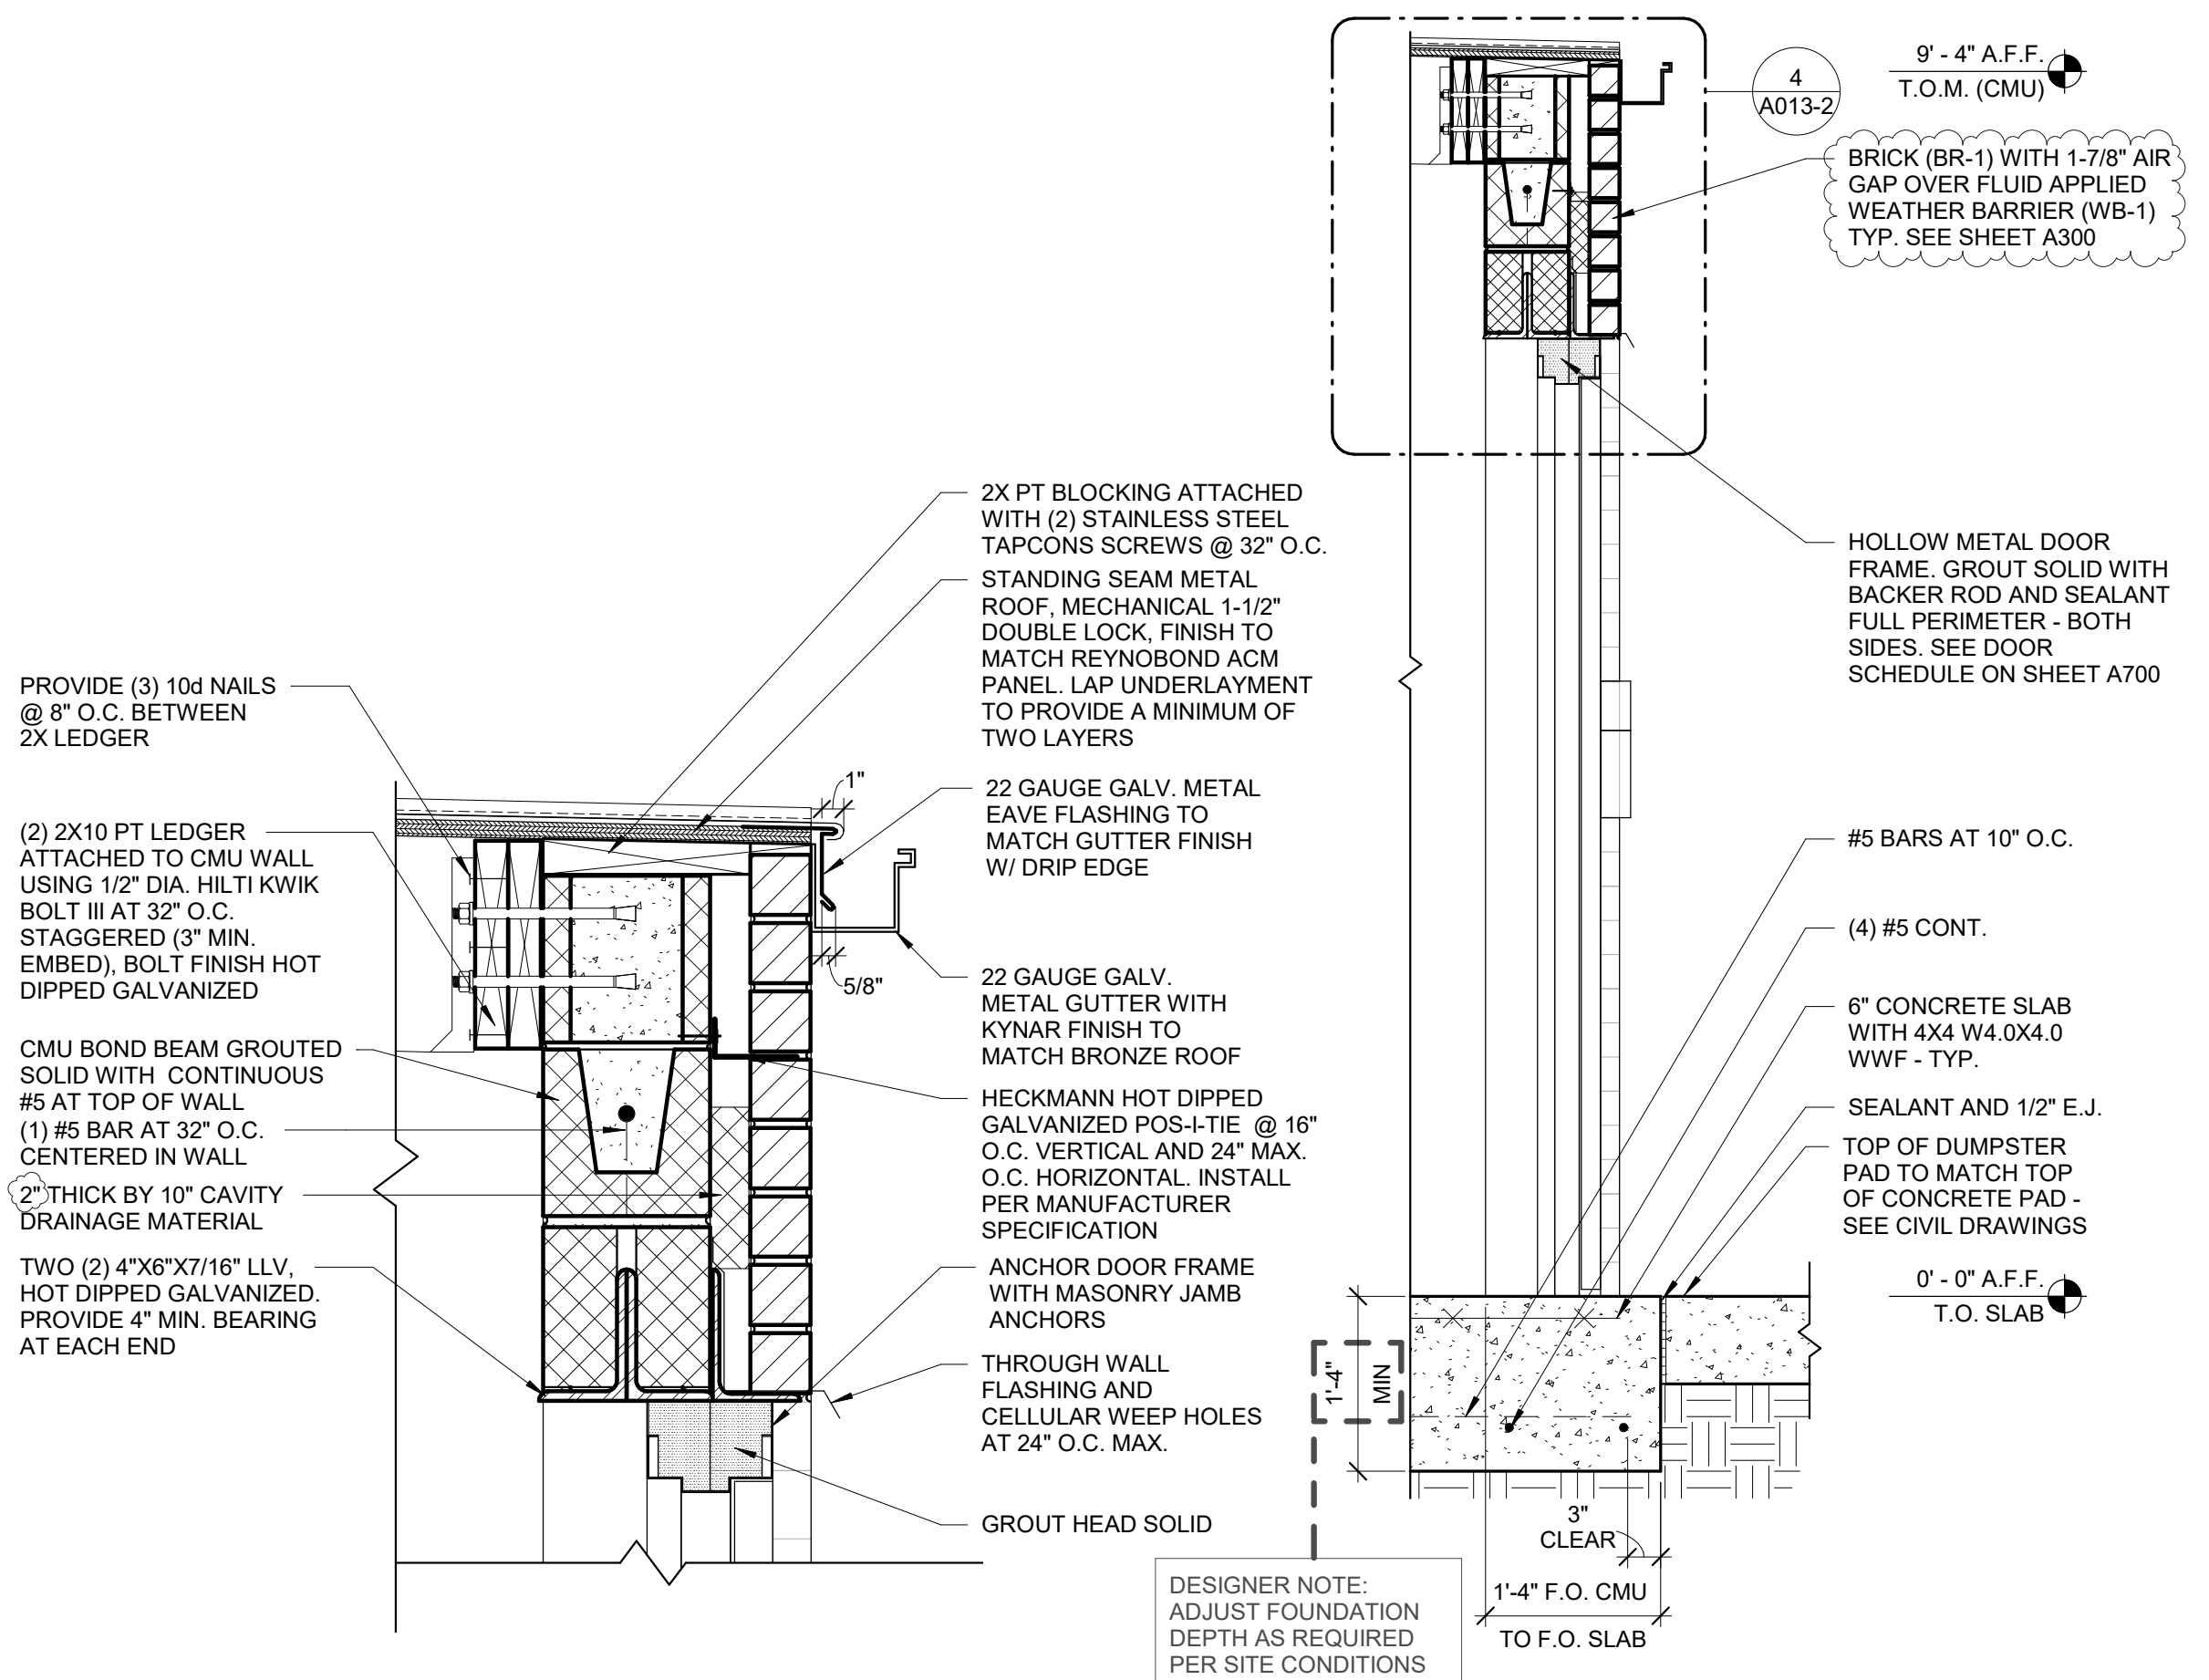


4 SECTION DETAIL - DOOR AT REAR WALL
1 1/2" = 1'-0"

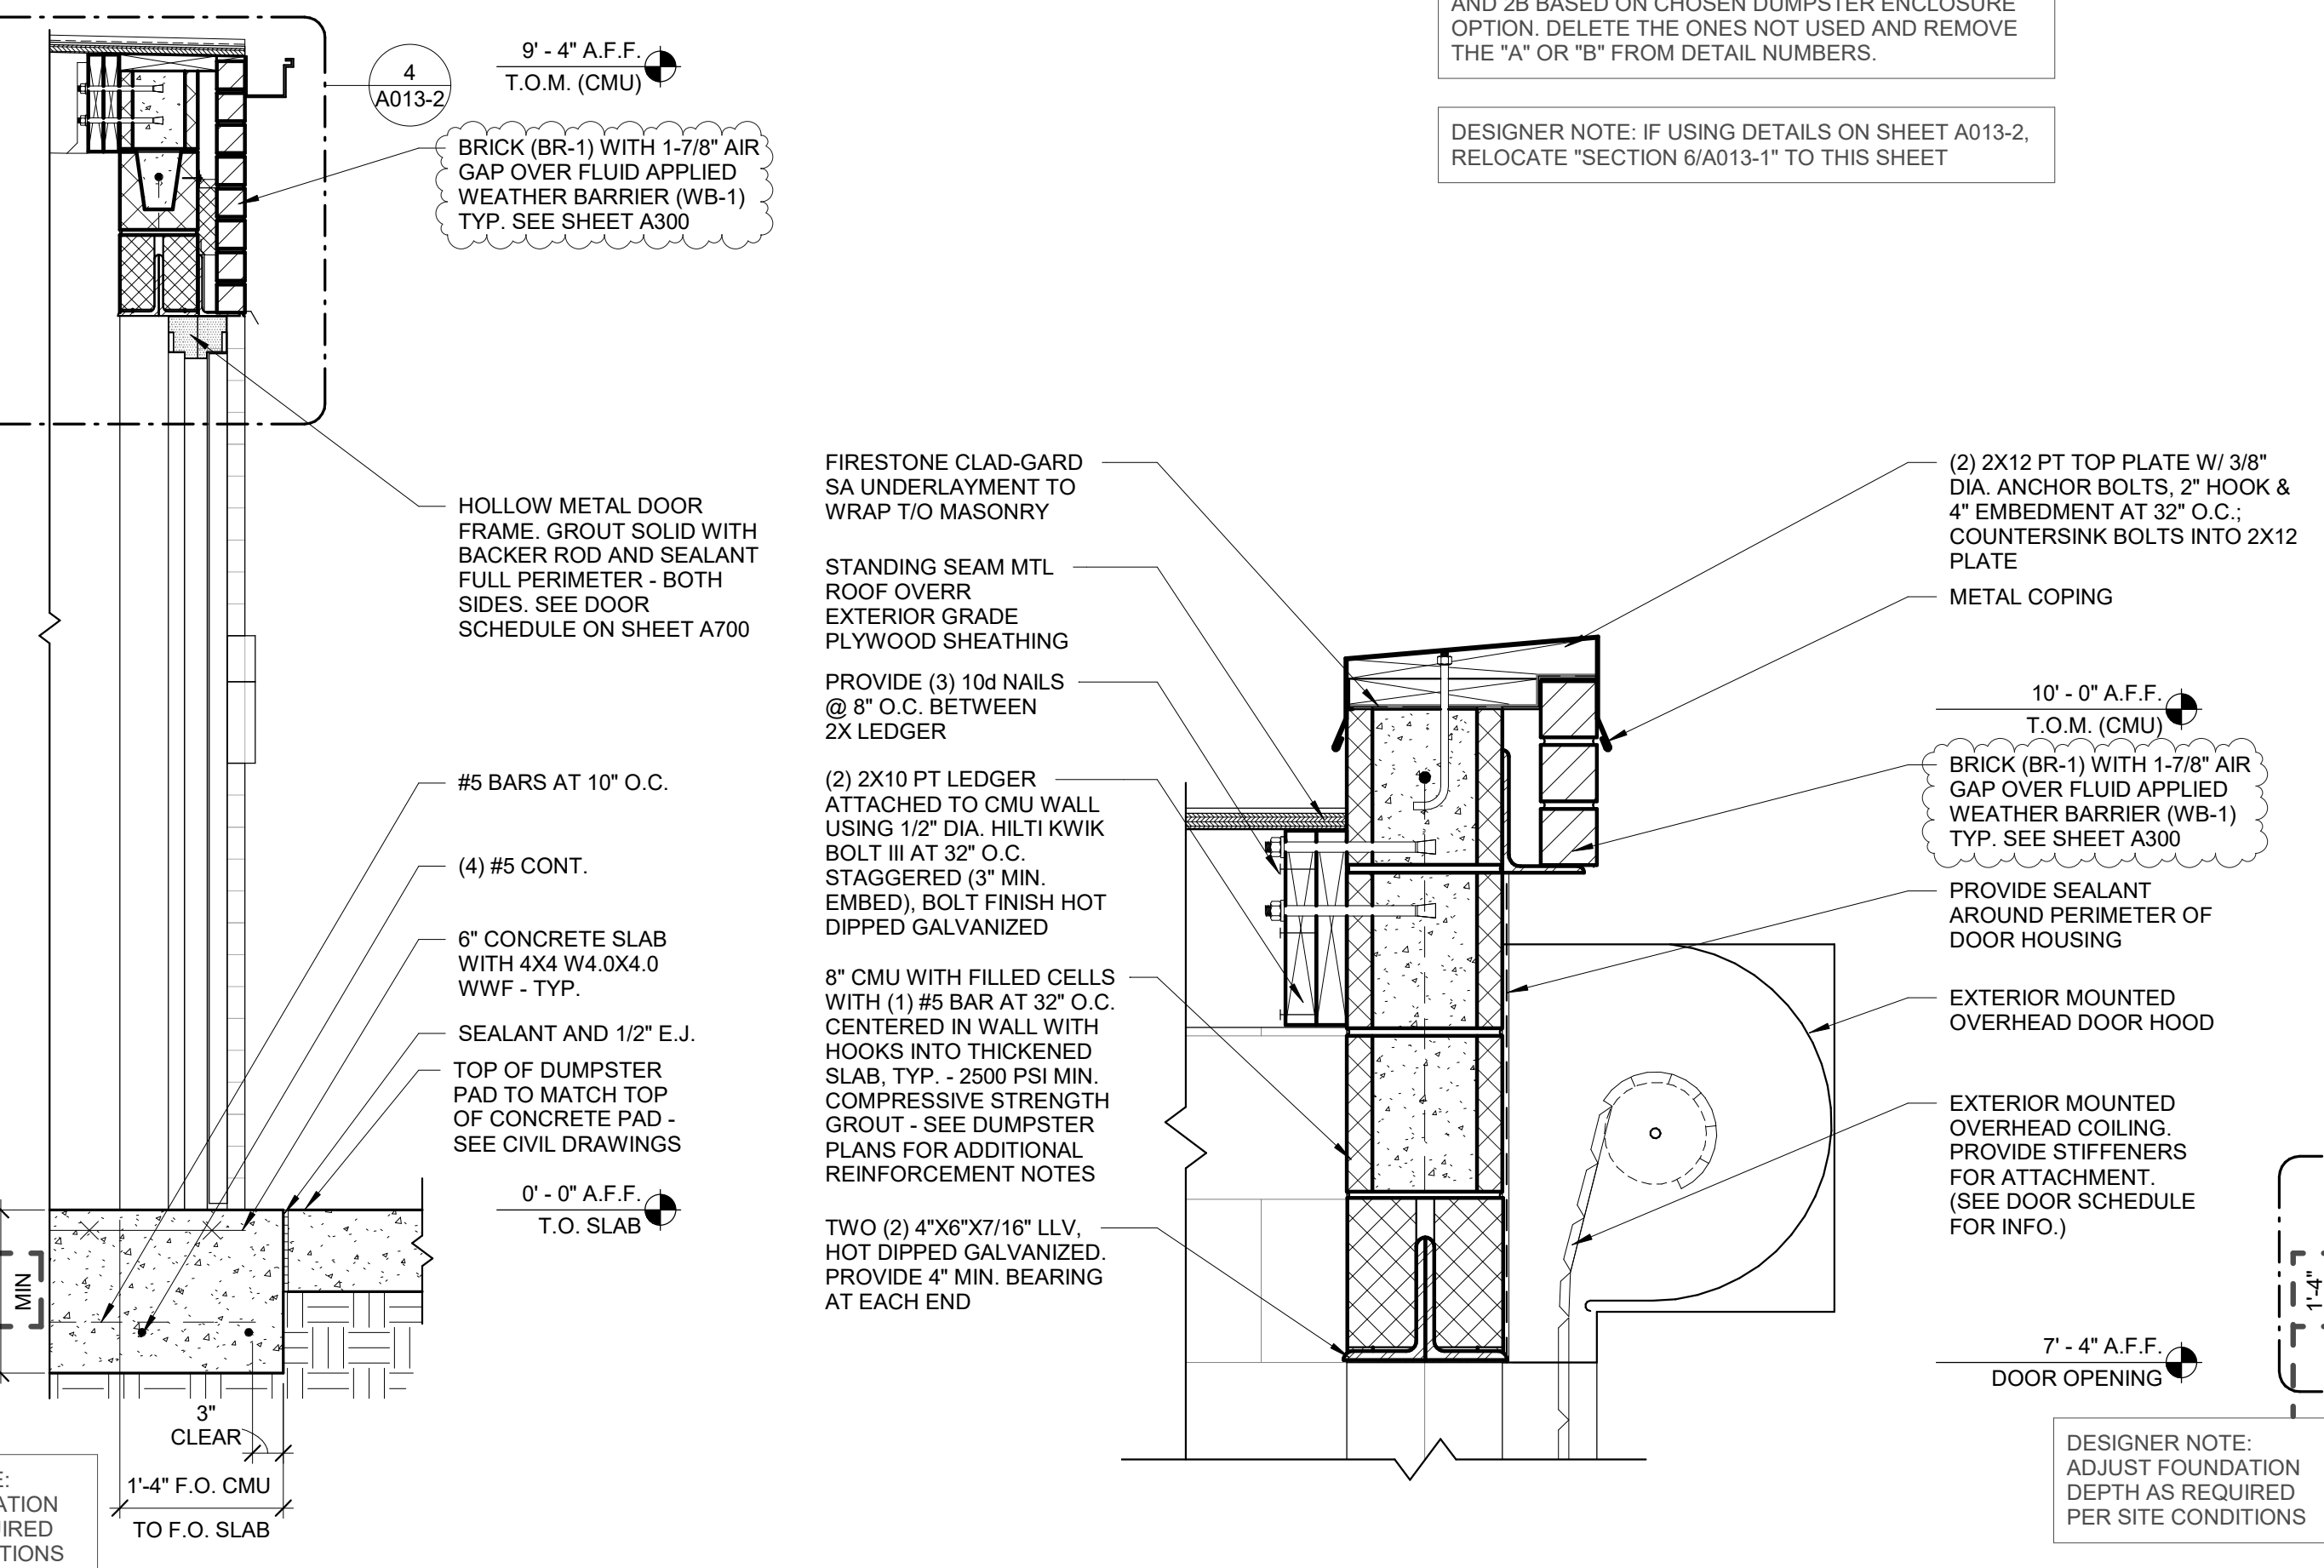

3 DOOR SECTION - REAR WALL
3/4" = 1'-0"

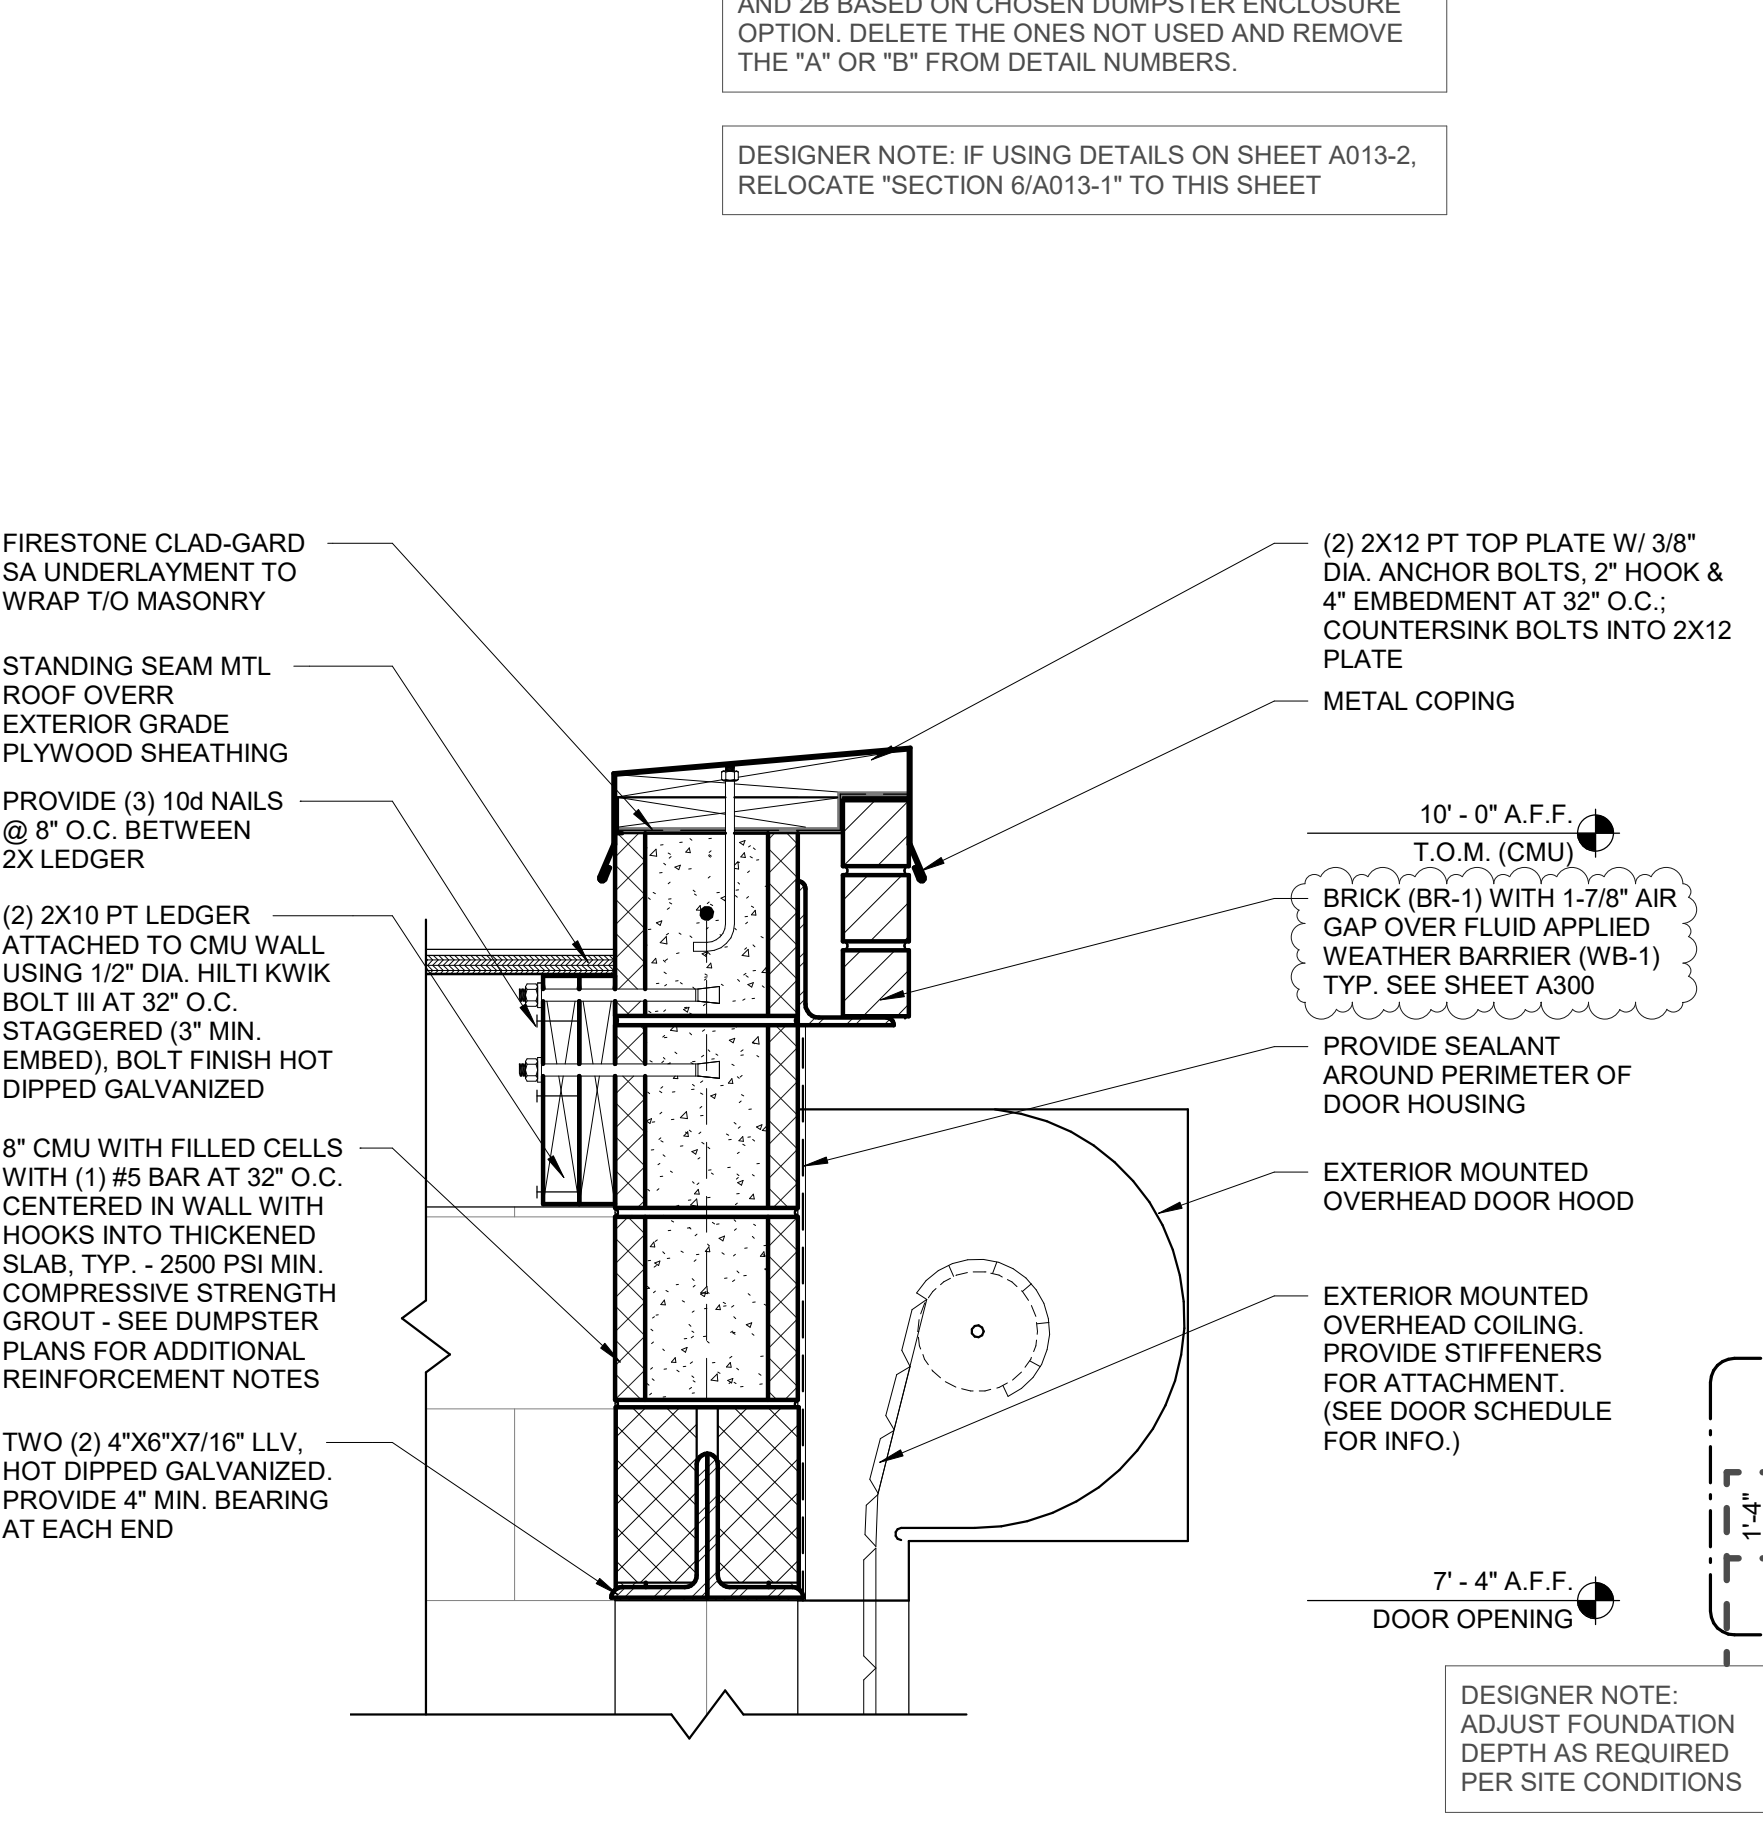


2A SECTION DETAIL - OVERHEAD DOOR AT SIDE WALL
1 1/2" = 1'-0"

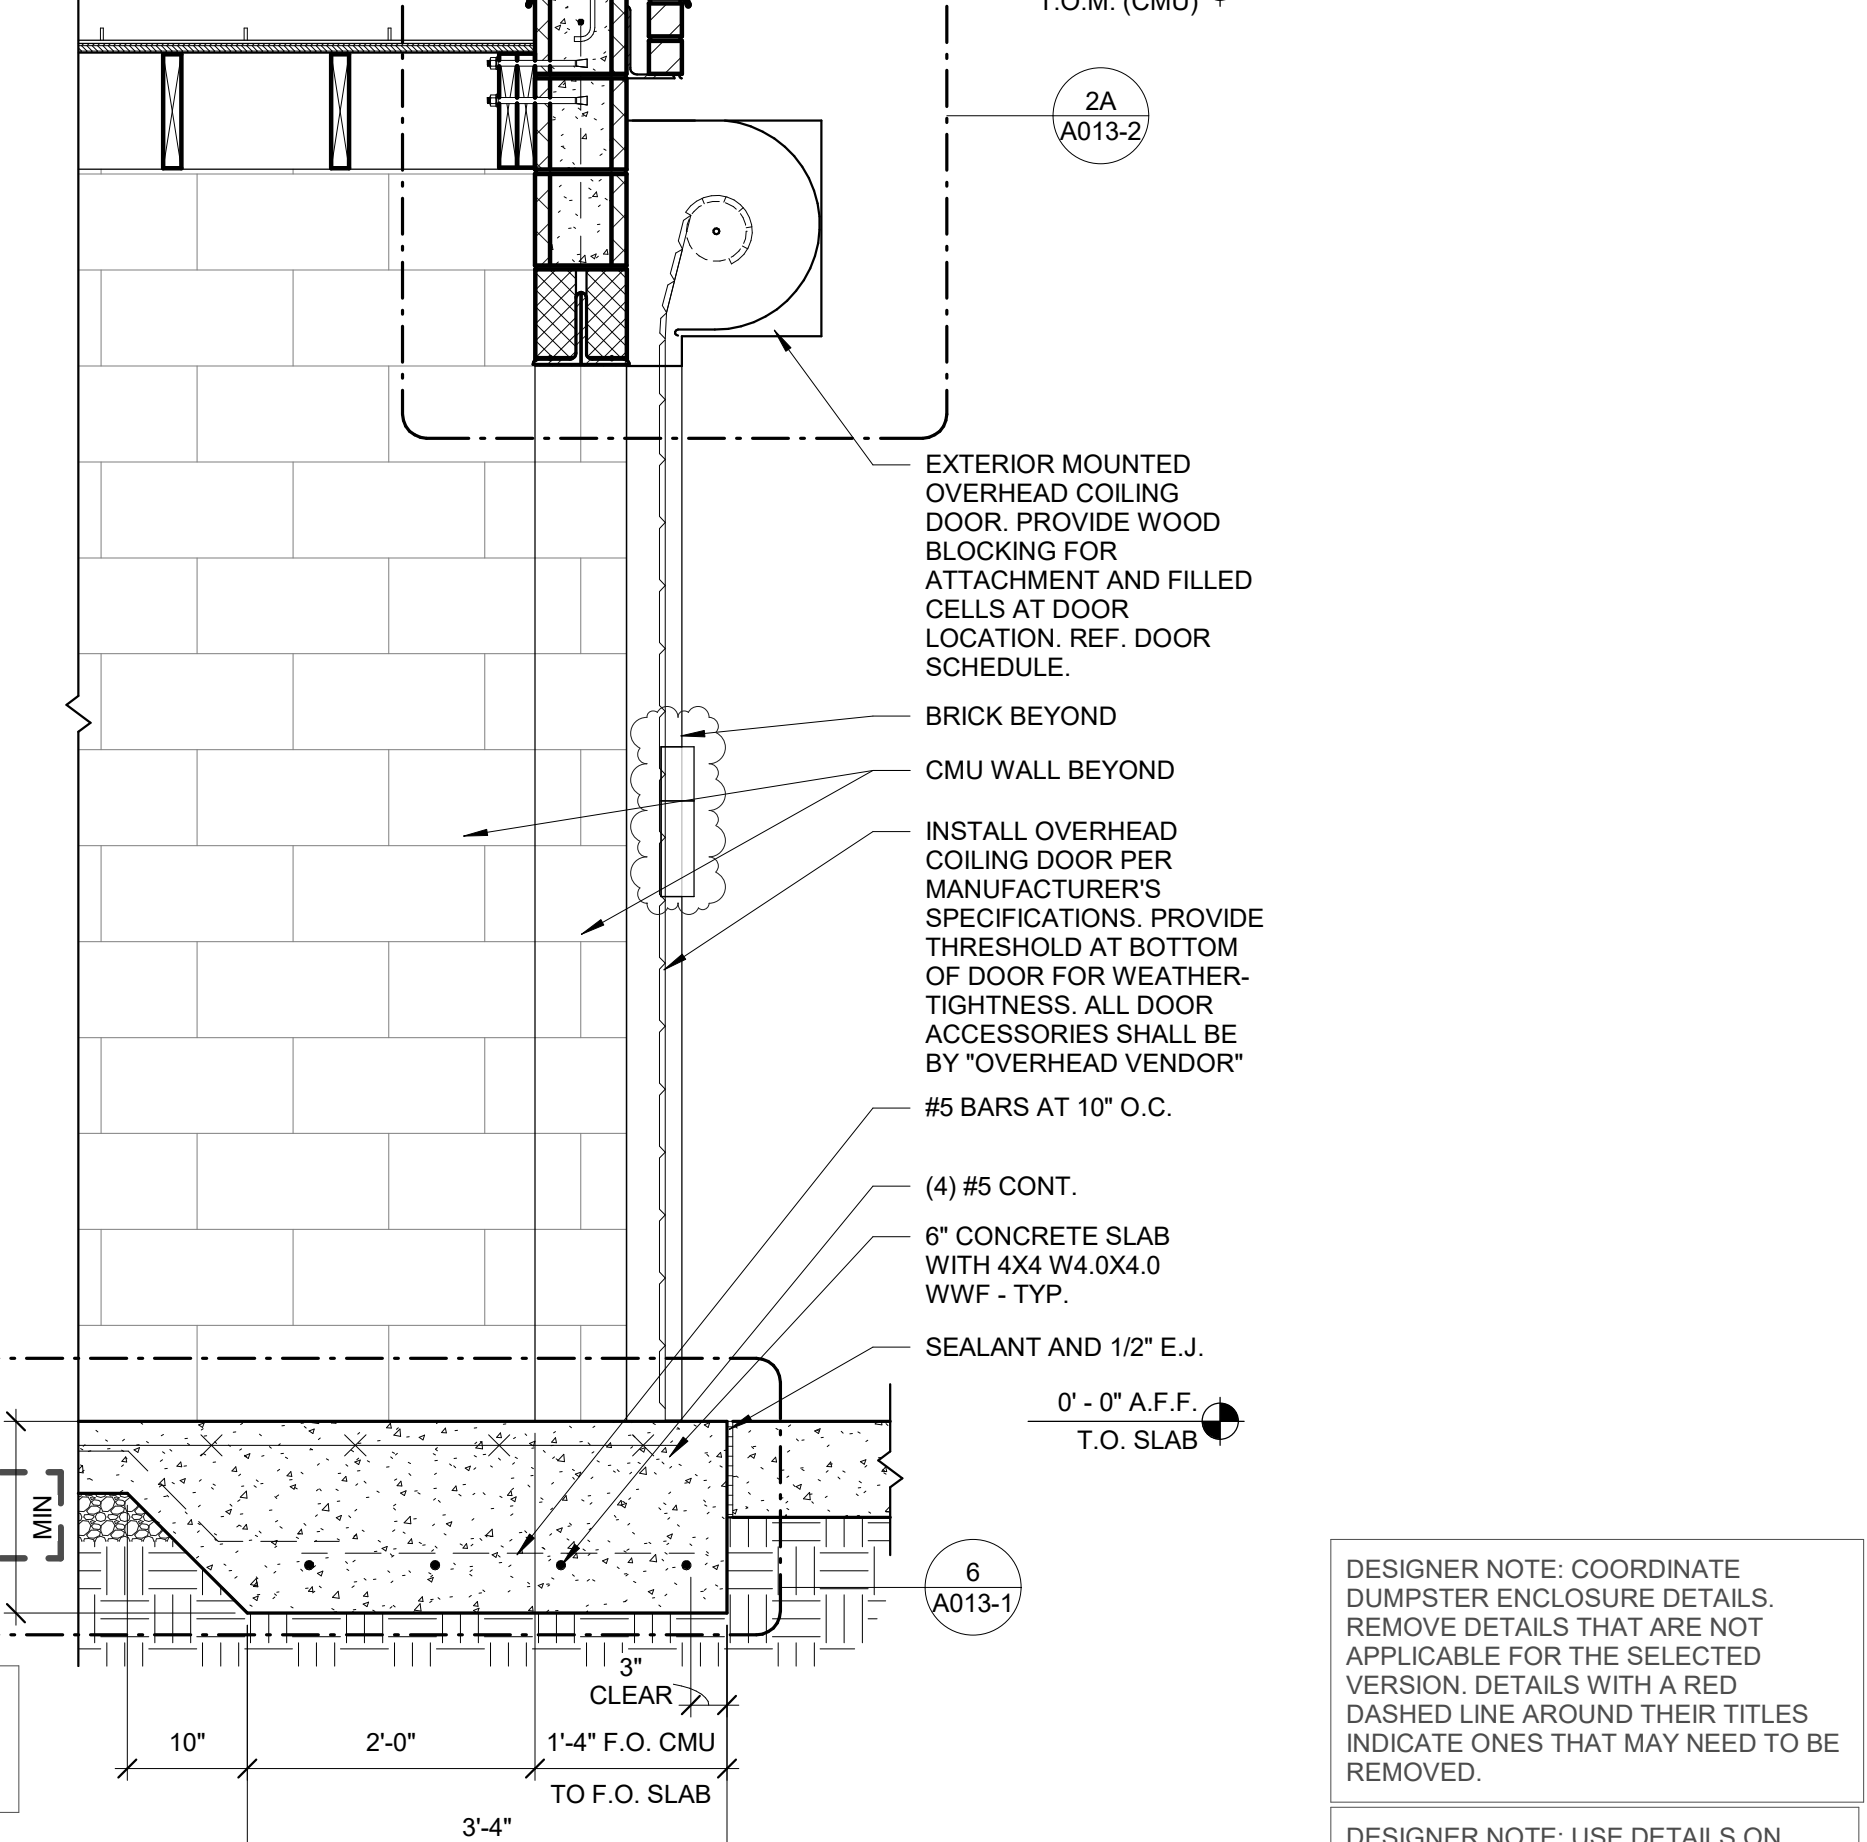

1A OVERHEAD DOOR SECTION - SIDE WALL
3/4" = 1'-0"

DUMPSTER ENCLOSURE ROOFING SYSTEM:
ENGLERT METAL ROOF SYSTEM SERIES 2500; 1-3/4" HIGH STRUCTURAL SNAP LOCK STANDING SEAM WITH NO BATTEN. PANELS ARE 18" WIDE, 24 GAUGE GALVALUME WITH BAKED ON PERMACOLOR 2000 KYNAR 500 IN SMOOTH FINISH WITH (2) 1/8" HIGH X 1/8" WIDE STYRAN RIBS TO BE SPACED TO DIVIDE INTO THREE EQUAL PARTS; COLOR TO MATCH DARK BRONZE.

NOTE:
REFERENCE SHEET S000 FOR DESIGN CRITERIA

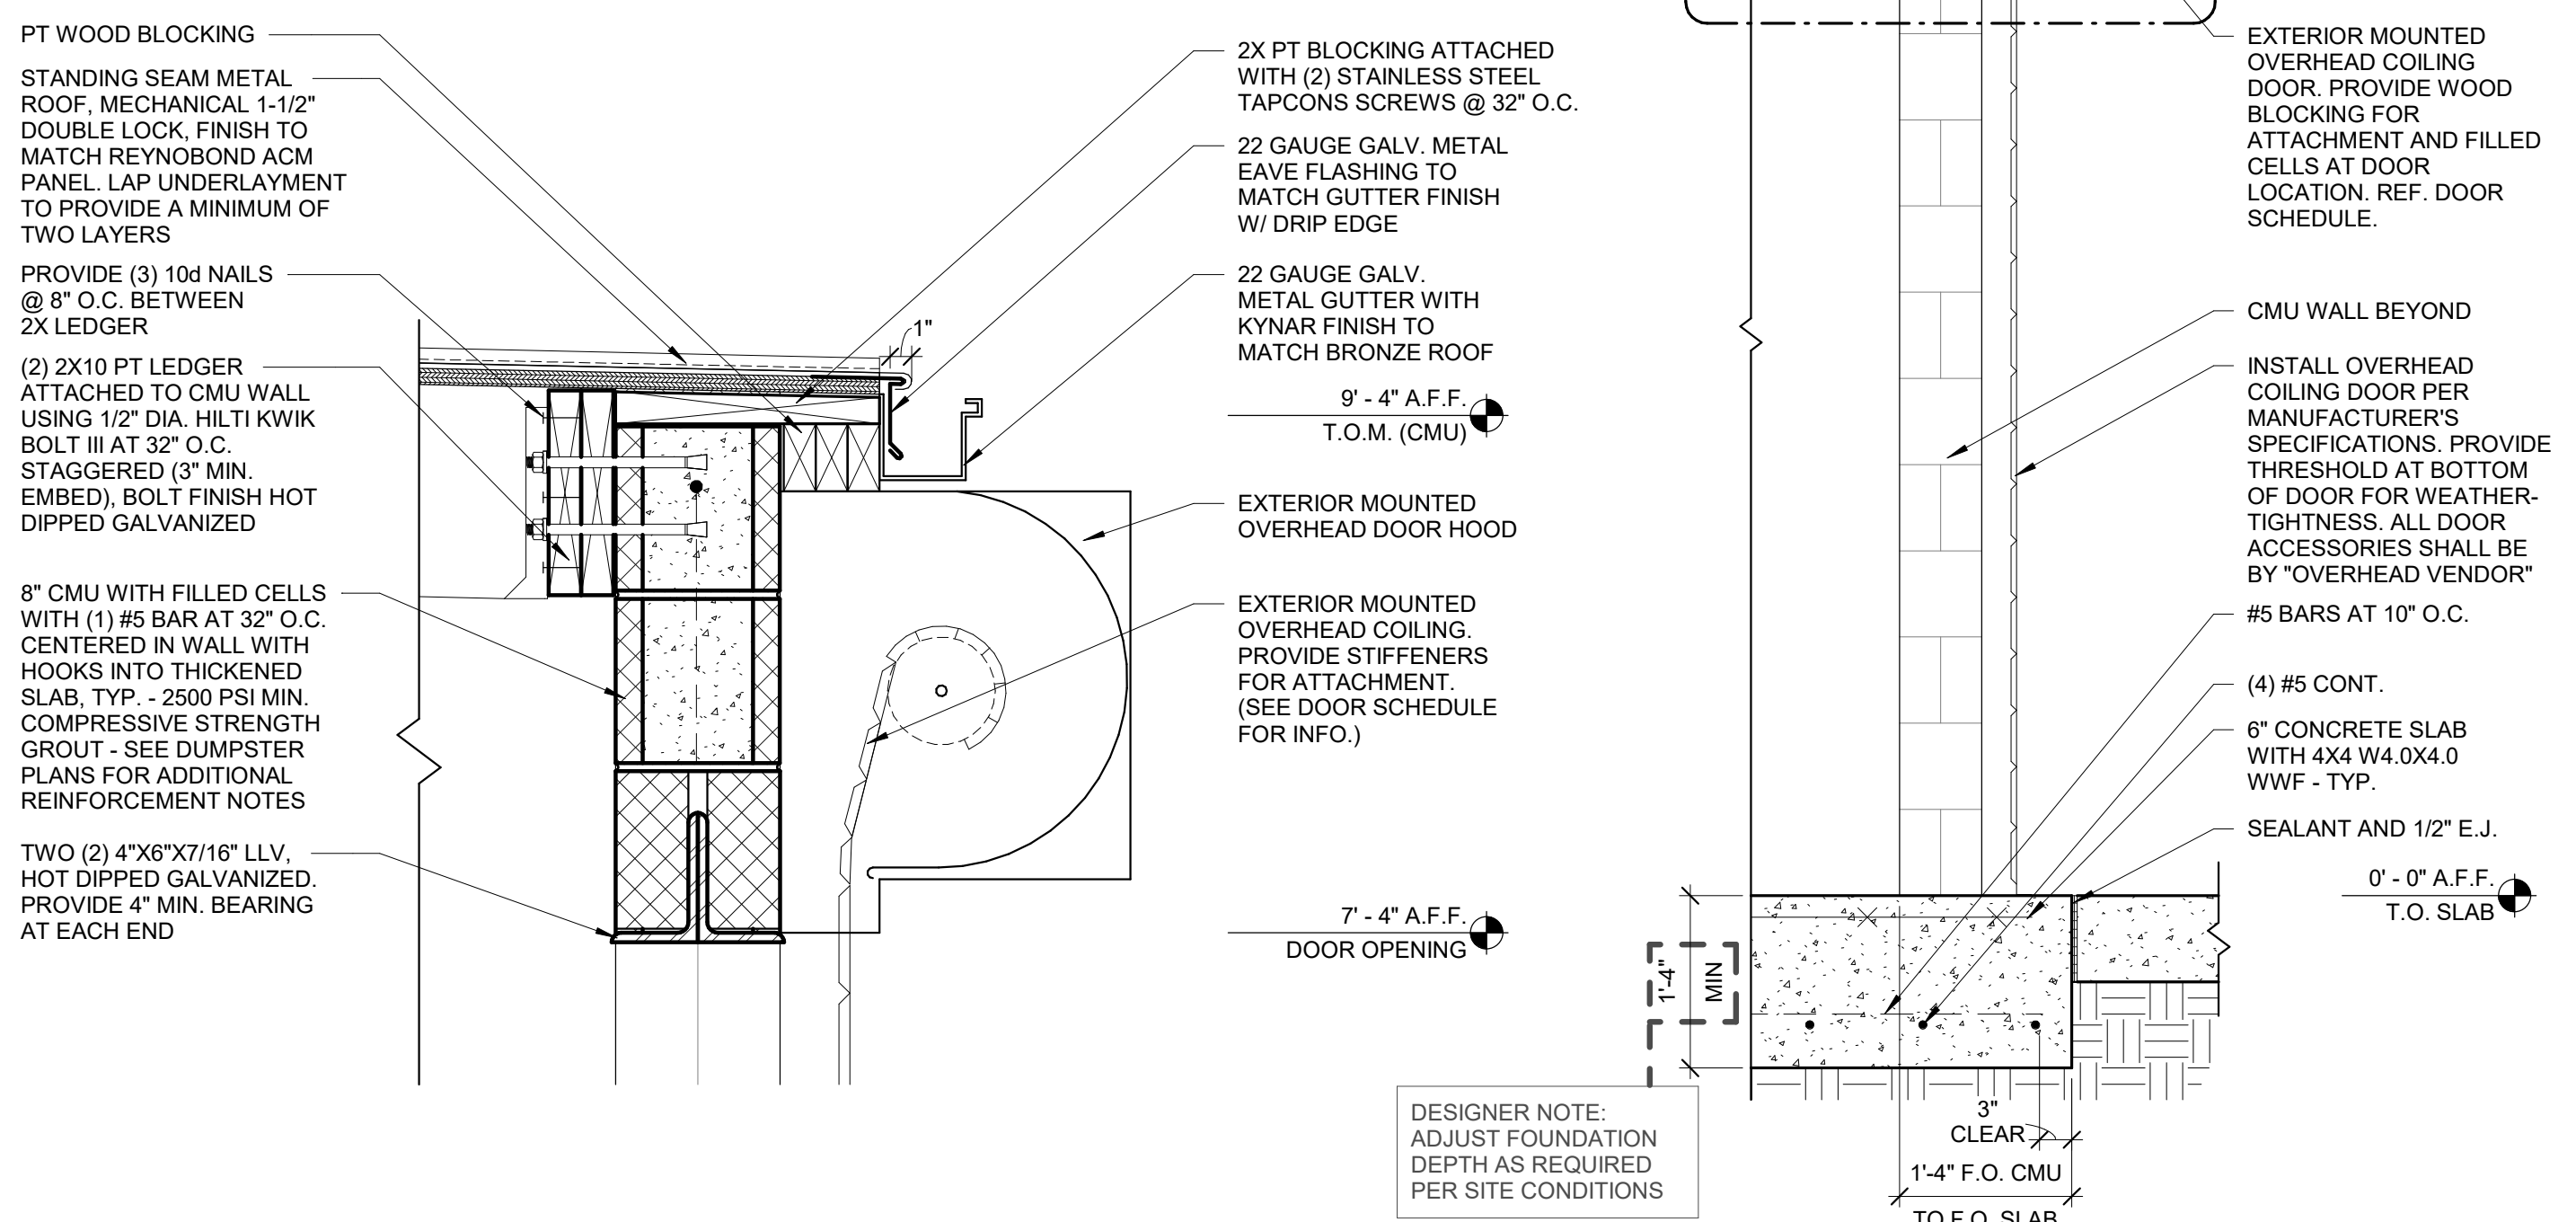

2B SECTION DETAIL - OVERHEAD DOOR AT REAR WALL
1 1/2" = 1'-0"

1B OVERHEAD DOOR SECTION - REAR WALL
3/4" = 1'-0"

RaceTrac
COPYRIGHT NOTICE
THESE PLANS ARE SUBJECT TO FEDERAL COPYRIGHT LAWS. ANY USE OF SAME WITHOUT THE EXPRESSED WRITTEN PERMISSION OF RACETRAC INC. IS PROHIBITED. 2022 RACETRAC INC.

DESIGN PROFESSIONALS

ISSUE/REVISION RECORD	
DATE	DESCRIPTION
10/20/22	SPB NO. 0304

RaceTrac
RACETRAC INC.
200 GALLERIA PARKWAY SOUTHEAST
SUITE 900
ATLANTA, GEORGIA 30339
(770) 431-7600

PROJECT NAME
ANYTOWN,CITY

CITY
STATE 00000
ADDRESS

RACETRAC STORE NUMBER
#0000

PROTOTYPE SERIES 2022
2022 LH MO 0304

PLAN MODIFICATION NOTICE
SPB NO. 0304 DATE 10/20/22

STANDARD PLAN BULLETINS (SPB) MODIFY THE PROTOTYPE SERIES SET NOTED ABOVE. THE LISTED SPB REPRESENTS THE LATEST MODIFICATION INCORPORATED TO THIS PROTOTYPE SERIES SET AT ORIGINAL RELEASE. THE ISSUE/ REVISION RECORD COLUMN ABOVE LISTS ANY REVISIONS OR SPB INCORPORATED IN THIS SET AFTER THE ORIGINAL RELEASE. CONTACT RACETRAC ENGINEERING AND CONSTRUCTION FOR ANY SUBSEQUENT BULLETINS NOT INCORPORATED HEREIN.

PROFESSIONAL SEAL


PROJECT NUMBER
XXXXXXX.XX

SHEET TITLE
DUMPSTER ENCLOSURE DETAILS

SHEET NUMBER



A013-2

APPLICABLE SPB(S): 22-0303, 22-0304

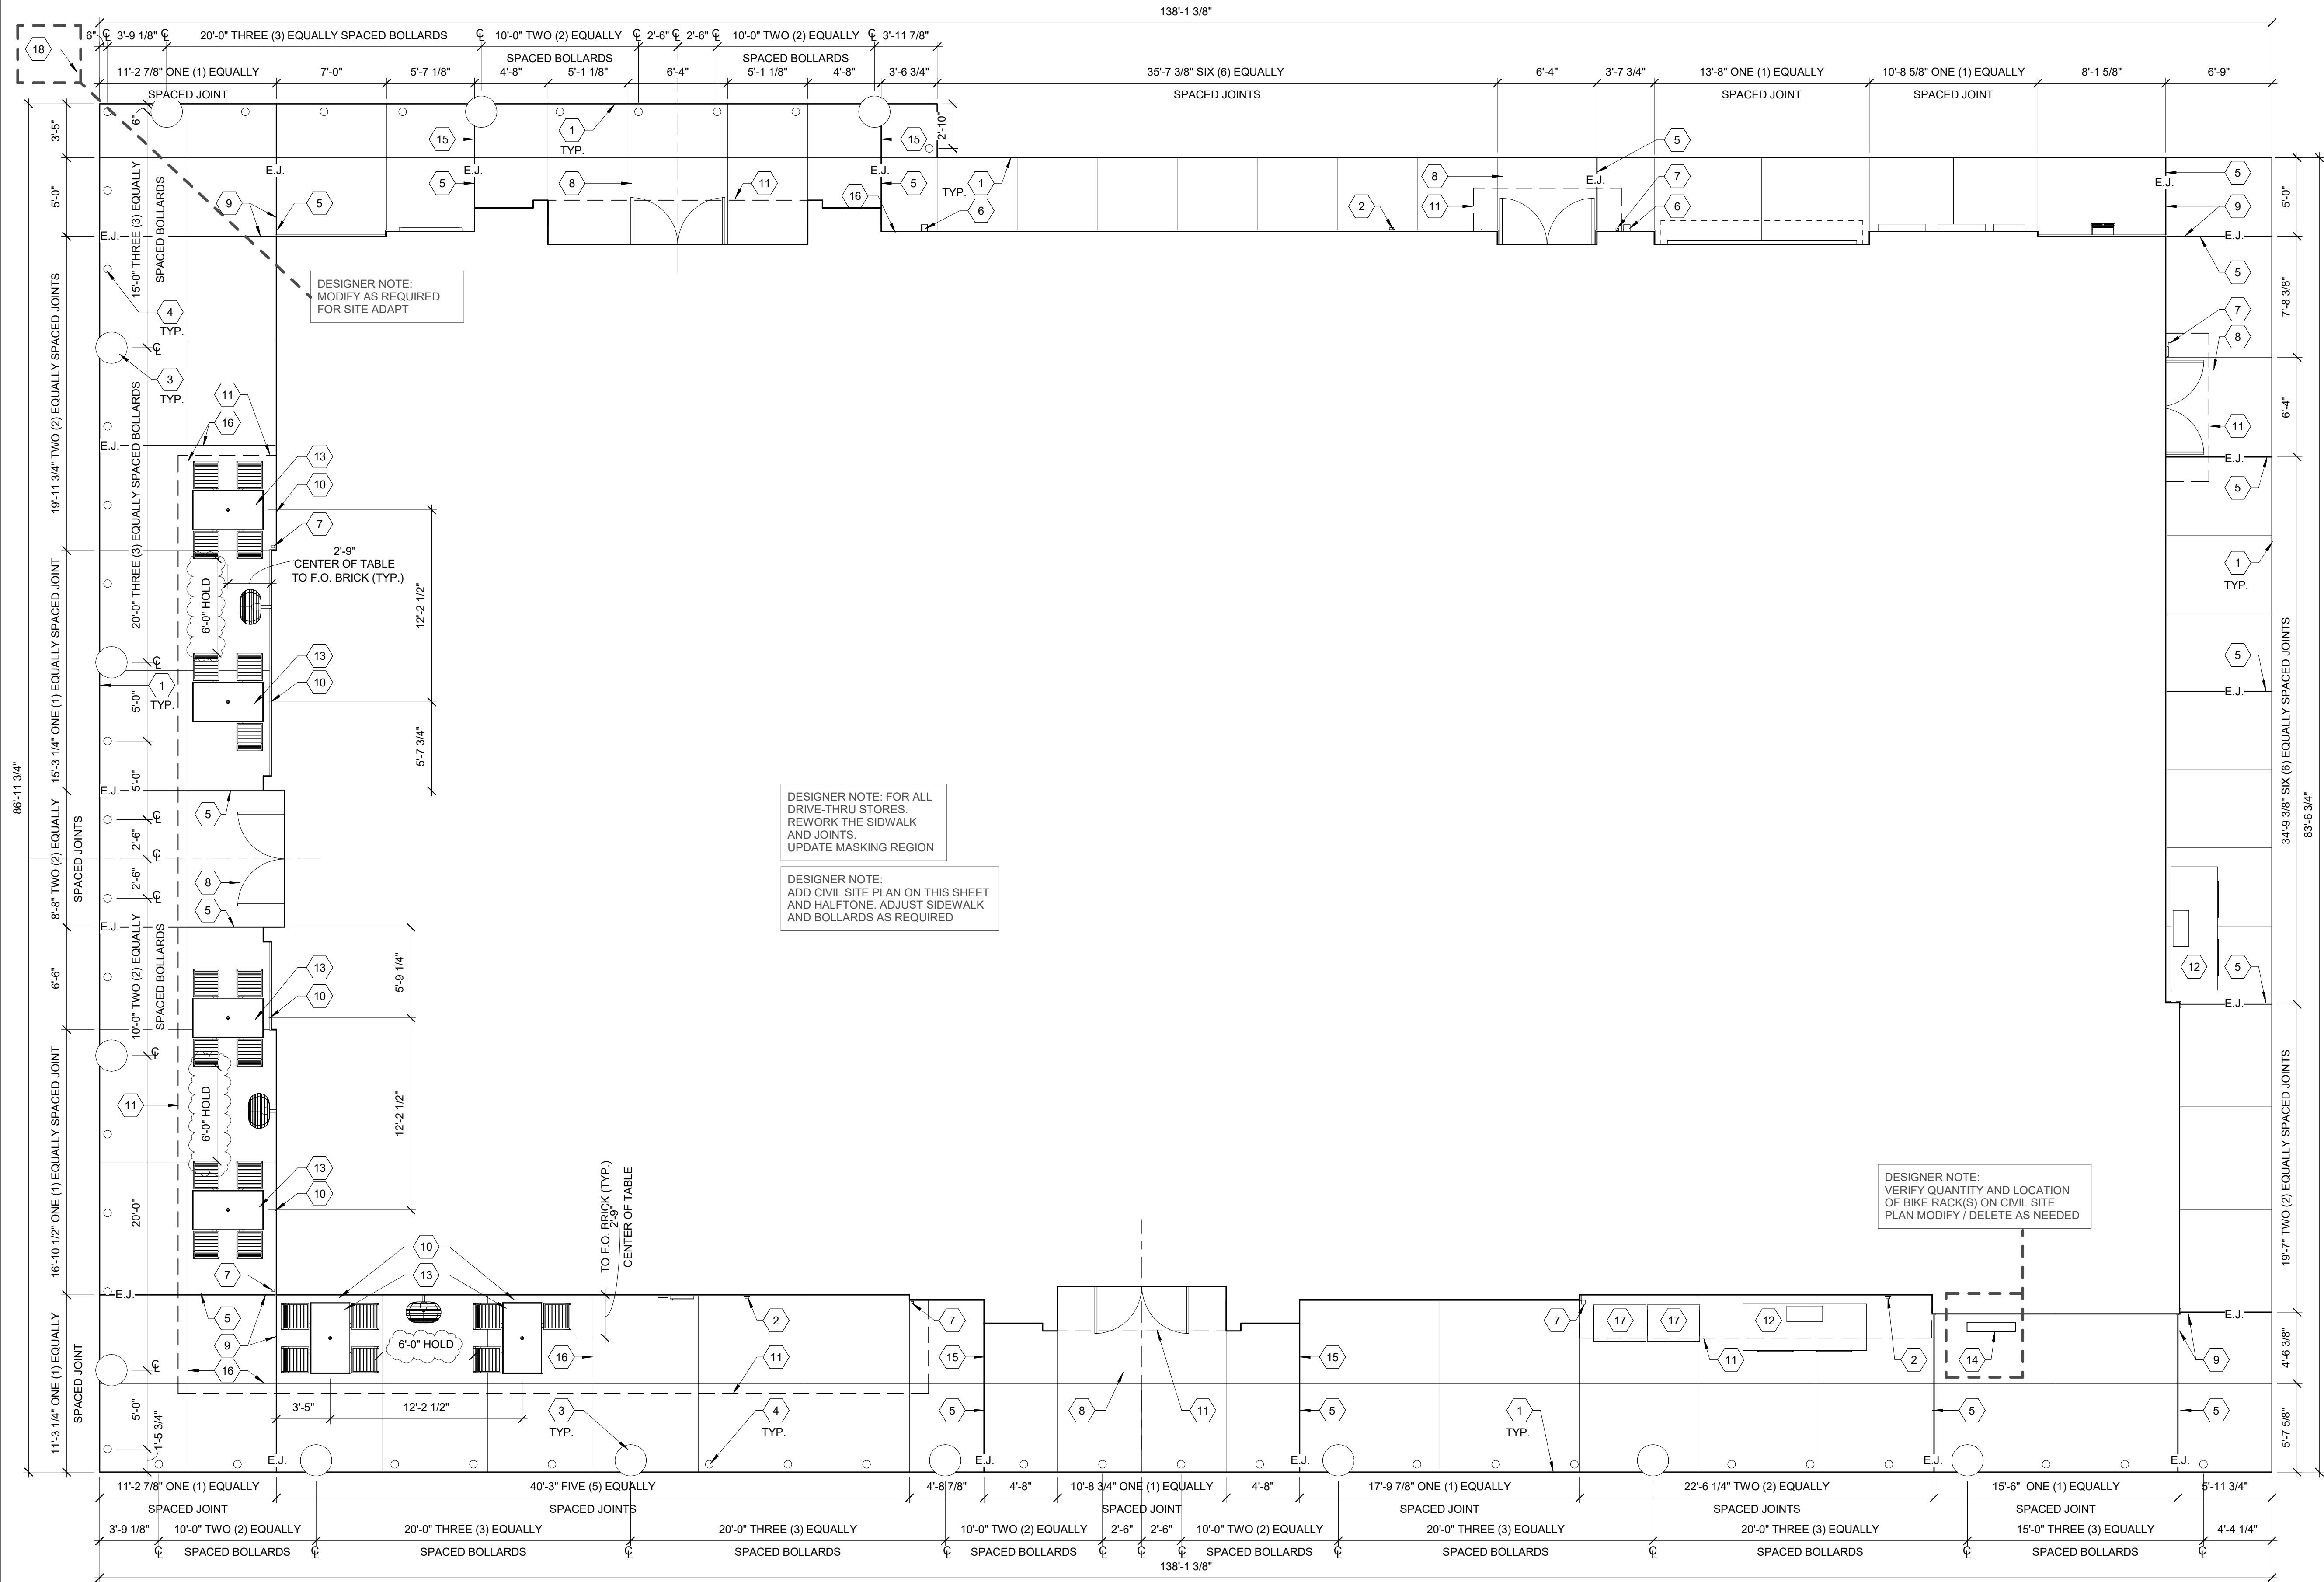



4 EXTERIOR SIDEWALK PLANS

3/16" = 1'-0"

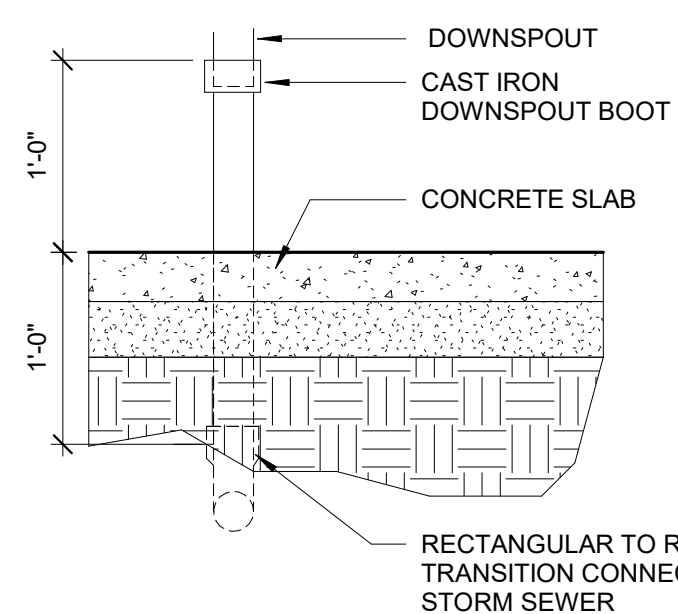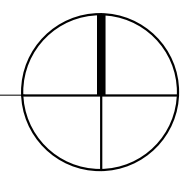


3 DOWNSPOUT BOOT DETAIL

1" = 1'-0"

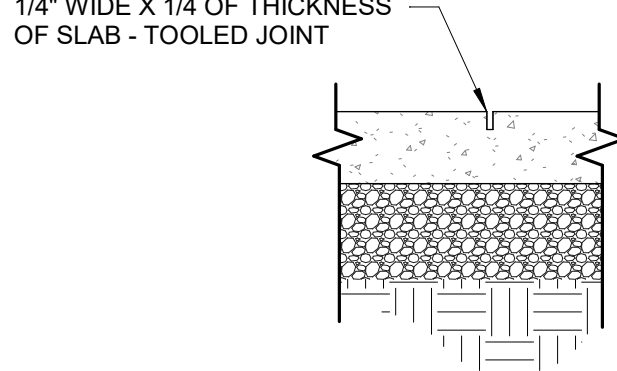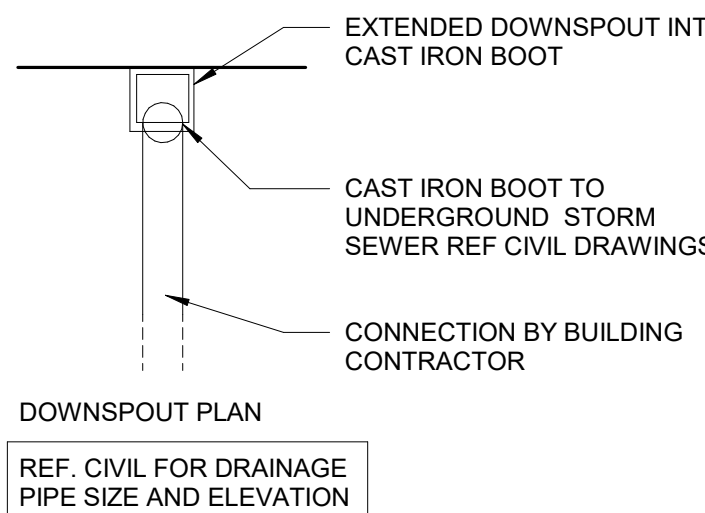


SLAB CONTROL JOINT (C.J.)

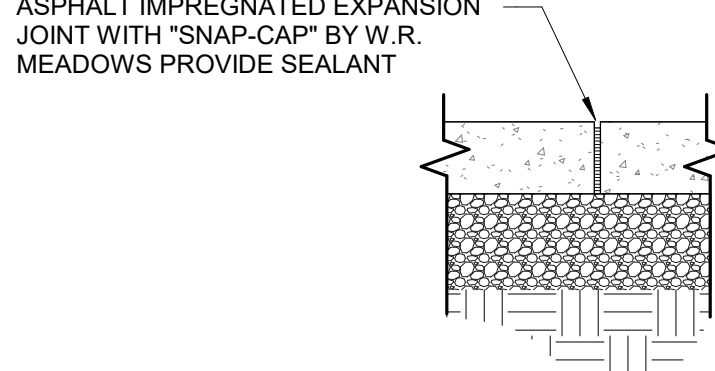

EXTERIOR SLAB EXPANSION JOINT (E.J.)

DETAILS ONLY APPLY TO BUILDING SIDEWALK. THEY DO NOT APPLY TO INTERIOR SLAB OR SITE CONCRETE.

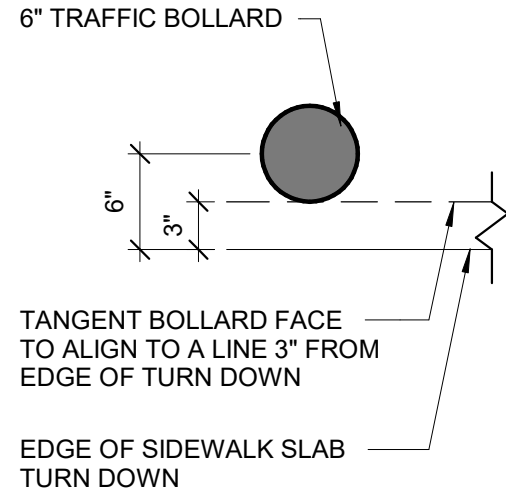

1 BOLLARD LOCATION DETAIL

1" = 1'-0"

GENERAL NOTES

- DO NOT SCALE PLANS.
- THE CONTRACTOR SHALL HIRE A SURVEYOR TO LAYOUT THE BUILDING ON THE SITE IN ACCORDANCE WITH THE CIVIL CONSTRUCTION DOCUMENTS.
- THE SURVEYOR AND CONTRACTOR SHALL FIELD VERIFY ALL EXISTING CONDITIONS AND SHALL NOTIFY THE OWNER, ENGINEER AND ARCHITECT OF ALL DISCREPANCIES.
- THE CONTRACTOR SHALL PREPARE THE BUILDING PAD PER THE GEOTECHNICAL REPORT.
- PROVIDE AND MAINTAIN LIGHTING, SITE FENCES, BARRICADES AND GUARD RAILS AS REQUIRED BY APPLICABLE REGULATORY ADVISORY TO PROTECT WORKERS AND PEDESTRIANS.
- VERIFY FINAL LOCATION FOR ALL UTILITY AND PLUMBING ROUGH IN LOCATIONS WITH ELECTRICAL AND PLUMBING DRAWINGS.
- VERIFY DOWNSPOUT LOCATIONS AND CONNECTIONS WITH CIVIL DRAWINGS.
- CONTACT LOCAL FIRE MARSHAL FOR FIRE SERVICES REQUIREMENTS PRIOR TO CONSTRUCTION.
- BURNING OF MATERIALS ON SITE IS NOT PERMITTED.
- SEE PLUMBING SHEET P110 AND P120 FOR PLUMBING ROUGH IN DIMENSIONS.
- REFER TO SITE PLAN FOR ORIENTATION OF BUILDING.
- ALL JOINTS ARE CONTROL JOINTS UNLESS OTHERWISE STATED.
- JOINTS BETWEEN COLD SLAB POURS SHALL BE DOWELED, SEE STRUCTURAL DRAWINGS. METAL KEYWAYS SHALL NOT BE USED.

SHEET KEYNOTES

- EDGE OF SIDEWALK TURN DOWN
- EMERGENCY SHUT OFF SWITCH; MOUNT TOP OF SIGN AT 48" ABOVE SIDEWALK; REF DETAIL ON SHEET A001
- EXTERIOR LIGHT BOLLARD. REF CIVIL SITE PLAN FOR SPECIFICATIONS. REF ELECTRICAL DRAWINGS FOR CIRCUIT INFORMATION
- STEEL BOLLARD. REF DETAIL ON THIS SHEET
- SIDEWALK EXPANSION JOINT. REF DETAIL ON THIS SHEET
- 5"x6" DOWNSPOUT, TIE TO UNDERGROUND STORM, SEE CIVIL FOR CONTINUATION
- 2"x2" DOWNSPOUT, TIE TO UNDERGROUND STORM, SEE CIVIL FOR CONTINUATION; REF DETAIL 3/A/10
- SLAB TO ALIGN WITH FRONT EDGE OF EXTERIOR SIDEWALK, EXTERIOR SIDEWALK NOT TO EXCEED SLOPE OF 1:48 IN ANY DIRECTION
- ALIGN JOINT WITH 90 DEGREE TURN IN SIDEWALK LAYOUT.
- CONVENIENCE OUTLET MOUNTED IN WALL. REF ELECTRICAL DRAWINGS.
- DASHED LINE INDICATES PATIO ROOF/CANOPY ABOVE
- OUTDOOR ICE MERCHANDISER
- TABLES AND CHAIRS TO BE BOLTED TO SLAB
- BIKE RACK. SEE CIVIL DRAWINGS FOR EXACT LOCATION
- ALIGN JOINT WITH FACE OF PIER IN THIS LOCATION
- CONTROL JOINT AT EDGE OF BROOM FINISH AT PATIO
- LOCATE PROPANE CAGE 5' AWAY FROM ANY ELECTRICAL OUTLET.
- BOLLARD, SEE CIVIL FOR EXTENSION OF SITE PLAN

SIDEWALK PLAN LEGEND

- E.J. EXPANSION JOINT
C CENTER LINE
○ LIGHT BOLLARD
○ TRAFFIC BOLLARD

PLANTING BED - SEE CIVIL DRAWINGS

DESIGNER NOTE:
DELETE IF NOT APPLICABLE
REVISE SIDEWALK LAYOUT ACCORDINGLY.
COORDINATE WITH STRUCTURAL

RaceTrac

THESE PLANS ARE SUBJECT TO FEDERAL COPYRIGHT LAWS. ANY USE OF SAME WITHOUT THE EXPRESSED WRITTEN PERMISSION OF RACETRAC INC. IS PROHIBITED. 2022 RACETRAC INC.

DESIGN PROFESSIONALS

ISSUE/REVISION RECORD

DATE	DESCRIPTION
10/20/22	SPB NO. 0304

RaceTrac

RACETRAC INC.
SUITE 900
200 GALLERIA PARKWAY SOUTHEAST
ATLANTA, GEORGIA 30339
(770) 431-7600

PROJECT NAME

ANYTOWN,CITY

CITY
STATE 00000
ADDRESS

RACETRAC STORE NUMBER

#0000

PROTOTYPE SERIES 2022

2022 LH MO 0304

PLAN MODIFICATION NOTICE

SPB NO. 0304 DATE 10/20/22

STANDARD PLAN BULLETINS (SPB) MODIFY THE PROTOTYPE SERIES SET NOTED ABOVE. THE LISTED SPB REPRESENTS THE LATEST MODIFICATION INCORPORATED TO THIS PROTOTYPE SERIES SET AT ORIGINAL RELEASE. THE ISSUE/ REVISION RECORD COLUMN ABOVE LISTS ANY REVISIONS OR SPB INCORPORATED IN THIS SET AFTER THE ORIGINAL RELEASE. CONTACT RACETRAC ENGINEERING AND CONSTRUCTION FOR ANY SUBSEQUENT BULLETINS NOT INCORPORATED HEREIN.

PROFESSIONAL SEAL

PROJECT NUMBER

XXXXXX.XX

SHEET TITLE

EXTERIOR
SIDEWALK PLAN
AND DETAILS


SHEET NUMBER

A100

APPLICABLE SPB(S): 22-0301, 22-0304



LADDER PLATFORM:
EXTEND LADDER RAILS 3'-0" ABOVE PARAPET. PROVIDE METAL GRATE PLATFORM 6" ABOVE TOP OF PARAPET TO WALK OVER AND RETURN LADDER DOWN TO WITHIN 12" OF ROOF SURFACE.

 


- ## ROOF DRAINAGE CALCULATIONS
- ROOF DRAINAGE CALCULATIONS PER THE INTERNATIONAL PLUMBING CODES
1. ROOF AREA @ 8,100 SF AREA RAINFALL @ 5 INCHES PER HOUR WILL NEED TO ACCOMMODATE 421.2 GPM.
 2. SCUPPER SIZE PER CHAPTER 1106 AND 1107:
 - 2.1. A 12 INCH SQUARE DOWNPOUT AND 1/2 INCH OPENING WILL ACCOMMODATE A ROOF AREA OF 360 GPM.
 - 2.2. ONE SCUPPER OF EQUAL SIZE IS REQUIRED FOR A SECONDARY DRAIN.
 3. THE LOW SIDE OF THIS BUILDING IS DESIGNED WITH 2 OPENINGS @ 24 INCHES HIGH X 4 FEET WIDE. EACH OPENING HAS A GUTTER AND DOWNSPOUT. THE PROVIDED AMOUNT EXCEEDS THE MINIMUM REQUIRED CALCULATED AREA.
 4. VISUAL OVERFLOW IS PROVIDED AT EACH SCUPPER/DOWNSPOUT. SECONDARY OVERFLOW DRAIN SYSTEM IS PROVIDED AT 2' ABOVE VENT PRIMARY DRAIN SYSTEM IN THE EVENT THAT PRIMARY ROOF DRAINAGE SYSTEM IS NON-FUNCTIONAL. REFER TO DETAIL 5A201 FOR MORE INFORMATION. ROOF SYSTEM DESIGNED TO ACCOMMODATE THE ADDITIONAL DEAD LOAD. IN THE EVENT THE PRIMARY DRAIN SYSTEM FAILS.
 5. WRAPPING CANOPY ROOF AREA @ 568 SF MAXIMUM AREA RAINFALL @ 5 INCHES PER HOUR WILL NEED TO ACCOMMODATE 30 GPM.
 6. CANOPIES ABOVE DOOR ROOFS AREA @ 20 SF MAXIMUM AREA RAINFALL @ 5 INCHES PER HOUR WILL NEED TO ACCOMMODATE 1.04 GPM.
 7. CANOPY IN THE FRONT ROOFS AREA @ 55 SF MAXIMUM AREA RAINFALL @ 5 INCHES PER HOUR WILL NEED TO ACCOMMODATE 2.88 GPM.
 8. ROOF DRAIN SIZE PER CHAPTER 1106 AND 1107:
 - 6.1. 2 INCH SQUARE DOWNSPOUT AND ROOF DRAIN WILL ACCOMMODATE A ROOF AREA OF 30 GPM.
 - 6.2. ONE OVERFLOW DRAIN OF EQUAL SIZE IS REQUIRED FOR A SECONDARY DRAIN.
 9. EACH CANOPY IS PROVIDED WITH A DEDICATED ROOF AND OVERFLOW DRAIN. THE PROVIDED AMOUNT EXCEEDS THE MINIMUM REQUIRED CALCULATED AREA.

APPLICABLE SPB(s): 22-0304


A200

ISSUE/REVISION RECORD	
DATE	DESCRIPTION
10/20/22	SPB NO. 0304

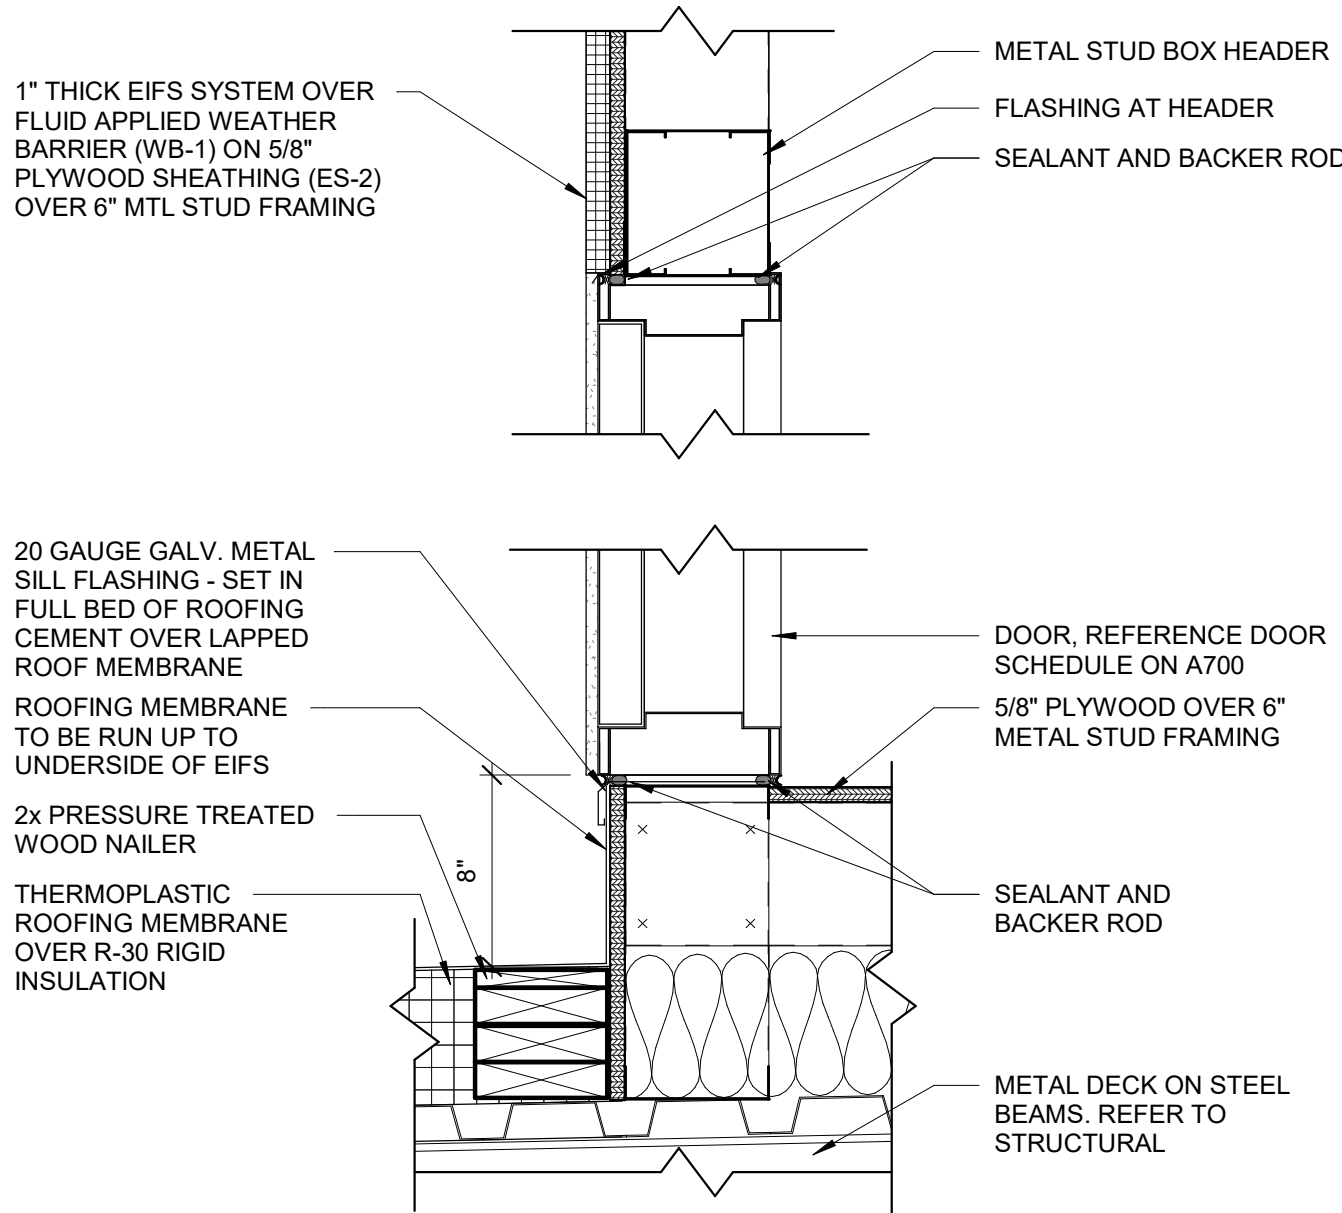


10 TOWER ACCESS DOOR

1 1/2" = 1'-0"

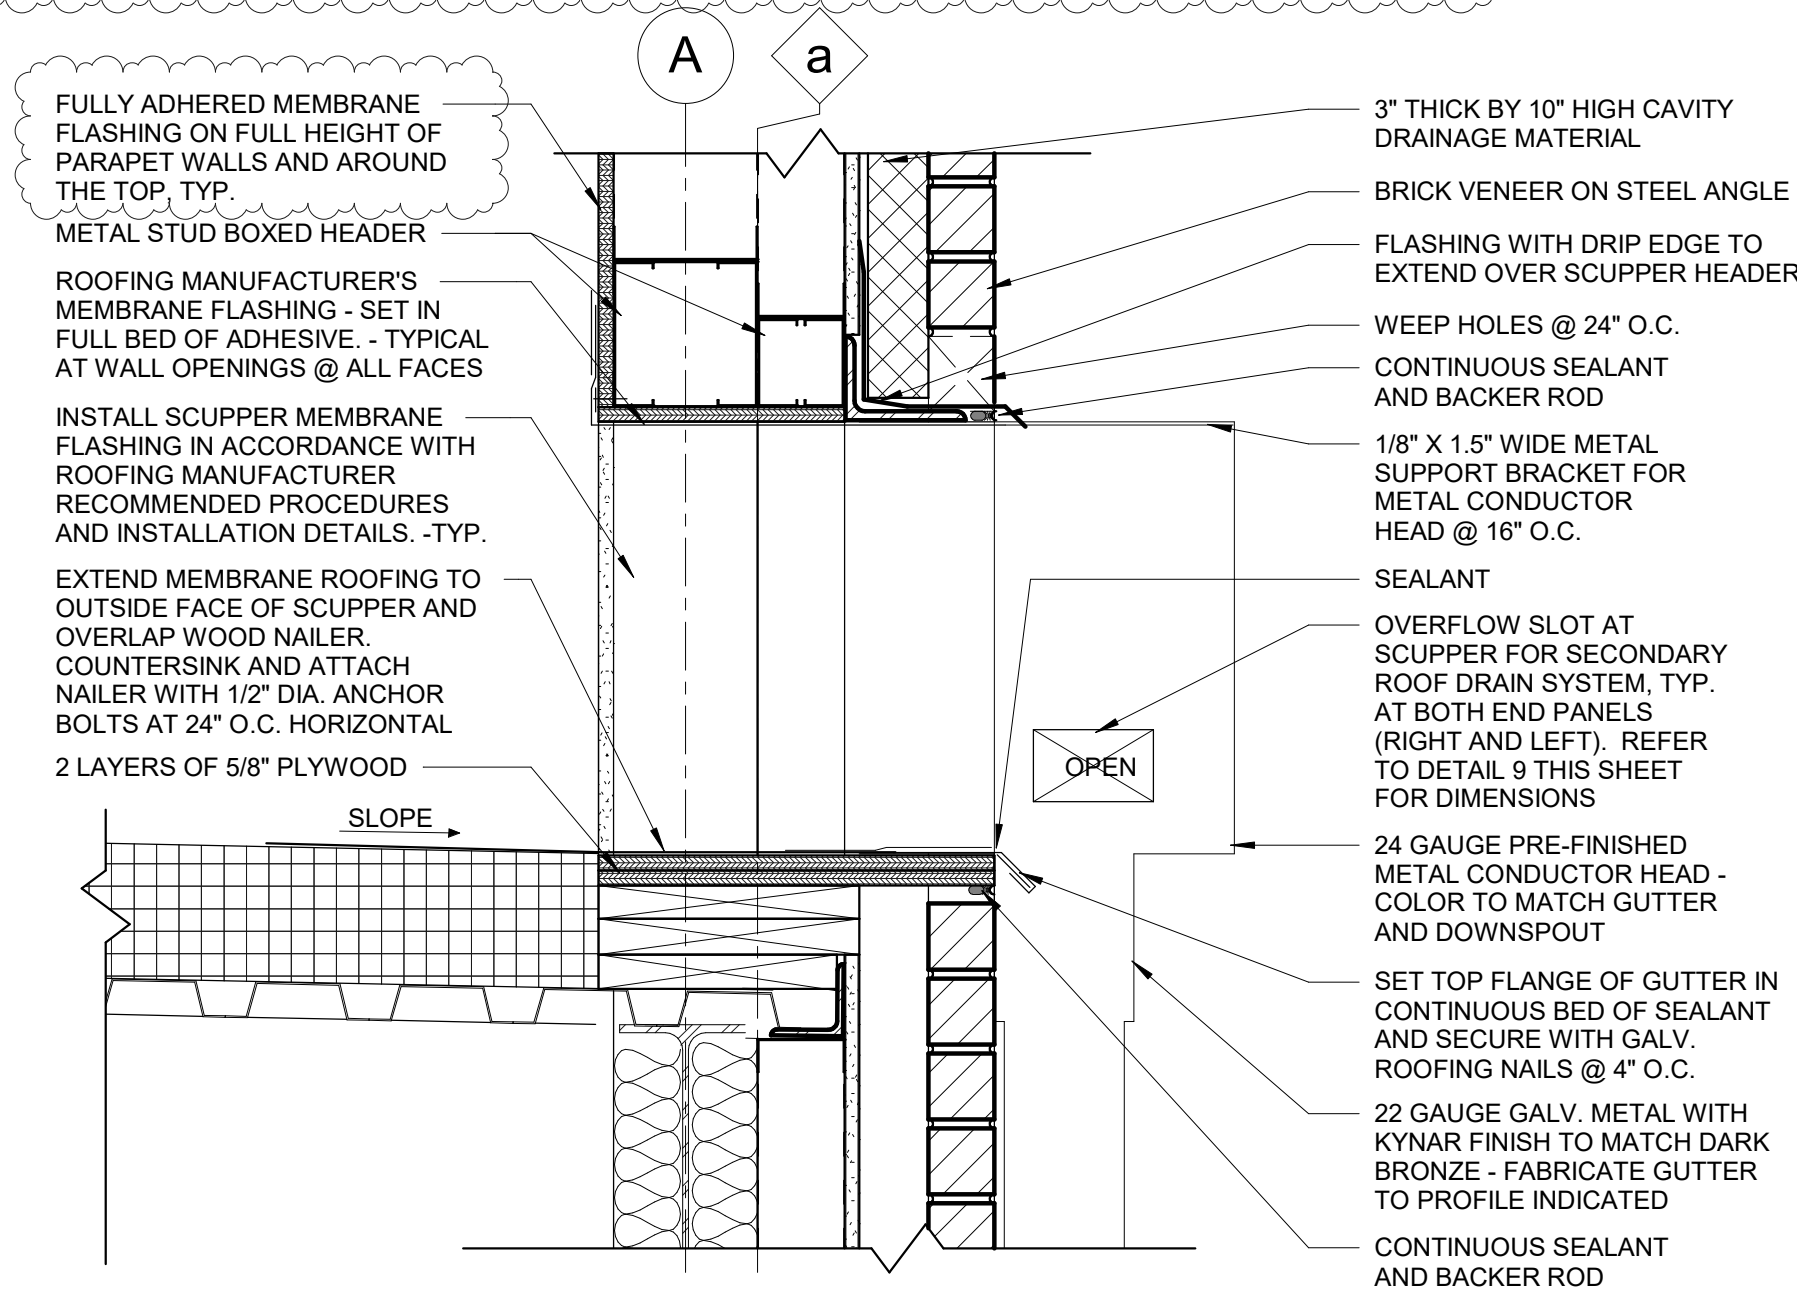

9 TYPICAL PIPE ROOF PENETRATION DETAIL


3" = 1'-0"

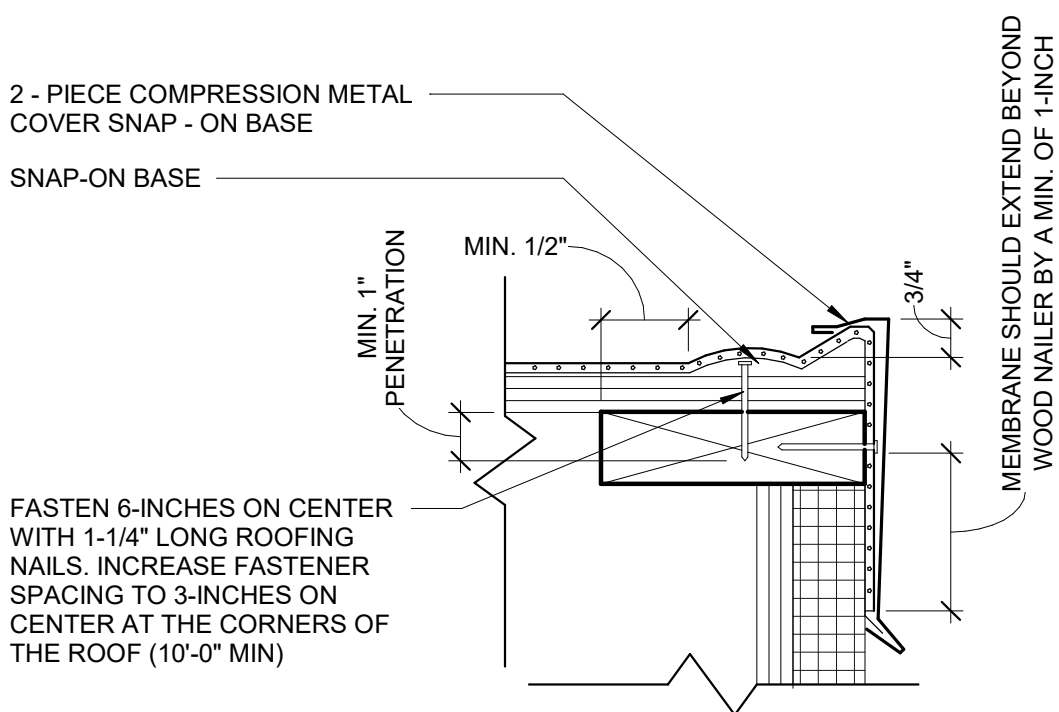

- NOTE:
1. THE USE OF THIS DETAIL IS NOT TO EXCEED A 2-INCH PER 12-INCH SLOPE.
 2. THE FASTENERS USED TO ATTACH THE BASE TO WOOD NAILERS, AND THE MEMBRANE TO THE FACE OF THE NAILERS, MUST BE SPACED NO GREATER THAN 6-INCHES ON CENTER. THE FASTENER SPACING MUST BE INCREASED TO 3-INCHES ON CENTER WHEN ATTACHING THE BASE WITHIN 10-FEET (MIN.) OF THE OUTSIDE CORNERS OF THE BUILDING.
 3. ALLOW FOR 1/8-INCH EXPANSION GAP BETWEEN 10-FOOT LENGTHS OF SNAP-ON BASE. OVERLAP THE SNAP-ON COVERS BY 2-INCHES BETWEEN 10-FOOT LENGTHS.


8 2 - PIECE COMPRESSION EDGE

3" = 1'-0"

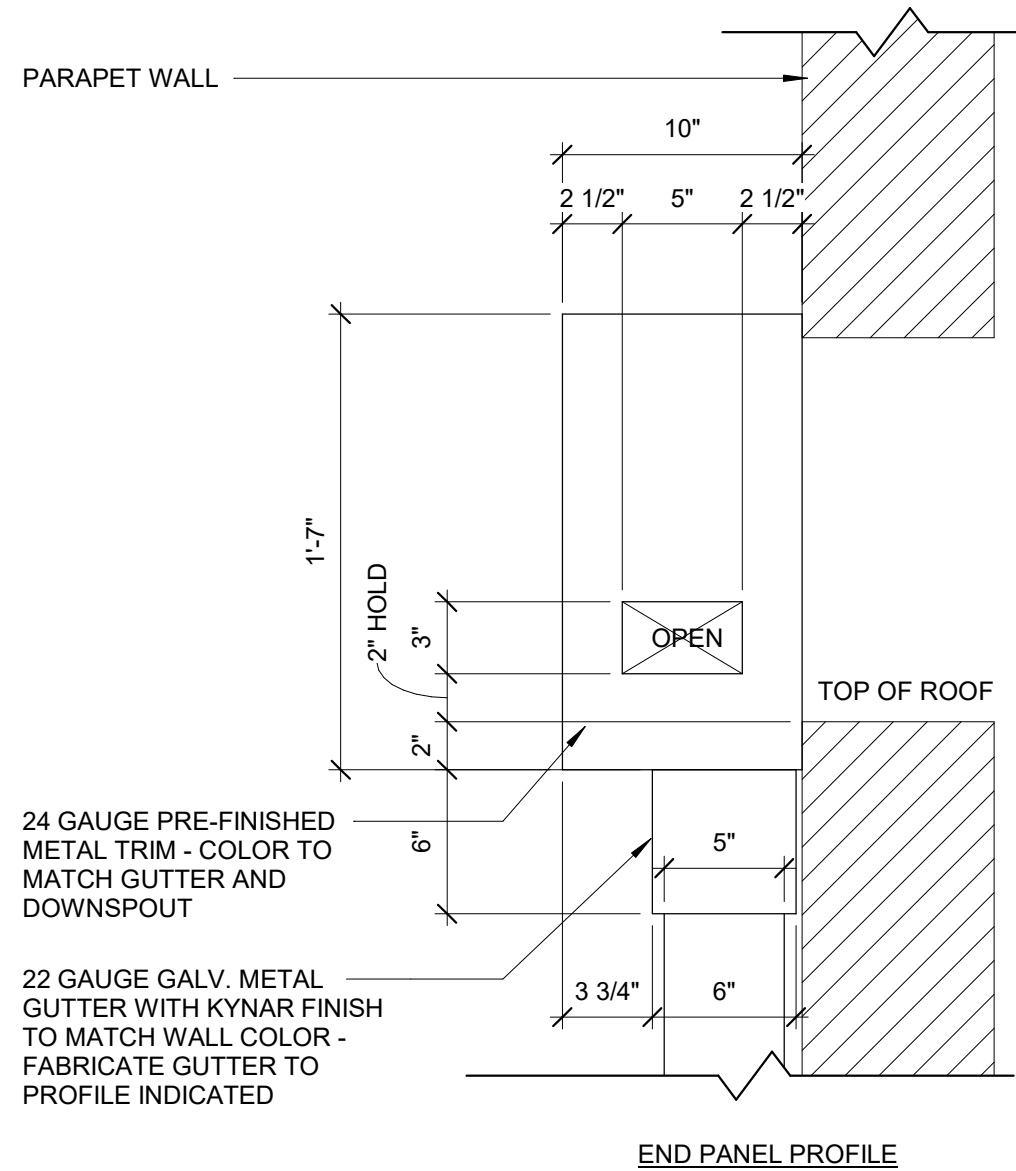


7 ENLARGED SCUPPER SIDE ELEVATION

1 1/2" = 1'-0"

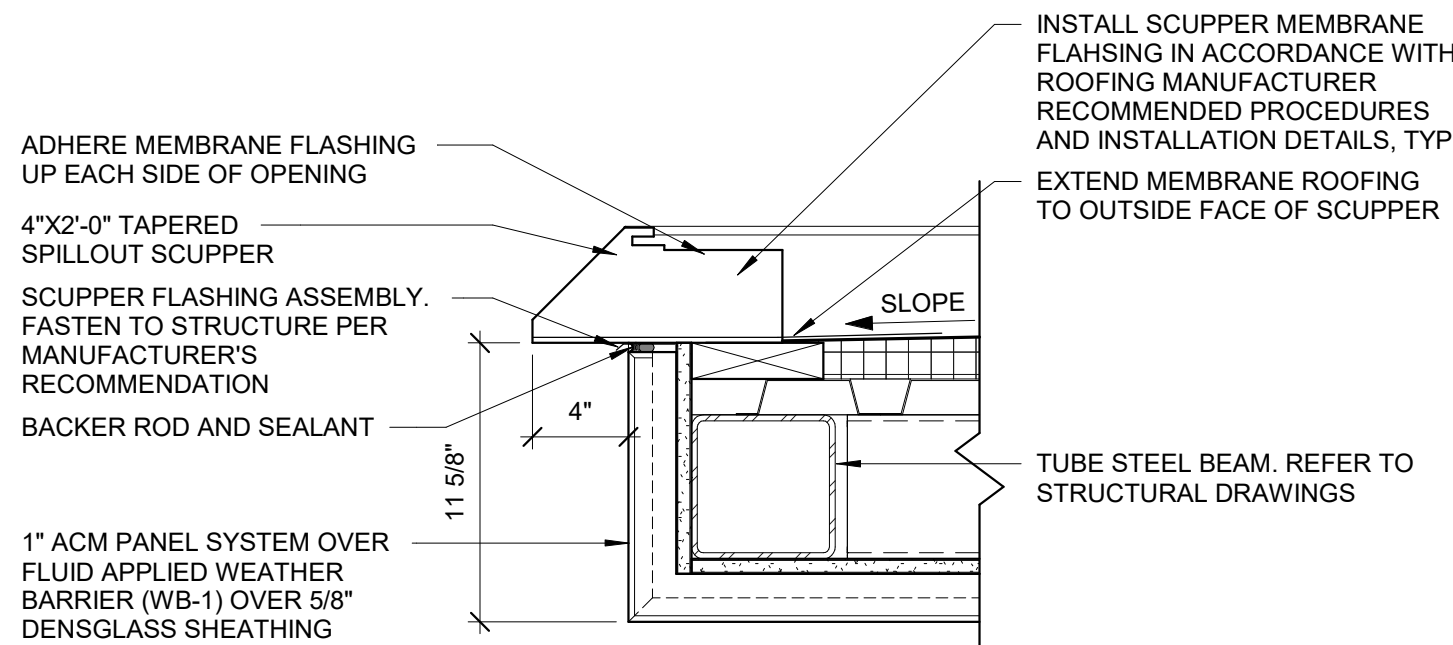

5 SCUPPER DETAIL AT HIGH TOWER

1 1/2" = 1'-0"

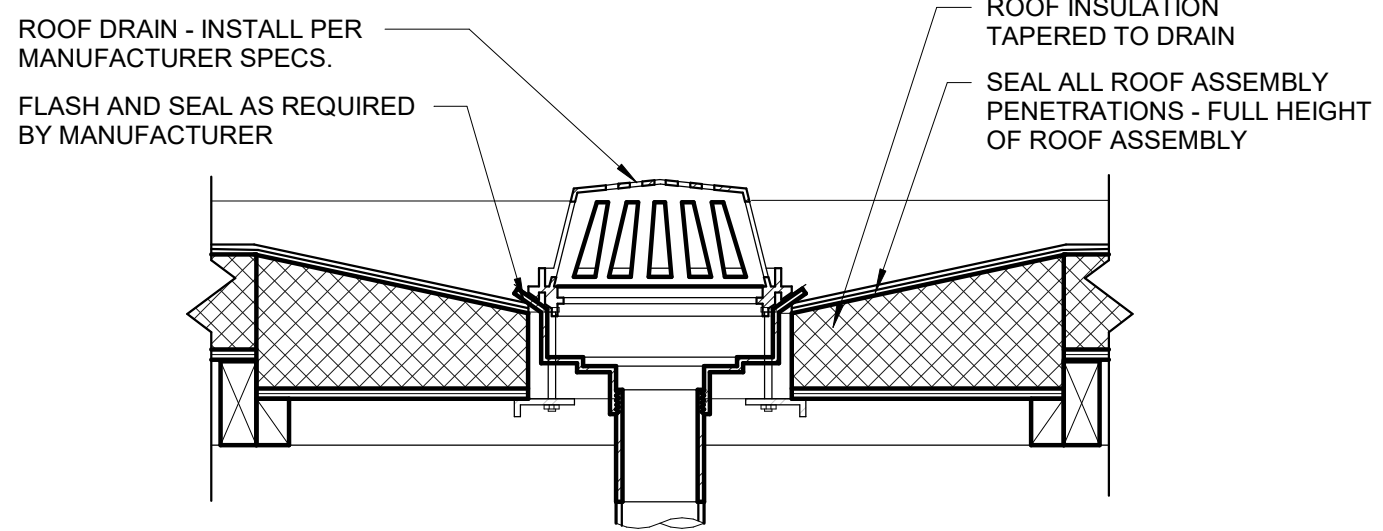


4 ROOF DRAIN DETAIL

1 1/2" = 1'-0"

6 ENLARGED SCUPPER DETAIL

1 1/2" = 1'-0"


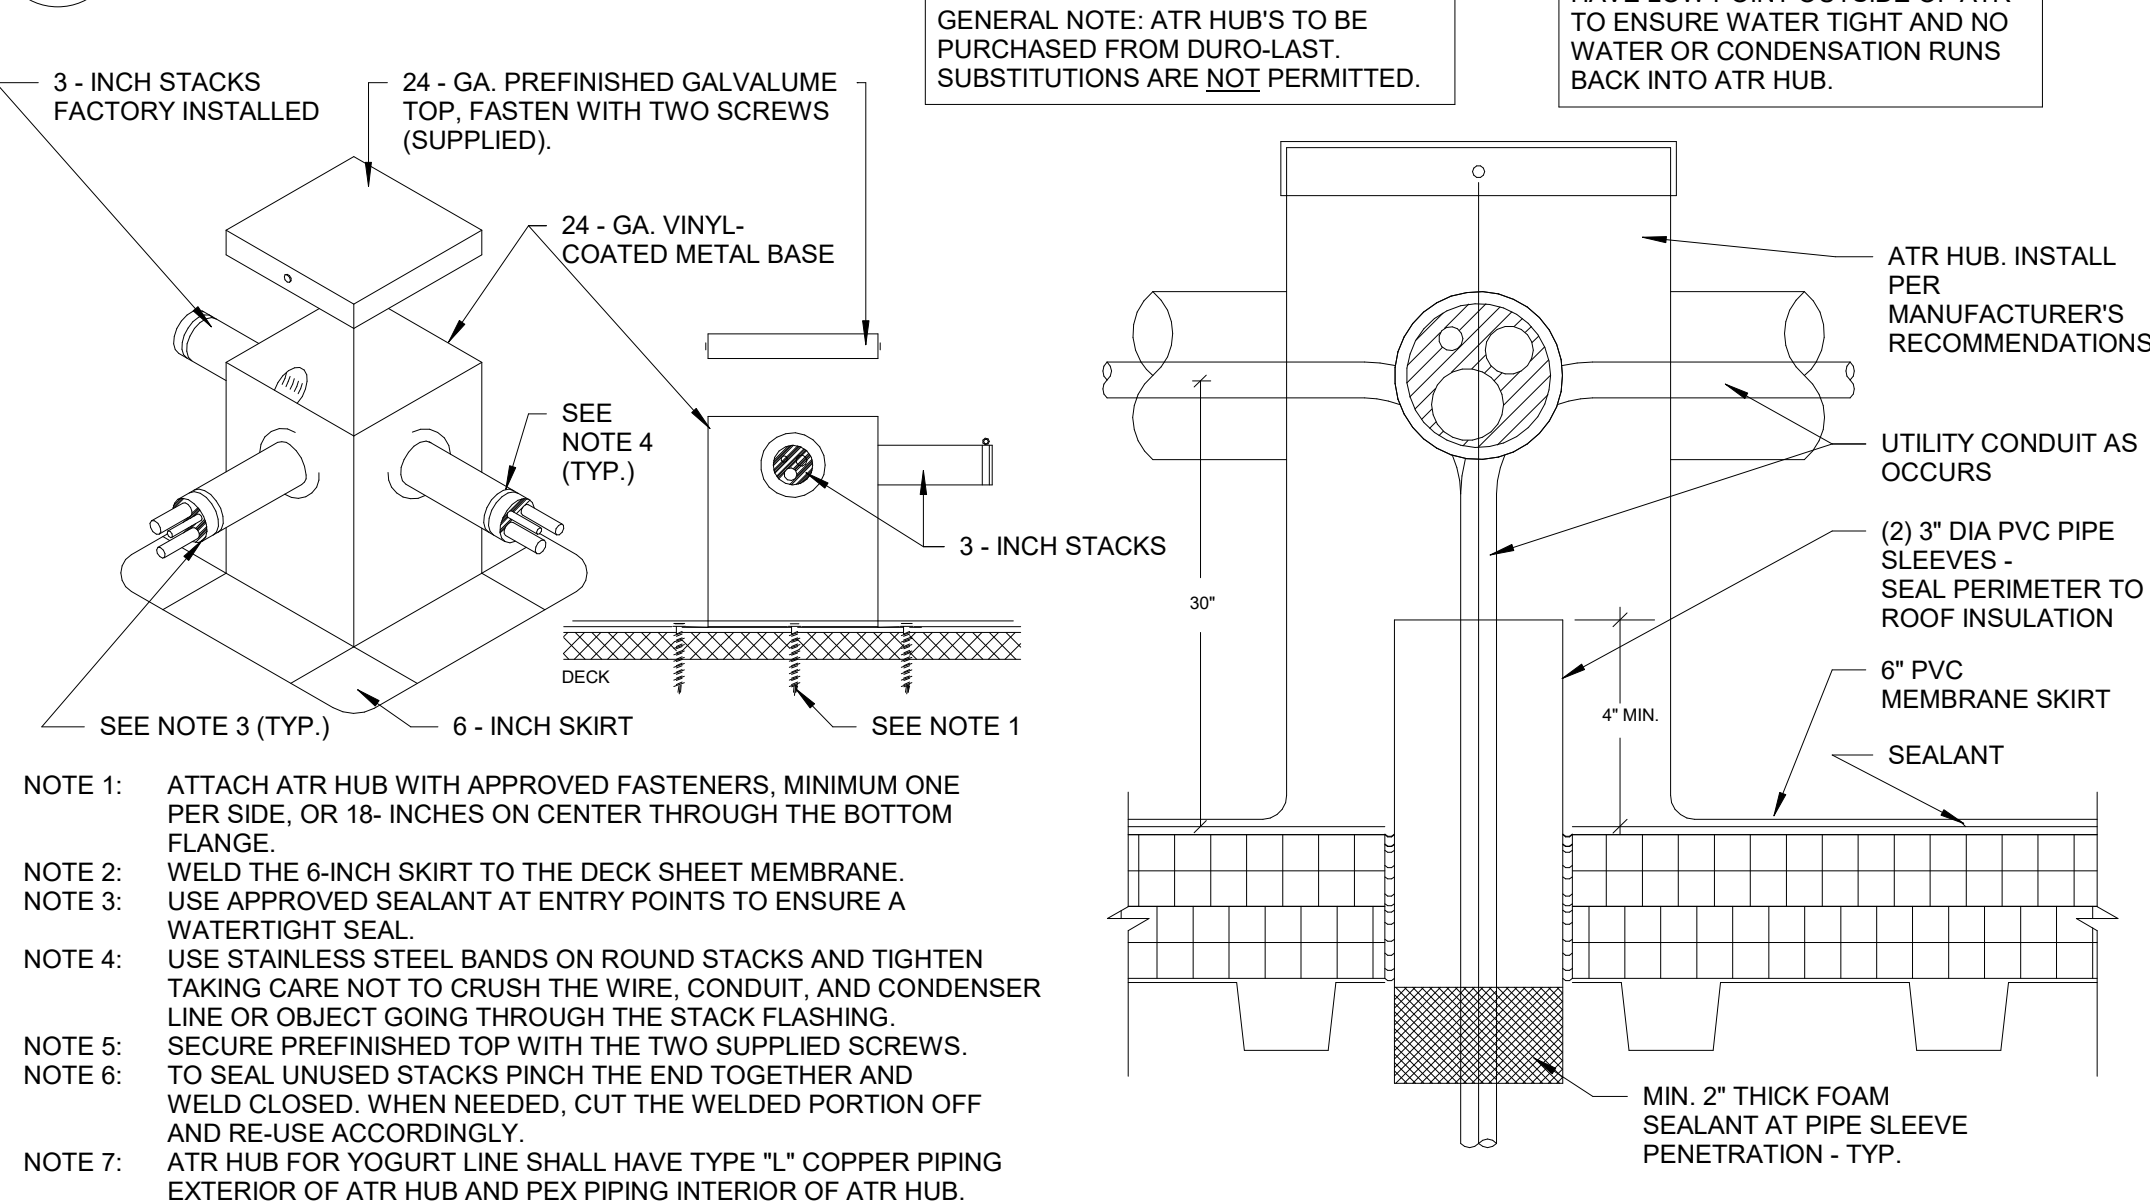


3 ATR HUB

12" = 1'-0"

2 MECH/FAN CURB DETAIL

3" = 1'-0"

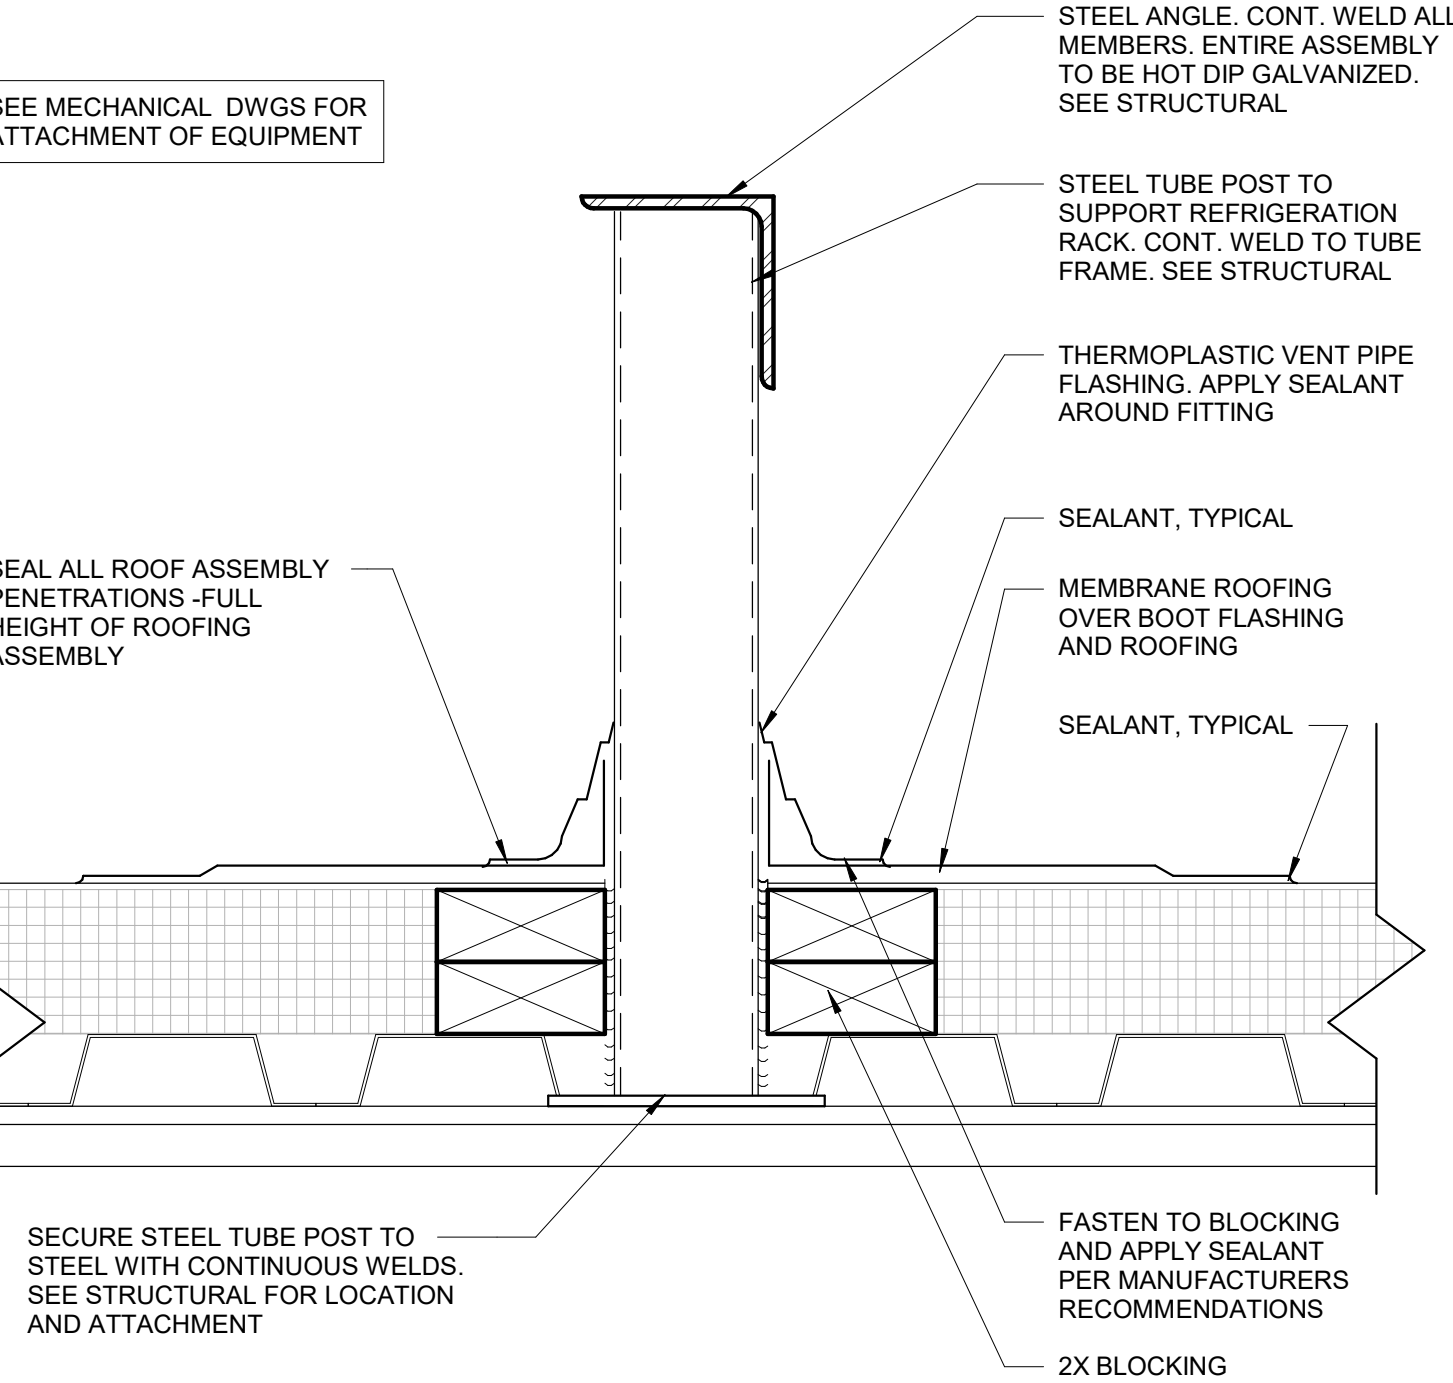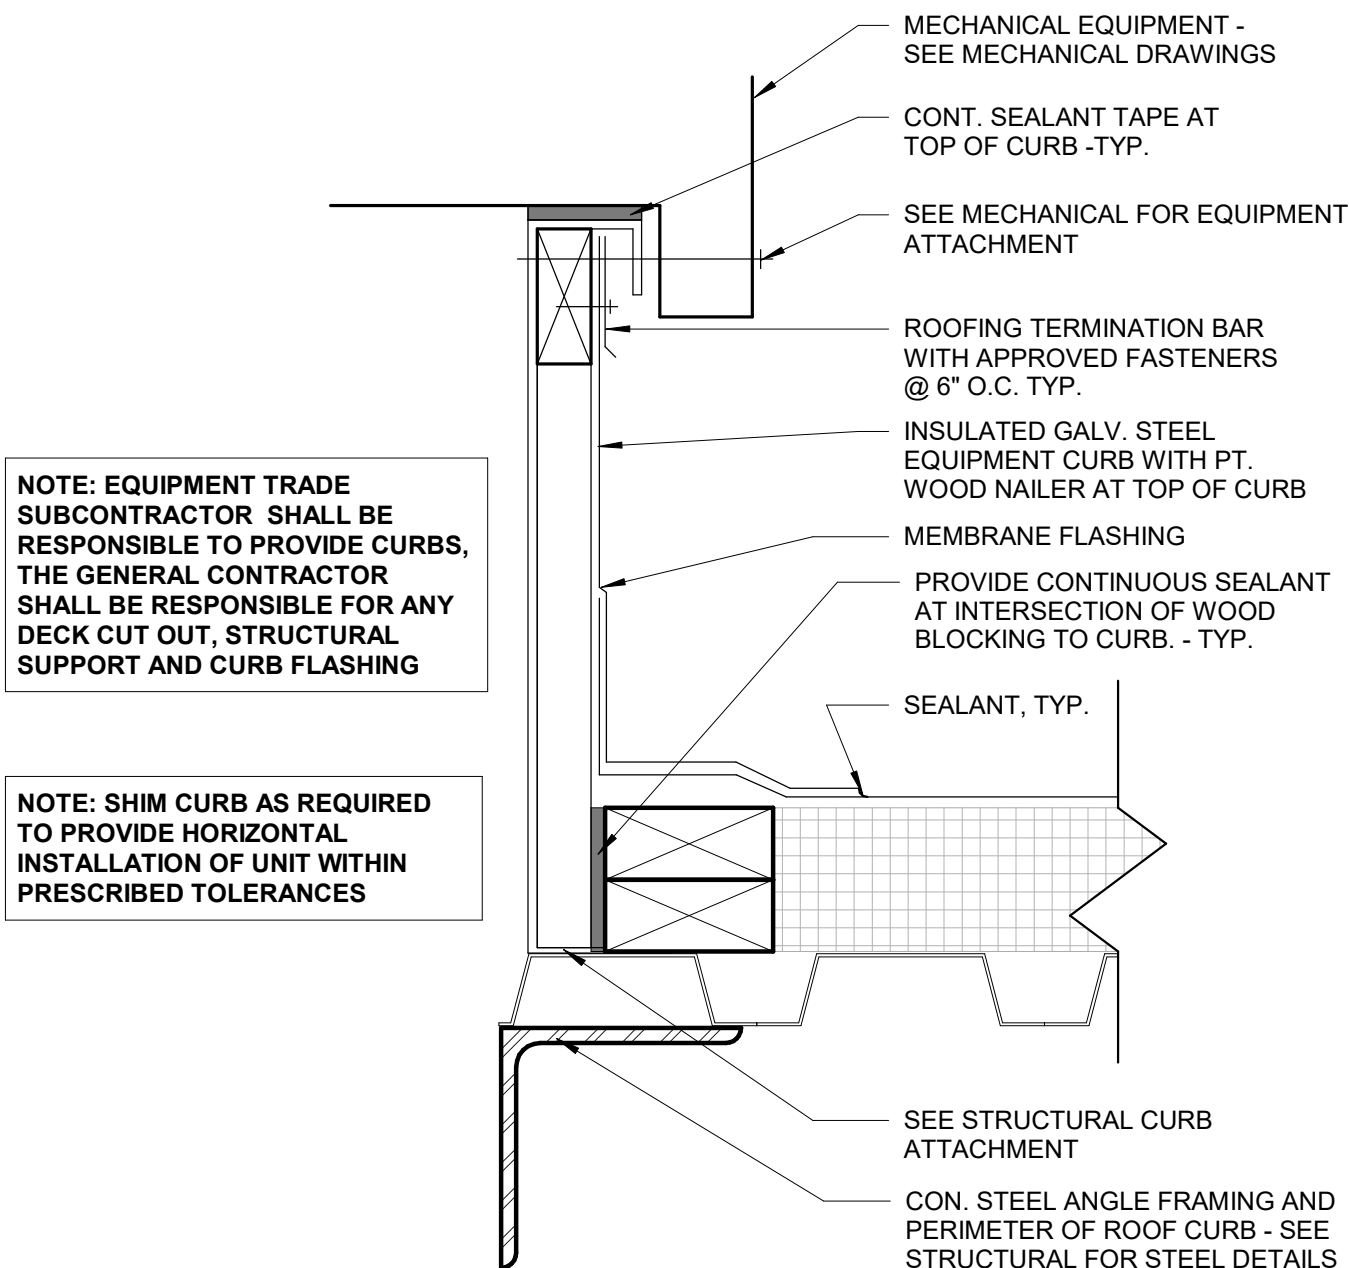

1 REFRIGERATION SUPPORT RACK

3" = 1'-0"

ISSUE/REVISION RECORD

DATE	DESCRIPTION
10/20/22	SPB NO. 0304

RaceTrac

RACETRAC INC.
200 GALLERIA PARKWAY SOUTHEAST
SUITE 600
ATLANTA, GEORGIA 30339
(770) 431-7600

PROJECT NAME

ANYTOWN,CITY

CITY
STATE 00000
ADDRESS

RACETRAC STORE NUMBER

#0000

PROTOTYPE SERIES 2022
2022 LH MO 0304

PLAN MODIFICATION NOTICE

SPB NO. 0304 DATE 10/20/22

STANDARD PLAN BULLETINS (SPB) MODIFY THE
PROTOTYPE SERIES SET NOTED ABOVE. THE
LISTED SPB REPRESENTS THE LATEST
MODIFICATION INCORPORATED TO THIS
PROTOTYPE SERIES SET AT ORIGINAL RELEASE.
THE ISSUE/ REVISION RECORD COLUMN ABOVE
LISTS ANY REVISIONS OR SPB INCORPORATED IN
THIS SET AFTER THE ORIGINAL RELEASE.
CONTACT RACETRAC ENGINEERING AND
CONSTRUCTION FOR ANY SUBSEQUENT
BULLETINS NOT INCORPORATED HEREIN.

PROFESSIONAL SEAL

PROJECT NUMBER


XXXXXX.XX

SHEET TITLE


EXTERIOR
ELEVATIONS

SHEET NUMBER


A300

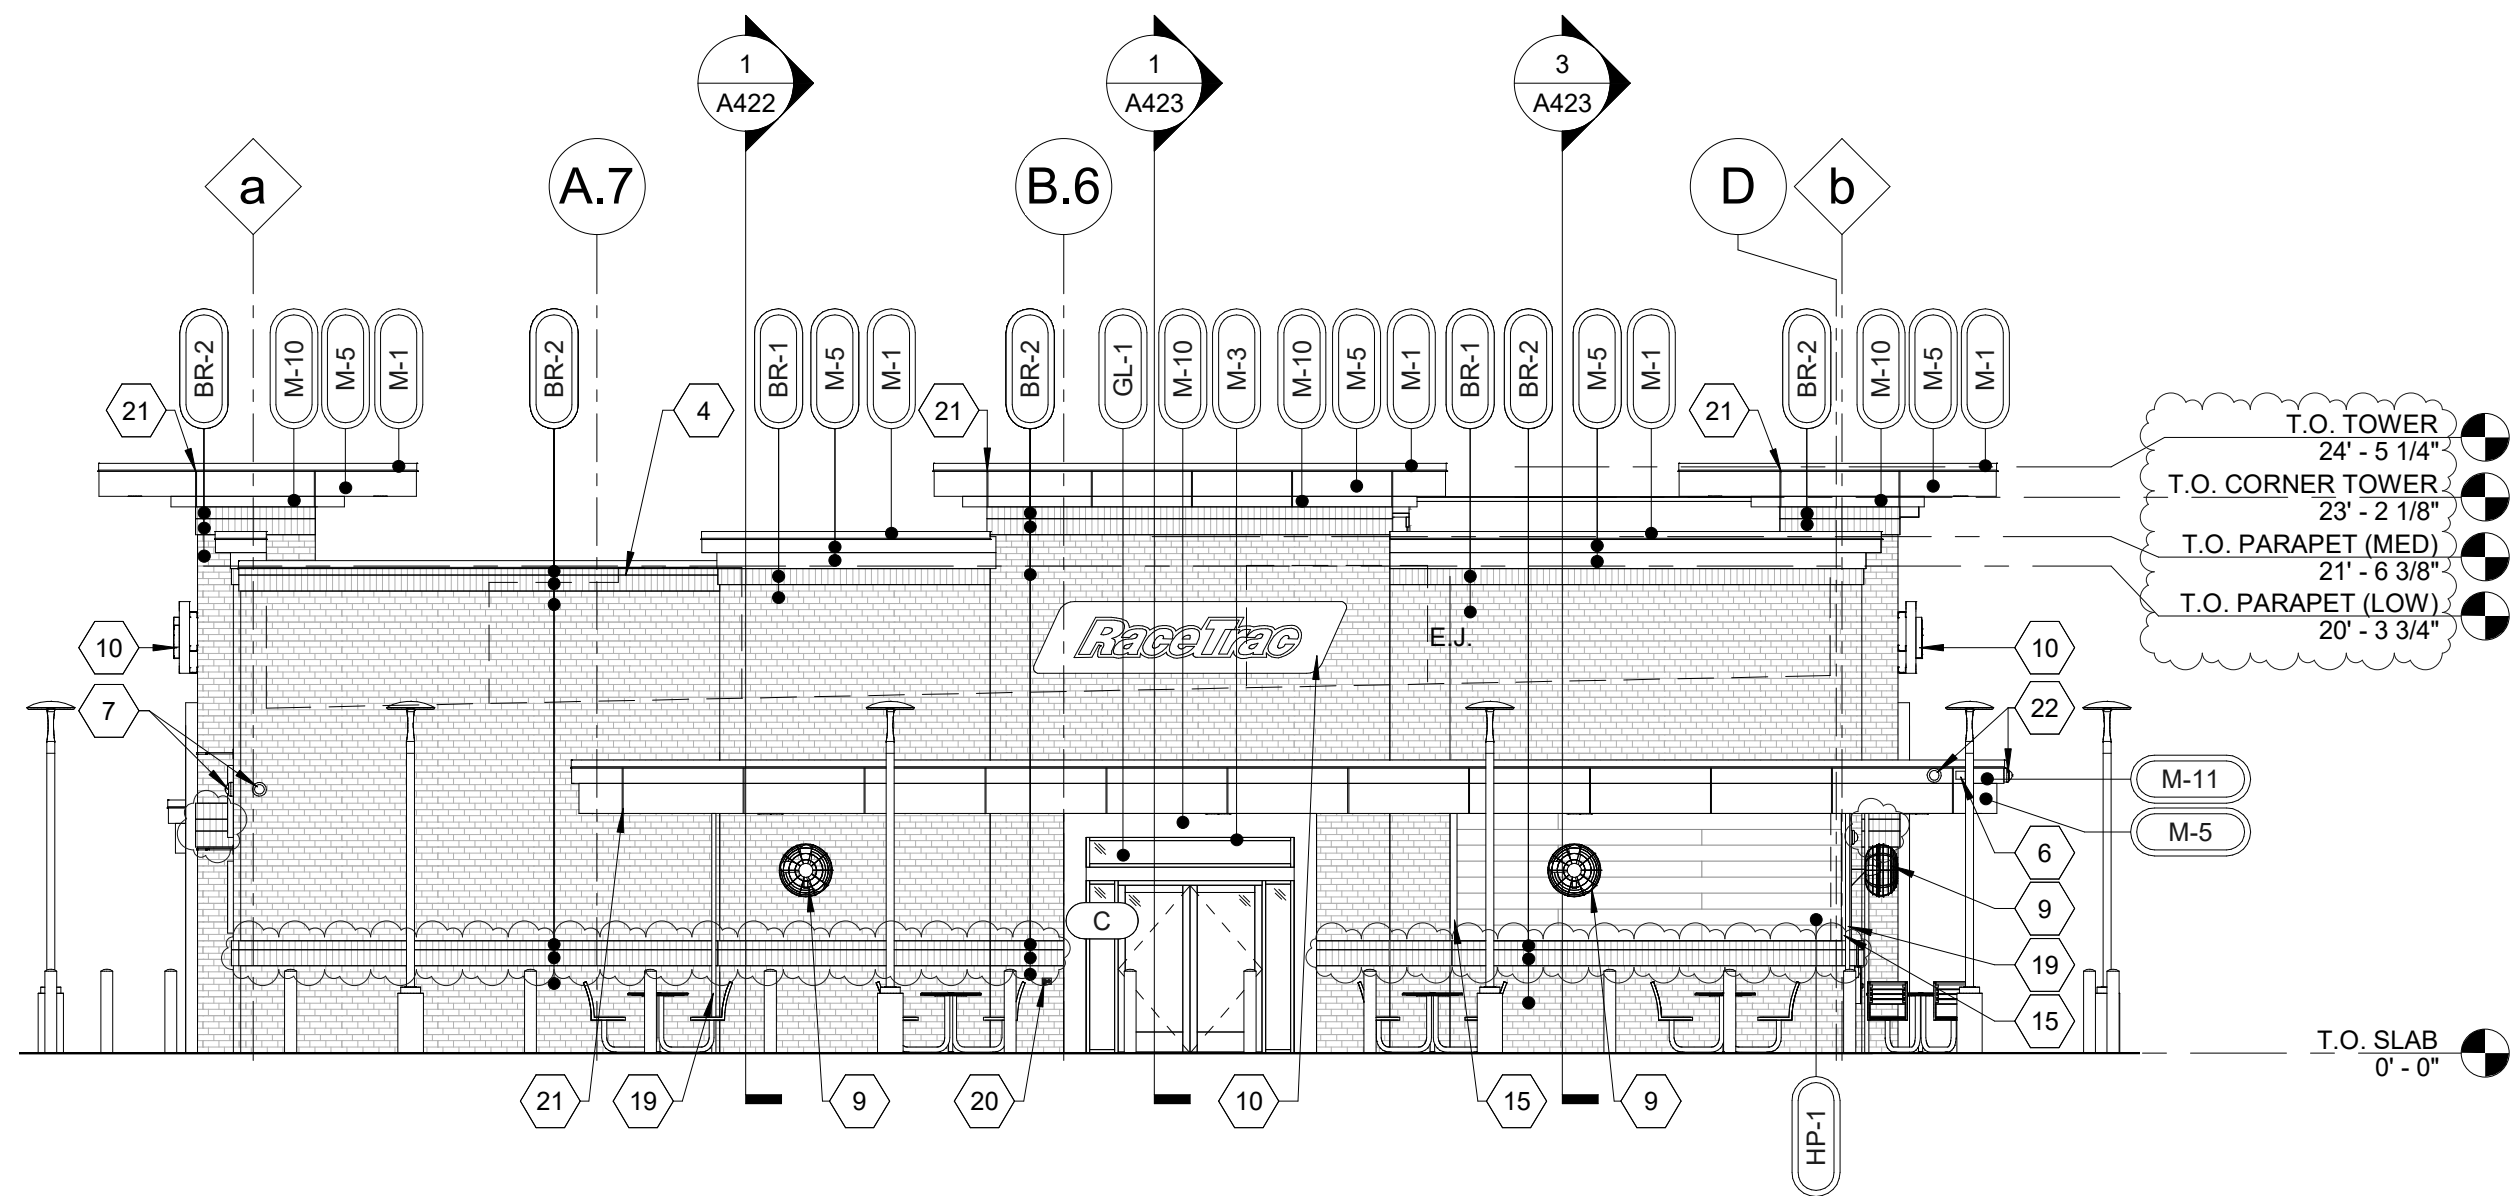


4 RIGHT ELEVATION
1/8" = 1'-0"

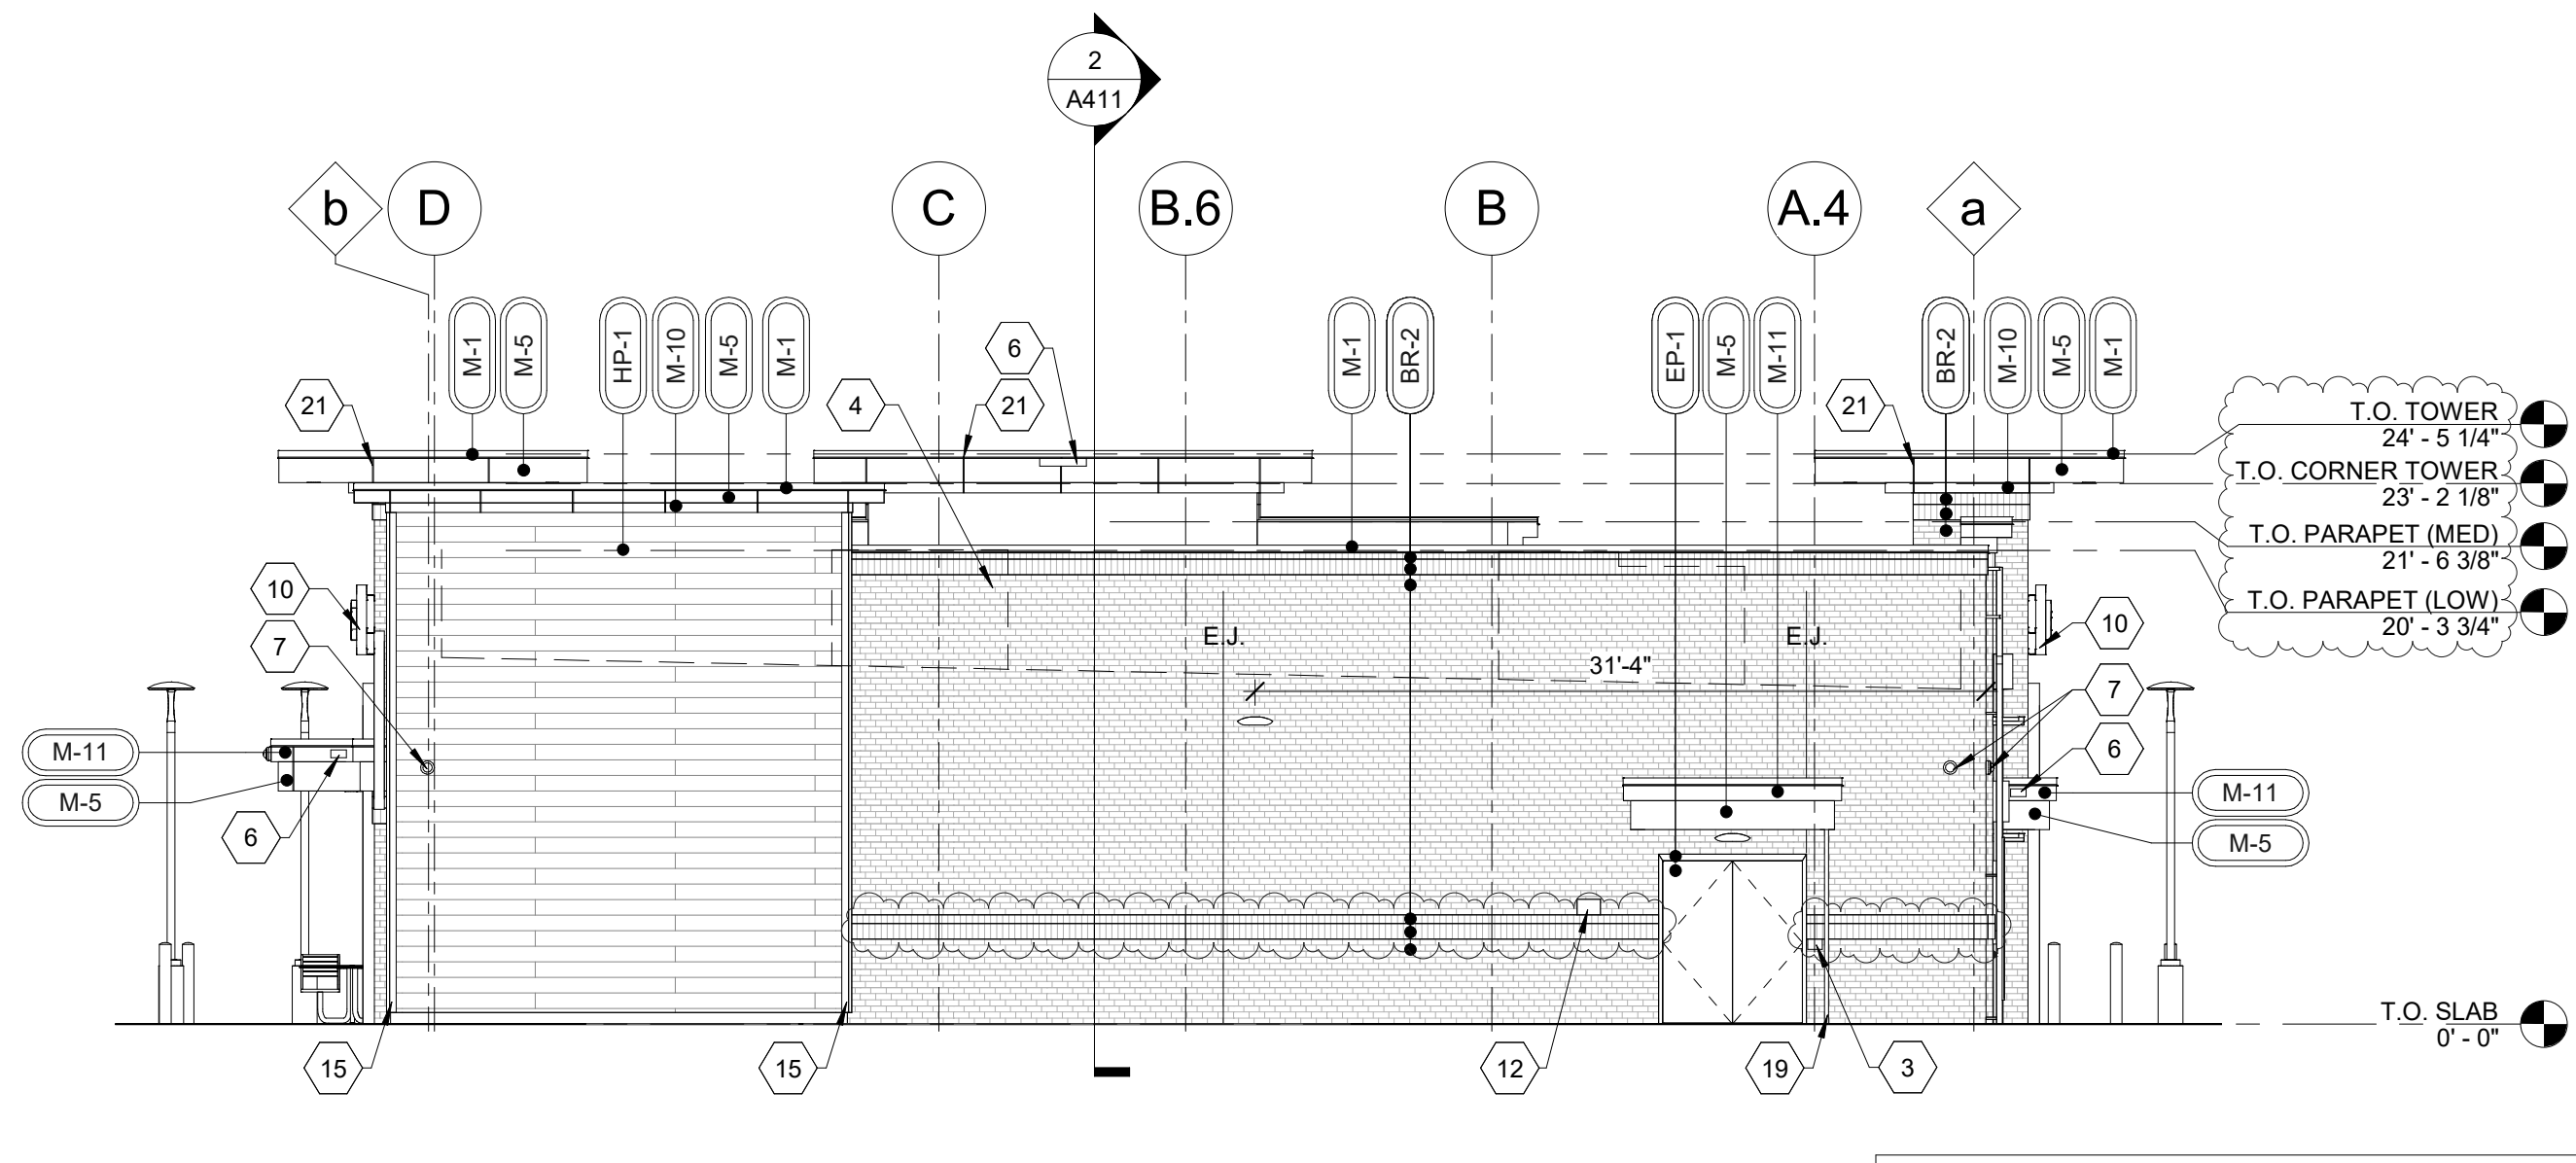

3 LEFT ELEVATION
1/8" = 1'-0"

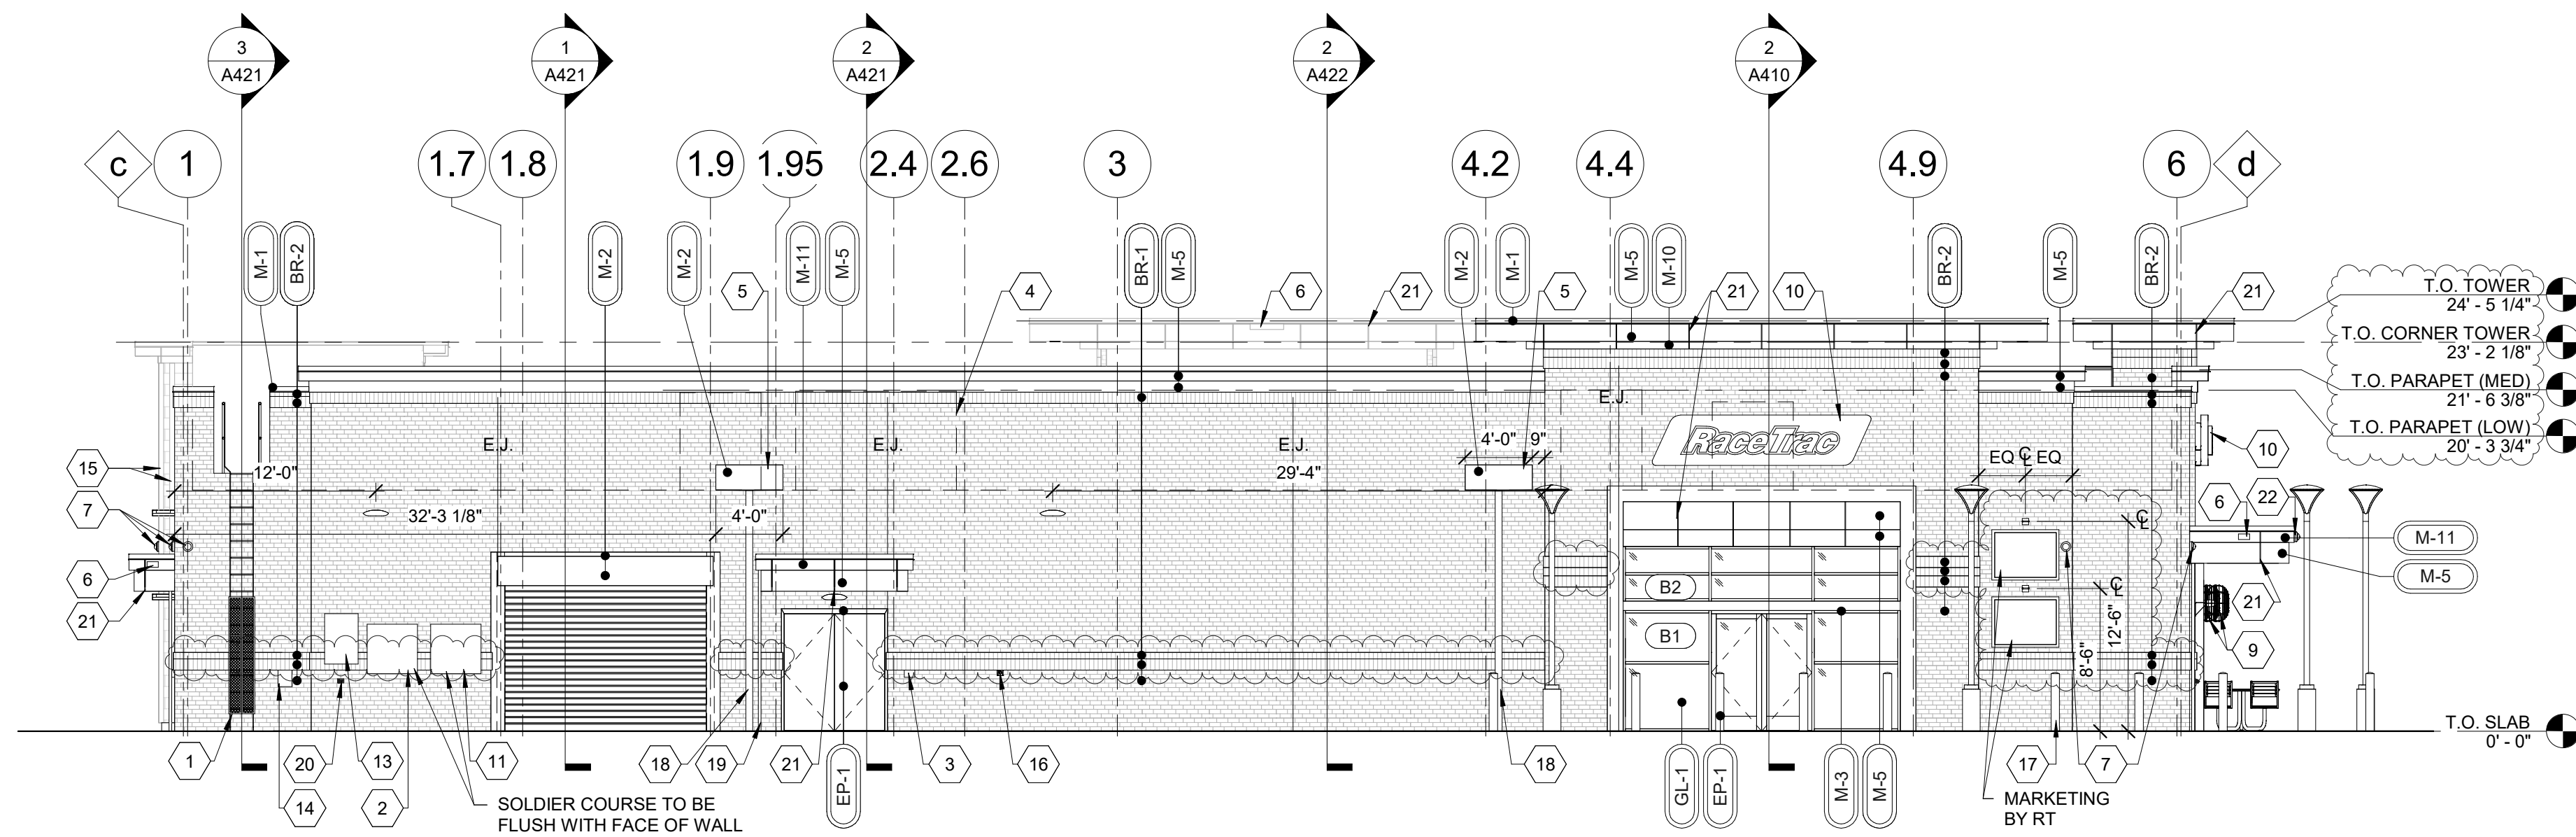

2 REAR ELEVATION
1/8" = 1'-0"

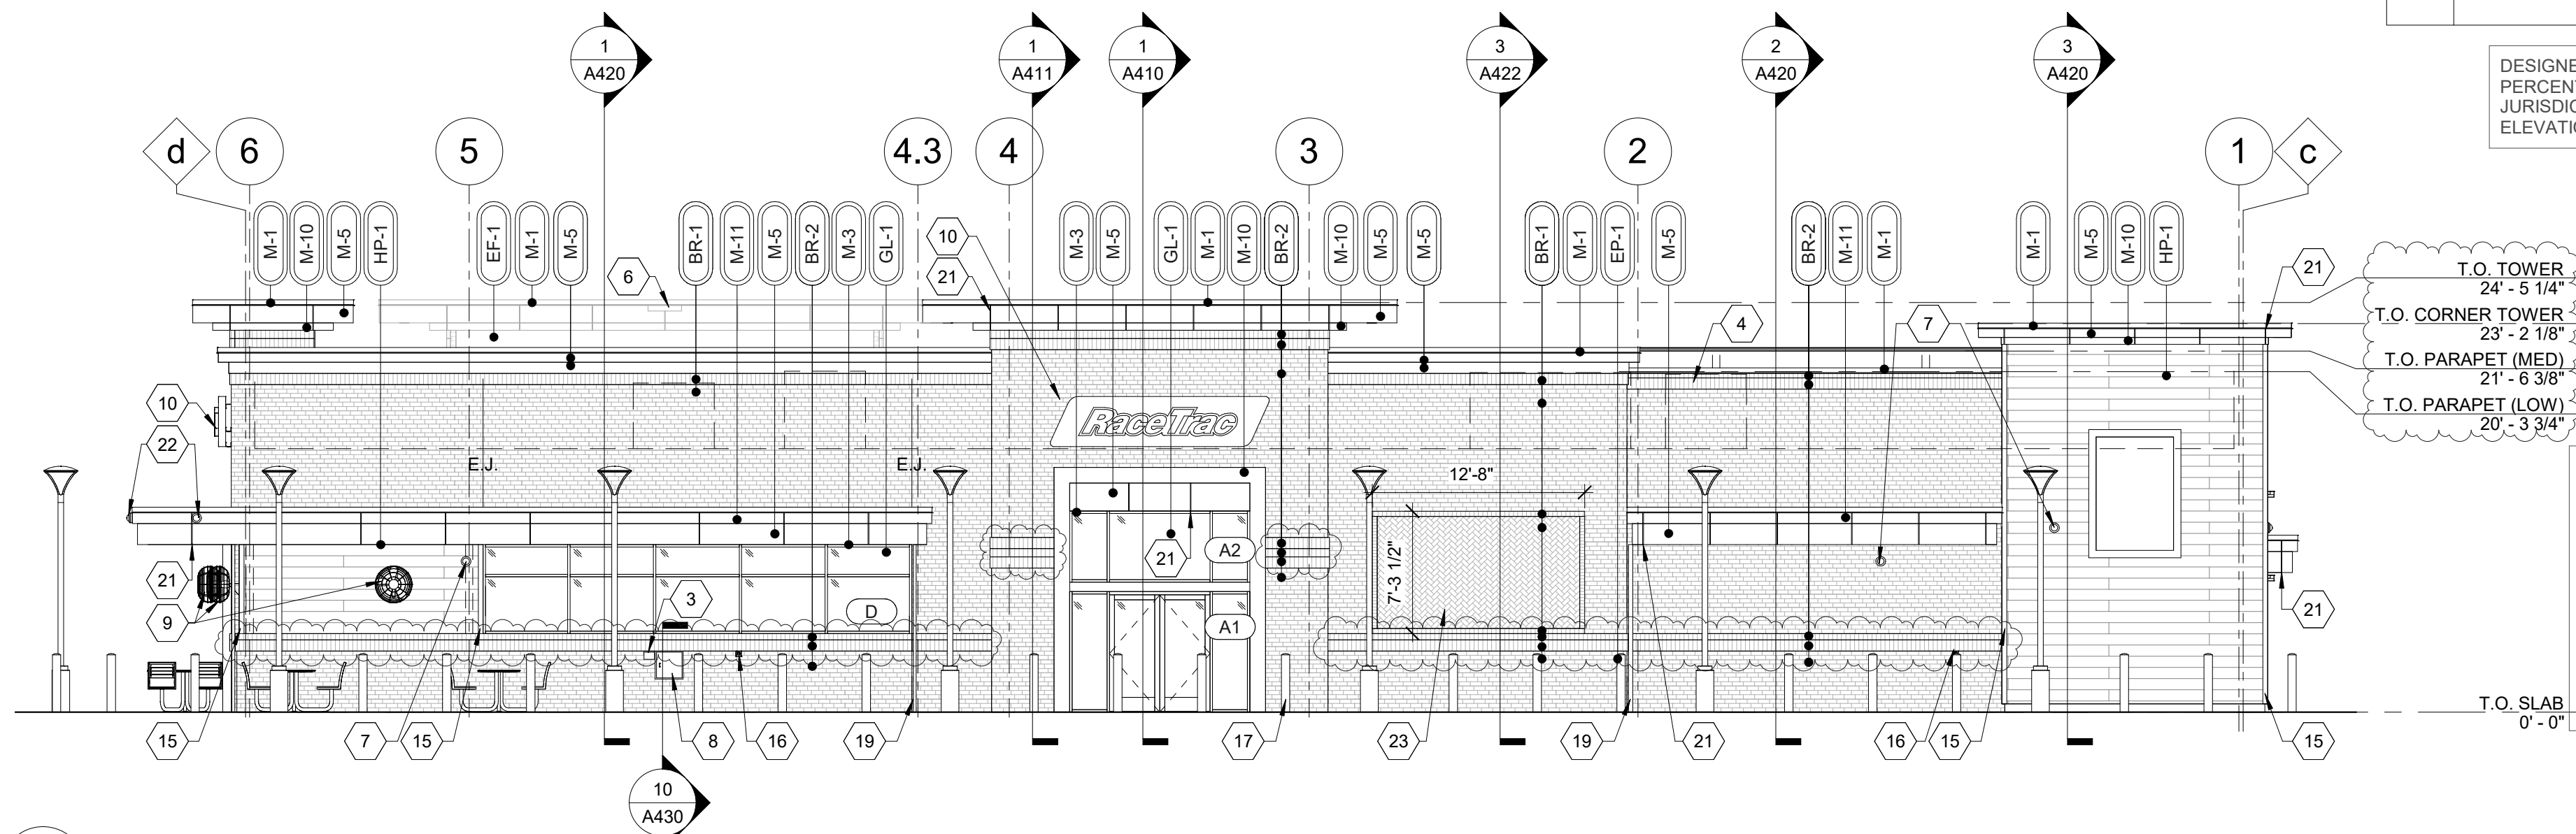

1 FRONT ELEVATION
1/8" = 1'-0"

DESIGNER NOTE: CHANGE TO SUGAR CREEK FOR KY, IN, OH STORES ONLY.

DESIGNER NOTE: CHANGE TO GENERAL SHALE FOR KY, IN, OH STORES ONLY.

APPROVED ALTERNATES			
FL STORES ONLY:			
HP-1	NICHIHA (FL# 12098.1)	NICHBOARD PLANK SMOOTH	PAINT SHERWIN WILLIAMS SEALSKIN #7675
FOR ALL OTHER STORES:			
HP-1	NICHIHA (FL# 12098.1)	NICHBOARD PLANK SMOOTH	
	LP SMARTSIDE	STRAND SUBSTRATE SMOOTH LAP AND PANEL SIDING	

DESIGNER NOTE: ADD BUILDING MATERIAL PERCENTAGE TABLE AS REQUIRED PER JURISDICTION. REFER TO PRELIMINARY ELEVATIONS AND MODIFY AS REQUIRED.

DESIGNER NOTE: CHANGE TO STONE MILL FOR KY, IN, OH STORES ONLY.

DESIGNER NOTE:
ADJUST THE FOLLOWING MATERIALS FOR IMPACT RATED LOCATIONS
(136 MPH AND HIGHER)
GL-1 TO GL-5 AND UPDATE TO 1-5/16" IMPACT RATED INSULATED
LAMINATED GLAZING.
DESCRIPTION: CLIMATE ZONES 1 OR 2: IGU 0.28 U-FACTOR, SHGC
PF>0.25=0.27 (1/4" CLEAR TEMPERED 70XL LOW-E #2 + 1/2" AIR + 1/4"
CLEAR + 0.90 SG + 1/4" CLEAR) OR APPROVED ALTERNATE.
M-3 SWITCH TO FG-S750T IMPACT RESISTANCE STOREFRONT
SYSTEM (OR APPROVED ALTERNATE)
PREFINISHED DARK BRONZE ANODIZED ALUMINUM AA-MI2C22A44

GENERAL NOTES

- CONTRACTOR SHALL VERIFY ALL EXTERIOR MATERIAL COLOR AND FINISHES WITH THE ARCHITECT. ANY DISCREPANCIES NOTED SHALL BE BROUGHT TO THE ATTENTION OF THE ARCHITECT FOR CLARIFICATION.
- PROVIDE EXPANSION JOINTS (EJ) AT ALL LOCATIONS WHERE EIFS ABUTS A DISSIMILAR MATERIAL OR WHERE OTHERWISE REQUIRED BY MANUFACTURER.
- PROVIDE EXPANSION JOINTS (EJ) AS LOCATED ON EXTERIOR ELEVATION. SPECIFICATION FOR JOINT SEALANT SHALL BE 'LIGHT BRONZE' SL-2 BY TREMCO.
- MAXIMUM SPACING OF EXPANSION JOINTS SHALL BE 15'-0" O.C. OR PER MANUFACTURER RECOMMENDATION.
- REFER TO LIGHTING PLANS FOR LIGHTING FIXTURE LOCATION AND SCHEDULE.
- REFER TO STRUCTURAL DRAWINGS FOR STRUCTURAL FRAMING AND FOUNDATIONS.
- REFER TO REFLECTED CEILING PLANS FOR COMPLETE DIMENSIONS OF ACM JOINT LOCATIONS.


ELEVATION KEYNOTES

- PAINTED STEEL ROOF LADDER INSTALL BY GC; REF ROOF PLAN DETAILS AND WALL SECTIONS. PROVIDE METAL GUARD GATE AT 8'-0" AFF WITH LOCKING HASP
- GENERATOR TAP BOX; REFER TO ELECTRICAL FOR LOCATION
- INTERCOM AND SPEAKER. REFER TO ELECTRICAL DRAWINGS
- ROOF TOP UNIT; REFER TO MECHANICAL DRAWINGS FOR UNIT INFORMATION; REFER TO ROOF DETAILS FOR CURB CONDITIONS
- 4" WIDE X 16" HIGH METAL SCUPPER, CONDUCTOR HEAD, GUTTER, AND DOWNSPOUT AS DETAILED ON SHEET A201
- OVERFLOW SCUPPER
- WALL MOUNTED SECURITY CAMERA
- PACKAGE PASSER; REFER TO EQUIPMENT PLAN
- PATIO FAN; REFER TO ELECTRICAL DRAWINGS
- ILLUMINATED SIGN PANEL BY OWNER
- ELECTRICAL C/T AND METER
- OIL FILL BOX TO BE INSTALLED BY VENDOR
- IRRIGATION CONTROLLER. REFER TO ELECTRICAL DRAWINGS. MOUNT AT 48" ABOVE SIDEWALK TO BOTTOM
- OIL/WATER SEPARATOR ALARM. REFER TO ELECTRICAL DRAWINGS. MOUNT AT 48" ABOVE SIDEWALK TO TOP
- 1-1/2" X 3-1/2" SMOOTH FIBER CEMENT TRIM. INSTALL PER MANUFACTURER
- EMERGENCY SHUT OFF SWITCH; MOUNT TOP OF SIGN AT 48" ABOVE SIDEWALK; REF DETAIL ON SHEET A002
- STEEL BOLLARD. REFER TO DETAIL ON SHEET A100
- 5'X5' DOWNSPOUT, TIE TO UNDERGROUND STORM, SEE CIVIL FOR CONTINUATION
- 2'X2' DOWNSPOUT, TIE TO UNDERGROUND STORM, SEE CIVIL FOR CONTINUATION; REFER TO DETAIL ON SHEET A100
- HOSE BIBB; REFER TO PLUMBING DRAWINGS
- ACM PANEL REVEAL LINE. REFER TO SHEETS A150 & A151 FOR DIMENSIONS
- SECURITY CAMERA MOUNTED TO FASCIA
- BRICK HERRINGBONE PATTERN WITH 4" BRICK FRAME


EXTERIOR MATERIAL SCHEDULE

BRICK		
BR-1 US BRICK	1 LAREDO (QUEEN 1/3 BOND)	1 MORTAR COLOR "LIGHT BUFF"
BR-2 US BRICK	1 MOUNT RUSHMORE (QUEEN 1/3 BOND)	1 MORTAR COLOR "LIGHT BUFF"
CEMENT BOARD		
HP-1 JAMES HARDIE	SMOOTH LAP SIDING (OR APPROVED ALTERNATE)	PAINTED SHERWIN WILLIAMS "SEALSKIN" #7675. BLIND FASTEN AND STAGGER PLANKS PER MANUFACTURER'S RECOMMENDATION
EIFS		
EIF-1 STO	EIFS FASCIA AND SOFFIT	"FINE FINISH" APPLICATION; COLOR TO MATCH SW #6141 "SOFTER TAN"
GLAZING		
GL-1	1" NON-IMPACT RATED INSULATED GLAZING	CLIMATE ZONES 2 OR 3: IGU AT STOREFRONT 0.28 U-FACTOR, SHGC PF>0.25=0.27 (1/4" PPG SOLARBAN 70-XL LOW-E #2 + 1/2" AIR + 1/4" CLEAR) OR APPROVED ALTERNATE. SEE A600
METAL		
M-1	PREFINISHED 4" 2-PIECE COMPRESSION METAL COVER	METAL TO MATCH STOREFRONT COLOR DARK BRONZE
M-2	COLOR DARK BRONZE	METAL TO MATCH STOREFRONT COLOR DARK BRONZE
M-3	VISTAWALL (OR APPROVED ALTERNATE)	FG-3000 STOREFRONT SYSTEM (OR APPROVED ALTERNATE)
M-5	ALCOA REYNOBOND PE	COLORWELD 500 "CLASSIC BRONZE"
M-7	JAMES HARDIE, VERSATEX, NICHISOFFIT, OR TRU EXTERIOR	SMOOTH NON-VENTED SOFFIT PANEL (OR APPROVED ALTERNATE)
M-10	ALCOA REYNOBOND PE	TRD RED
M-11	ALCOA REYNOBOND PE	HYB BLUE
EP-1	SHERWIN WILLIAMS	EXTERIOR PAINT TO SW #7020 "BLACK FOX"
TREX		
TX-1	SELECT COMPOSITE	1"X 6"
WINDOW FILM		WINCHESTER GRAY
WF-1	WINDOW FILM; 3M PRESTIGE 70 SOLAR FILM	SEE A600 FOR WINDOW FILM LOCATIONS
WF-2	WINDOW FILM; OPAQUE	SEE A600 FOR WINDOW FILM LOCATIONS

APPLICABLE SPB(S): 22-0302, 22-0304

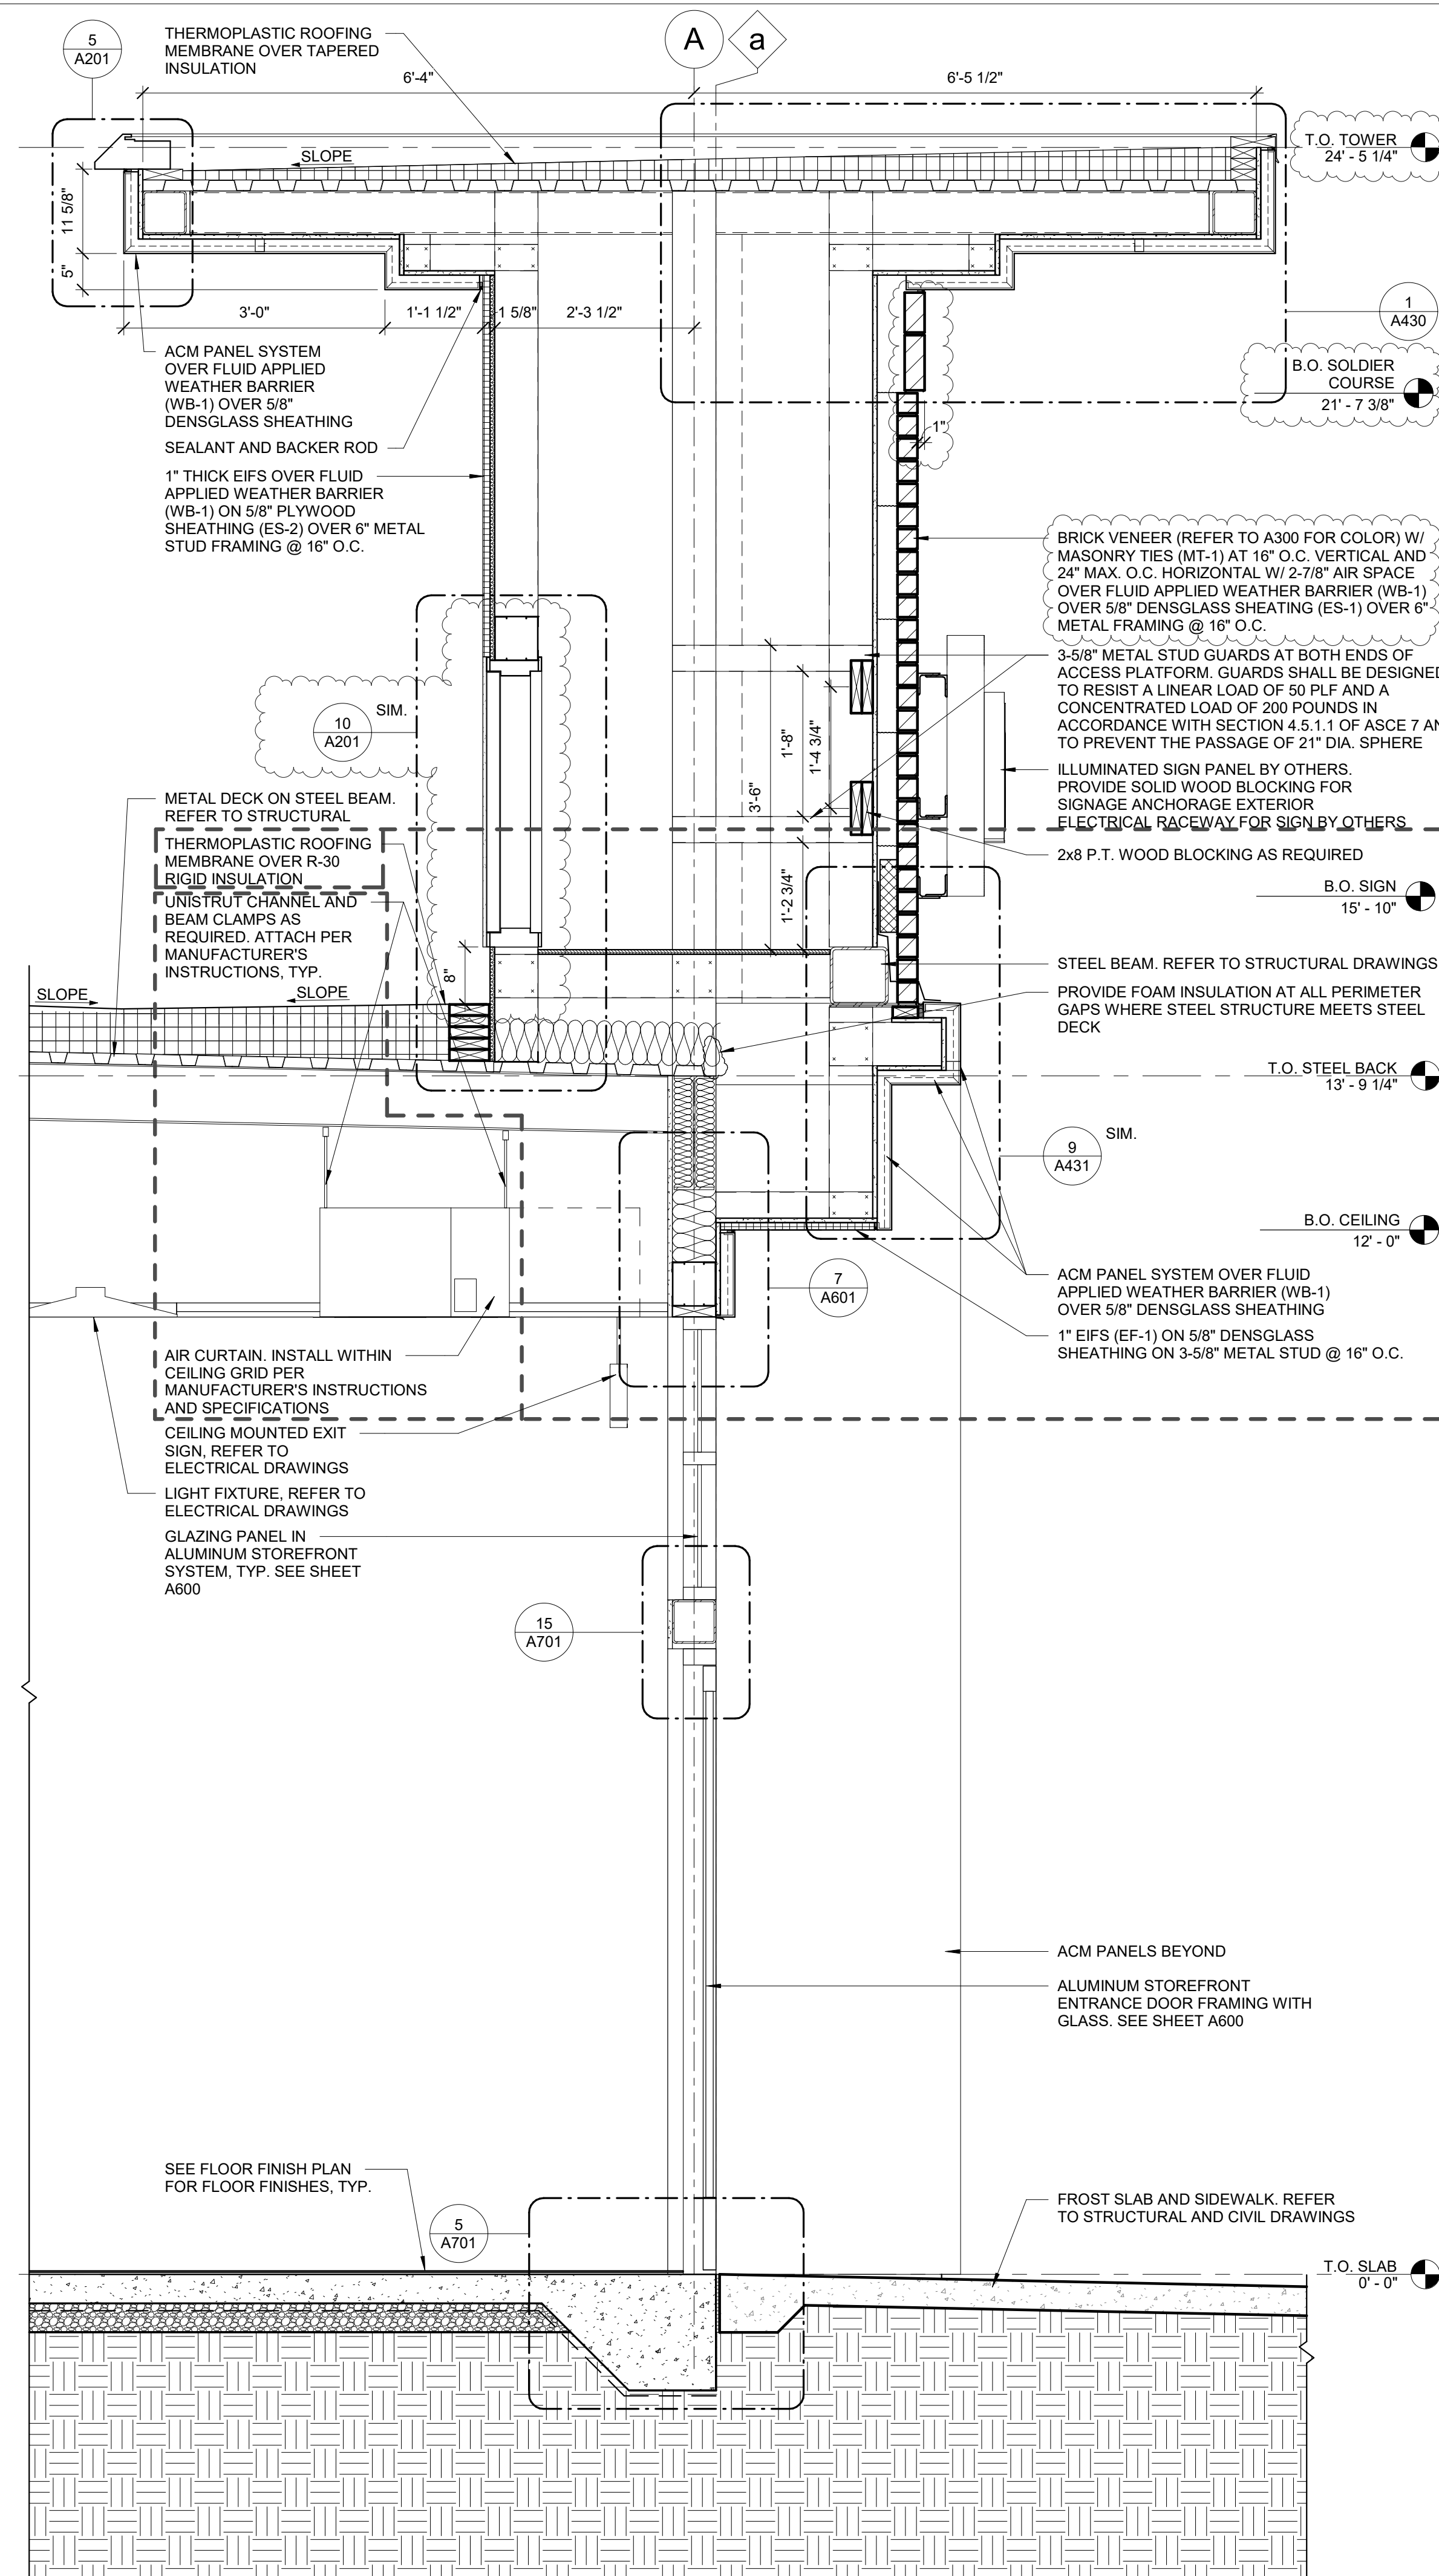

2 WALL SECTION

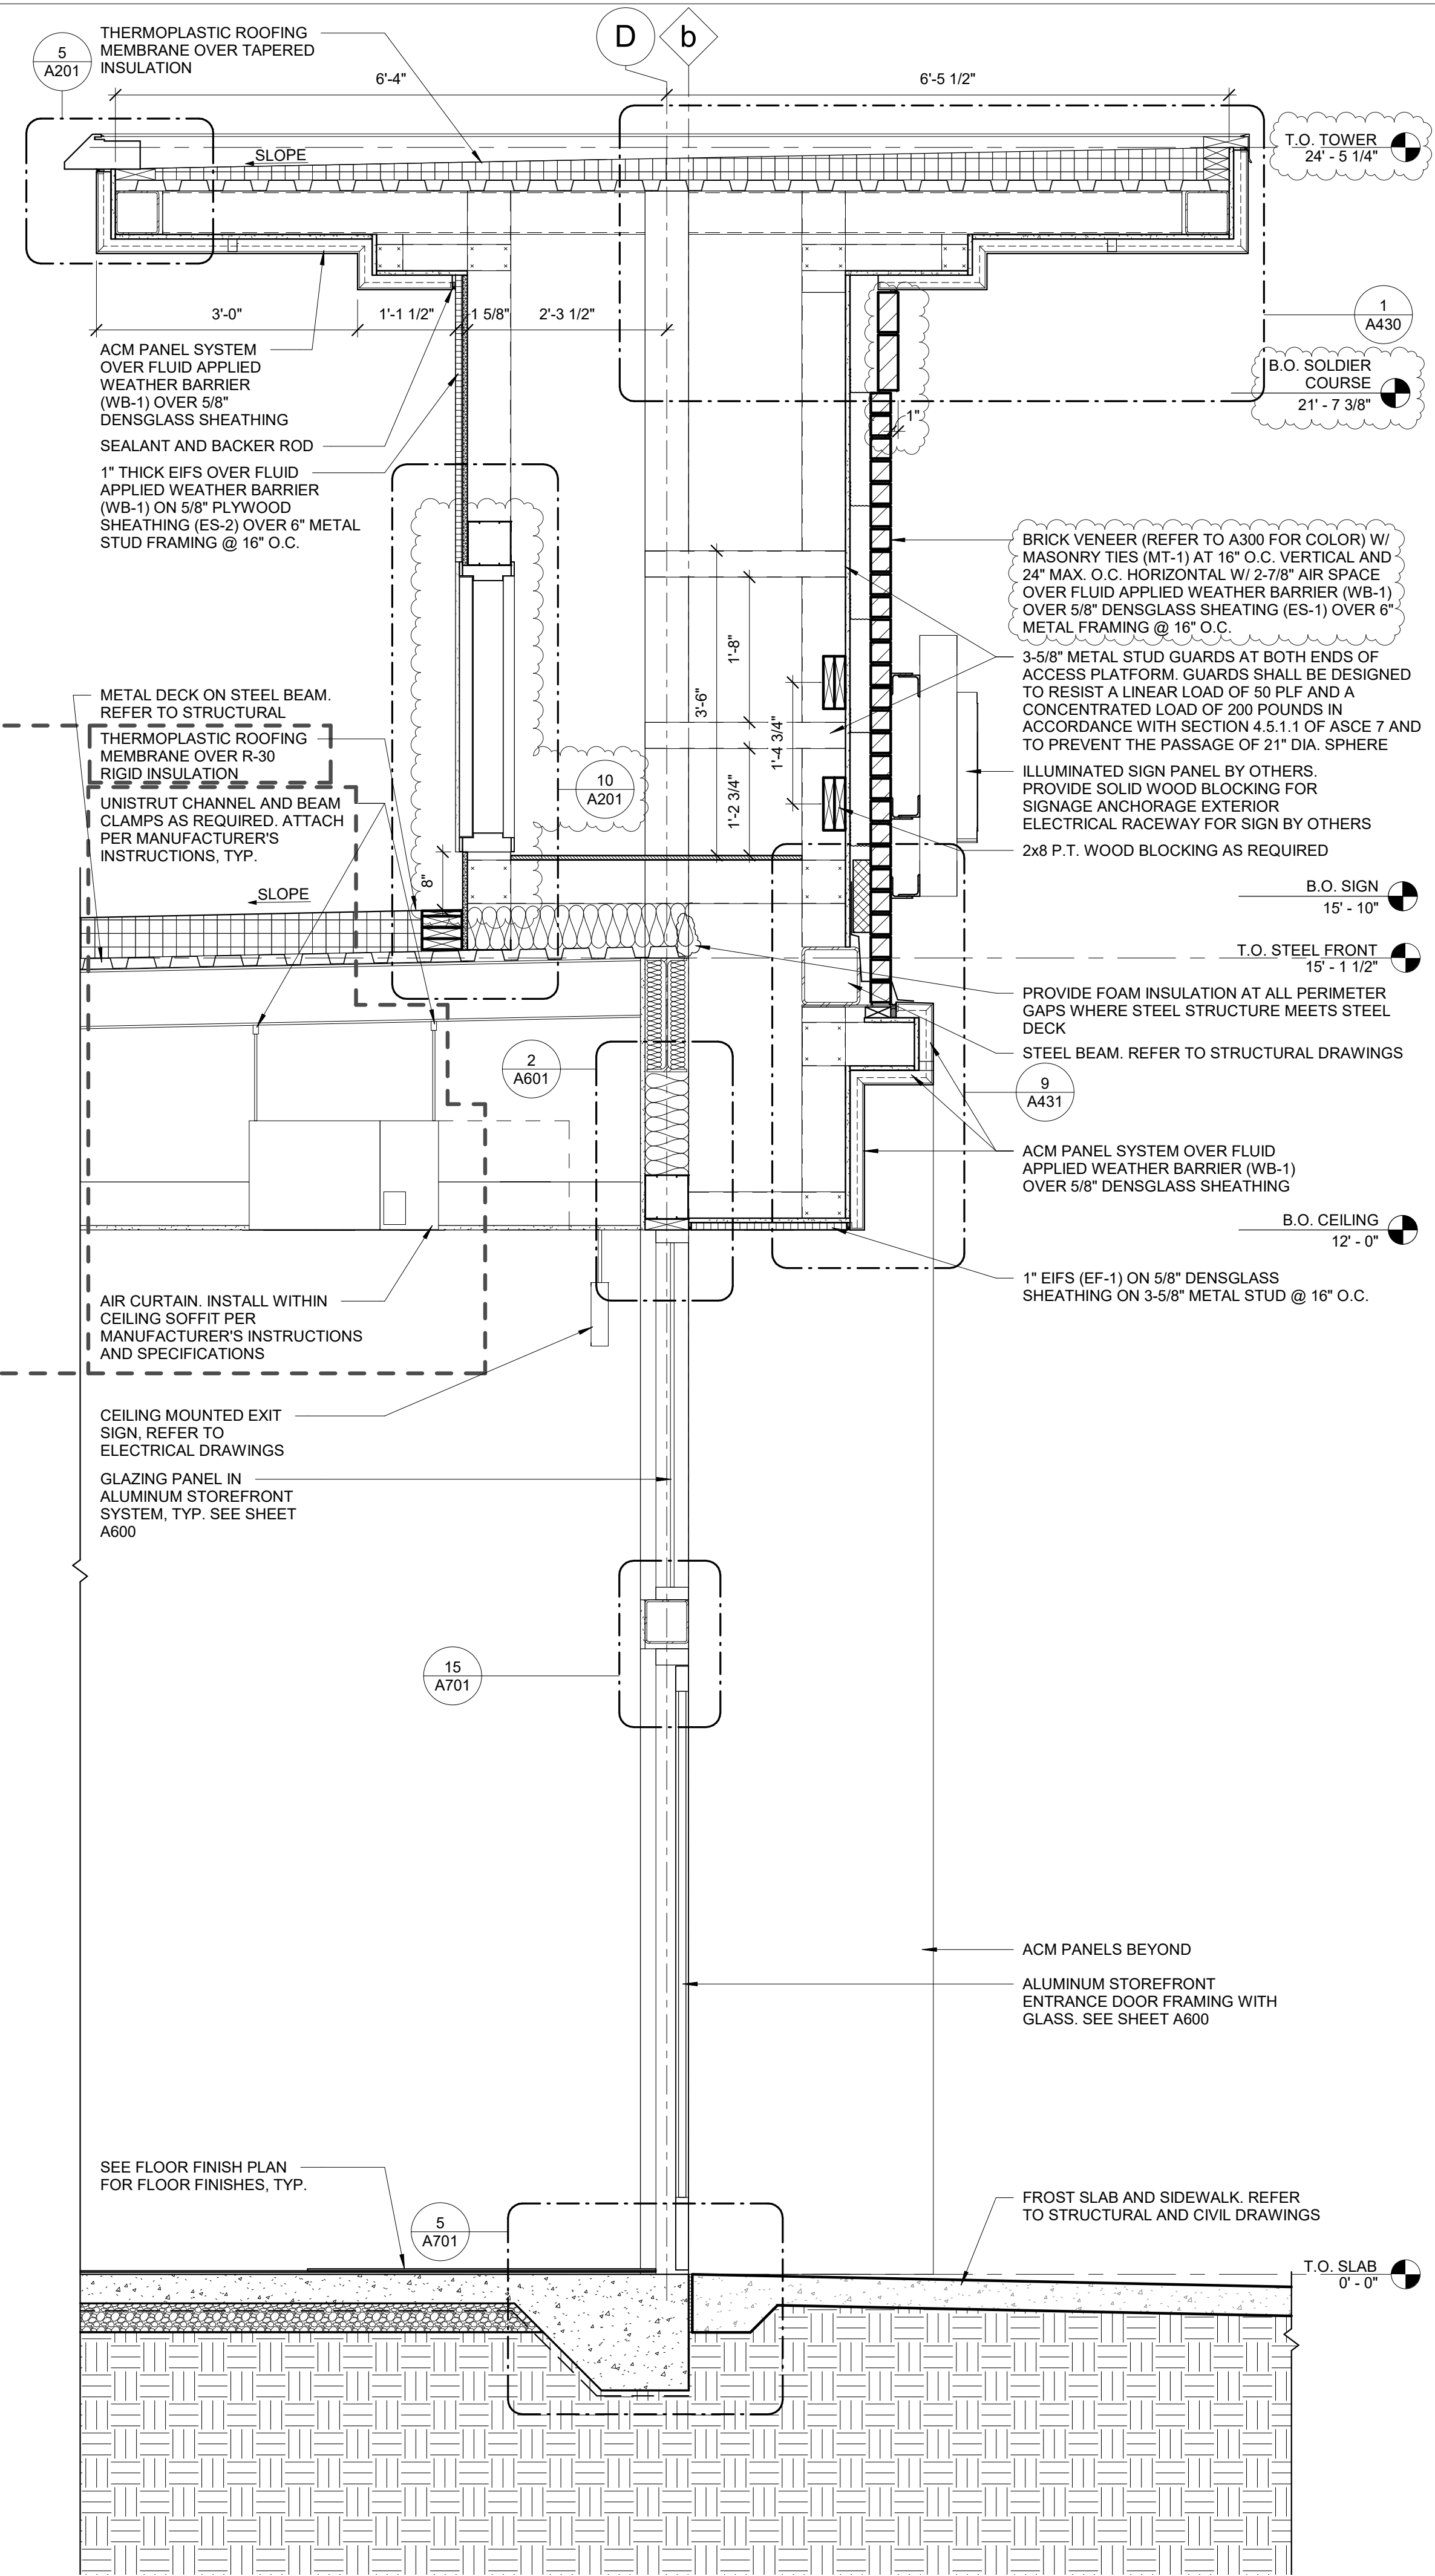

1 WALL SECTION
3/4" = 1'-0"

APPLICABLE SPB(s): 22-0304

ISSUE/REVISION RECORD	
DATE	DESCRIPTION
10/20/22	SPB NO. 0304

[illegible]**RACETRAC STORE NUMBE**

PLAN MODIFICATION NOTIC

SPB NO. 0304 DATE 10/30/22

PROFESSIONAL SEAL

SHEET TITLE

SHEET NUMBER

A411



ISSUE/REVISION RECORD	DATE	DESCRIPTION
10/20/22	SPB NO. 0304	

RaceTrac.
RACETRAC INC.
200 GALLERIA PARKWAY SOUTHEAST
SUITE 900
ATLANTA, GEORGIA 30339
(770) 431-7600

PROJECT NAME
ANYTOWN,CITY

CITY
STATE 00000
ADDRESS

RACETRAC STORE NUMBER
#0000

PROTOTYPE SERIES 2022
2022 LH MO 0304

PLAN MODIFICATION NOTICE
SPB NO. 0304 DATE 10/20/22


STANDARD PLAN BULLETINS (SPB) MODIFY THE
PROTOTYPE SERIES SET NOTED ABOVE. THE
LISTED SPB REPRESENTS THE LATEST
MODIFICATION INCORPORATED TO THIS
PROTOTYPE SERIES SET AT ORIGINAL RELEASE.
THE ISSUE/ REVISION RECORD COLUMN ABOVE
LISTS ANY REVISIONS OR SPB INCORPORATED IN
THIS SET AFTER THE ORIGINAL RELEASE.
CONTACT RACETRAC ENGINEERING AND
CONSTRUCTION FOR ANY SUBSEQUENT
BULLETINS NOT INCORPORATED HEREIN.

PROFESSIONAL SEAL


PROJECT NUMBER
XXXXXXX.XX

SHEET TITLE
WALL SECTIONS


SHEET NUMBER
A420

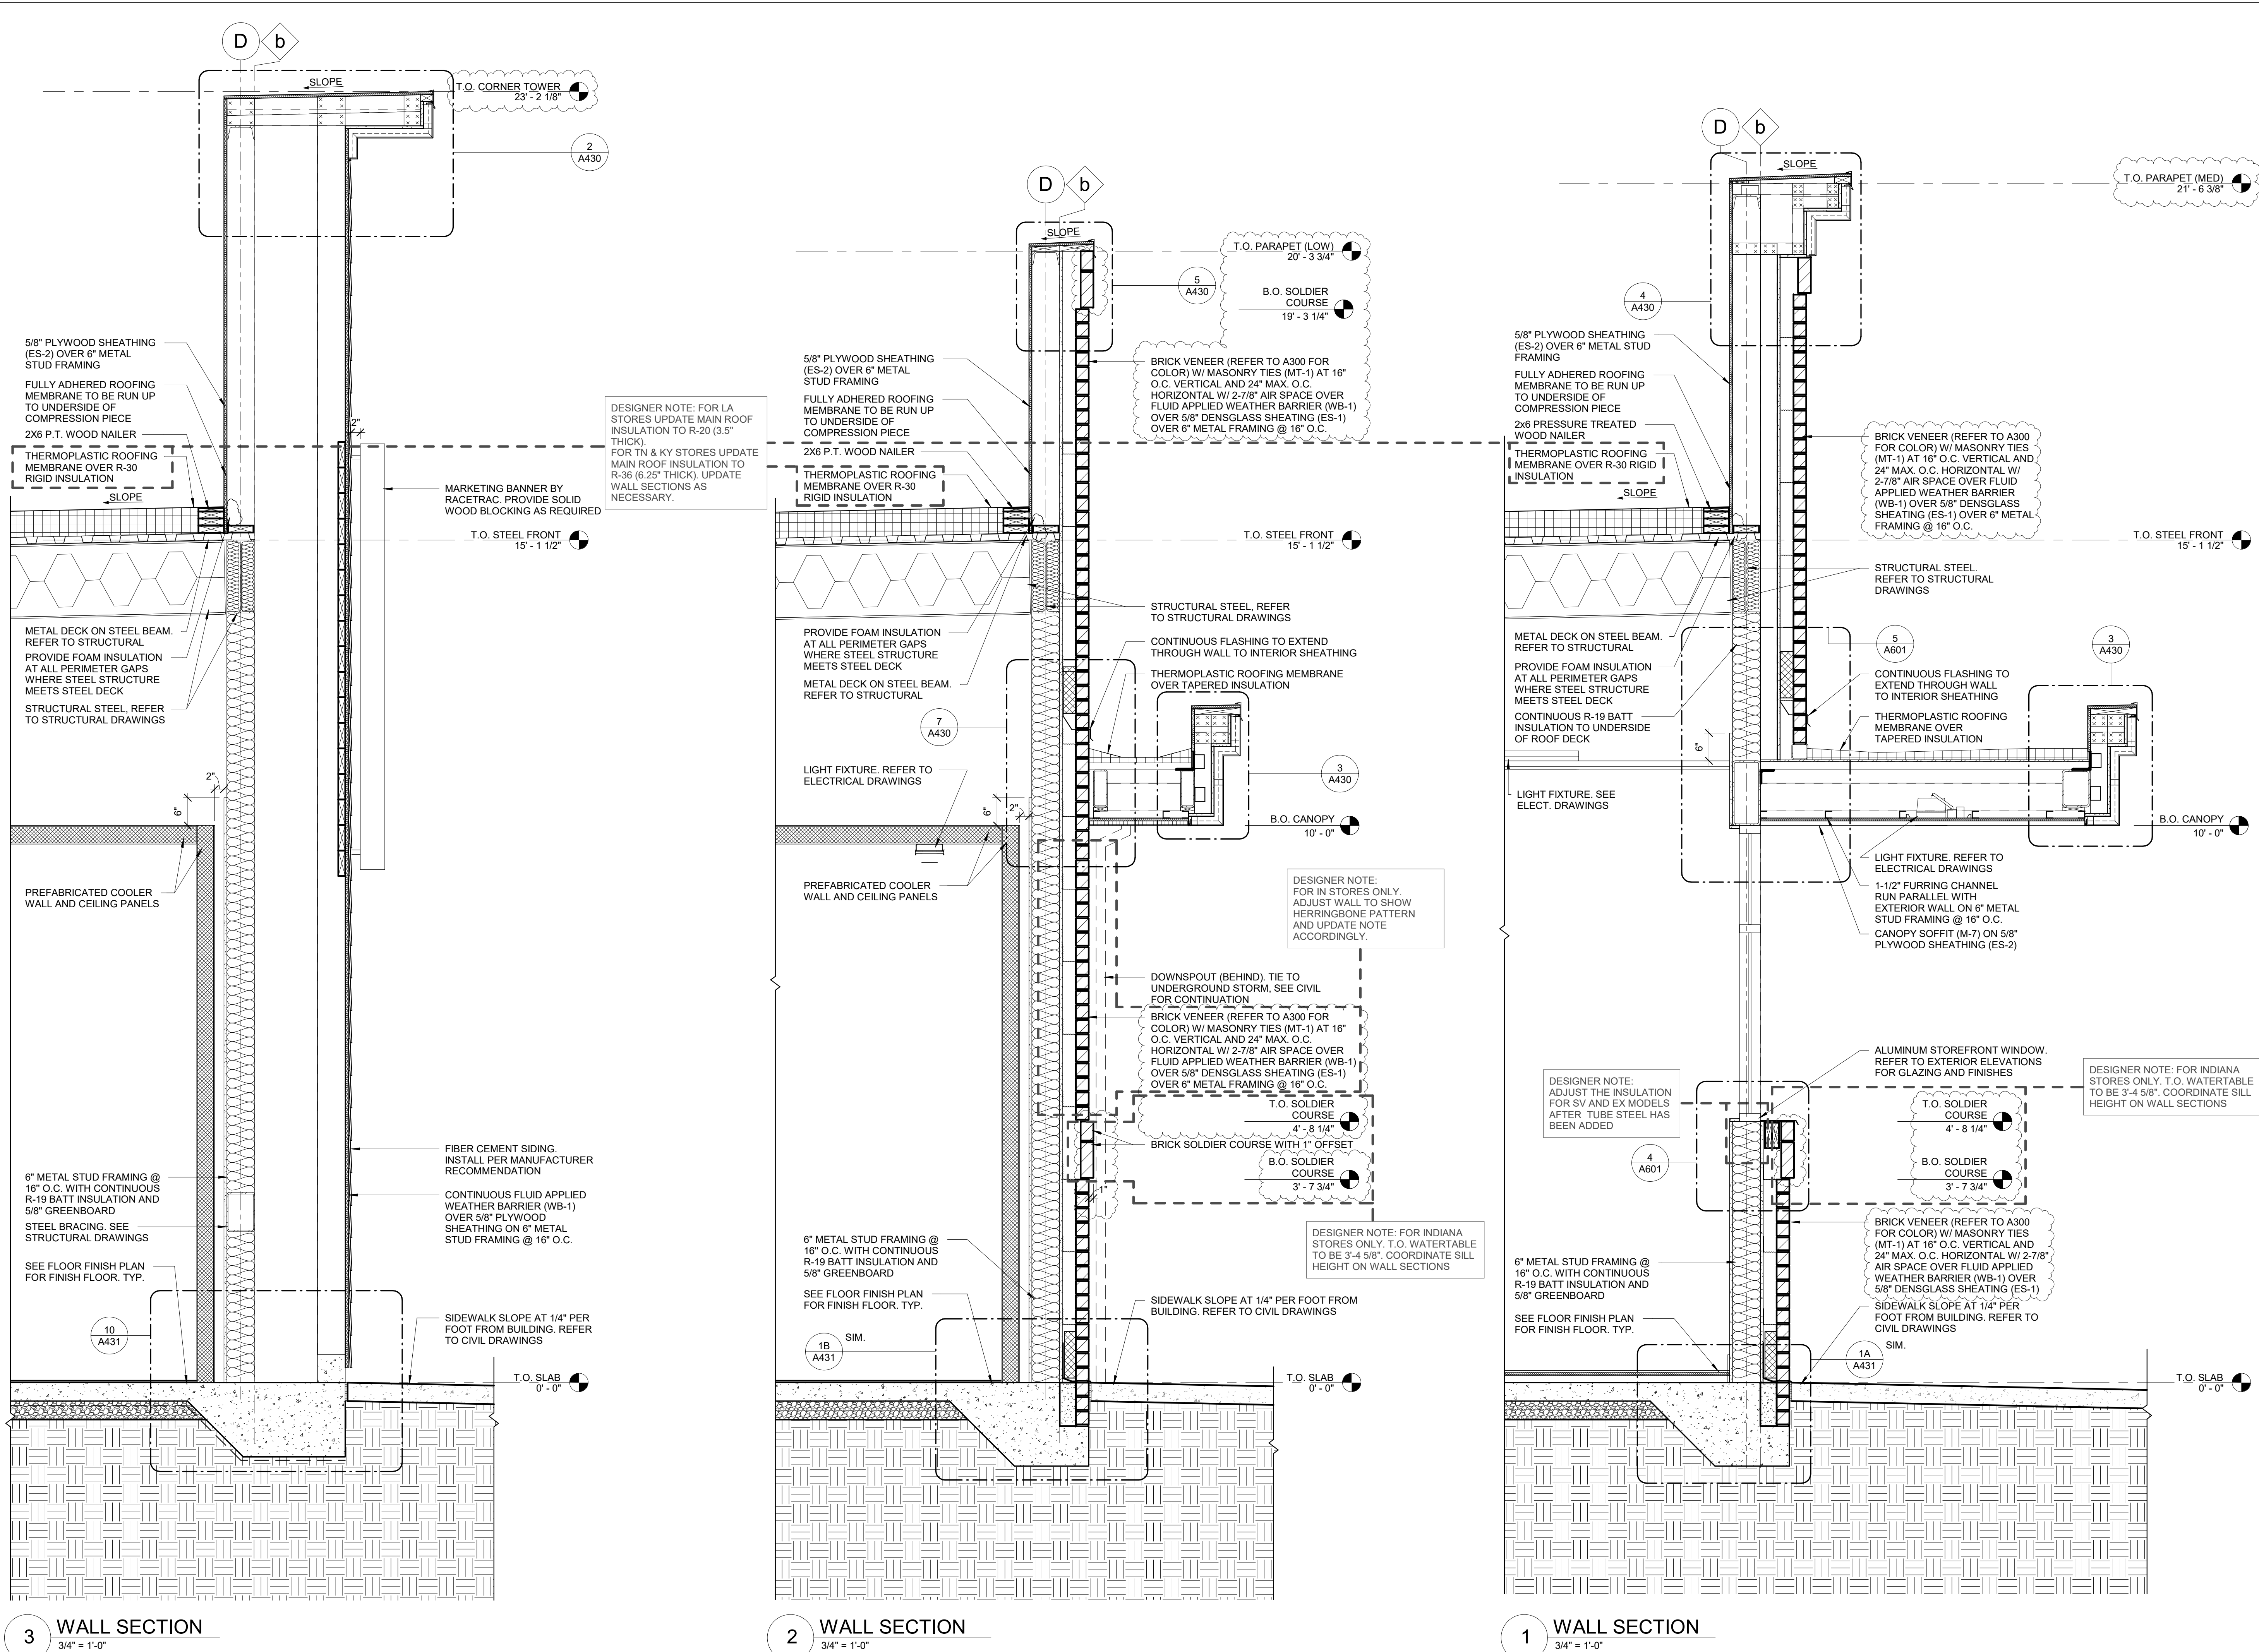


ISSUE/REVISION RECORD	
DATE	DESCRIPTION
10/20/22	SPB NO. 0304

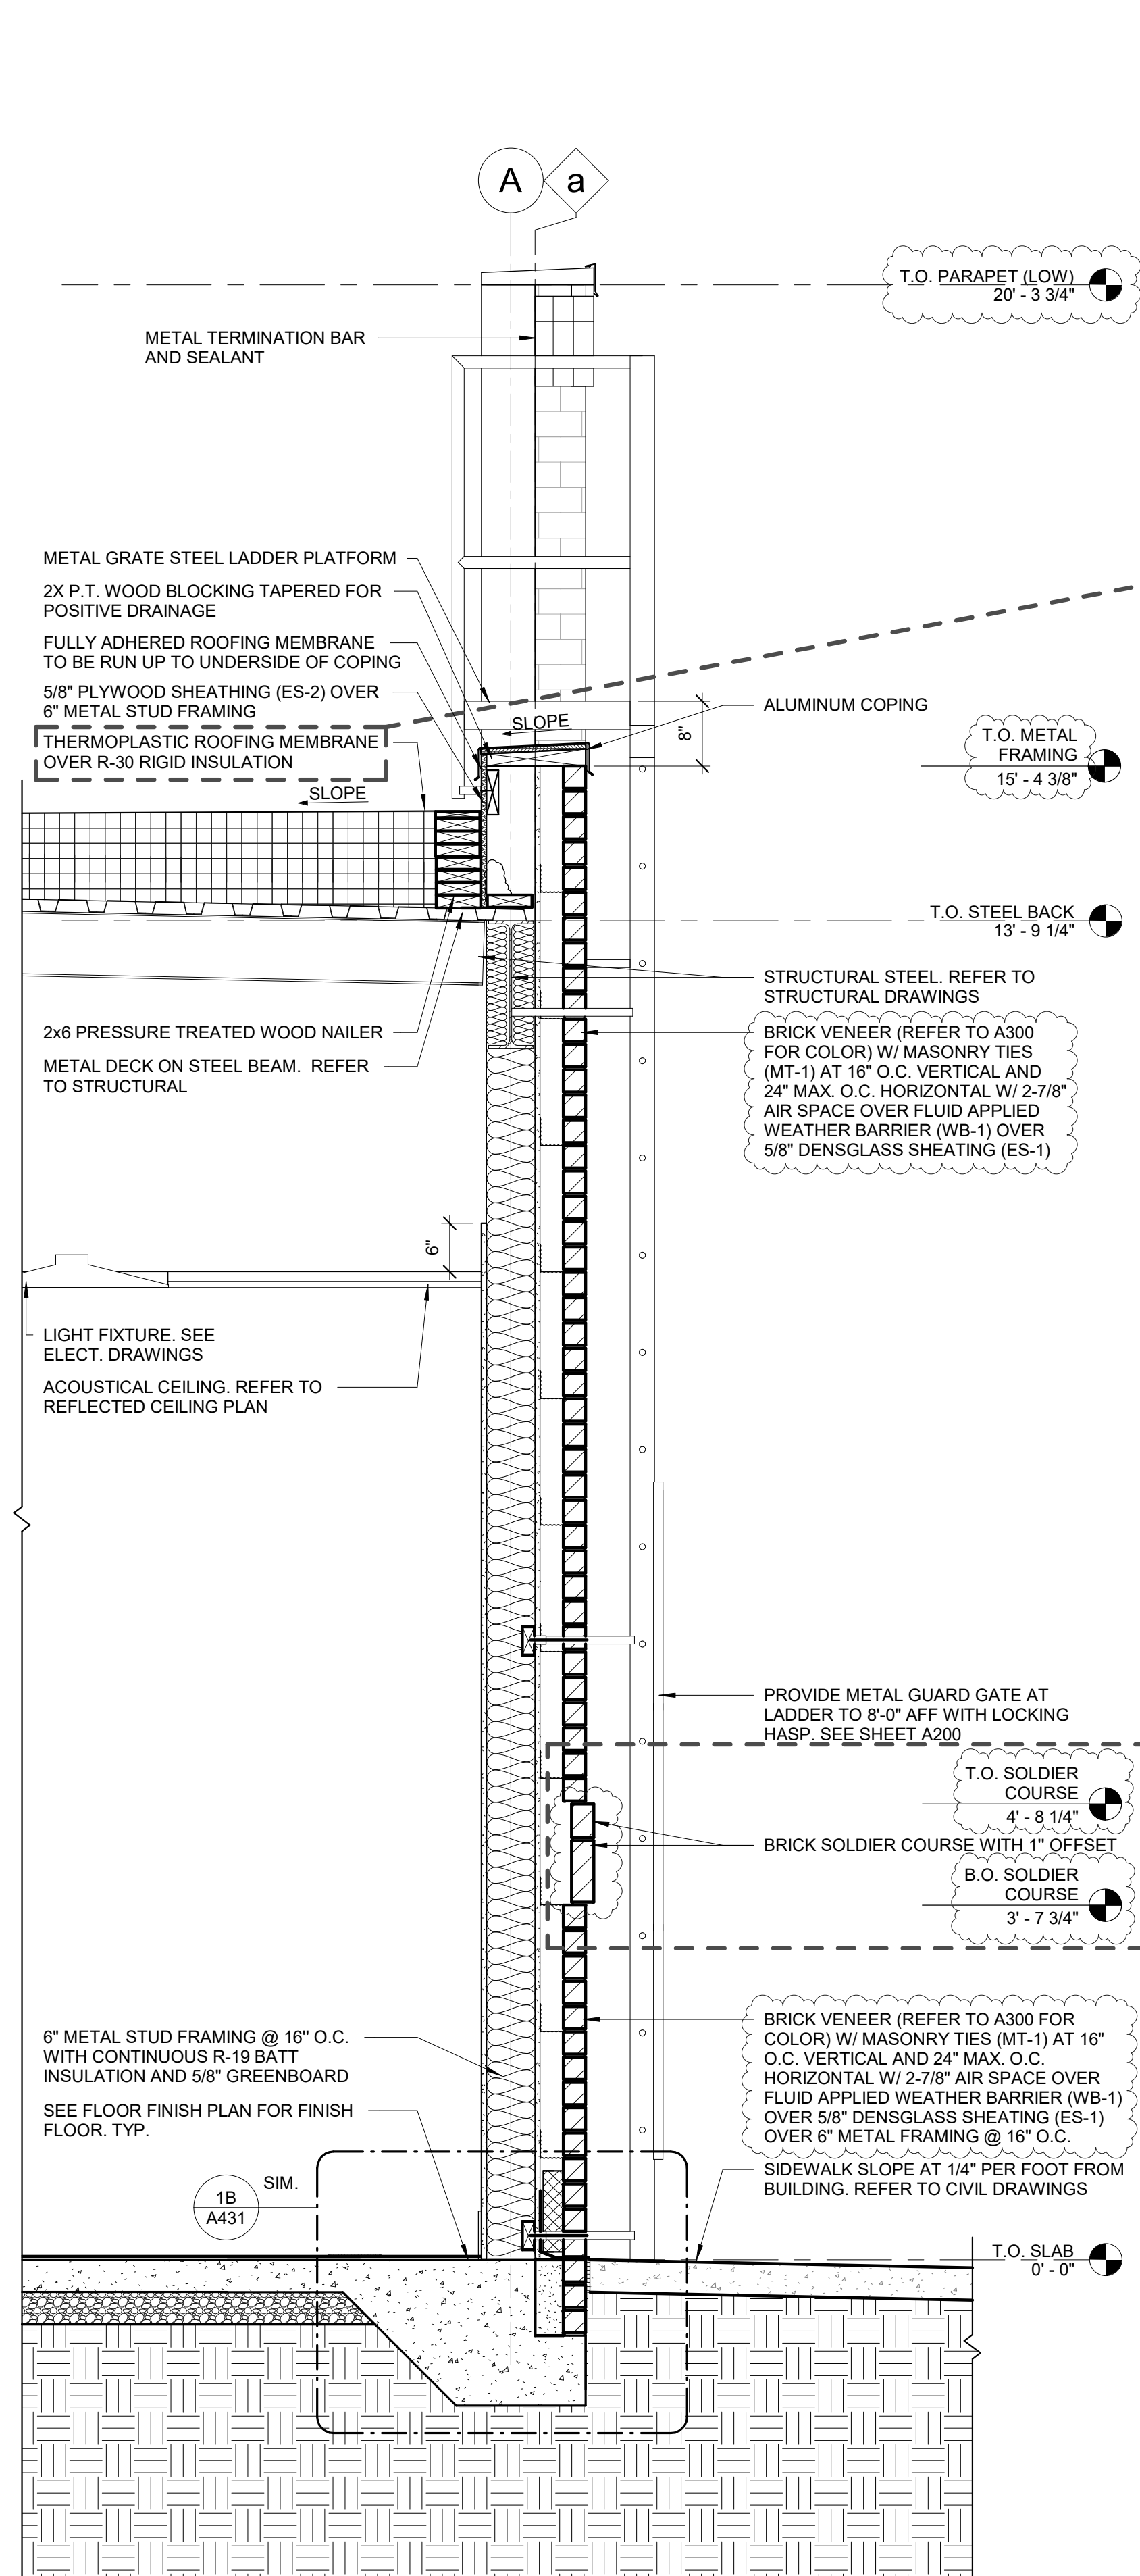


3 WALL SECTION @ LADDER
3/4\" = 1'-0"

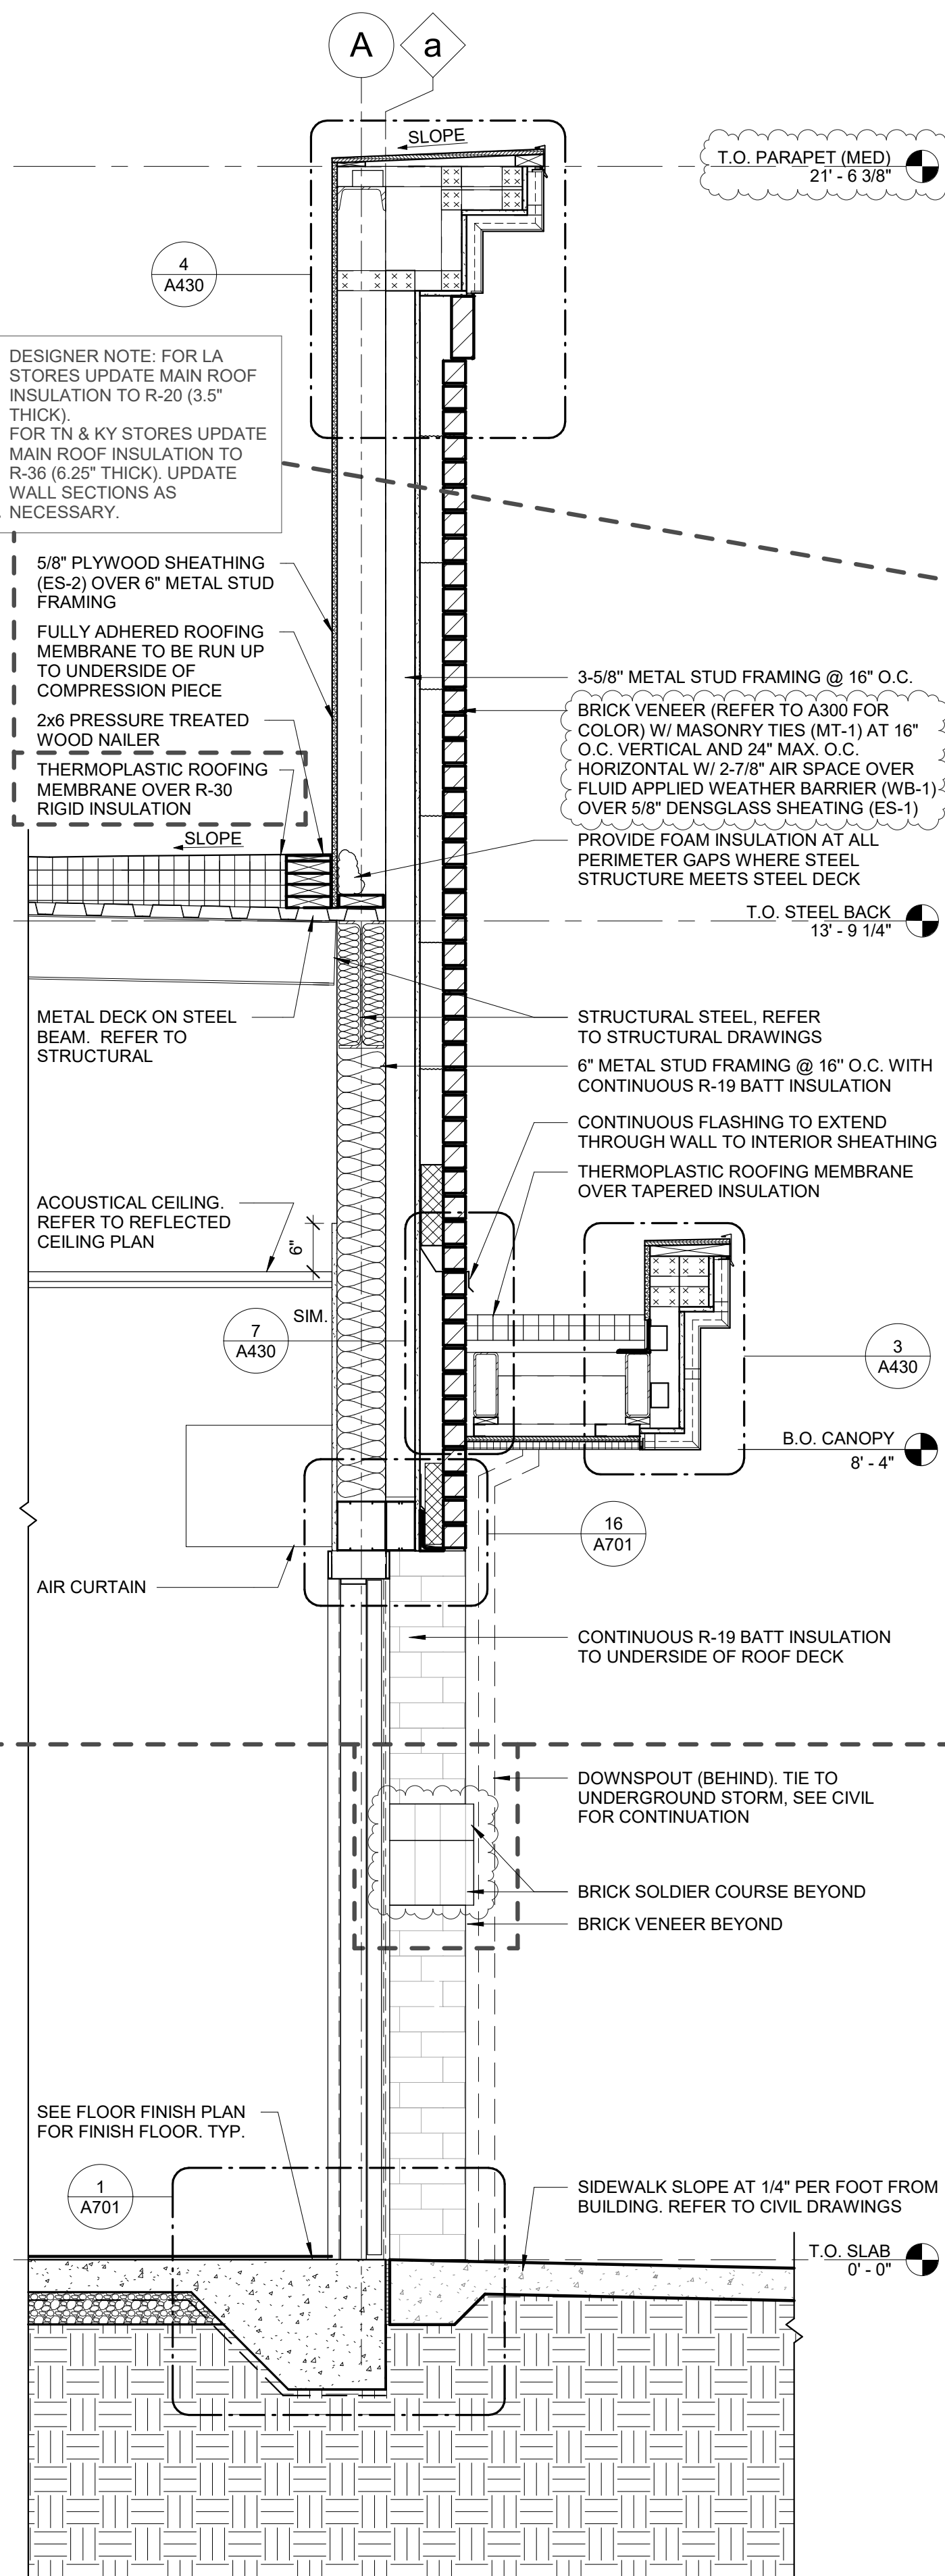


2 WALL SECTION @ RECEIVING DOOR
3/4\" = 1'-0"

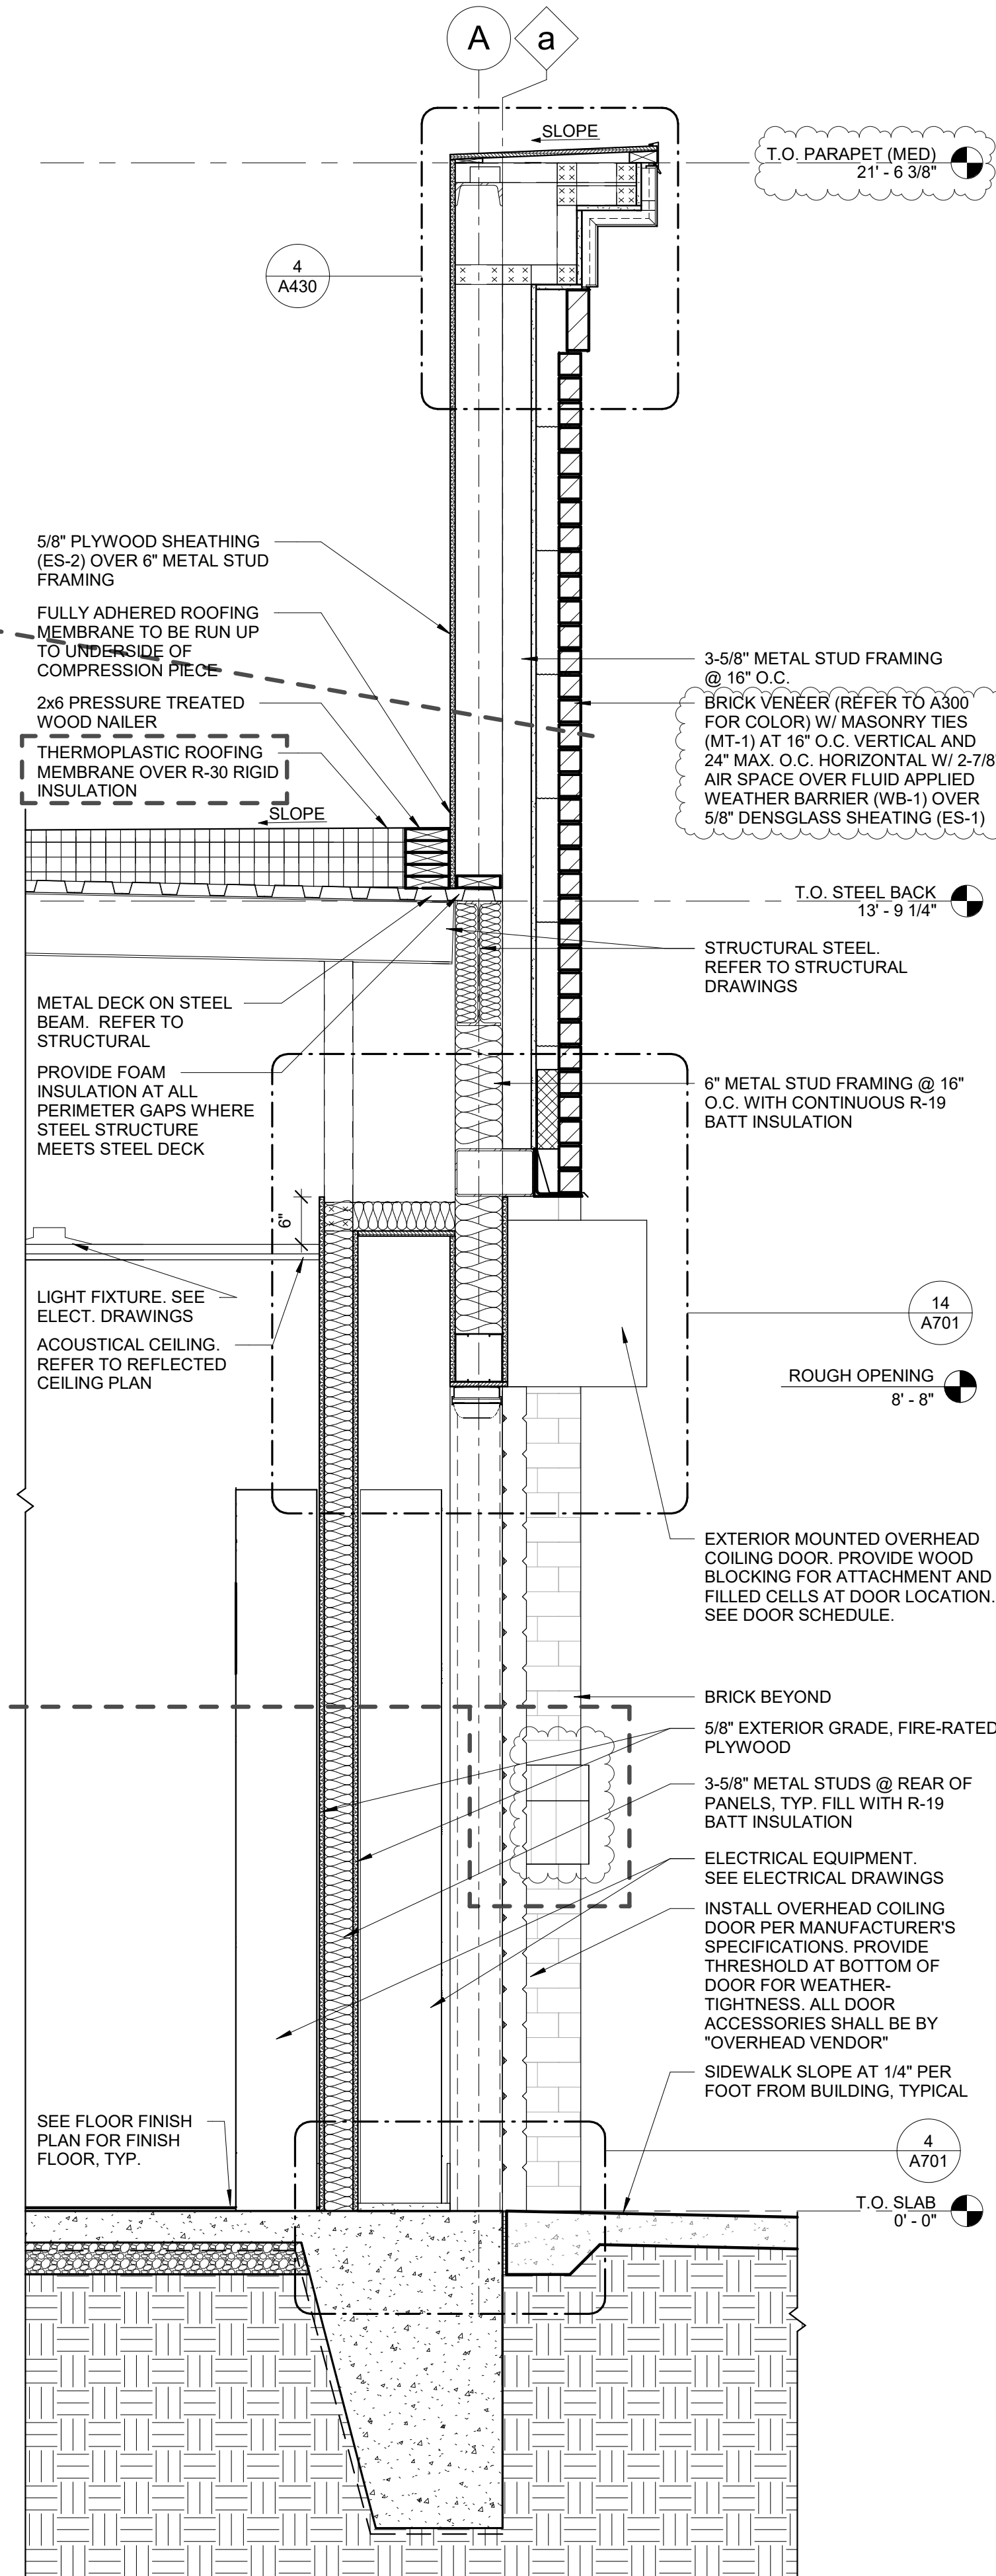


1 WALL SECTION
3/4\" = 1'-0"

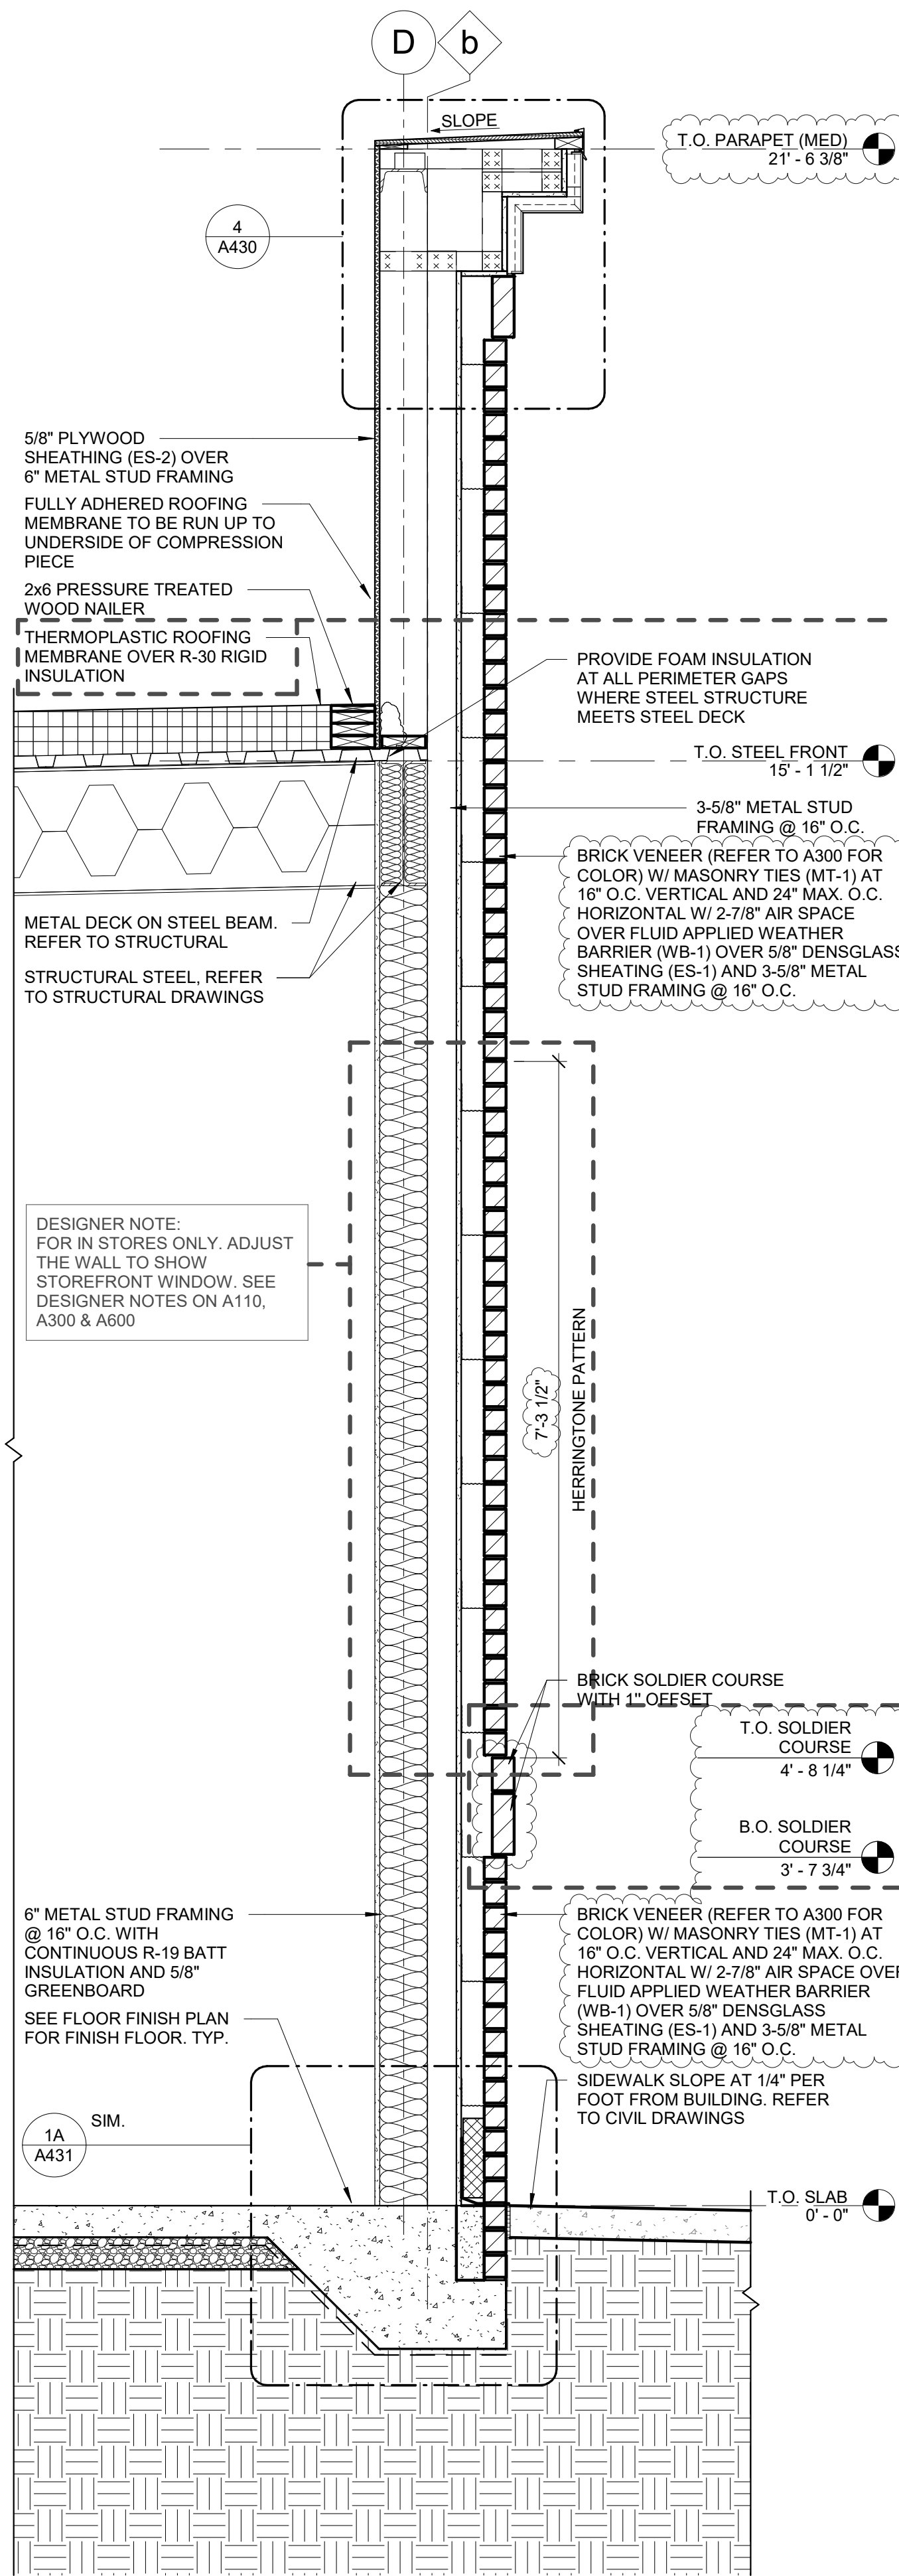


3 WALL SECTION
3/4" = 1'-0"

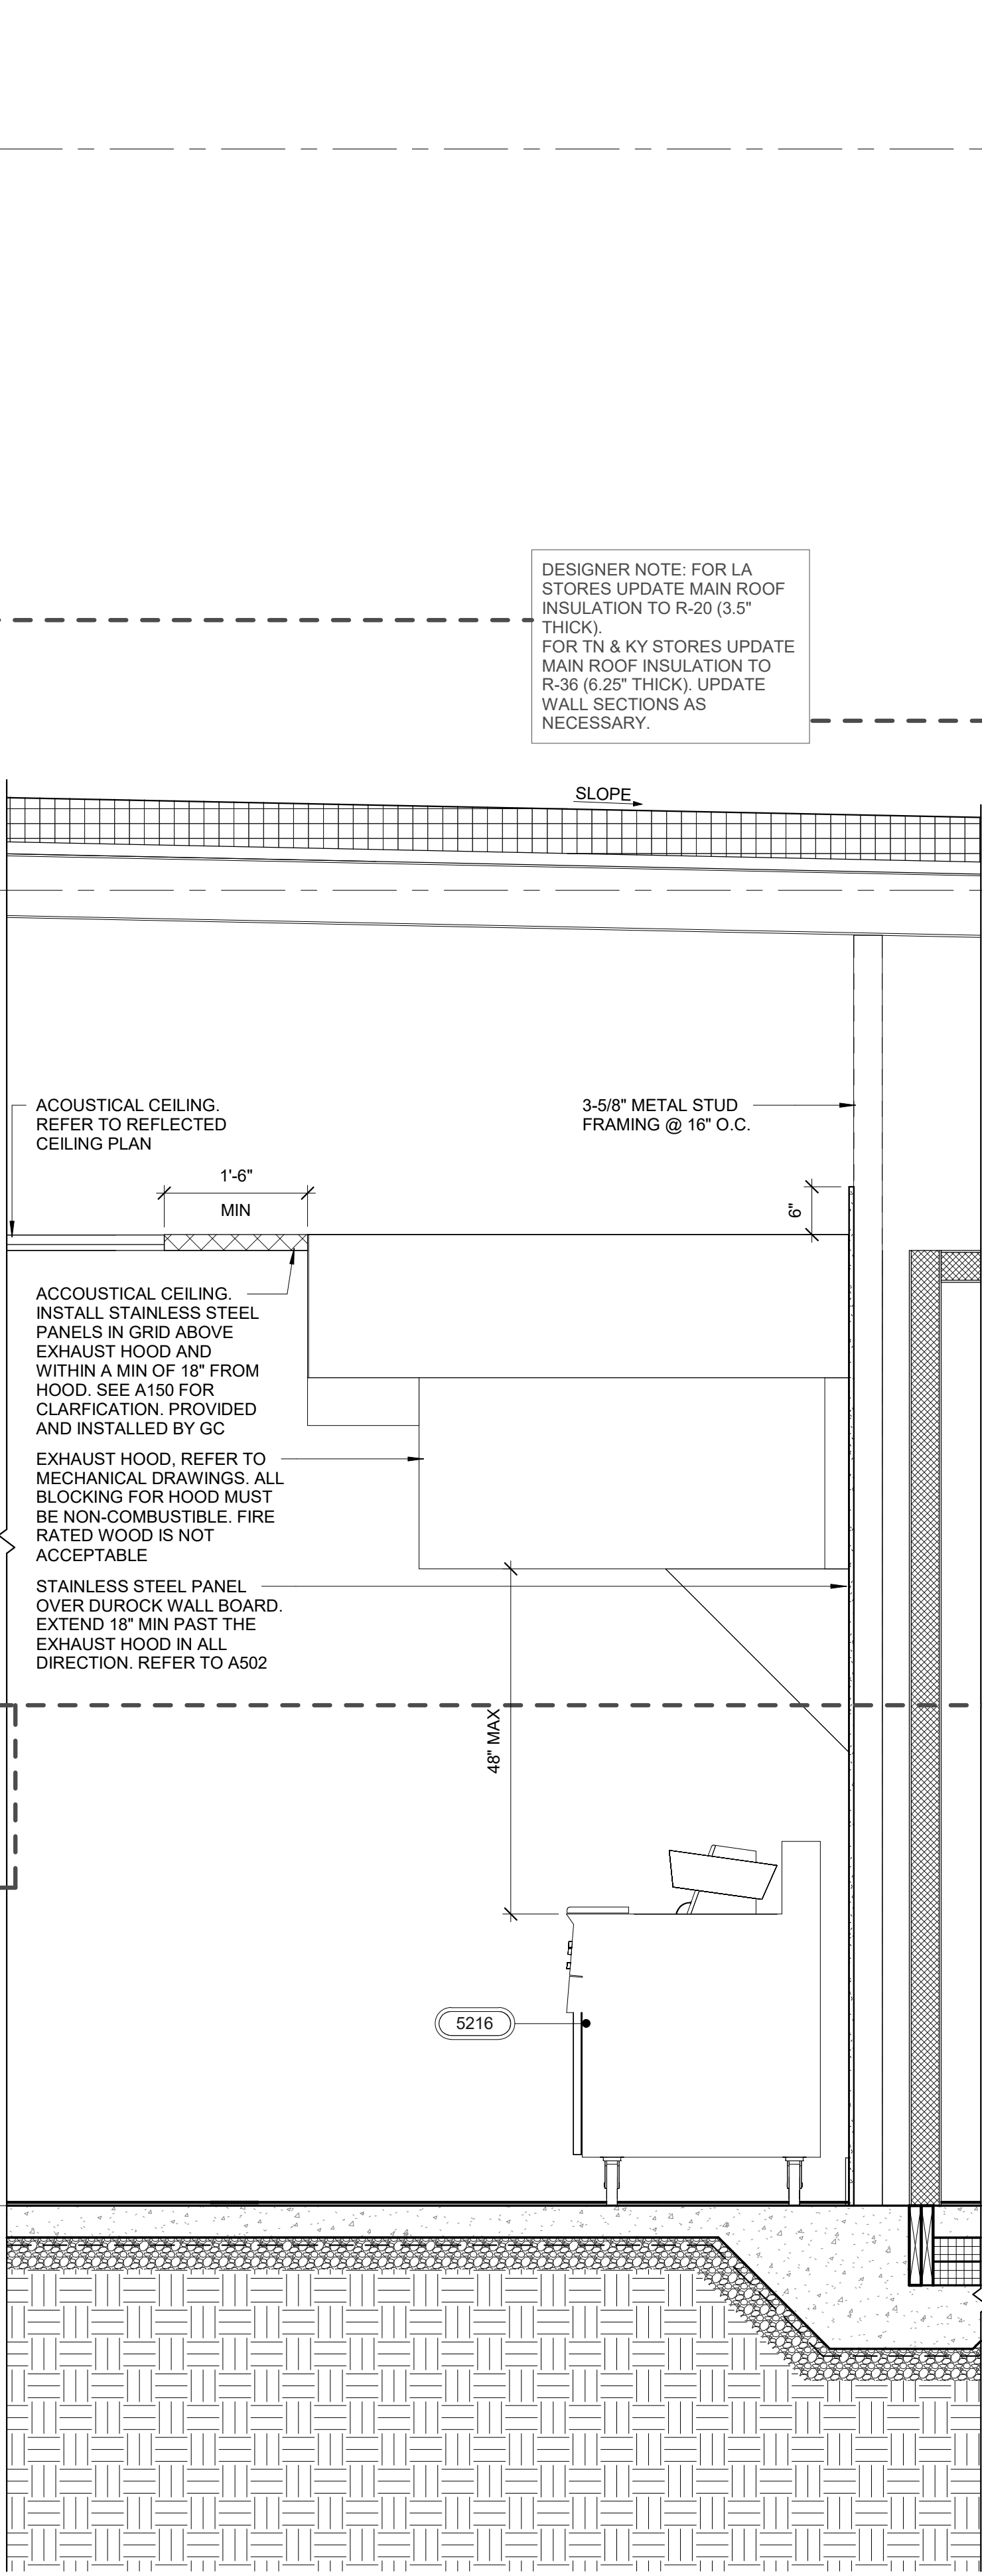


2 WALL SECTION
3/4" = 1'-0"

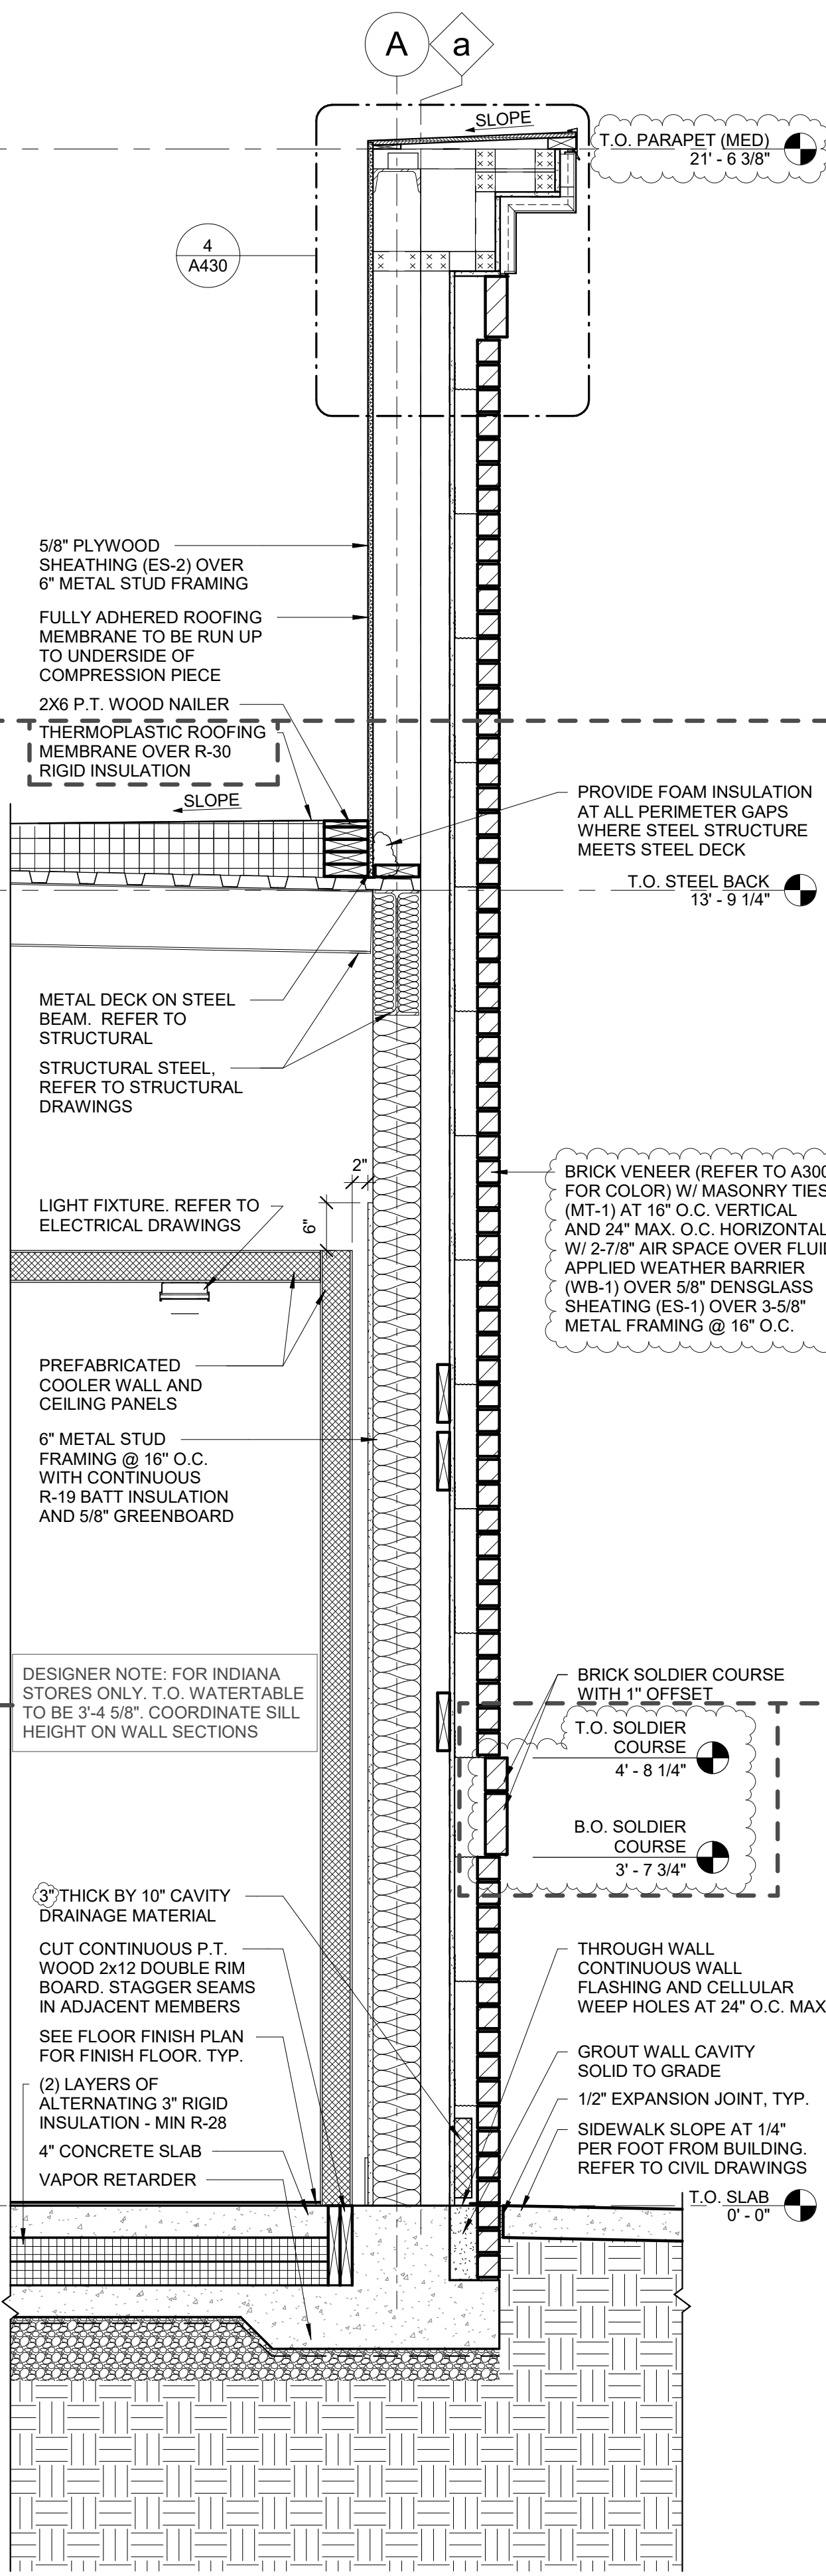


1 WALL SECTION
3/4" = 1'-0"

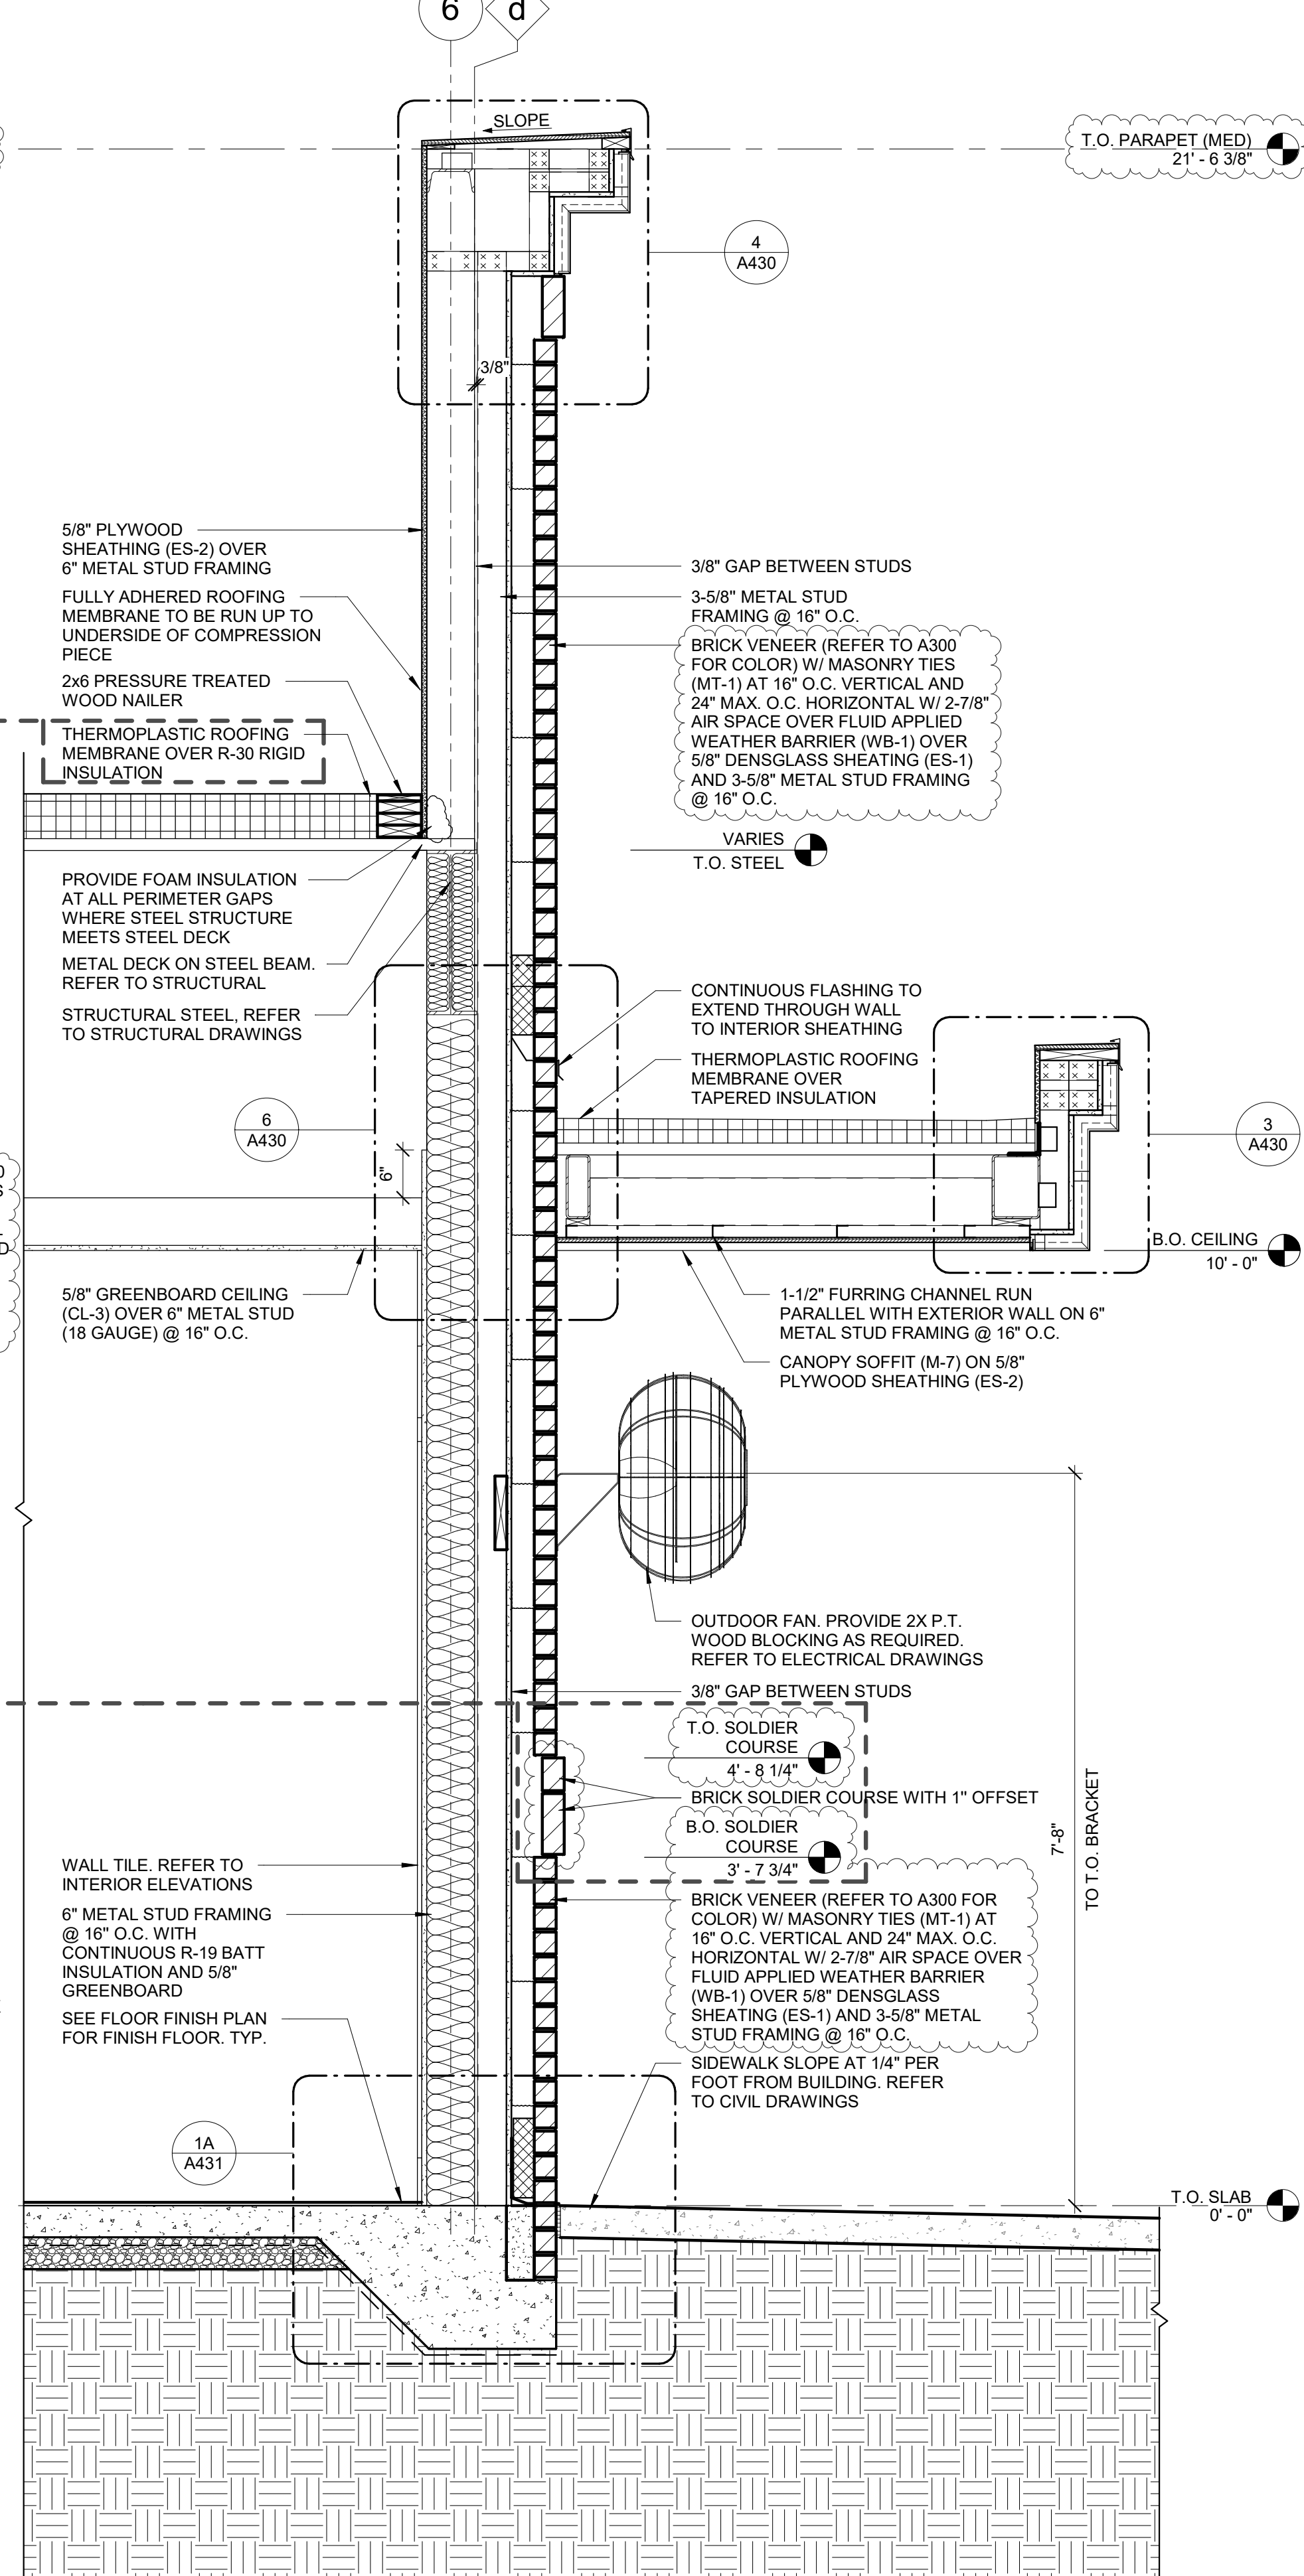

ISSUE/REVISION RECORD	
DATE	DESCRIPTION
10/20/22	SPB NO. 0304

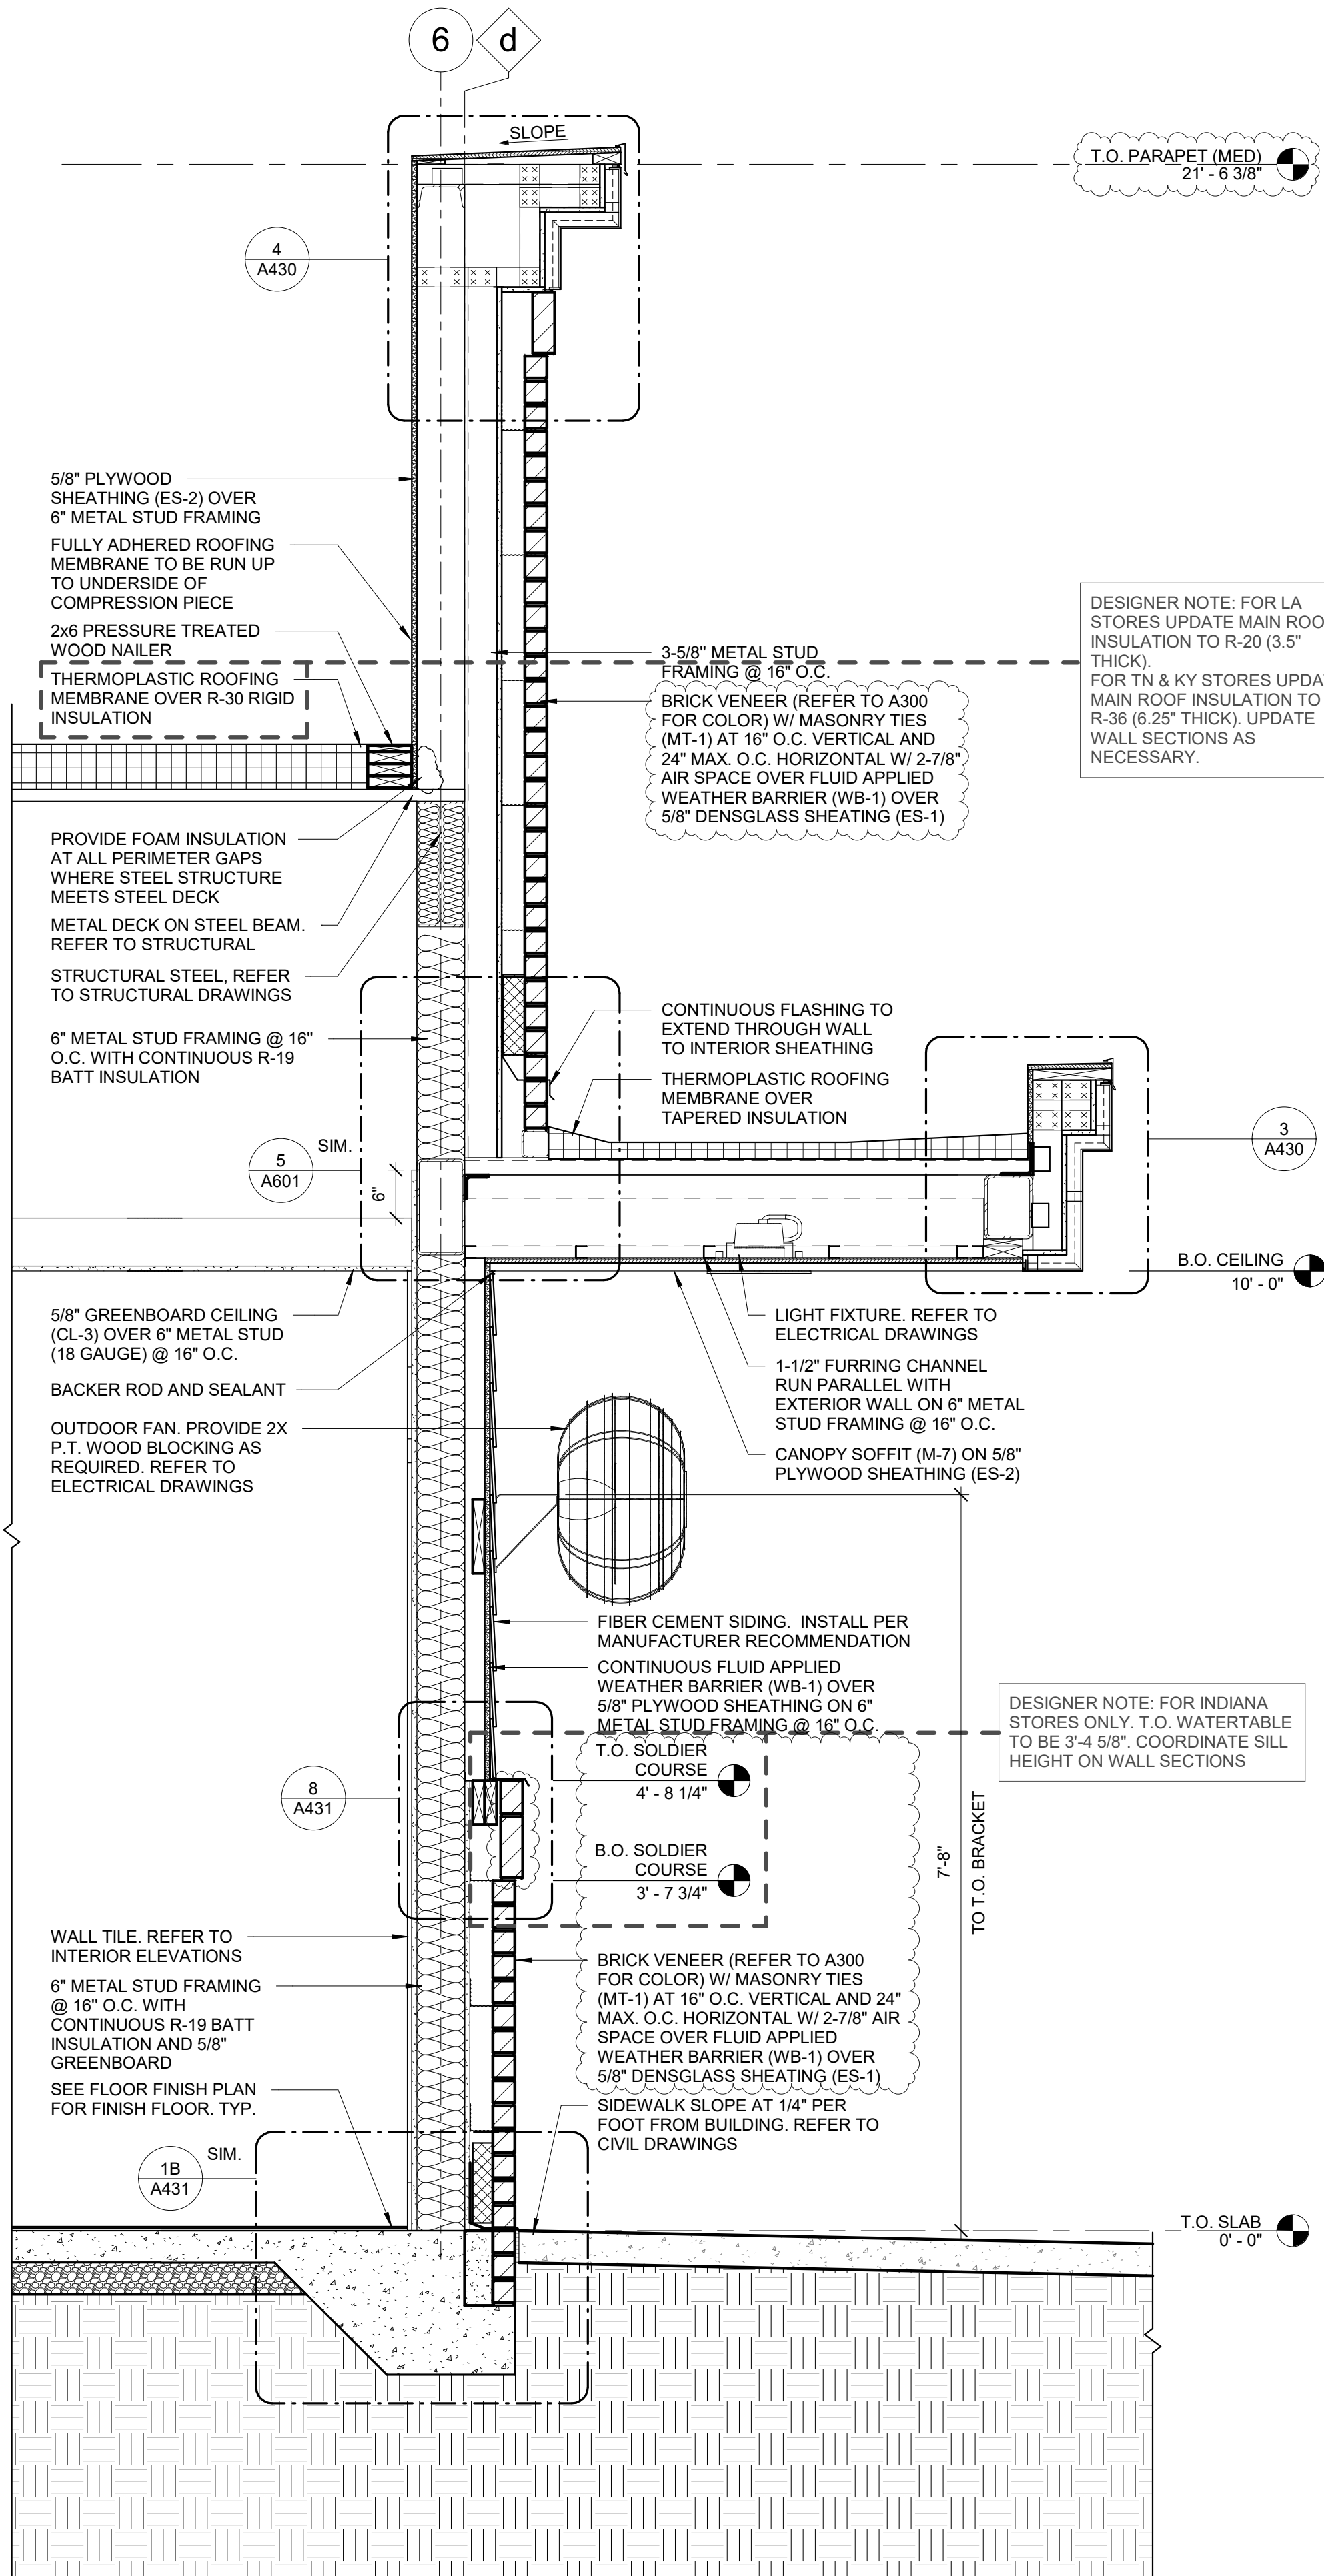

3 WALL SECTIONS
3/4" = 1'-0"

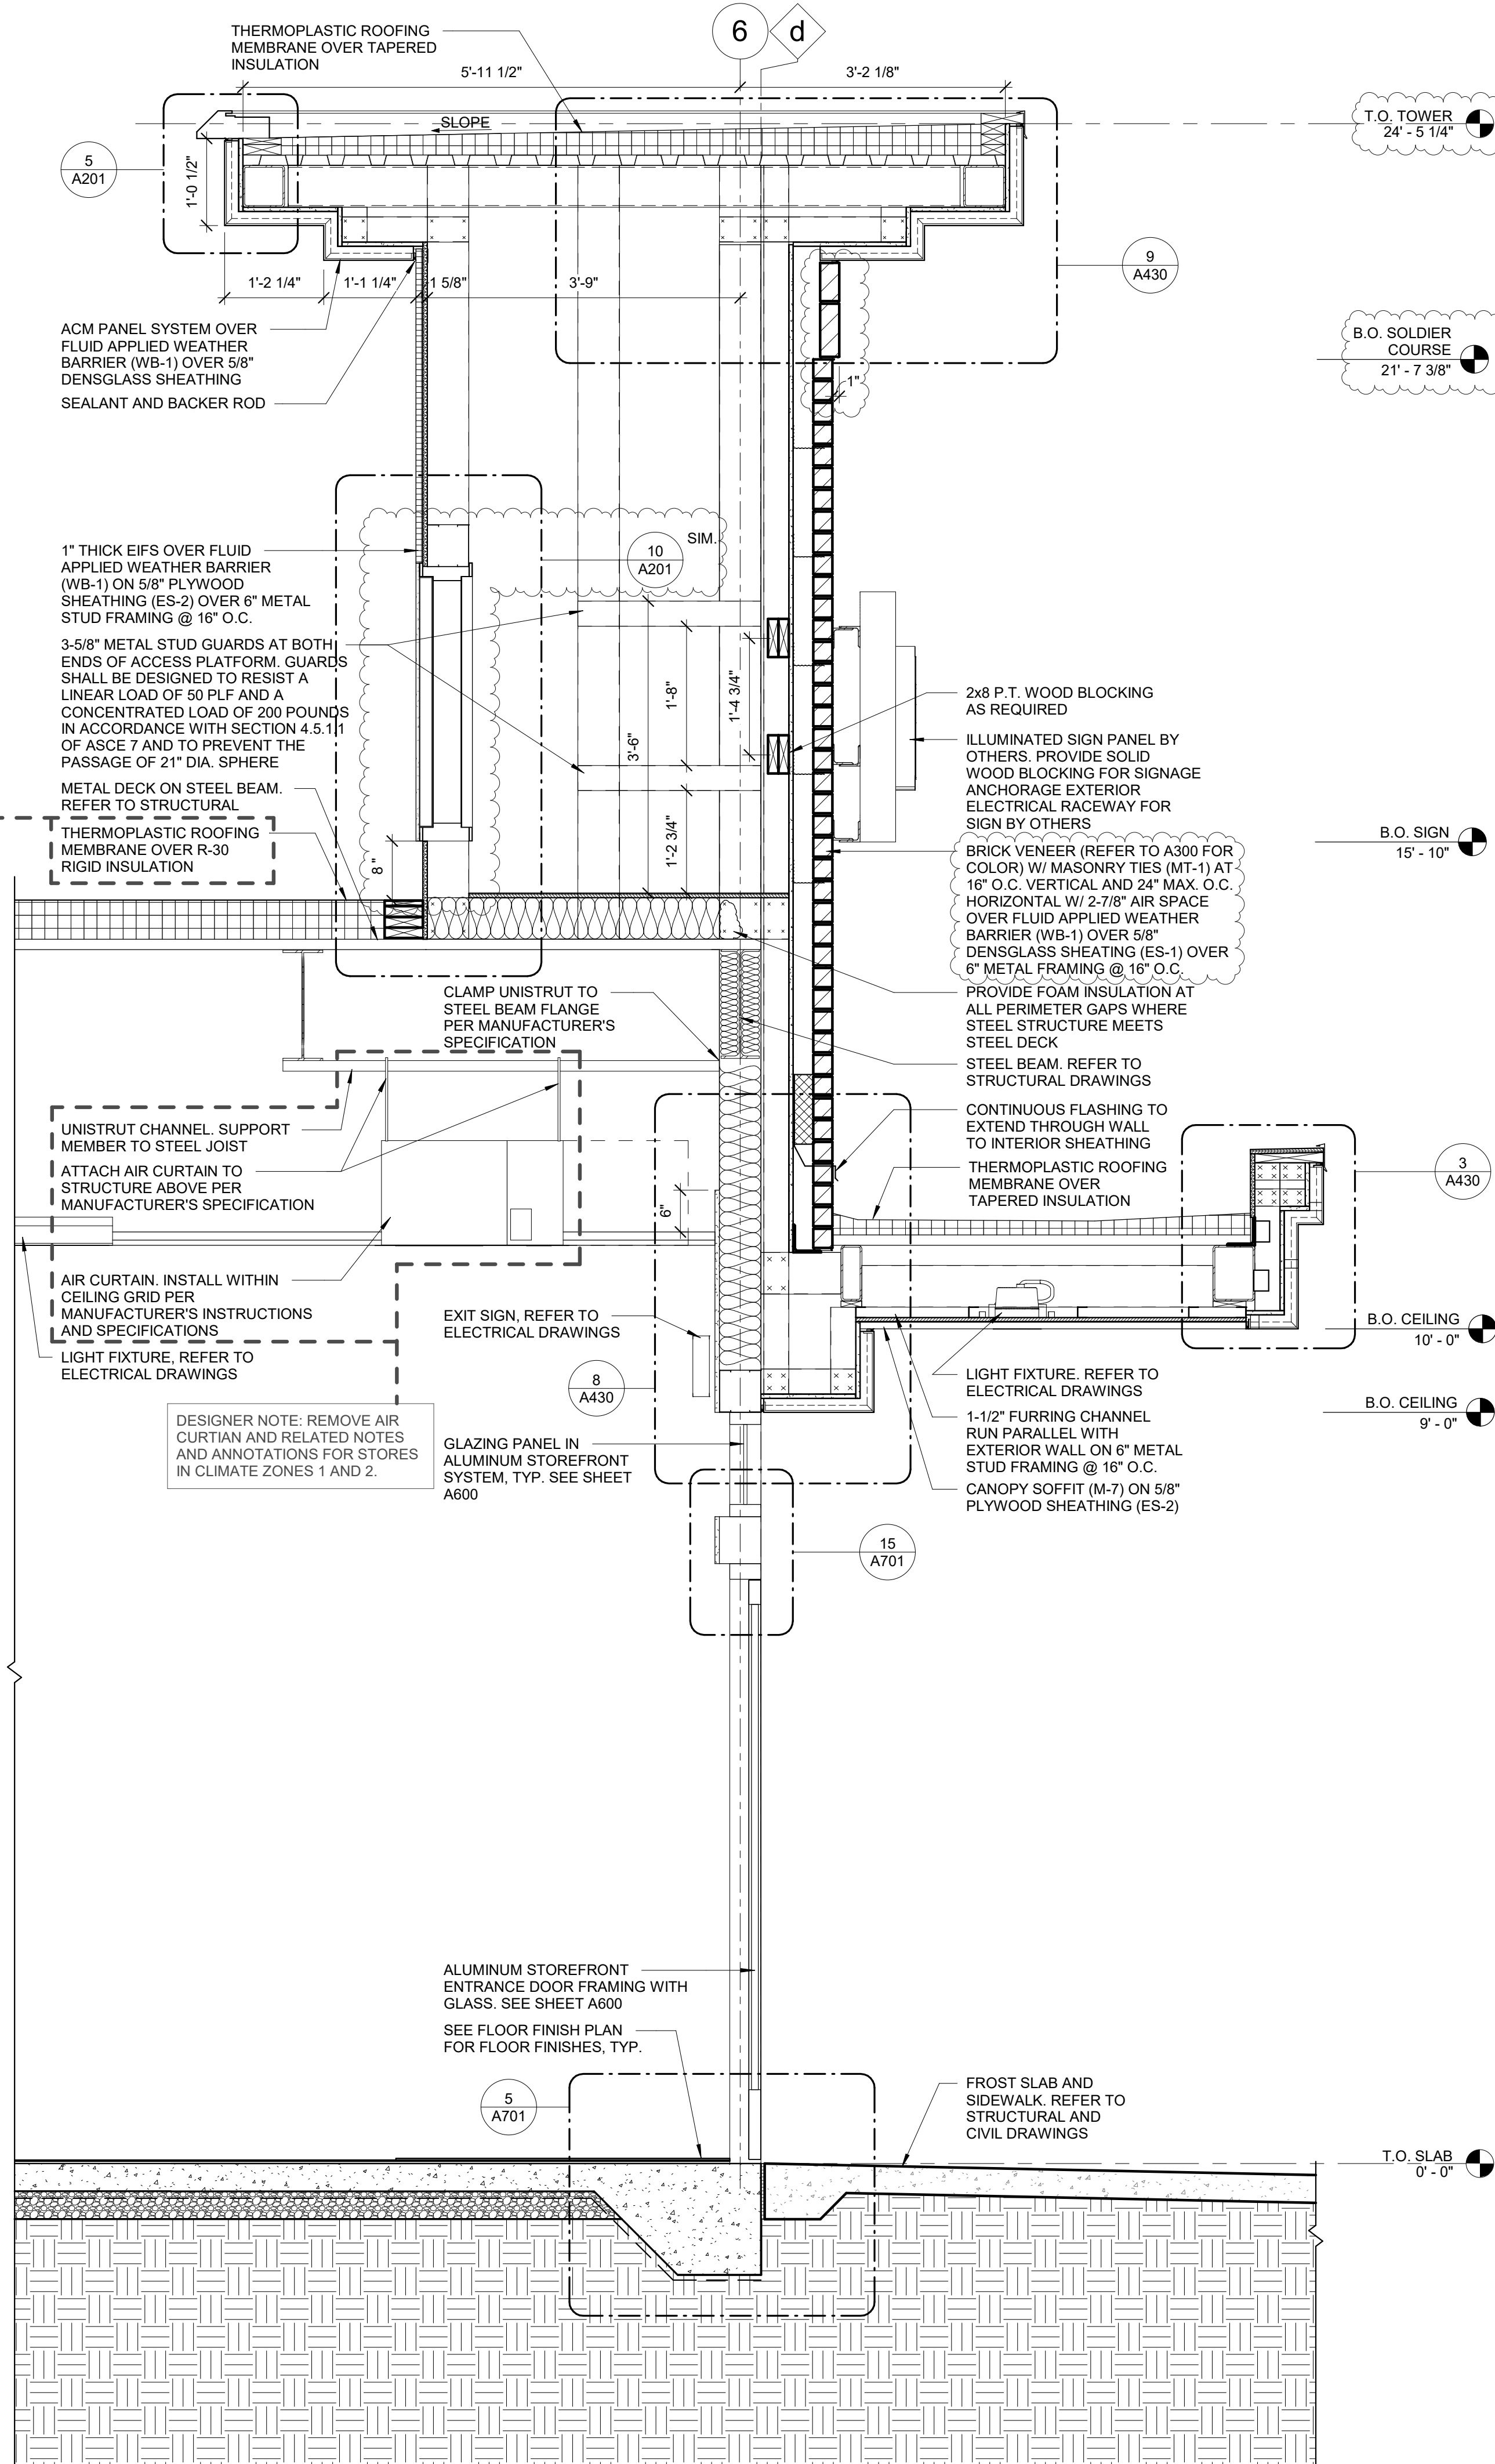

1 WALL SECTION
3/4" = 1'-0"

APPLICABLE SPB(S): 22-0304

RaceTrac.
COPYRIGHT NOTICE
THESE PLANS ARE SUBJECT TO FEDERAL
COPYRIGHT LAWS. ANY USE OF SAME
WITHOUT THE EXPRESSED WRITTEN
PERMISSION OF RACETRAC INC. IS
PROHIBITED. 2022 RACETRAC INC.

DESIGN PROFESSIONALS

ISSUE/REVISION RECORD	
DATE	DESCRIPTION
10/20/22	SPB NO. 0304

RaceTrac.
RACETRAC INC.
200 GALLERIA PARKWAY SOUTHEAST
SUITE 900
ATLANTA, GEORGIA 30339
(770) 431-7600

PROJECT NAME
ANYTOWN,CITY

CITY
STATE 00000
ADDRESS

RACETRAC STORE NUMBER
#0000

PROTOTYPE SERIES 2022
2022 LH MO 0304

PLAN MODIFICATION NOTICE
SPB NO. 0304 DATE 10/20/22


STANDARD PLAN BULLETINS (SPB) MODIFY THE
PROTOTYPE SERIES SET NOTED ABOVE. THE
LISTED SPB REPRESENTS THE LATEST
MODIFICATION INCORPORATED TO THIS
PROTOTYPE SERIES SET AT ORIGINAL RELEASE.
THE ISSUE/ REVISION RECORD COLUMN ABOVE
LISTS ANY REVISIONS OR SPB INCORPORATED IN
THIS SET AFTER THE ORIGINAL RELEASE.
CONTACT RACETRAC ENGINEERING AND
CONSTRUCTION FOR ANY SUBSEQUENT
BULLETINS NOT INCORPORATED HEREIN.

PROFESSIONAL SEAL


PROJECT NUMBER
XXXXXXX.XX

SHEET TITLE
WALL SECTIONS


SHEET NUMBER
A423

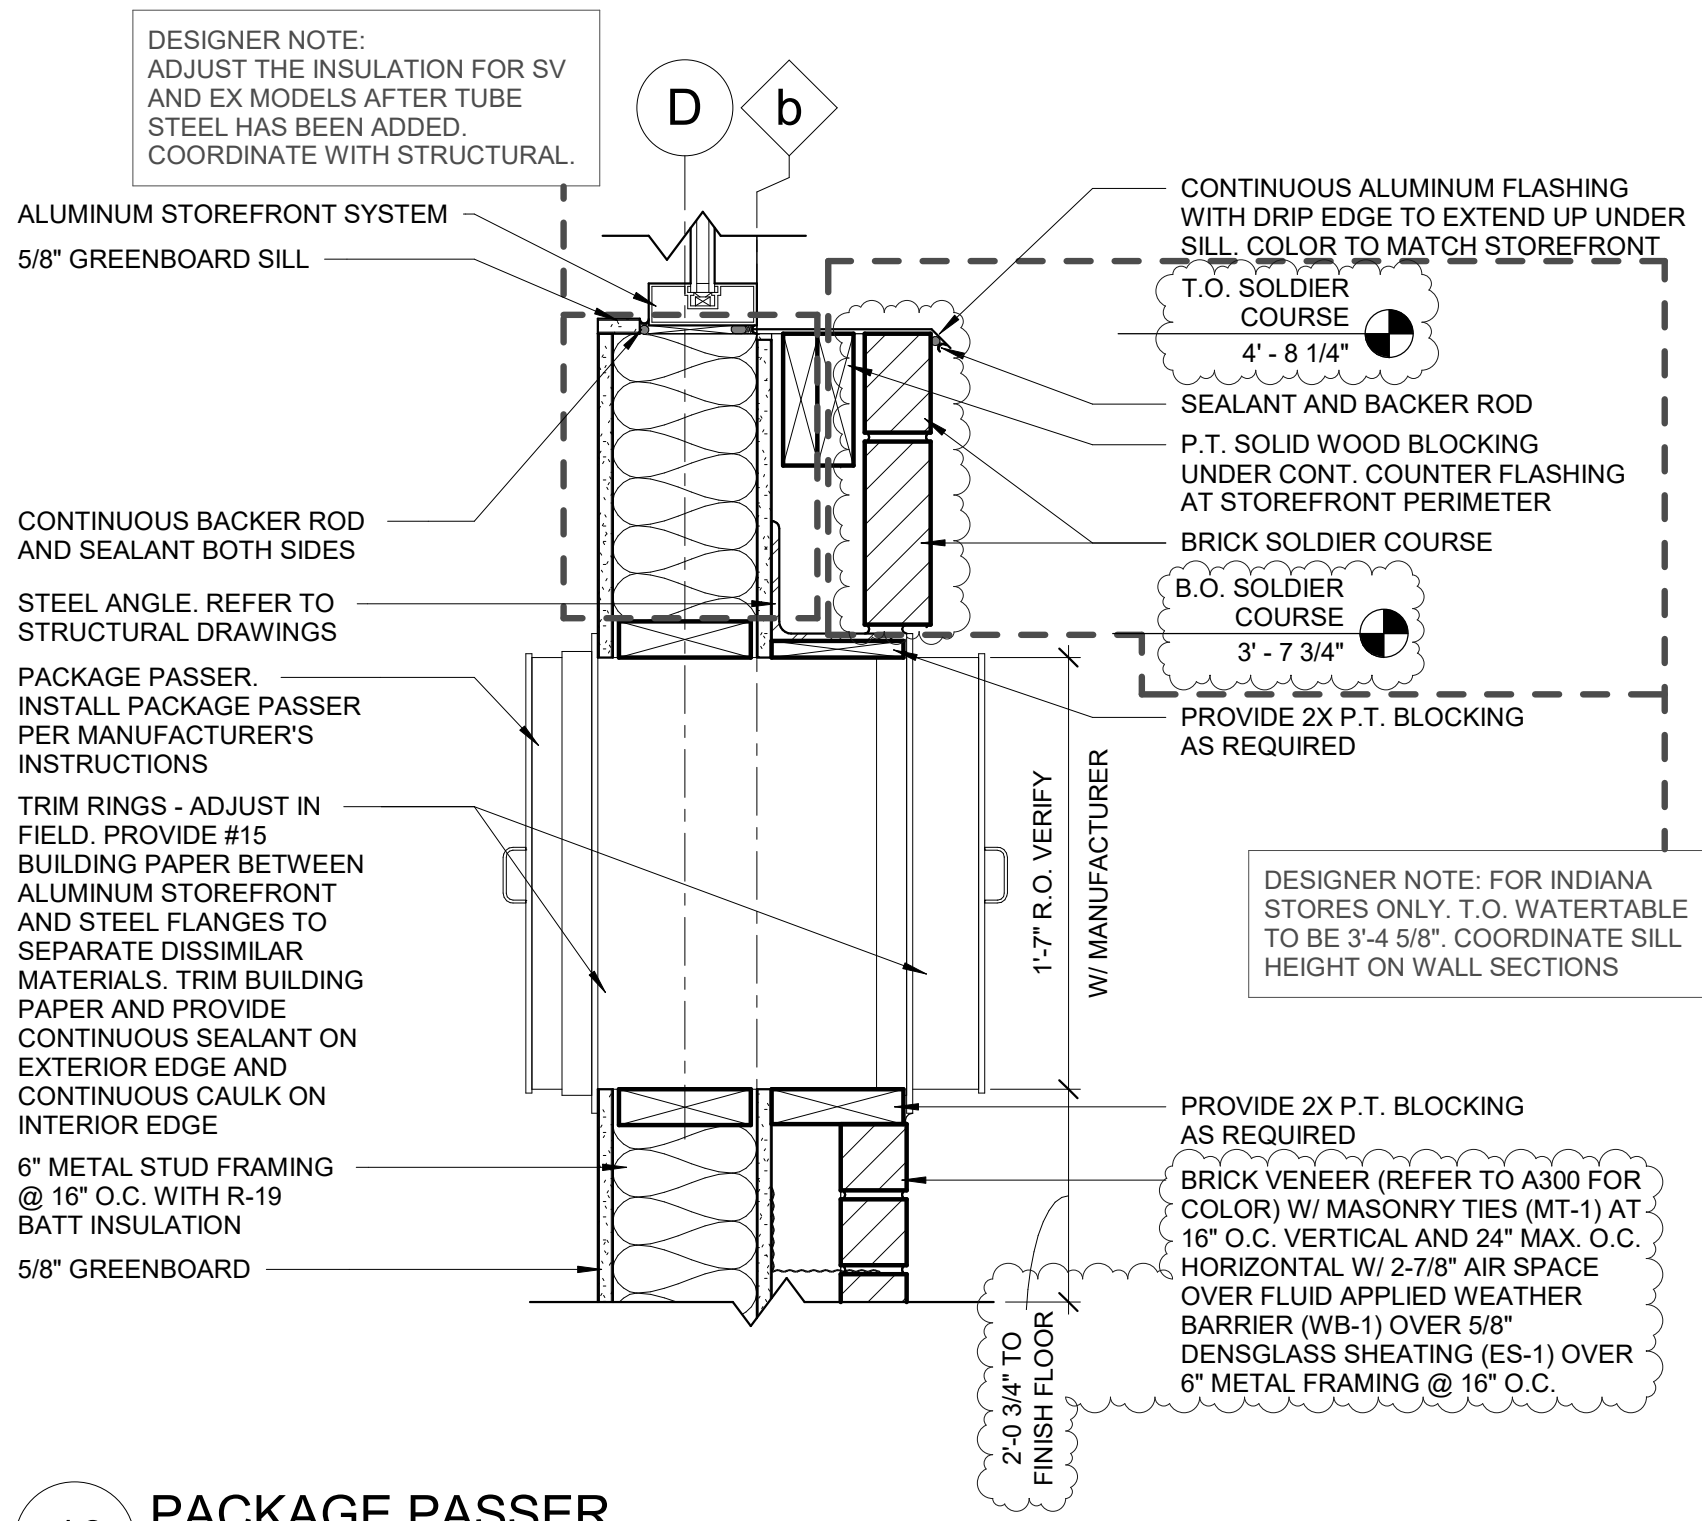


10 PACKAGE PASSER
1 1/2" = 1'-0"

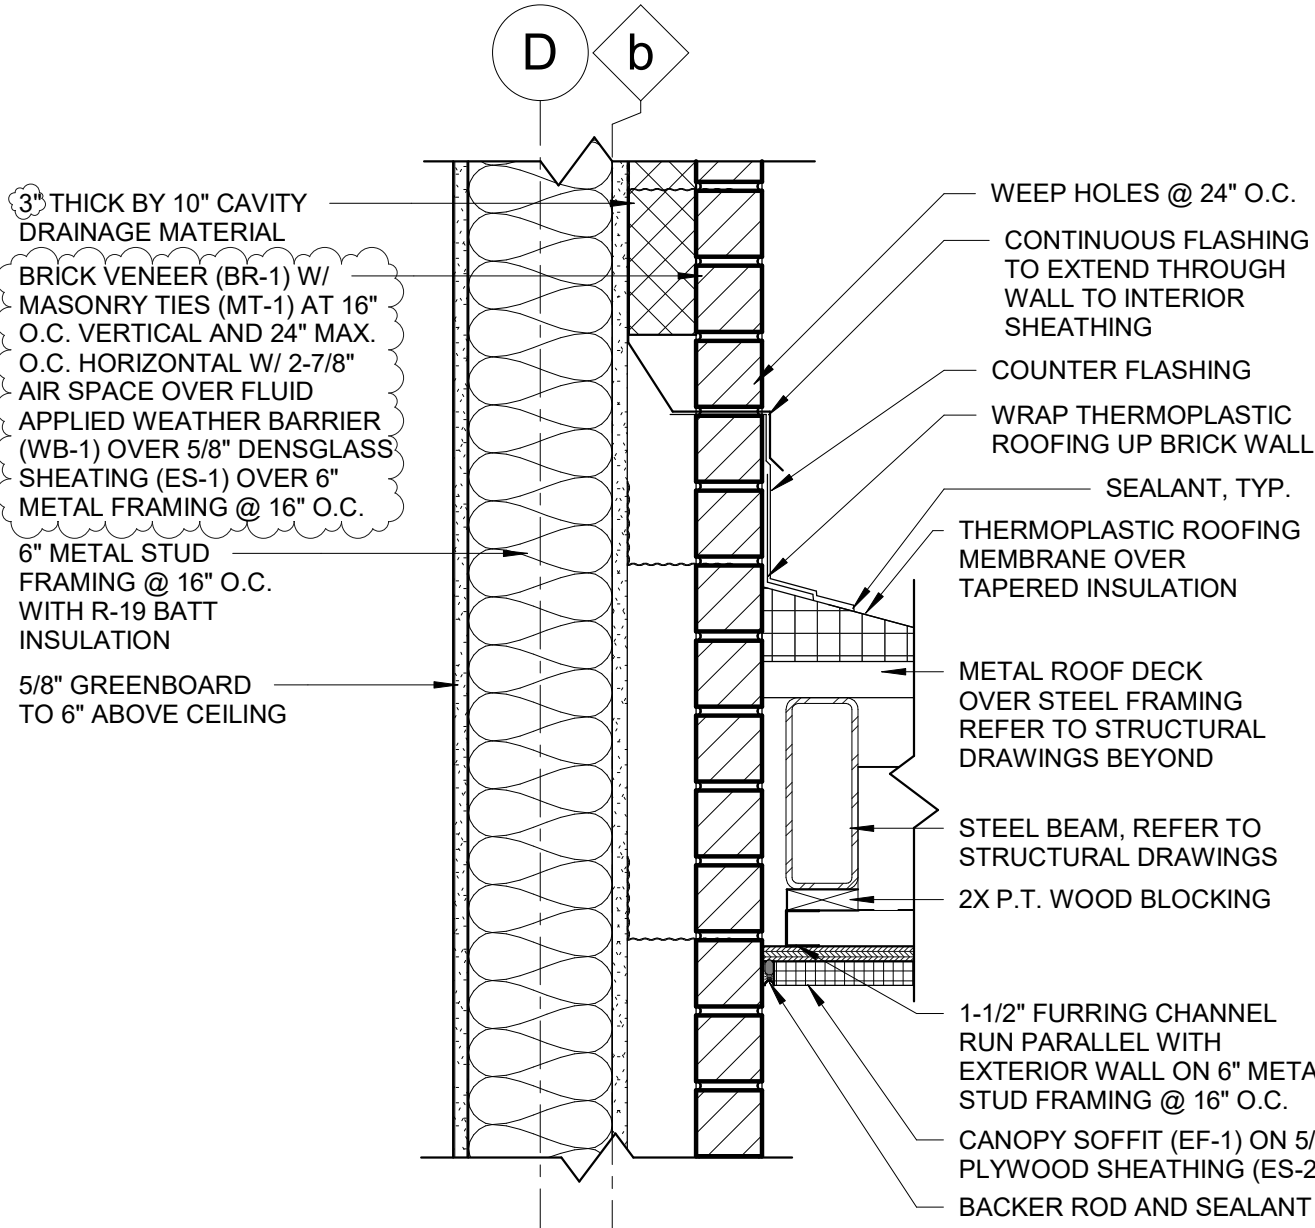


7 CANOPY DETAIL
1 1/2" = 1'-0"

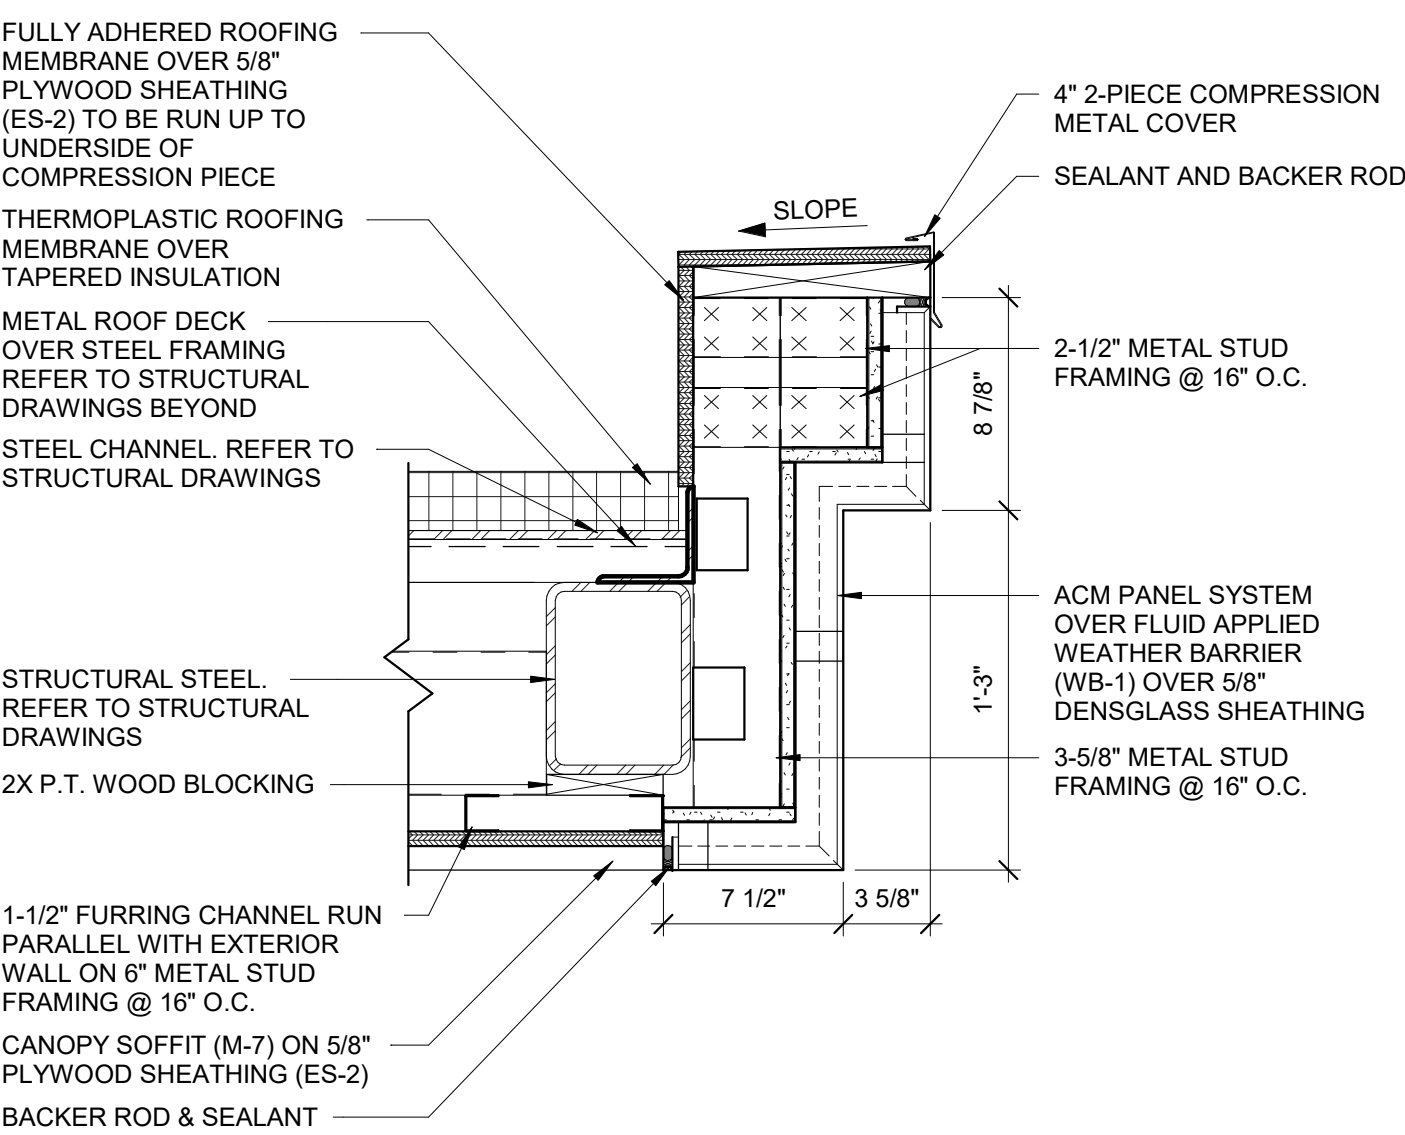


3 ENTRY CANOPY FASCIA DETAIL
1 1/2" = 1'-0"

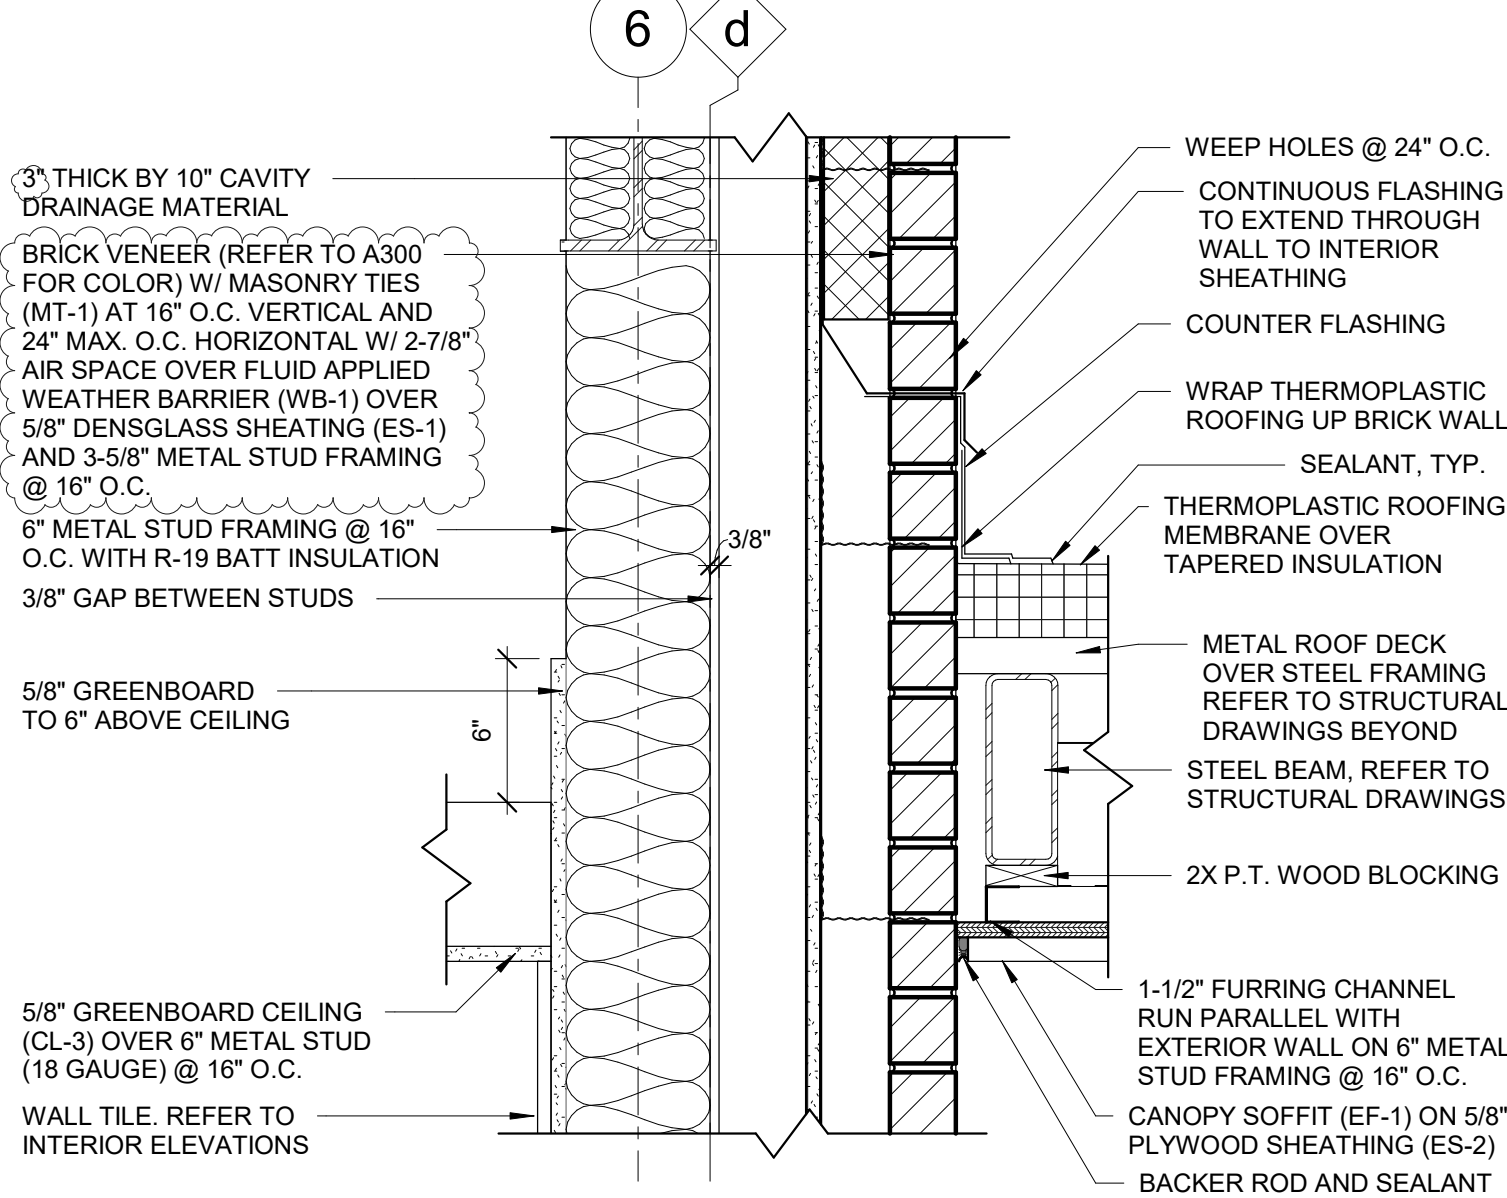


6 CANOPY PATIO DETAIL
1 1/2" = 1'-0"

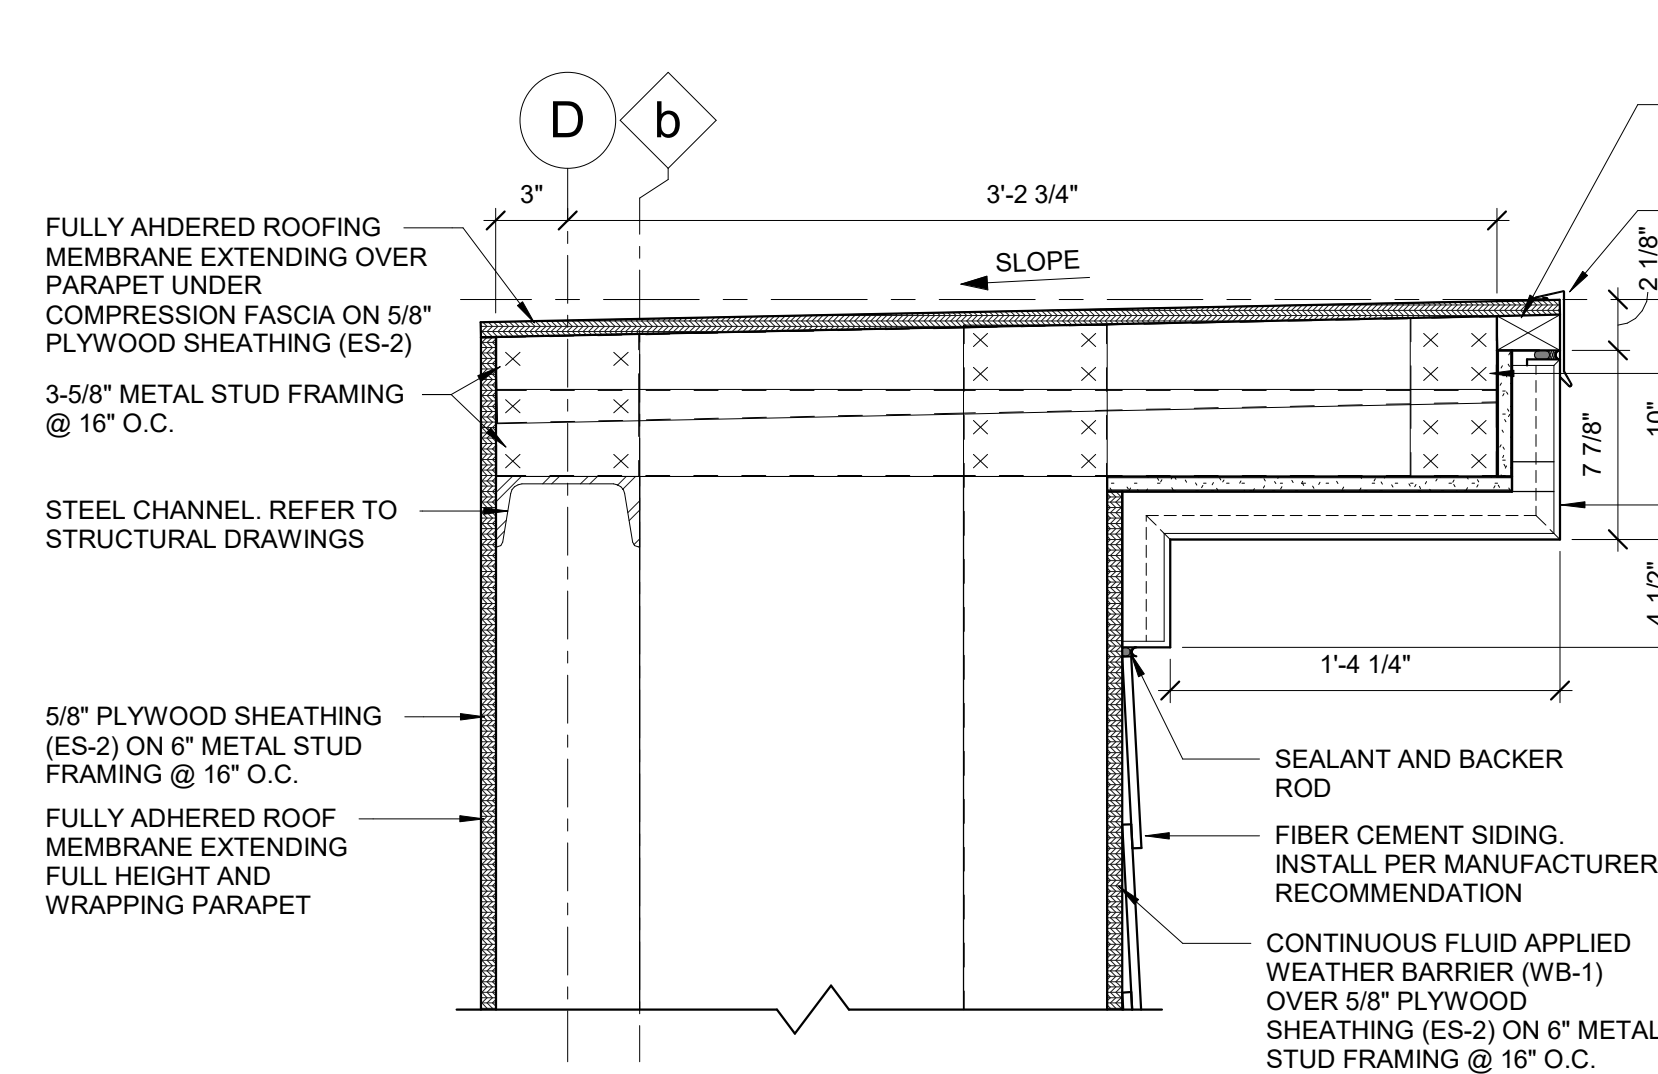


2 ENLARGED PARAPET @ CORNER TOWER
1 1/2" = 1'-0"

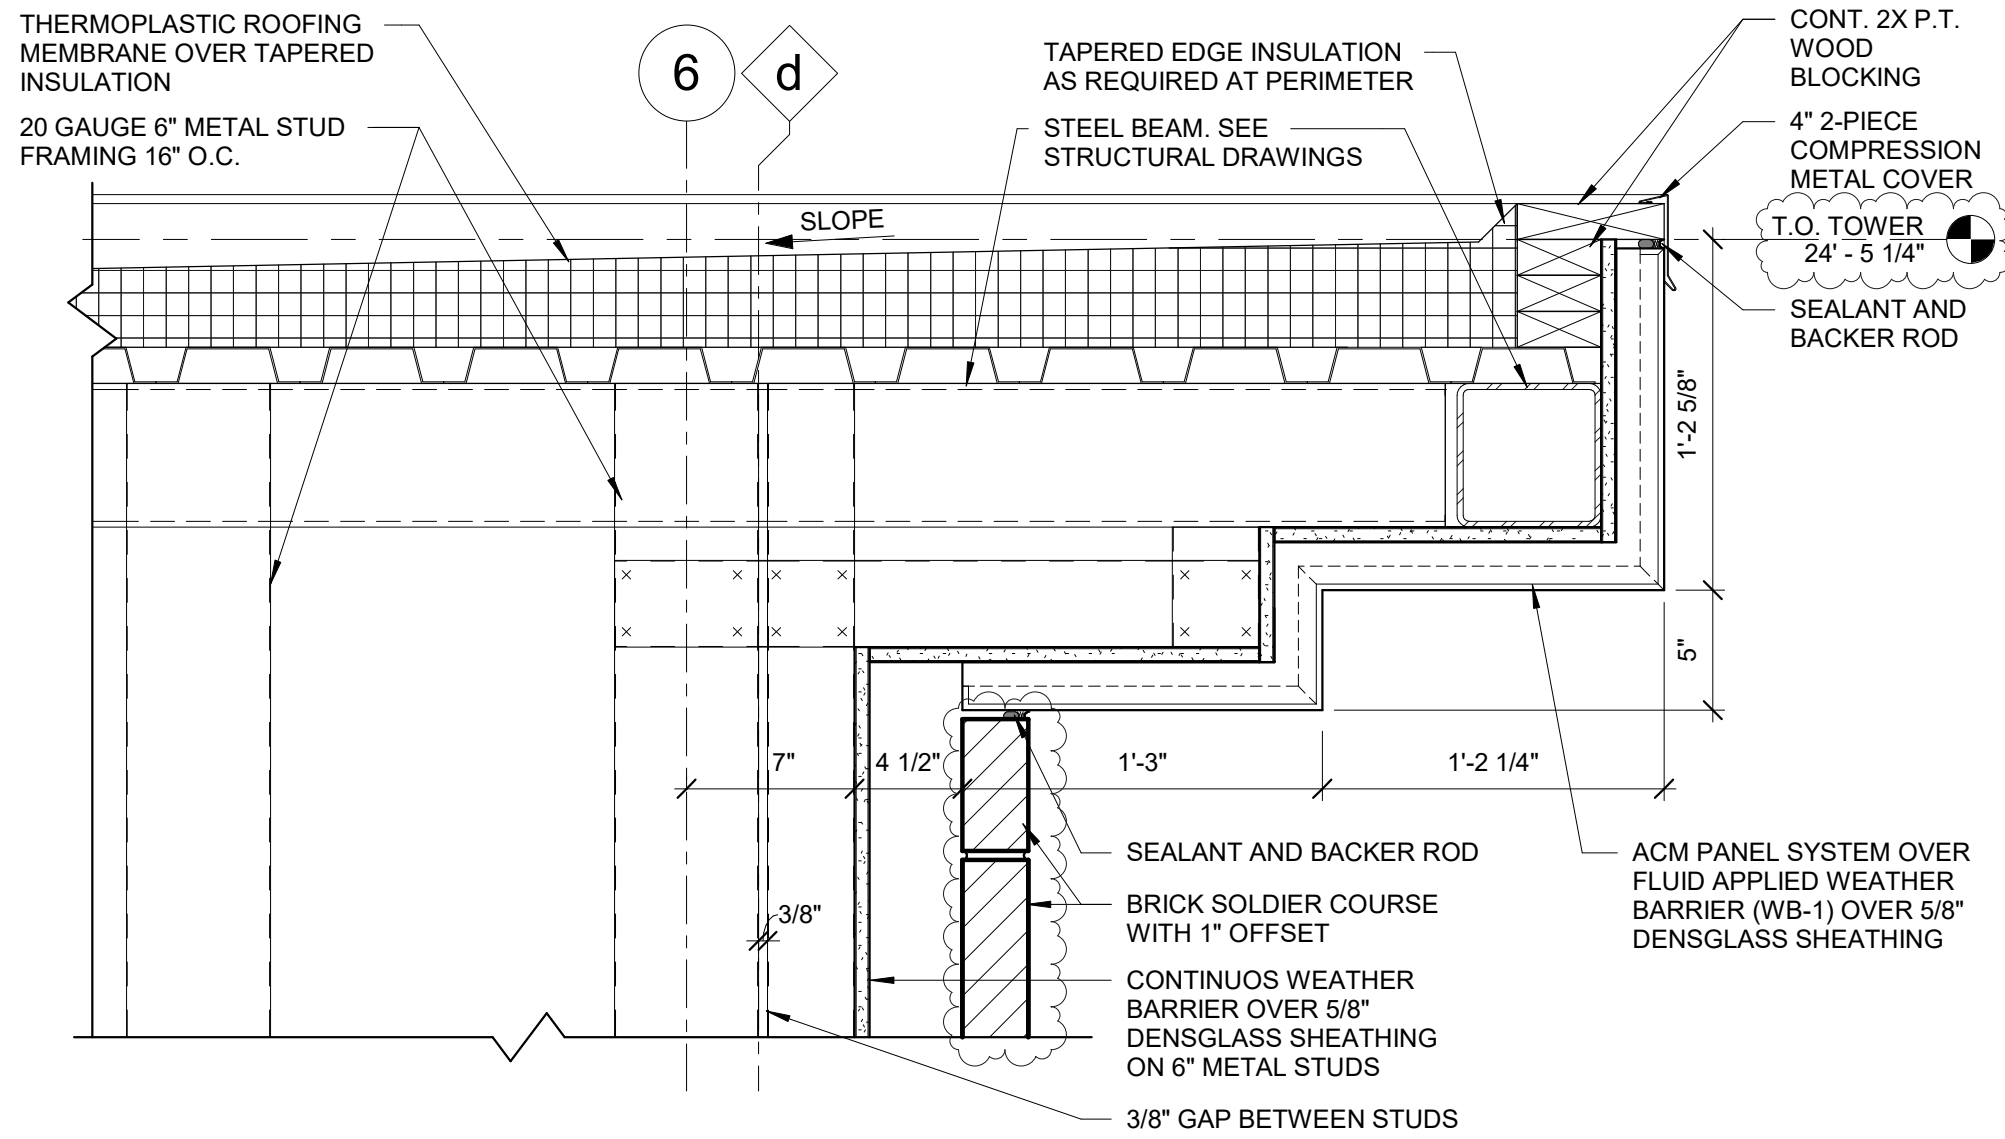


9 ENLARGED PARAPET @ SIDE ENTRY
1 1/2" = 1'-0"

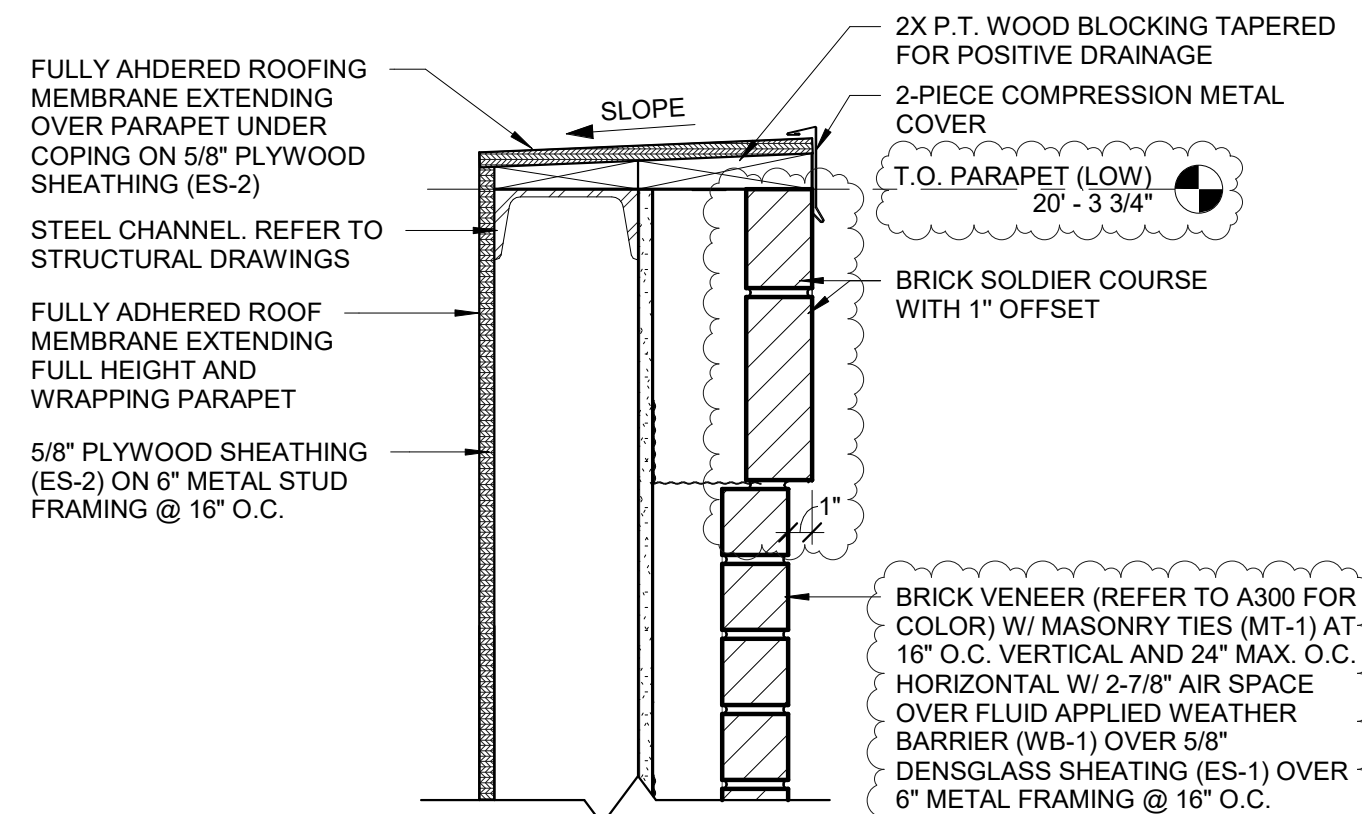


5 PARAPET DETAIL @ BRICK
1 1/2" = 1'-0"

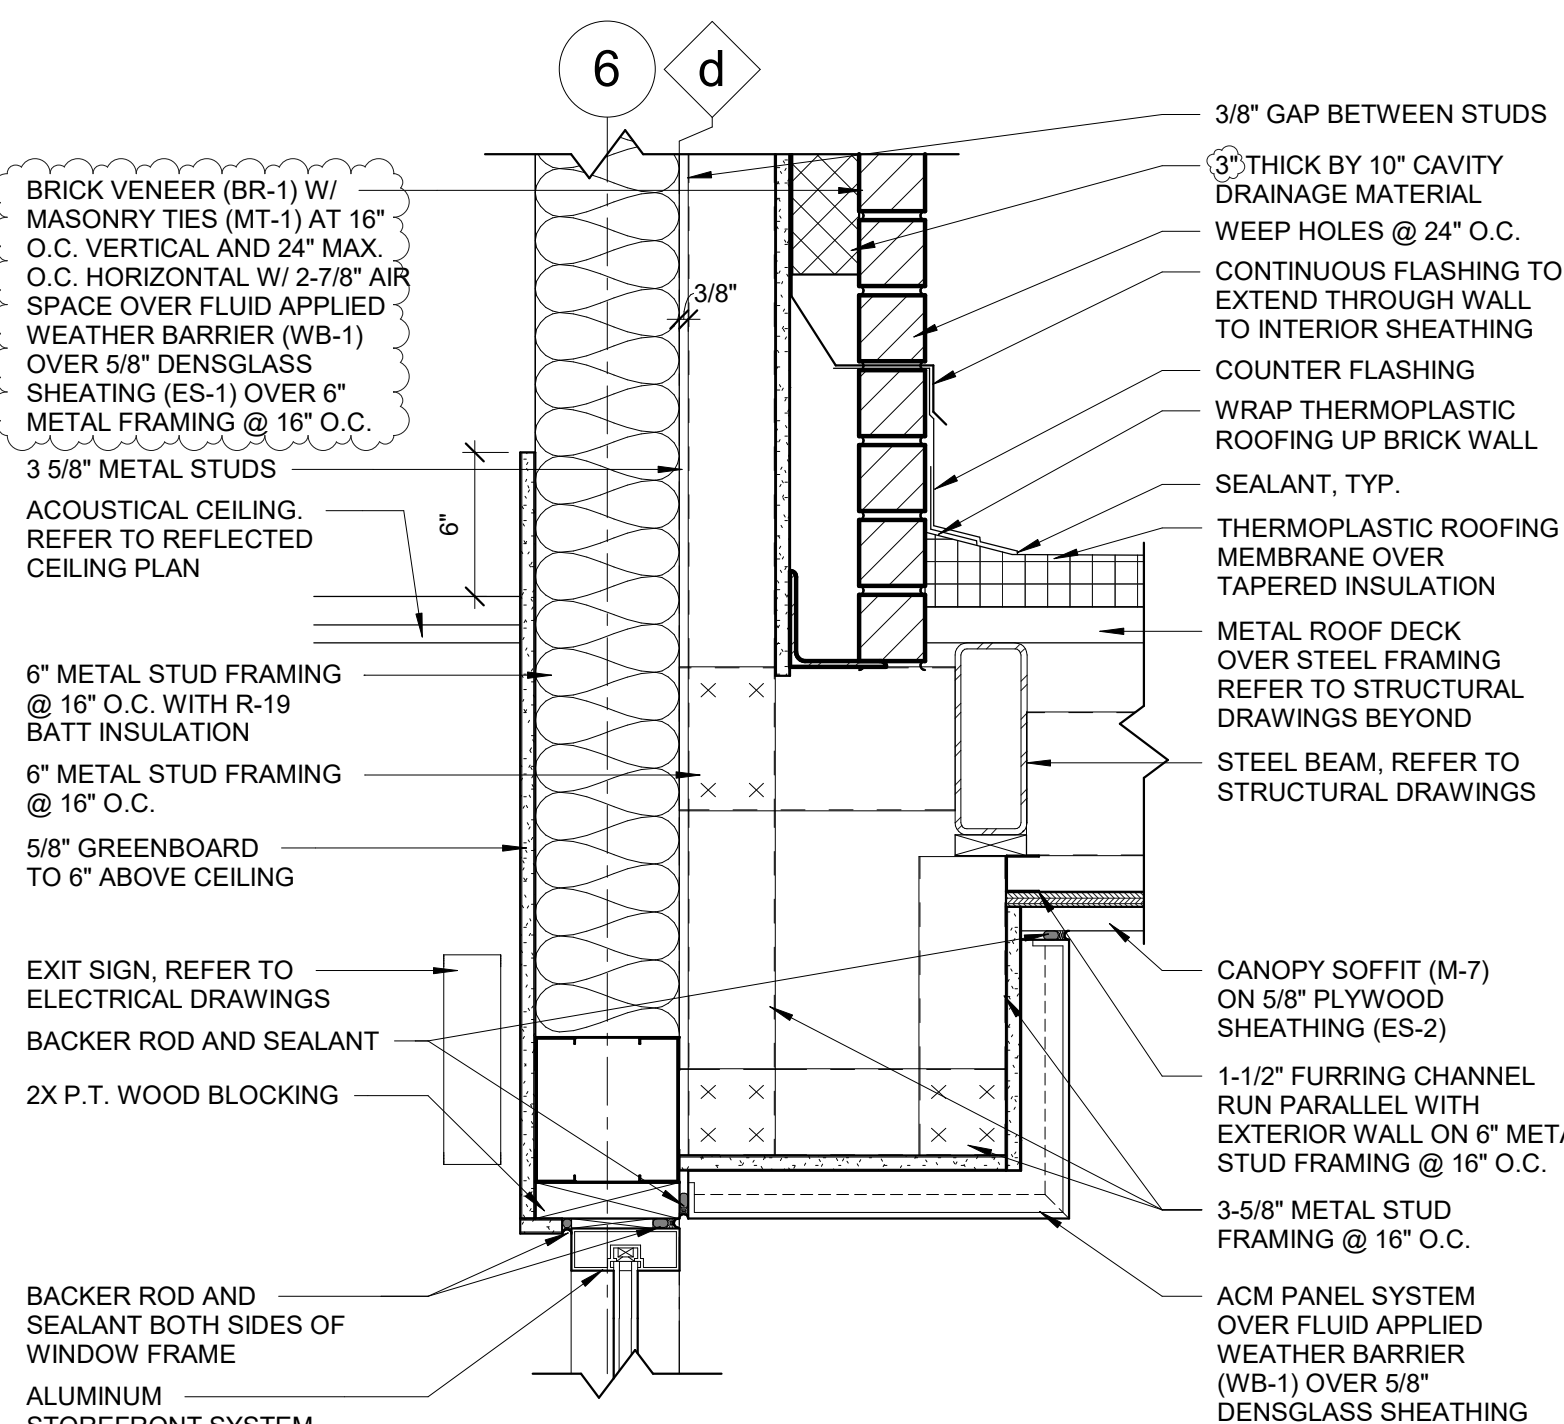

8 CANOPY DETAIL @ SIDE ENTRY
1 1/2" = 1'-0"

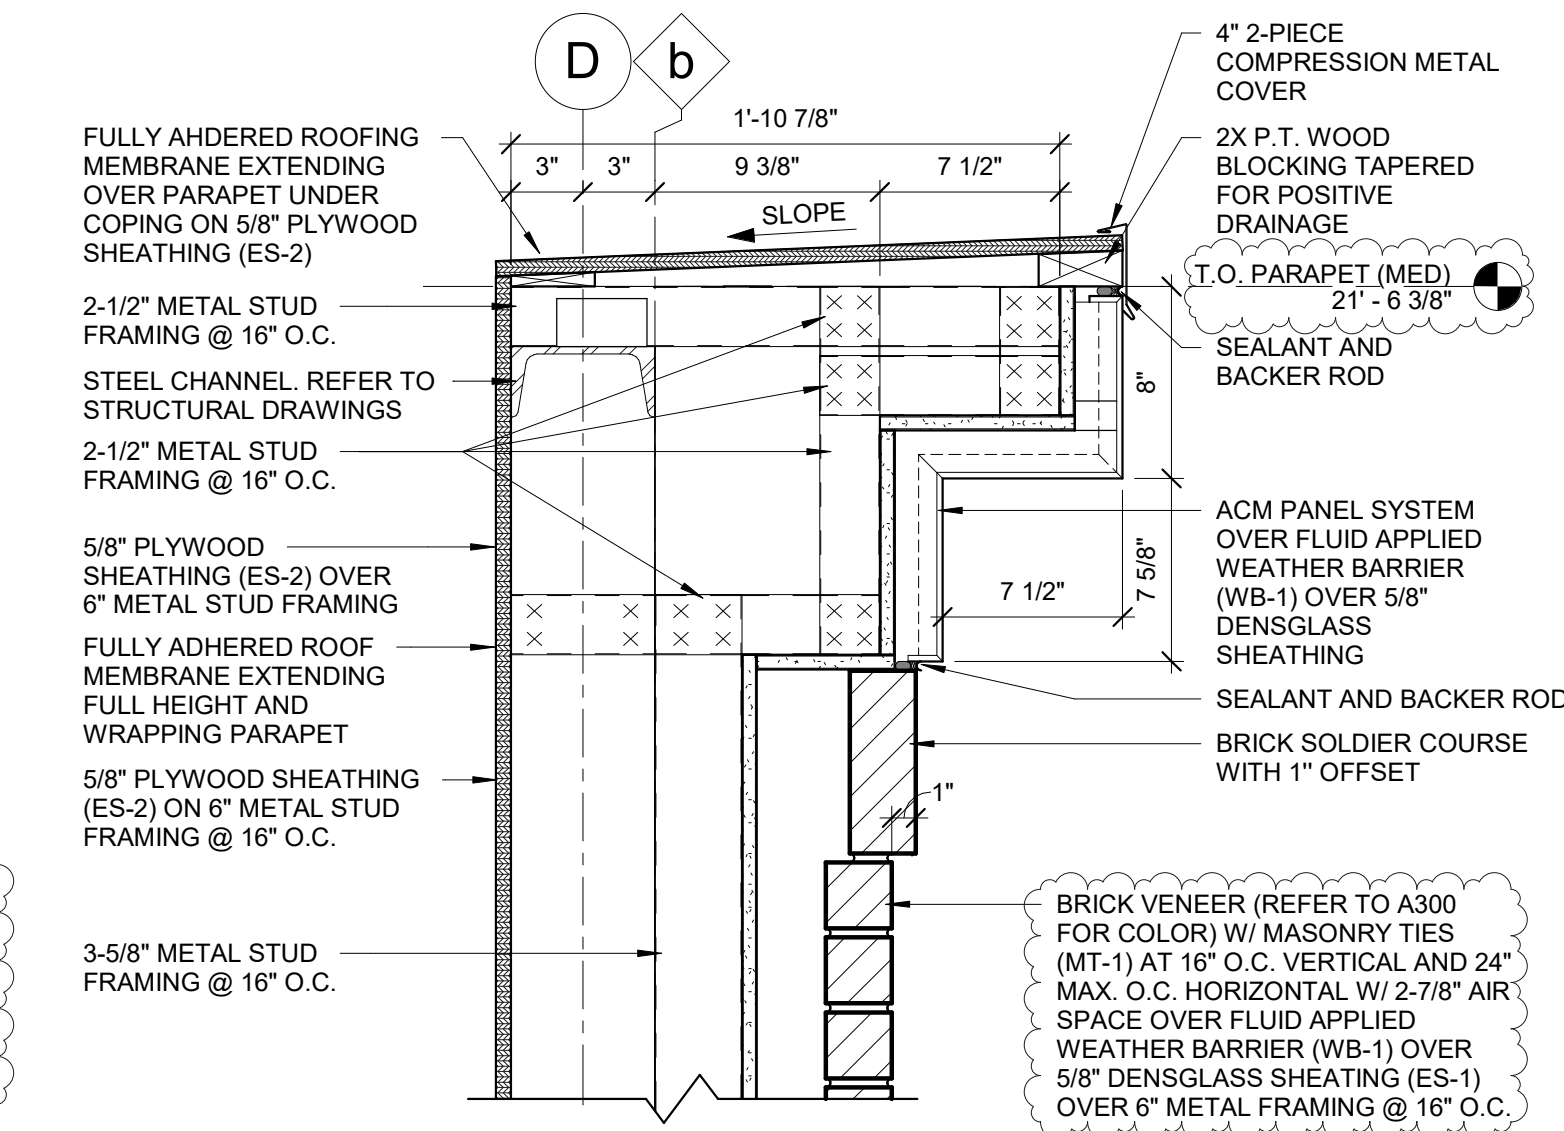

4 ACM CORNICE DETAIL
1 1/2" = 1'-0"

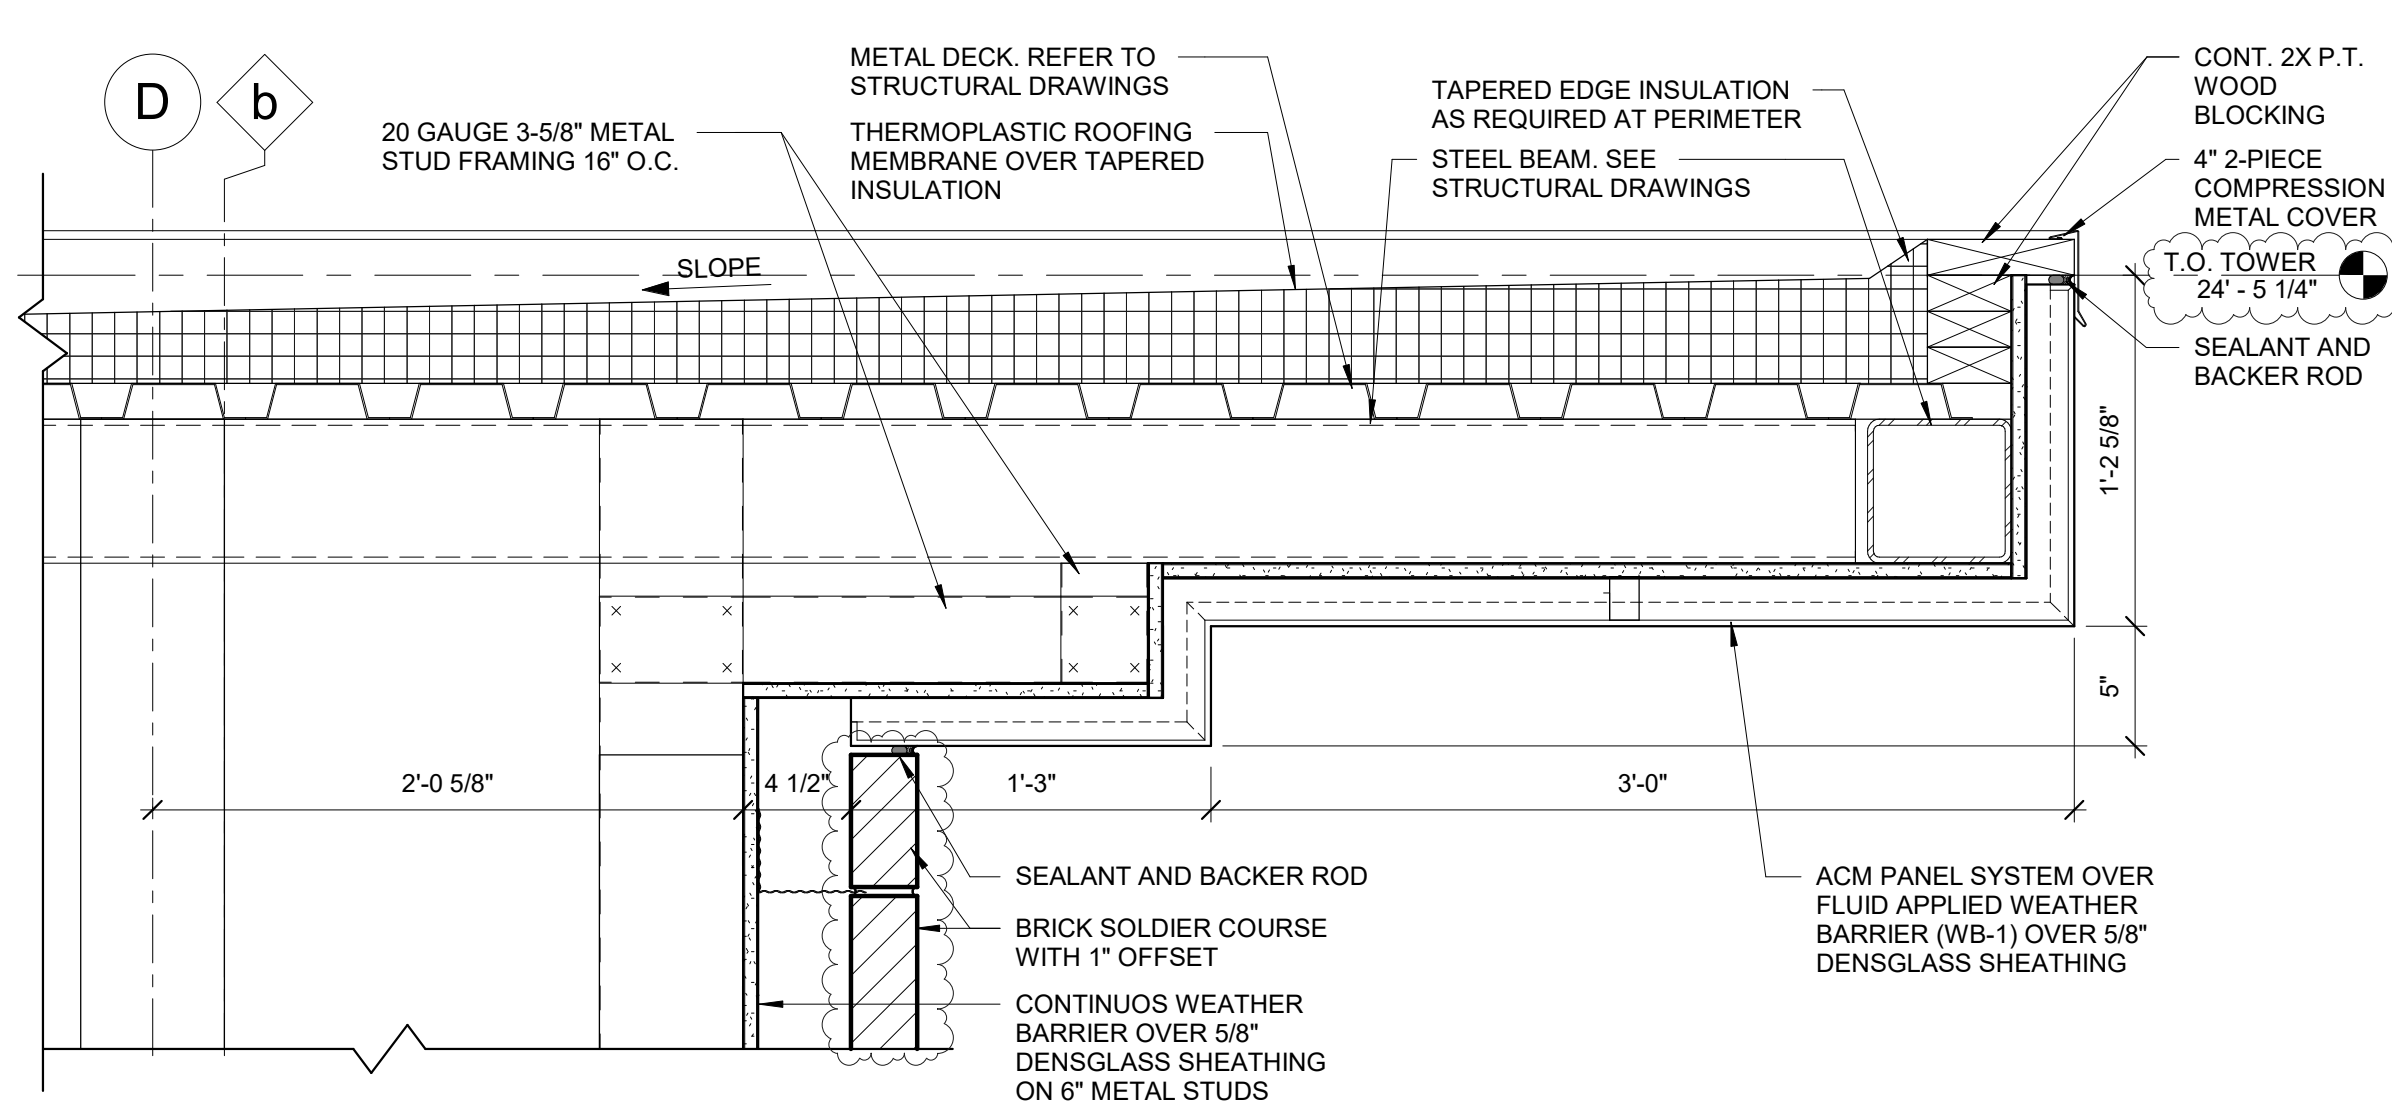

1 ENLARGED PARAPET @ TOWER
1 1/2" = 1'-0"

APPLICABLE SPB(S): 22-0304

RaceTrac
COPYRIGHT NOTICE
THESE PLANS ARE SUBJECT TO FEDERAL COPYRIGHT LAWS. ANY USE OF SAME WITHOUT THE EXPRESSED WRITTEN PERMISSION OF RACETRAC INC. IS PROHIBITED. 2022 RACETRAC INC.

DESIGN PROFESSIONALS

ISSUE/REVISION RECORD

DATE	DESCRIPTION
10/20/22	SPB NO. 0304

RaceTrac
RACETRAC INC.
200 GALLERIA PARKWAY SOUTHEAST
SUITE 600
ATLANTA, GEORGIA 30339
(770) 431-7600

PROJECT NAME

ANYTOWN,CITY

CITY
STATE 00000
ADDRESS

RACETRAC STORE NUMBER

#0000

PROTOTYPE SERIES 2022

2022 LH MO 0304

PLAN MODIFICATION NOTICE

SPB NO. 0304 DATE 10/20/22

STANDARD PLAN BULLETINS (SPB) MODIFY THE PROTOTYPE SERIES SET NOTED ABOVE. THE LISTED SPB REPRESENTS THE LATEST MODIFICATION INCORPORATED TO THIS PROTOTYPE SERIES SET AT ORIGINAL RELEASE. THE ISSUE/ REVISION RECORD COLUMN ABOVE LISTS ANY REVISIONS OR SPB INCORPORATED IN THIS SET AFTER THE ORIGINAL RELEASE. CONTACT RACETRAC ENGINEERING AND CONSTRUCTION FOR ANY SUBSEQUENT BULLETINS NOT INCORPORATED HEREIN.

PROFESSIONAL SEAL

PROJECT NUMBER

XXXXXX.XX

SHEET TITLE

DETAILS

SHEET NUMBER

A430



RaceTrac
RACETRAC INC.
200 GALLERIA PARKWAY SOUTHEAST
SUITE 900
ATLANTA, GEORGIA 30339
(770) 431-7600

PROJECT NAME

ANYTOWN, CITY

CITY
STATE 00000
ADDRESS

RACETRAC STORE NUMBE

#0000

PROTOTYPE SERIES 2023

2022 LH MO 0304

PLAN MODIFICATION NOTICE

SDB NO. 0004 **DATE** 10/00/00

STANDARD PLAN BULLETINS (SPB) MODIFY THE PROTOTYPE SERIES SET NOTED ABOVE. THE LISTED SPB REPRESENTS THE LATEST MODIFICATION INCORPORATED TO THIS PROTOTYPE SERIES SET AT ORIGINAL RELEASE. THE ISSUE/REVISION RECORD COLUMN ABOVE LISTS ANY REVISIONS OR SPB INCORPORATED TO THIS SET AFTER THE ORIGINAL RELEASE. CONTACT RACETRAC ENGINEERING AND CONSTRUCTION FOR ANY SUBSEQUENT BULLETINS NOT INCORPORATED HEREIN.

PROFESSIONAL SEAL

PROJECT NUMBER
XXXXXXXX.XX

SHEET TITLE


DETAILS

SHEET NUMBER


A431

APPLICABLE SPB(s): 22-0304

ISSUE/REVISION RECORD	
DATE	DESCRIPTION
10/20/22	SPB NO. 0304

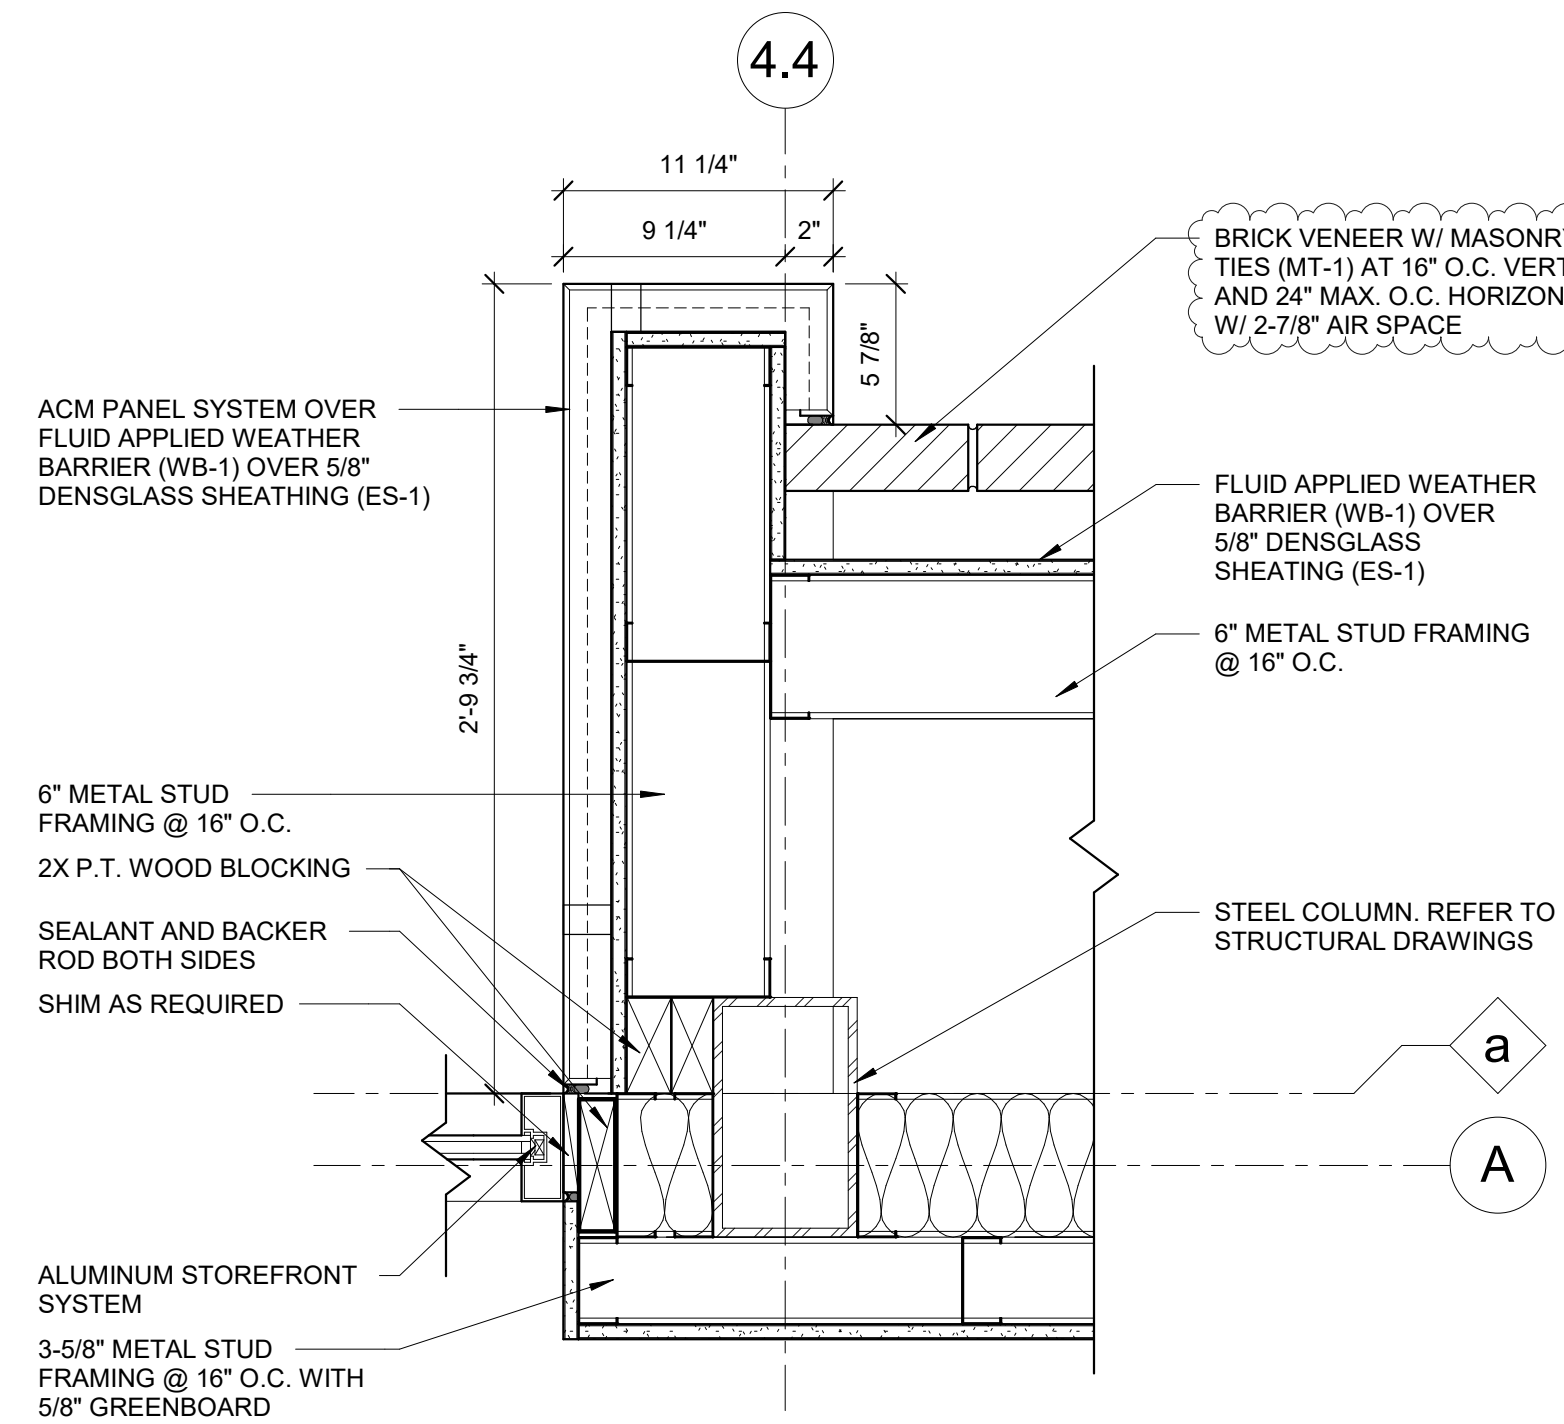


10 STOREFRONT JAMB AT REAR ENTRY
1 1/2" = 1'-0"

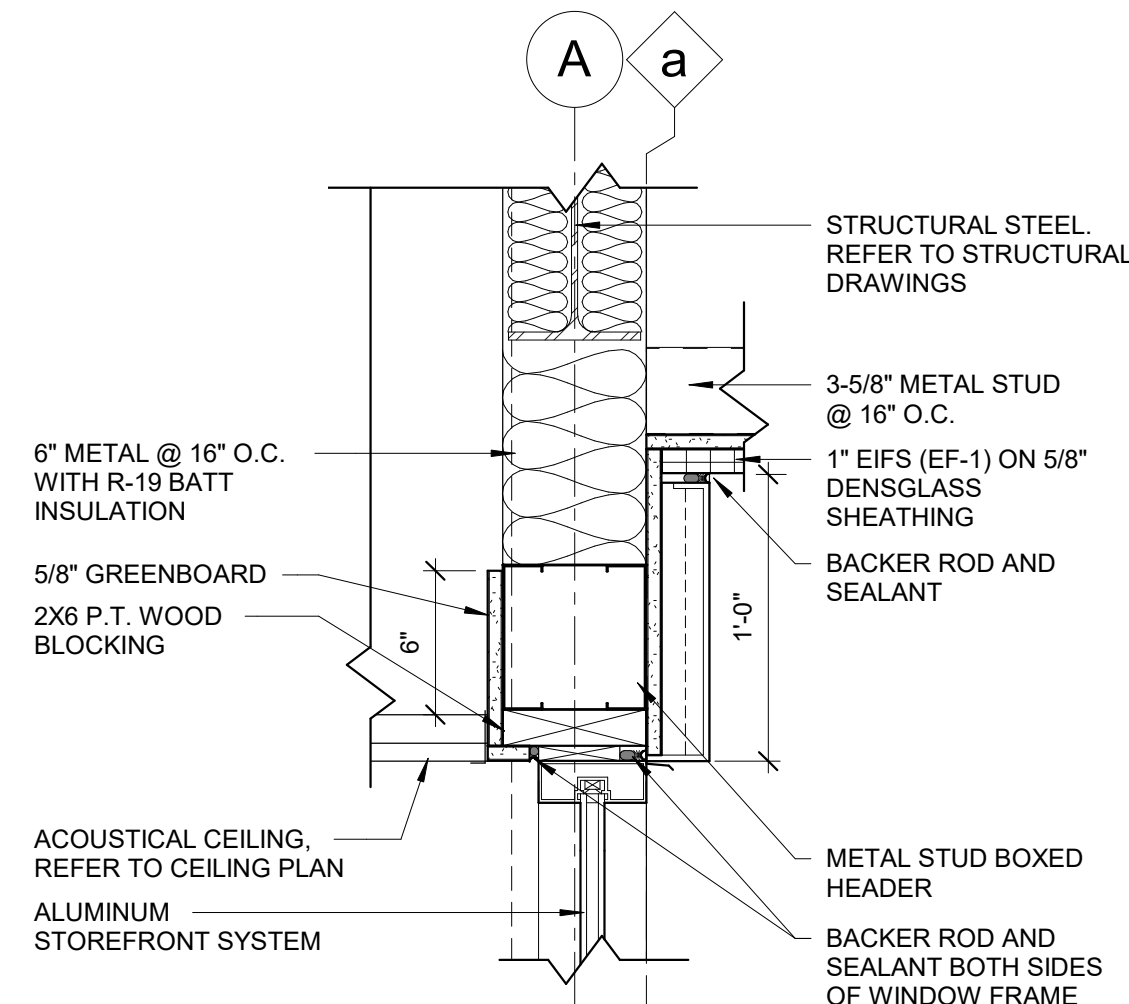


7 STOREFRONT HEAD AT REAR TOWER
1 1/2" = 1'-0"


6 NOT USED

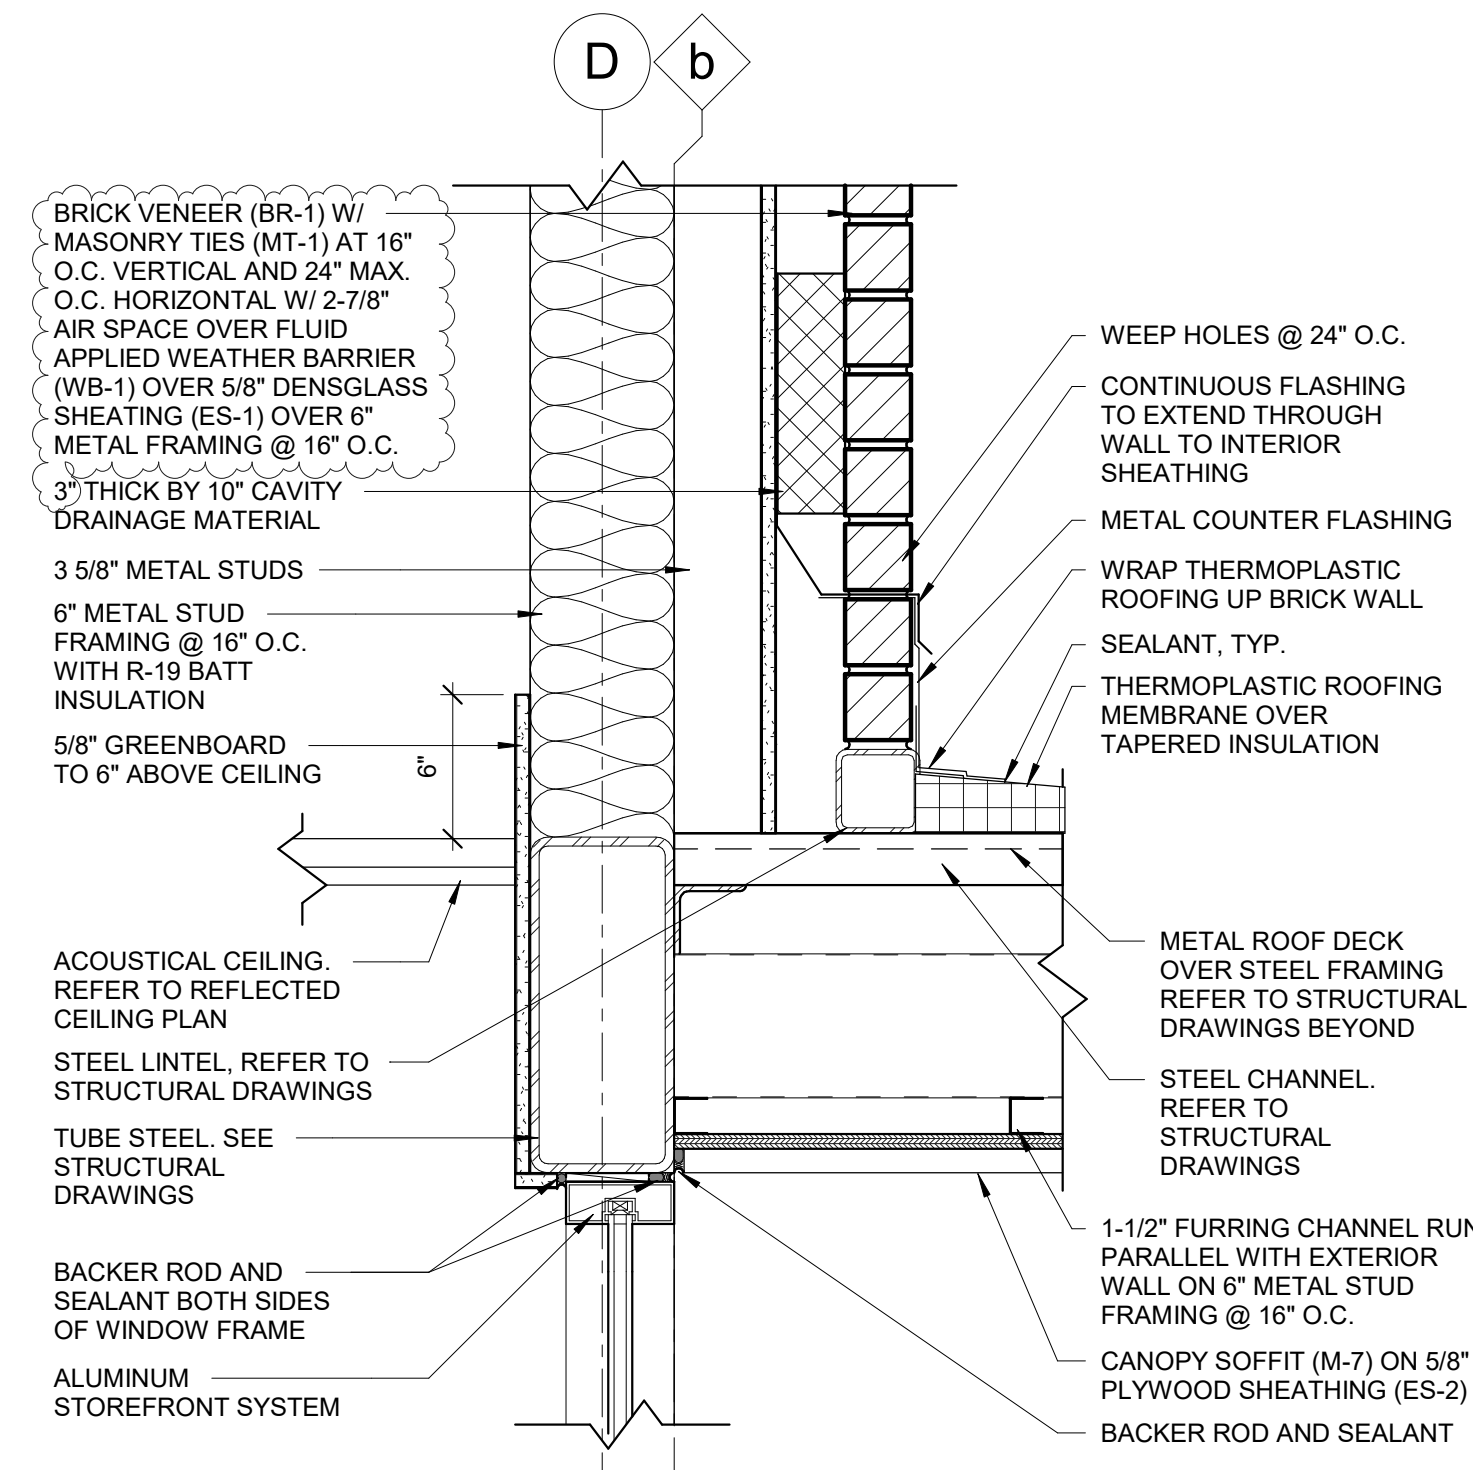


5 TYPICAL STOREFRONT HEAD DETAIL
1 1/2" = 1'-0"

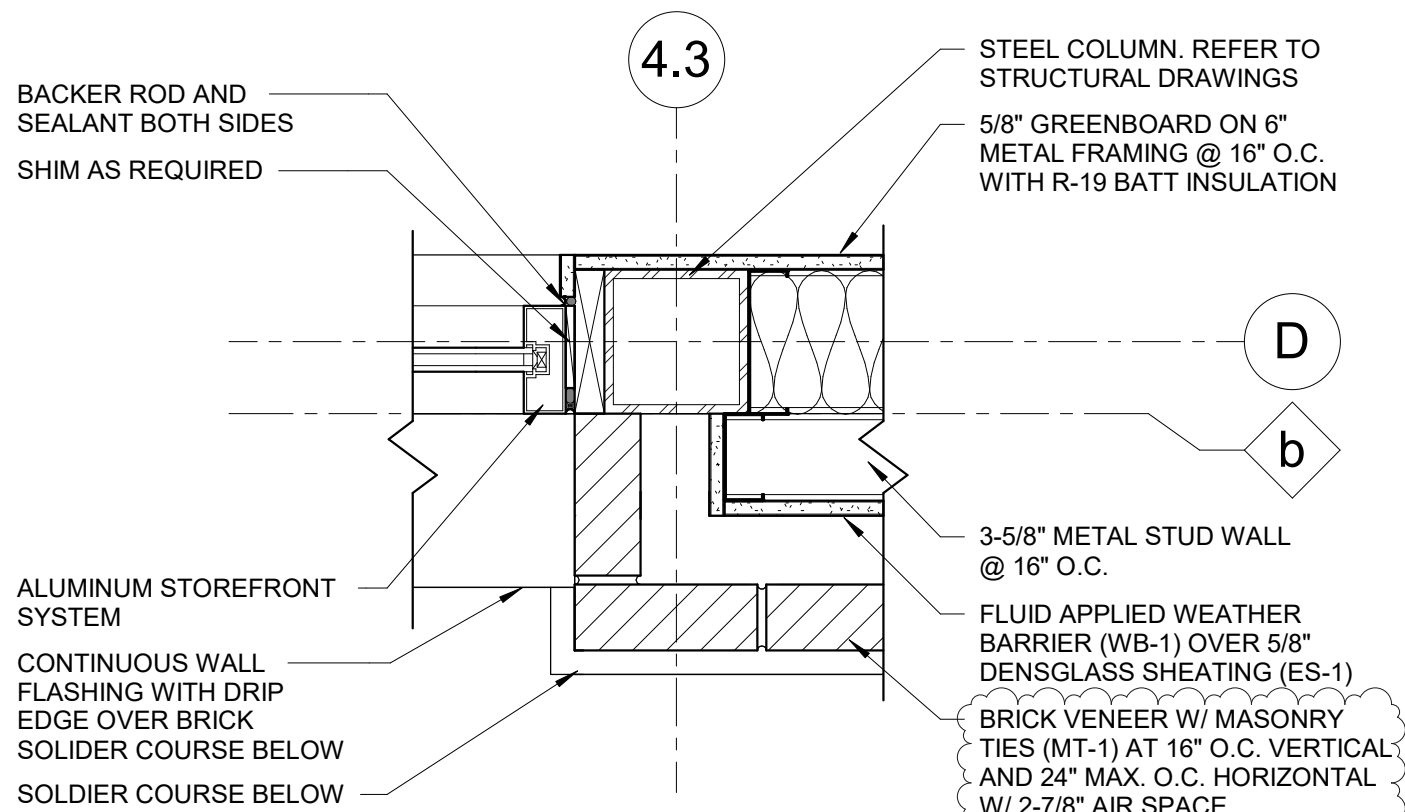


9 STOREFRONT JAMB AT BRICK
1 1/2" = 1'-0"

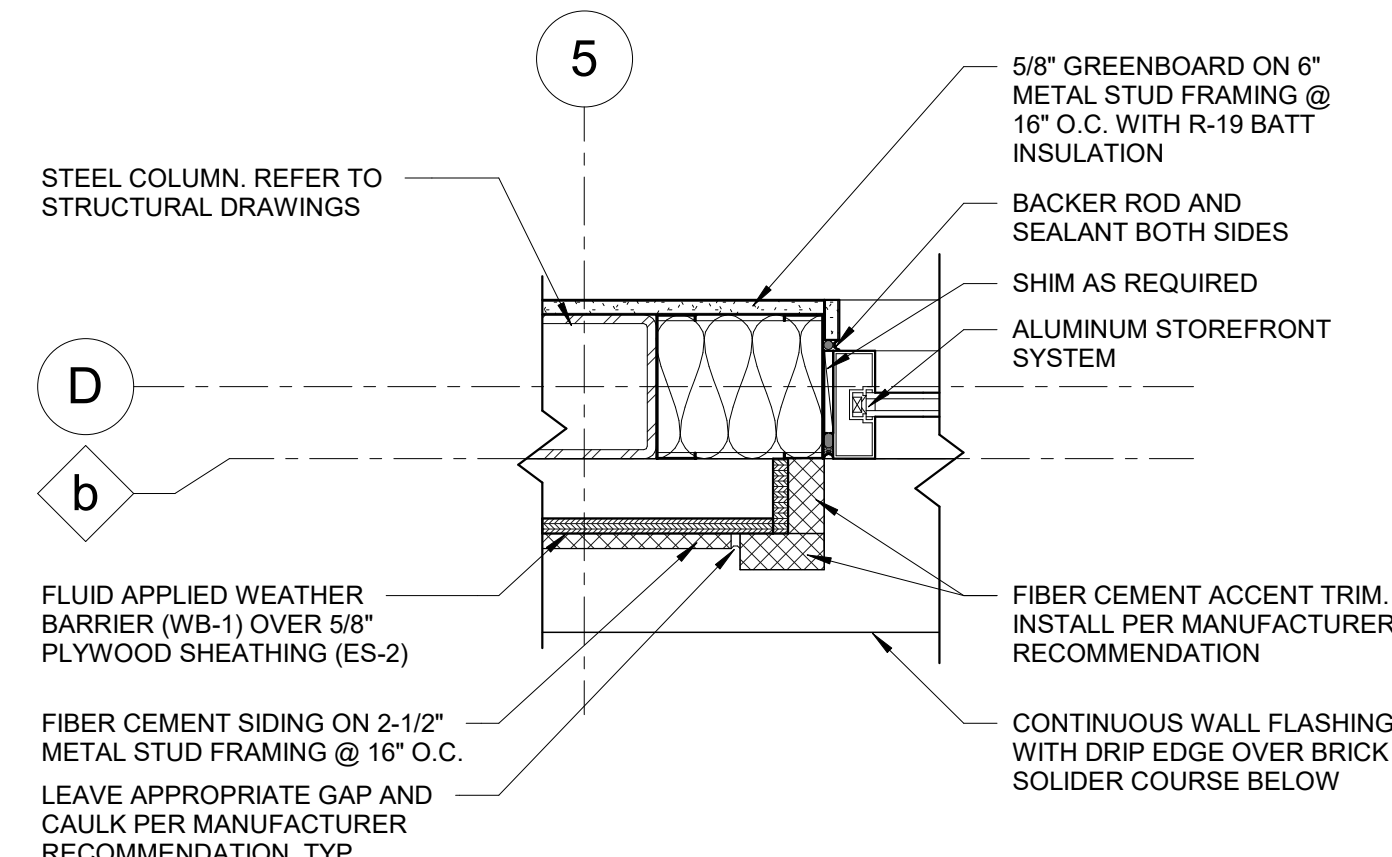


8 STOREFRONT JAMB AT SIDING
1 1/2" = 1'-0"

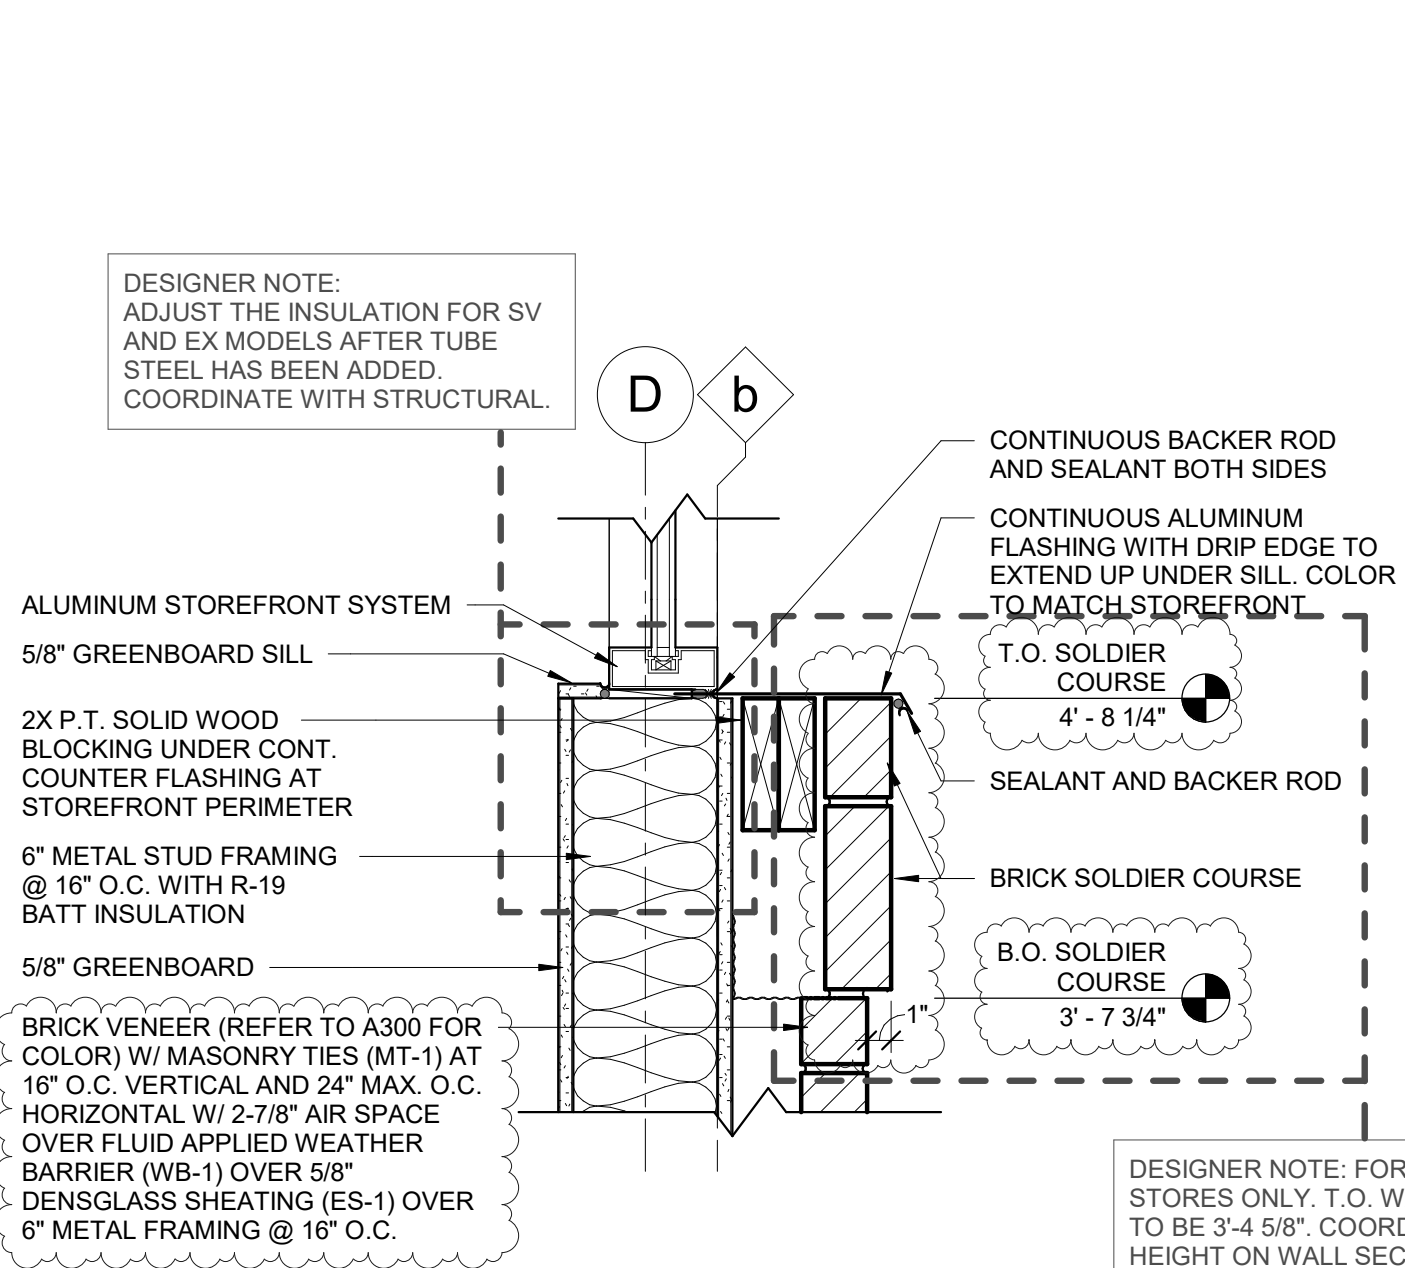


4 STOREFRONT SILL
1 1/2" = 1'-0"

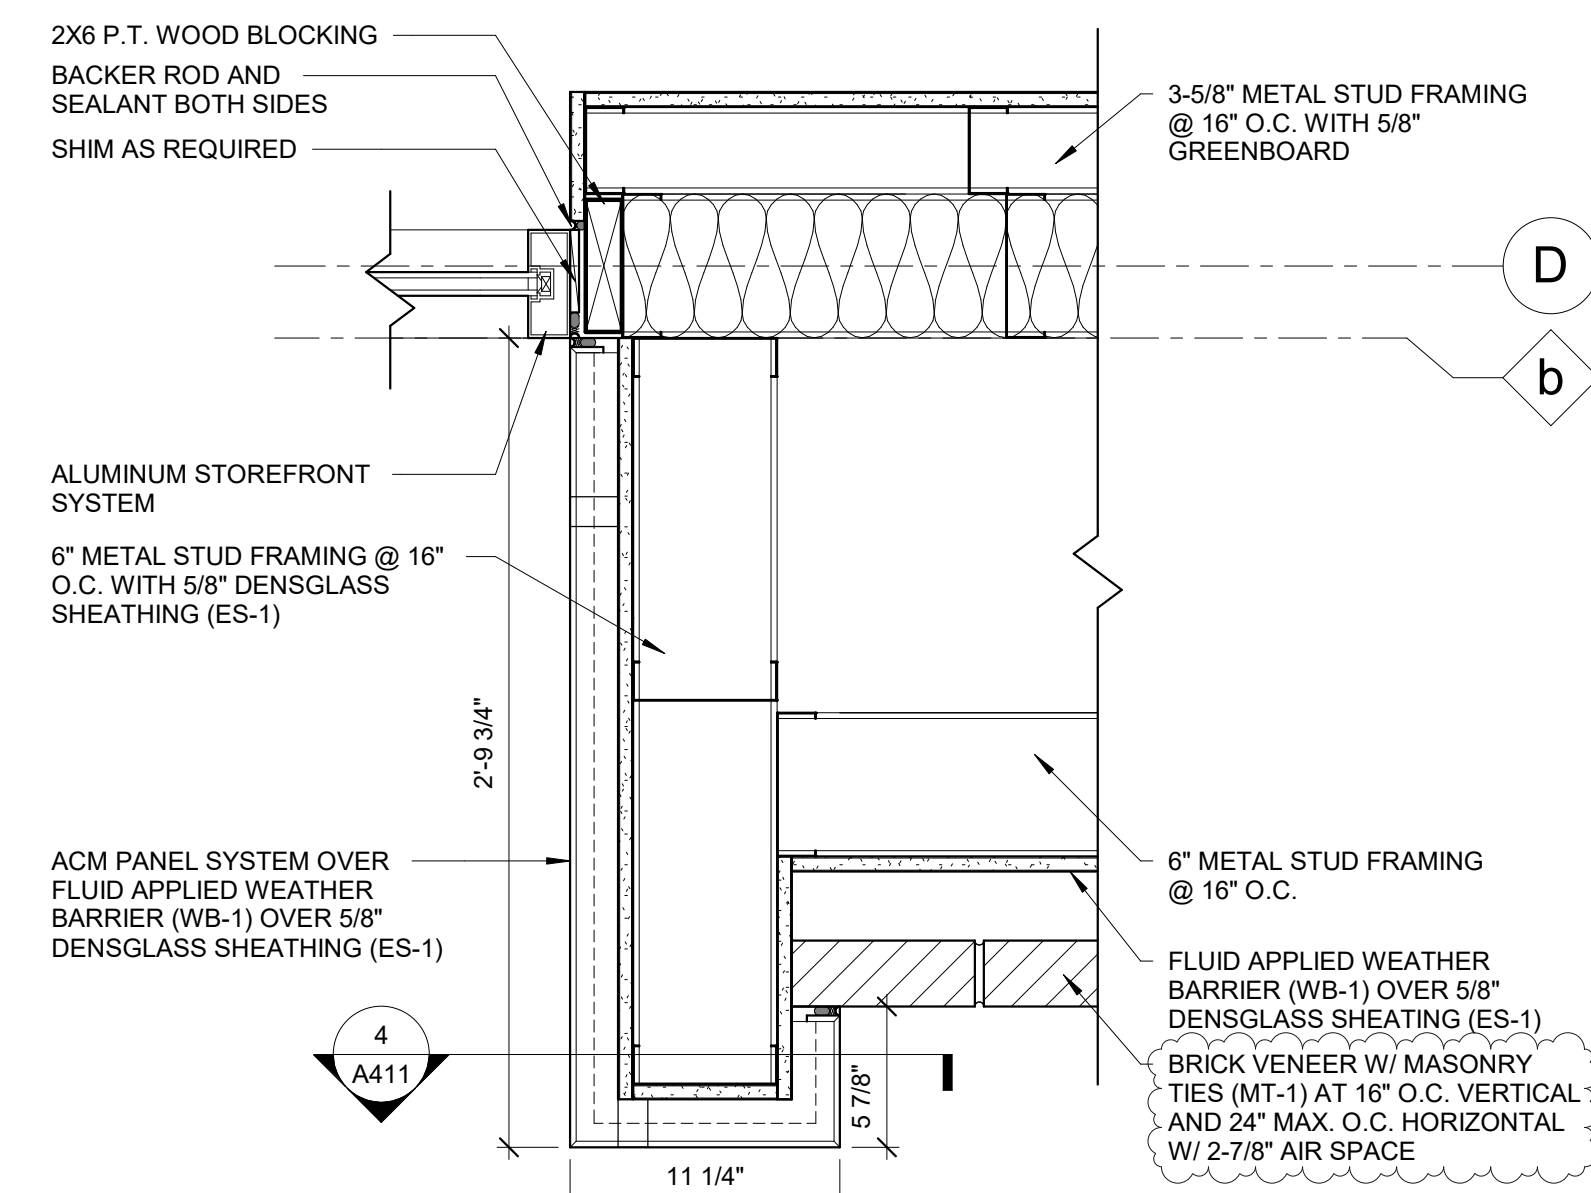

3 STOREFRONT JAMB AT ENTRY
1 1/2" = 1'-0"

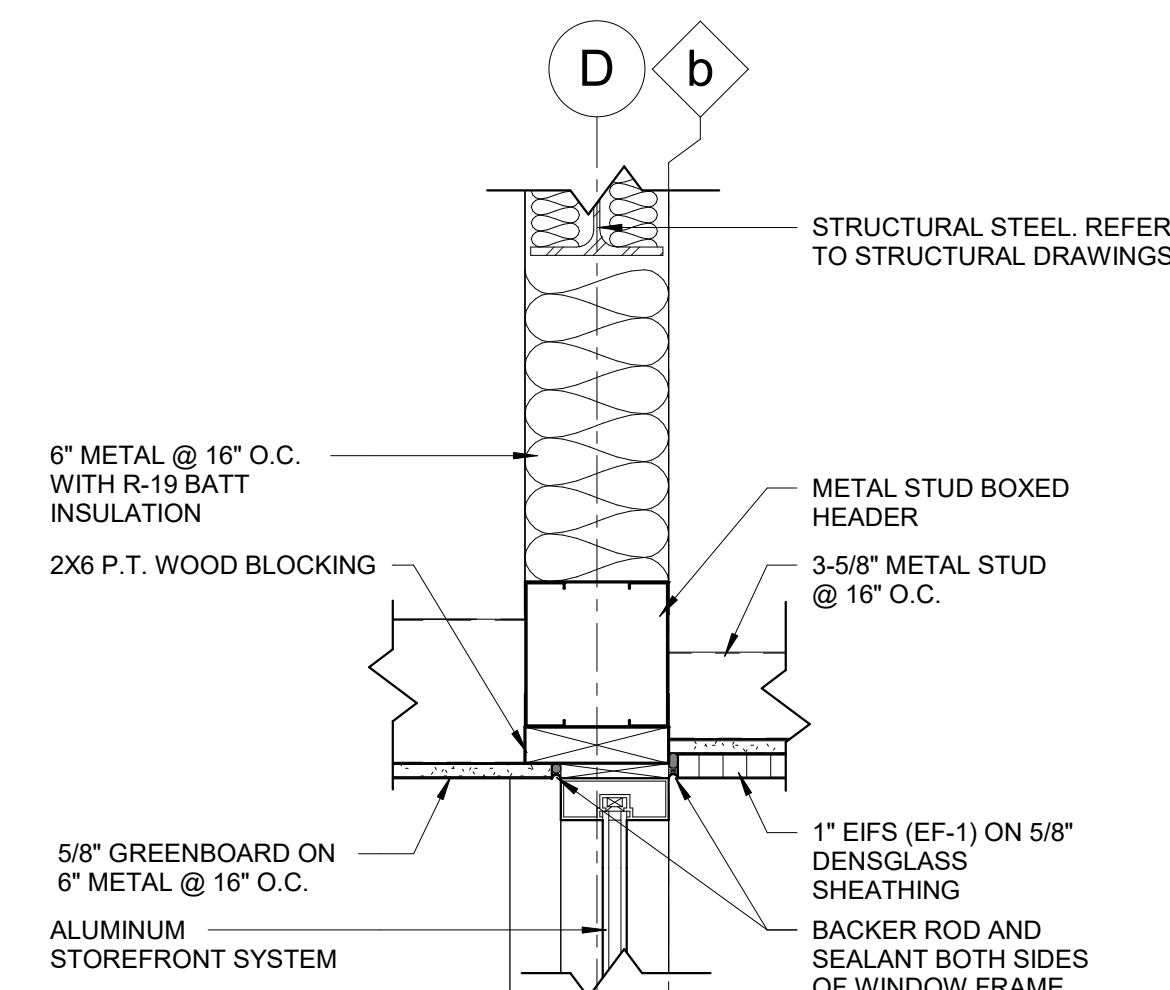

2 STOREFRONT HEAD AT MAIN TOWER
1 1/2" = 1'-0"

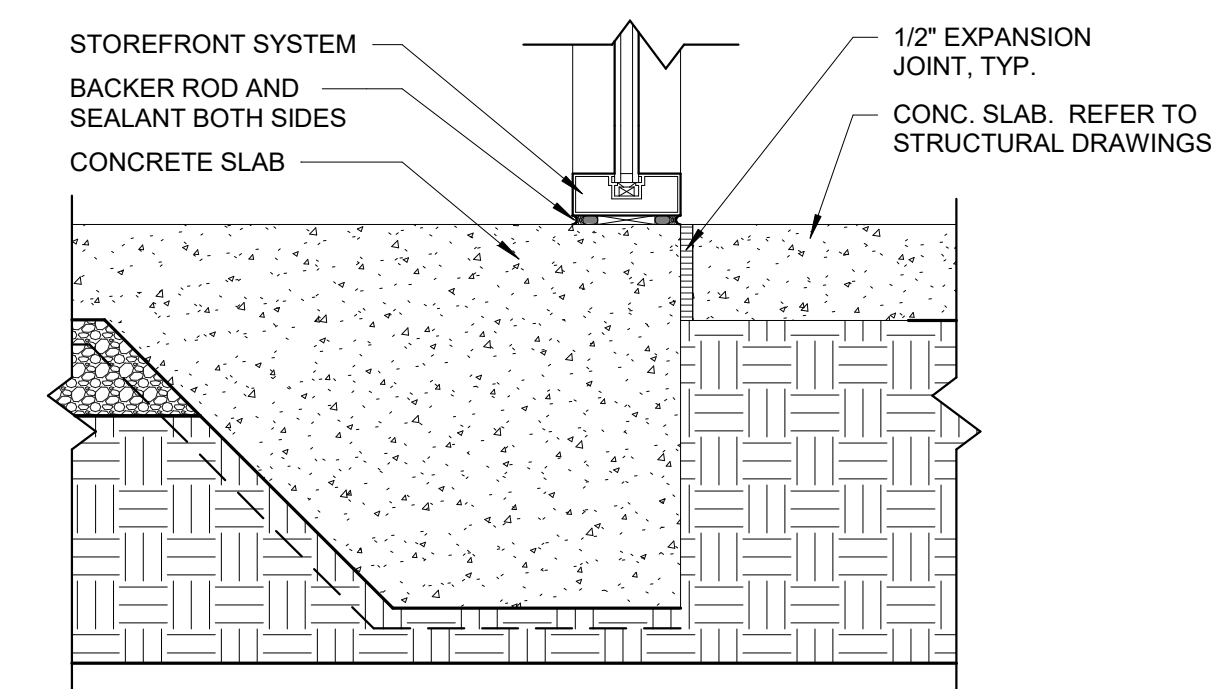

1 TYPICAL STOREFRONT SILL
1 1/2" = 1'-0"

DOOR SCHEDULE																					
MARK	LOCATION	NUMBER OF LEAVES	DOOR TYPE	DOORS							FRAME							HARDWARE SET	FIRE RATING	COMMENTS	
				WIDTH	HEIGHT	DEPTH	MATERIAL	FINISH	MANUFACTURER	MODEL	FRAME TYPE	MATERIAL	FINISH	HEAD	JAMB	SILL					
1	SALES AREA	2	A	6'-0"	7'-0"	0'-1 3/4"	GLASS/ALUM	DARK BRONZE ANODIZED	OLD CASTLE	-	STOREFRONT A1/A2	ALUMINUM	DARK BRONZE ANODIZED	15/A701	10/A701	5/A701	1	-	PAIR OF DOORS - MEDIUM STILE WITH 10" BOTTOM RAIL; SHGC VALUE = 0.27, U-VALUE = 6.0		
2	SALES AREA	2	A	6'-0"	7'-0"	0'-1 3/4"	GLASS/ALUM	DARK BRONZE ANODIZED	OLD CASTLE	-	STOREFRONT C	ALUMINUM	DARK BRONZE ANODIZED	15/A701	10/A701	5/A701	1	-	PAIR OF DOORS - MEDIUM STILE WITH 10" BOTTOM RAIL; SHGC VALUE = 0.27, U-VALUE = 6.0		
3	SEATING	2	A	6'-0"	7'-0"	0'-1 3/4"	GLASS/ALUM	DARK BRONZE ANODIZED	OLD CASTLE	-	STOREFRONT B1/B2	ALUMINUM	DARK BRONZE ANODIZED	15/A701	10/A701	5/A701	1	-	PAIR OF DOORS - MEDIUM STILE WITH 10" BOTTOM RAIL; SHGC VALUE = 0.27, U-VALUE = 6.0		
4	RECEIVING	2	B	6'-0"	7'-0"	0'-1 3/4"	HOLLOW METAL	EP-1	ASSA ABLOY	-	2	HOLLOW METAL	EP-1	16/A701	17/A701	1/A701	2	-	INSULATED PAIR OF DOORS; R-VALUE = 5.21		
5	DRY GOODS RECEIVING	2	B	6'-0"	7'-0"	0'-1 3/4"	HOLLOW METAL	EP-1	ASSA ABLOY	-	2	HOLLOW METAL	EP-1	11/A701	7/A701	2/A701	2	-	INSULATED DOOR; R-VALUE = 5.21		
6	WOMEN'S RESTROOM	1	J	3'-0"	7'-0"	0'-1 3/4"	SOLID CORE PARTICLE BOARD	WILSONART GREY 1500-60	VT INDUSTRIES	303H	1	HOLLOW METAL	IP-10	12/A701	7/A701	2/A701	3	-			
7	MEN'S RESTROOM	1	J	3'-0"	7'-0"	0'-1 3/4"	SOLID CORE PARTICLE BOARD	WILSONART GREY 1500-60	VT INDUSTRIES	303H	1	HOLLOW METAL	IP-10	12/A701	7/A701	2/A701	3	-			
8	MEN'S RESTROOM	1	J	3'-0"	7'-0"	0'-1 3/4"	SOLID CORE PARTICLE BOARD	WILSONART GREY 1500-60	VT INDUSTRIES	303H	1	HOLLOW METAL	IP-10	12/A701	7/A701	2/A701	3	-			
9	DATA	2	G	6'-0"	7'-0"	0'-1 3/4"	WOOD	IP-10	MILLENIUM	7902	1	HOLLOW METAL	IP-10	12/A701	7/A701	3/A701	8	-	LOUVERED DOOR		
10	ELECTRICAL CLOSET	1	F	12'-0"	8'-8"	0'-2"	STEEL	DARK BRONZE	CORNELL	ESD20	BY MANUF.	HOLLOW METAL	BLACK	14/A701	9/A701	4/A701	BY MANUF.	-	INSULATED DOOR; R-VALUE = 5.21		
11	WALK-IN FREEZER	1	D	3'-0"	7'-0"	0'-2"	STEEL	STAINLESS - PT WHITE	REDICO, INC.	#F3066C	BY MANUF.	GALVANIZED STEEL	EMBOSSSED	--	--	--	6	-	DUAL THERMOMETER, HEATED VENT, LIGHT SWITCH. PROVIDE KICK PLATE AND VISION WINDOW.		
12	WALK-IN COOLER	1	D	3'-0"	7'-0"	0'-2"	STEEL	STAINLESS - PT WHITE	REDICO, INC.	#F3066C	BY MANUF.	GALVANIZED STEEL	EMBOSSSED	--	--	--	6	-	DUAL THERMOMETER, HEATED VENT, LIGHT SWITCH. PROVIDE KICK PLATE AND VISION WINDOW.		
13	BEVERAGE COOLER	1	D	3'-0"	7'-0"	0'-2"	STEEL	STAINLESS - PT WHITE	REDICO, INC.	#F3066C	BY MANUF.	GALVANIZED STEEL	EMBOSSSED	--	--	--	6	-	DUAL THERMOMETER, HEATED VENT, LIGHT SWITCH. PROVIDE KICK PLATE AND VISION WINDOW.		
14	FOOD PREP	1	--	3'-0"	7'-0"	--	--	--	-	-	BY LOCKNET	WELDED HOLLOW METAL	BLACK	13/A701	8/A701	3/A701	BY MANUF.	-	PROVIDE FLOOR-MOUNTED DOOR STOP ON BOTH SIDES - ROCKWOOD RM850		
15	FOOD PREP	1	E	3'-0"	7'-0"	0'-1"	STEEL	STAINLESS	RUBBAIR DOOR	RT-100	BY LOCKNET	WELDED HOLLOW METAL	BLACK	13/A701	8/A701	3/A701	BY MANUF.	-			
16	SALES AREA	1	H	3'-0"	7'-0"	0'-1"	STEEL	STAINLESS	RUBBAIR DOOR	RT-100	BY LOCKNET	WELDED HOLLOW METAL	BLACK	13/A701	8/A701	3/A701	BY MANUF.	-			
17	DUMPSTER STORAGE ROOM	1	C	3'-0"	7'-0"	0'-1 3/4"	HOLLOW METAL	EP-1	-	-	2	HOLLOW METAL	EP-1	20/A701	19/A701	18/A701	7	-	INSULATED DOOR; PROVIDE 18" X 12" LOUVERED VENT		
17	COMPRESSOR ROOM	1	C	3'-0"	7'-0"	0'-1 3/4"	HOLLOW METAL	EP-1	-	-	2	HOLLOW METAL	EP-1	20/A701	19/A701	18/A701	7	-	INSULATED DOOR; PROVIDE 18"X12" LOUVERED VENT		
18	DUMPSTER STORAGE ROOM	1	C	4'-0"	7'-0"	0'-1 3/4"	HOLLOW METAL	EP-1	-	-	2	HOLLOW METAL	EP-1	20/A701	19/A701	18/A701	7	-	INSULATED DOOR; PROVIDE 30"X12" LOUVERED VENT		
18	DUMPSTER STORAGE ROOM	1	C	4'-0"	7'-0"	0'-1 3/4"	HOLLOW METAL	EP-1	-	-	2	HOLLOW METAL	EP-1	20/A701	19/A701	18/A701	7	-	INSULATED DOOR; PROVIDE 30"X12" LOUVERED VENT		
18	DUMPSTER STORAGE ROOM	1	C	4'-0"	7'-0"	0'-1 3/4"	HOLLOW METAL	EP-1	-	-	2	HOLLOW METAL	EP-1	20/A701	19/A01	18/A701	7	-	INSULATED DOOR; PROVIDE 30"X12" LOUVERED VENT		
18	DUMPSTER STORAGE ROOM	1	C	4'-0"	7'-0"	0'-1 3/4"	HOLLOW METAL	EP-1	-	-	2	HOLLOW METAL	EP-1	20/A701	19/A01	18/A701	7	-	INSULATED DOOR; PROVIDE 30"X12" LOUVERED VENT		
18	DUMPSTER STORAGE ROOM	1	C	4'-0"	7'-0"	0'-1 3/4"	HOLLOW METAL	EP-1	-	-	2	HOLLOW METAL	EP-1	20/A701	19/A701	18/A701	7	-	INSULATED DOOR; PROVIDE 30"X12" LOUVERED VENT		
18	DUMPSTER STORAGE ROOM	1	C	4'-0"	7'-0"	0'-1 3/4"	HOLLOW METAL	EP-1	-	-	2	HOLLOW METAL	EP-1	20/A701	19/A701	18/A701	7	-	INSULATED DOOR; PROVIDE 30"X12" LOUVERED VENT		
19	DUMPSTER STORAGE ROOM	1	F	7'-0"	7'-4"	0'-2"	STEEL	DARK BRONZE	CORNELL	ESD20	BY MANUF.	HOLLOW METAL	BLACK	6/A013	5/A013	2/A013	BY MANUF.	-	INSULATED DOOR; R-VALUE = 5.21		
20	TOWER ACCESS DOOR	1	K	3'-0"	3'-2"	0'-1 3/4"	HOLLOW METAL	IP-7	-	-	BY LOCKNET	WELDED HOLLOW METAL	EP-1	--	--	--	BY MANUF.	-	PROVIDE LOUVERED VENT		
21	TOWER ACCESS DOOR	1	K	3'-0"	3'-2"	0'-1 3/4"	HOLLOW METAL	IP-7	-	-	BY LOCKNET	WELDED HOLLOW METAL	EP-1	--	--	--	BY MANUF.	-	PROVIDE LOUVERED VENT		
22	TOWER ACCESS DOOR	1	K	3'-0"	3'-2"	0'-1 3/4"	HOLLOW METAL	IP-7	-	-	BY LOCKNET	WELDED HOLLOW METAL	EP-1	--	--	--	BY MANUF.	-	PROVIDE LOUVERED VENT		

DESIGNER NOTE: VERIFY DOOR NUMBERS ONCE THE CORRECT DUMPSTER ENCLOSURES HAVE BEEN SELECTED

DESIGNER NOTE: VERIFY DOOR NUMBERS ONCE THE CORRECT DUMPSTER ENCLOSURES HAVE BEEN SELECTED

DOOR GENERAL NOTES


- ALL DOOR GLAZING SHALL BE TEMPERED.
- REFER TO SHEET A001 FOR ADA AND OTHER CODE REQUIREMENTS.
- REFER TO DOOR AND GLAZING SPECIFICATIONS FOR ADDITIONAL INFORMATION.
- DOOR THICKNESS SHALL BE A MINIMUM OF 18 GAUGE MATERIAL.
- EGRESS DOORS SHALL BE A MINIMUM OF 3'-0" IN WIDTH, 6'-8" IN HEIGHT.
- DOORS OPEN A MINIMUM OF 90 DEGREES. (2018 IBC 1010.1.1)
- CLEAR WIDTH OF DOORWAY SHALL BE 32" MINIMUM. (2010 ADA 404.2.3)
- DOUBLE DOORS - AT LEAST ONE MUST COMPLY WITH THE STATEMENTS ABOVE.
- BOTTOM 10" OF DOOR SHALL HAVE A SMOOTH, UNINTERRUPTED SURFACE. KICK PLATE. (2010 ADA 404.2.10)
- VERTICAL CLEARANCE SHALL BE 80" MIN. DOOR CLOSER AND DOOR STOPS SHALL BE PERMITTED TO BE 78" ABOVE FINISHED FLOOR (2010 ADA 307.4)
- EFFORT TO OPERATE DOORS IS WITHIN PRESSURE ALLOWED.
 - INTERIOR DOORS - 5 LBS. MAXIMUM PRESSURE TO OPERATE. (2010 ADA 404.2.9)
 - EXTERIOR DOORS - 15 LBS. MAXIMUM PRESSURE TO OPERATE (2010 ADA 404.2.9)
- ALL DOORS TO HAVE LEVER HANDLES OR EQUIVALENT MOUNTED NOT MORE THAN 42 INCHES ABOVE FINISHED FLOOR.
- EXIT/EGRESS DOORS TO MEET NFPA 101 LIFE SAFETY AND NFPA FIRE SAFETY REQUIREMENTS AS APPLICABLE.

DESIGNER NOTE: REVISE REFERENCE FOR FL PROJECTS. CHANGE BY SELECTING ANNOTATION GROUP AND CHANGE TO FL TYPE

DESIGNER NOTE: UPDATE CODE PER JURISDICTION

DOOR HARDWARE NOTES

- EGRESS DOORS SHALL BE OPERABLE FROM THE INSIDE WITHOUT THE USE OF A KEY OR ANY SPECIAL KNOWLEDGE OR EFFORT. (2018 IBC 1010.1.3)
 - OPENING HARDWARE SHALL BE CENTERED BETWEEN 34" AND 48" ABOVE FINISH FLOOR. (2018 IBC 1010.1.9.2)
- DOOR THRESHOLD**
- FLOOR(S) OR LANDING(S) SHALL NOT BE MORE THAN 1/2" LOWER THAN THE TOP OF THE THRESHOLD DOORWAY. (2010 ADA 404.2.5)
 - CHANGE IN LEVEL BETWEEN 1/4" AND 1/2" SHALL BE BEVELED WITH A GRADIENT OF 1:2. (2010 ADA 303.3) NOTE: A 1/2" MAXIMUM VERTICAL EDGE IS ALLOWABLE AT THRESHOLDS.
- DOOR CLOSER**
- DOOR CLOSER SHALL BE ADJUSTED SO THAT FROM AN OPEN POSITION OF 90 DEGREES, THE TIME REQUIRED TO MOVE THE DOOR TO A POSITION OF 12 DEGREES FROM THE LATCH IS 5 SECONDS MINIMUM. (2010 ADA 404.2.8.1)
 - SPRING HINGES: DOOR & GATE HINGES SHALL BE ADJUSTED SO THAT FROM A POSITION OF 70 DEGREES, THE DOOR OR GATE SHALL MOVE TO A CLOSED POSITION IN 1.5 SECONDS MINIMUM (2010 ADA 404.2.8.2)
- COAT HOOK**
- THE MOUNTING HEIGHT FOR THE COAT HOOK AT THE ACCESSIBLE STALLS SHOULD BE AT 48" MAX TO THE TOP OF COAT HOOK. PER 2010 ADA.

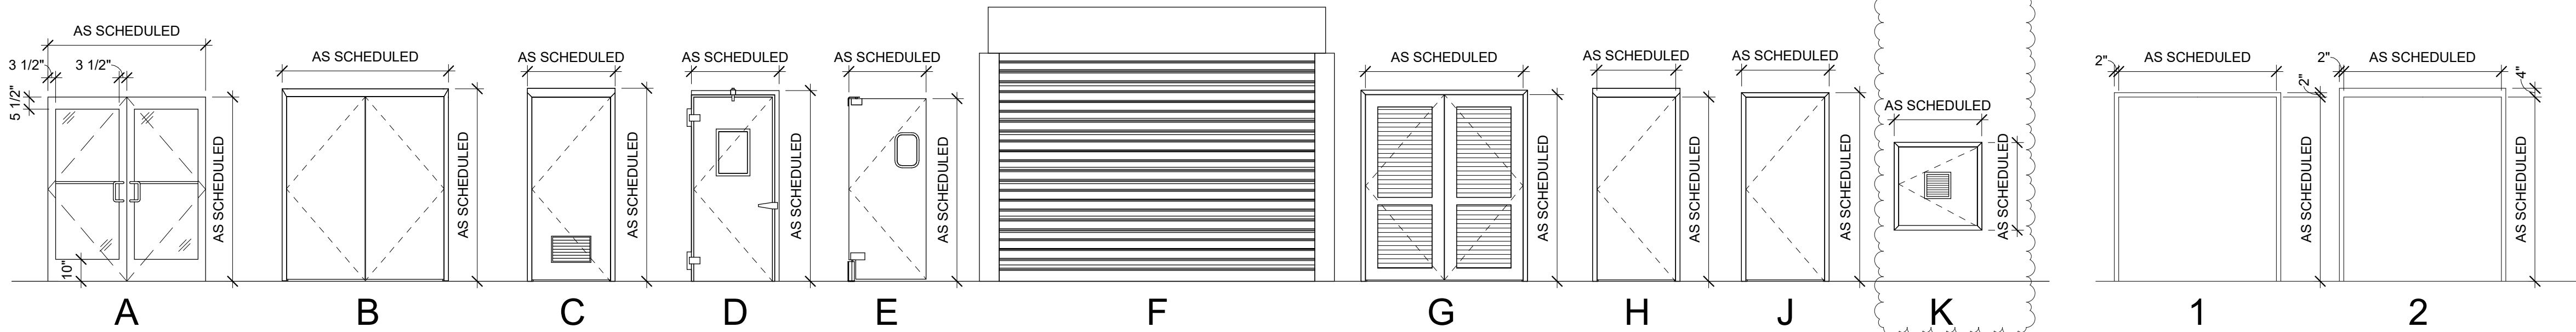

B1 DOOR TYPES

SCALE: 1/4" = 1'-0"

DESIGNER NOTE: USE THIS SET FOR NORMAL WIND LOAD.

FOR HIGH WIND LOAD, CHANGE HARDWARE SET 1, 2 & 3 TO "HIGH WIND LOAD" ANNOTATION GROUP

DOOR HARDWARE

GROUP 1 DOUBLE ENTRY DOORS

QTY	ITEM	DESCRIPTION	MODEL NUMBER	FINISH
2	CONTINUOUS HINGES	ROTON	ROTON 224HD	313
1	3 POINT LOCK, THRESH. RPD, HEADER BOLT	ADAMS RITE	MS1850-505/4015/4016	313
1	THUMBTURN	ADAMS RITE	CY-3	313
1	PERMANENT KEY CORE (G KEYWAY) BY RACETRAC	BEST	#IC6G1-626	613
1	CYLINDER HOUSING SFIC	SCHLAGE	80-133	613
2	CLOSER	LCN	4040 XP	695
2	DROP PLATE	LCN	4040-18PA	695
1	DUST PROOF STRIKE	IVES	DPI	613
2	SETS PUSH PULLS	OBE	PH-20 & PB-21	313
1	THRESHOLD	OBE	TH-43	AL
2	DOOR BOTTOM SEALS	OBE	D118/D120	313

SET 2: RECEIVING

QTY	ITEM	MANUFACTURER	MODEL NUMBER	FINISH
3	STANDARD HINGES	MCKINNEY	MPB91 - 4 1/2" X 4 1/2" US32D-NRP	US32D-NRP
1	CYLINDER	LOCKNET	LN2049C SFIC MORTISE CYLINDER	626
1	RIM CYLINDER	LOCKNET	LN2050	
1	PERMANENT KEY CORE (G) KEYWAY) BY RACETRAC	BEST	#IC6G1-626	613
1	SURFACE CLOSER	YALE	3501-PA 689	689
2	KICK PLATES	ROCKWOOD	K1050 8"X34"	US32D
2	LOCK PROTECTOR	ROCKWOOD	SD1260 US32D	US32D
1	THRESHOLD	PEMKO	254 72"	
2	WEATHERSTRIPPING	PEMKO	18062CNB 36"	C
1	WEATHERSTRIPPING	PEMKO	303AV-72"X84"	A
1	MISCELLANEOUS ITEM	PEMKO	PEMKO 346A 76"	A
2	MISCELLANEOUS ITEM	DON-JO	HDCC-3012-626	626
1	FLUSH BOLT	ROCKWOOD	555 12"	626
1	PANIC DEVICE	DETEX	V4003 P 628 94 EB	

SET 3: RESTROOMS

QTY	ITEM	MANUFACTURER	MODEL NUMBER	FINISH
3	HINGES	ROCKWOOD	MPB79 - 4 1/2" X 4 1/2"	626
1	PUSH PLATE	ROCKWOOD	70 C - 4" X 16"	630
1	PULL PLATE	ROCKWOOD	107 X 70C 4" X 16"	630
1	CLOSER	YALE	1101BF	689
1	KICK PLATE	ROCKWOOD	K1050 - 10" X 34"	630
1	MOP PLATE	ROCKWOOD	K1050 - 6" X 34"	630
1	WALL STOP	ROCKWOOD	409	630
1	THRESHOLD	-	2" WIDE MARBLE TO MATCH LEVEL OF TILE	-
1	SIGN	ROCKWOOD	3" X 6" ADA SIGN	-

SET 6: COOLER/FREEZER

QTY	ITEM	MANUFACTURER	MODEL NUMBER	FINISH
1 PR	HINGES	BY COOLER / FREEZER MANUFACTURER		-
1	LOCKSET	BY COOLER / FREEZER MANUFACTURER		-
1	CLOSER	BY COOLER / FREEZER MANUFACTURER		-
1	KICK PLATE	BY COOLER / FREEZER MANUFACTURER		-
1	KEYPAD	SIMPLEX	7106-K-26D-41	

SET 7: DUMPSTER ENCLOSURE STORAGE

QTY	ITEM	MANUFACTURER	MODEL NUMBER	FINISH
1	CONTINUOUS HINGE	PEMKO	CFM83HD1	628
1	PERMANENT KEY CORE	BY GC; CONFIRM MODEL WITH OWNER		626
1	DOOR PULL	ROCKWOOD	107 X 70 C	630
1	OVERHOLD HOLDER/ STOPS	DONJO	3212	SP28
1	OVERHEAD RAIN DRIP	PEMKO	346 A	-
1	KICK PLATES (INTERIOR)	ROCKWOOD	10"x35" K1050	630
1	KICK PLATES (EXTERIOR)	ROCKWOOD	10"x35" K1050	630
1	THRESHOLD	PEMKO	171A	627
1	SET DOOR SEALS	PEMKO	S88D	627
1	DOOR BOTTOM SEALS	PEMKO	18062CNB	627

SET 8: DATA CLOSET

QTY	ITEM	MANUFACTURER	MODEL NUMBER	FINISH
6	STANDARD HINGE	MCKINNEY	MPB79 4 1/2" X 4 1/2" NRP	US26D
2	FLUSH BOLT	ROCKWOOD	555	US26D
1	LOCKSET	YALE	B-PB 4705LN RHR	626
1	WALL DOOR STOP	ROCKWOOD	409	US32D
1	MISCELLANEOUS ITEM	ROCKWOOD	570	US26D
3	DOOR SILENCER	ROCKWOOD	608	

DESIGNER NOTE: FOR LA STORES ONLY. REMOVE FOR ALL OTHERS.

HARDWARE FINISHES


- HINGES (EXTERIOR): 630 (US32D) SATIN STAINLESS STEEL.
- CONTINUOUS HINGES: 313 DARK BRONZE ANODIZED (ALUMINUM DOORS) AND 628 CLEAR ANODIZED (HOLLOW METAL DOORS).
- HINGES (INTERIOR METAL DOORS): 652 (US26D).
- LOCKS: 626 (US26D) SATIN CHROME PLATED.
- EXIT DEVICES WITH BATTERY POWERED ALARMS: 628 (US28).
- DOOR CLOSER: 689 (POWDER COATED).
- PUSH PLATES: 630 (US32D) SATIN STAINLESS STEEL.
- PULL PLATES: 630 (US32D) SATIN STAINLESS STEEL.
- PROTECTIVE PLATES: 630 (US32D) SATIN STAINLESS STEEL.
- DOOR STOPS: 630 (US32D) SATIN STAINLESS STEEL OR 626 SATIN CHROME PLATED BRASS/BRONZE.
- OVERHEAD HOLDERS: SP28 (POWDER COAT).
- THRESHOLDS: 627 (US27) MILL FINISH ALUMINUM.
- WEATHERSTRIP: 628 (US28) CLEAR ANODIZED ALUMINUM.

RaceTrac


THESE PLANS ARE SUBJECT TO FEDERAL COPYRIGHT LAWS. ANY USE OF SAME WITHOUT THE EXPRESSED WRITTEN PERMISSION OF RACETRAC INC. IS PROHIBITED. 2022 RACETRAC INC.

DESIGN PROFESSIONALS


17 DETAIL - JAMB 01
1 1/2" = 1'-0"

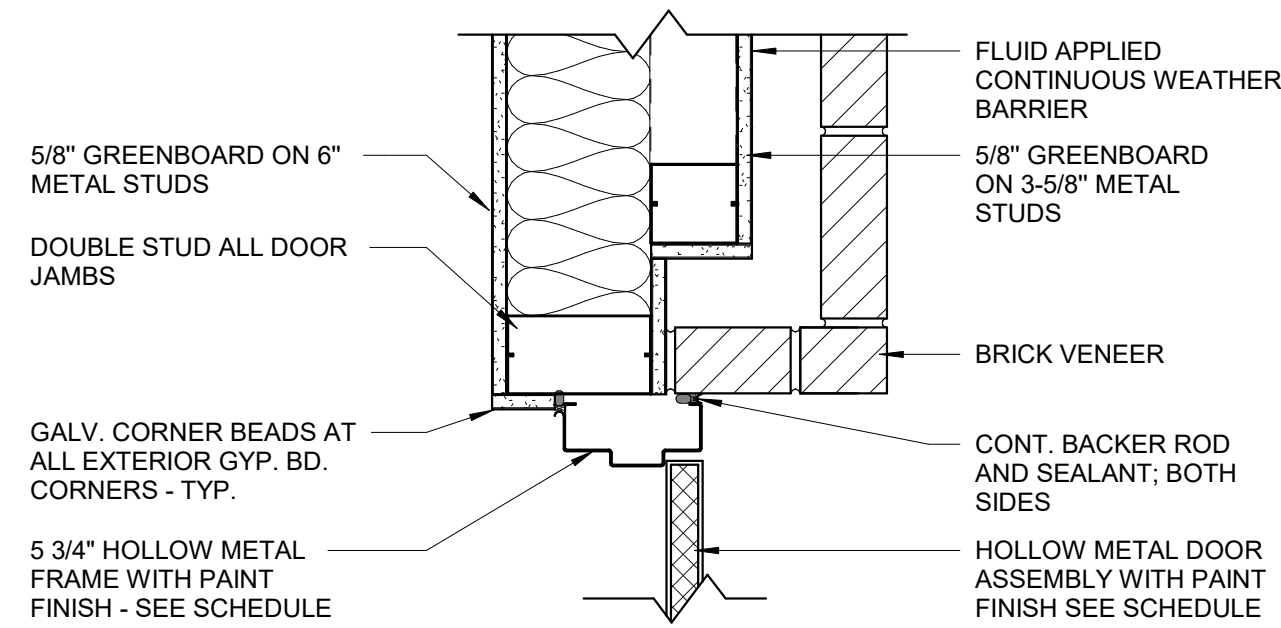


16 DETAIL - HEAD 01
1 1/2" = 1'-0"

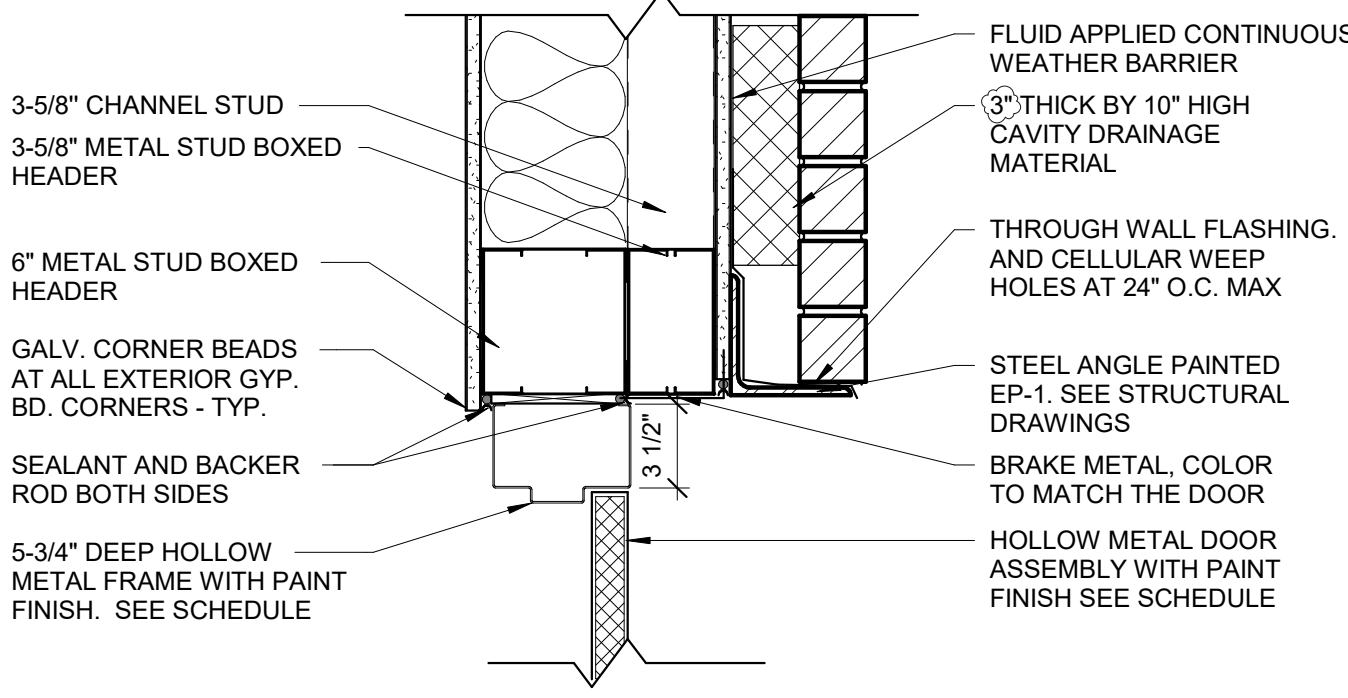


15 DETAIL - HEAD 04
3" = 1'-0"

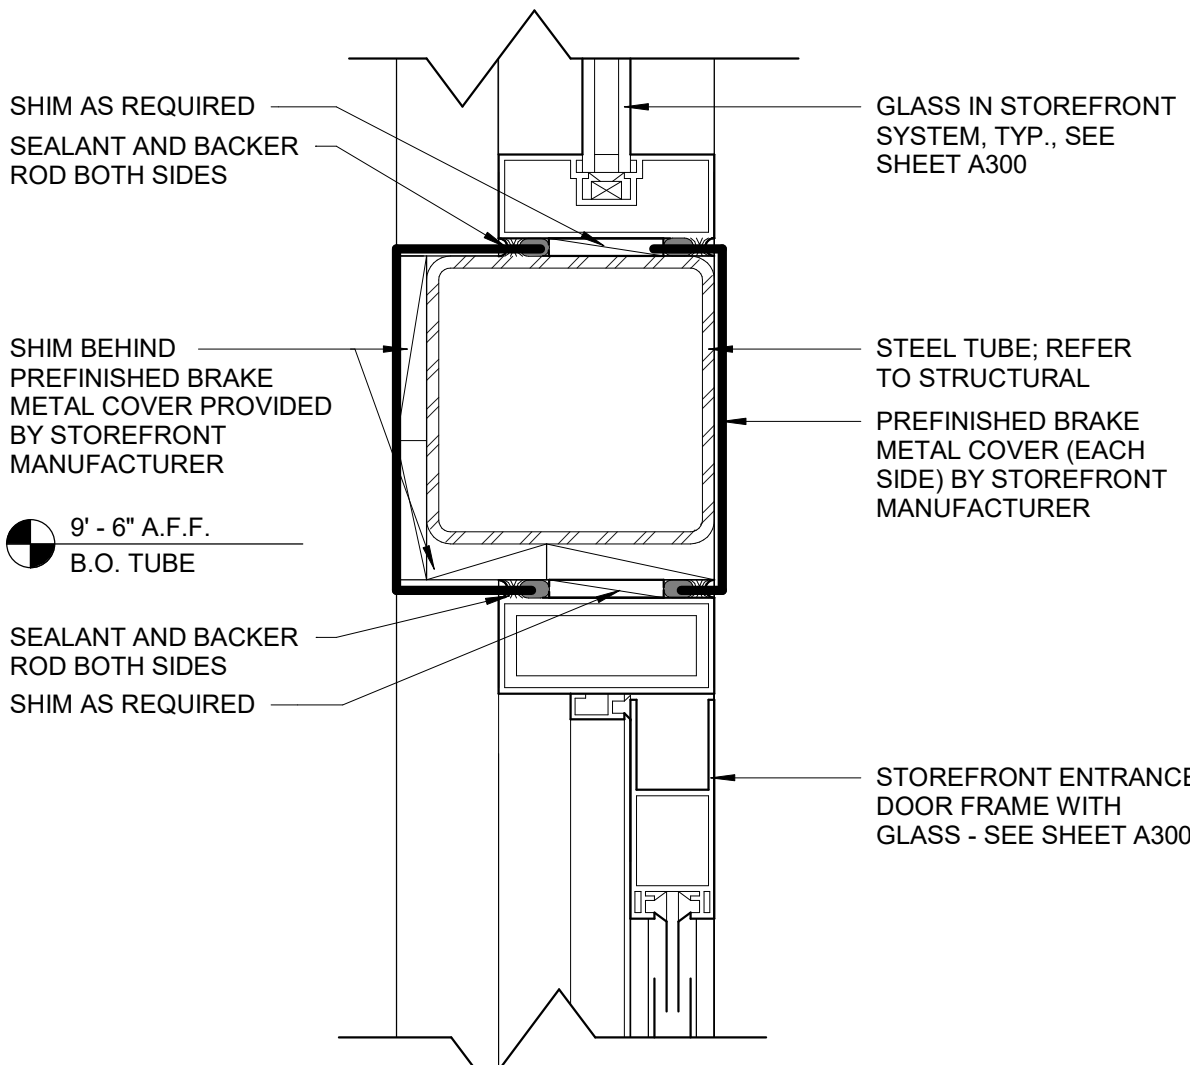


14 DETAIL - HEAD 04
1 1/2" = 1'-0"

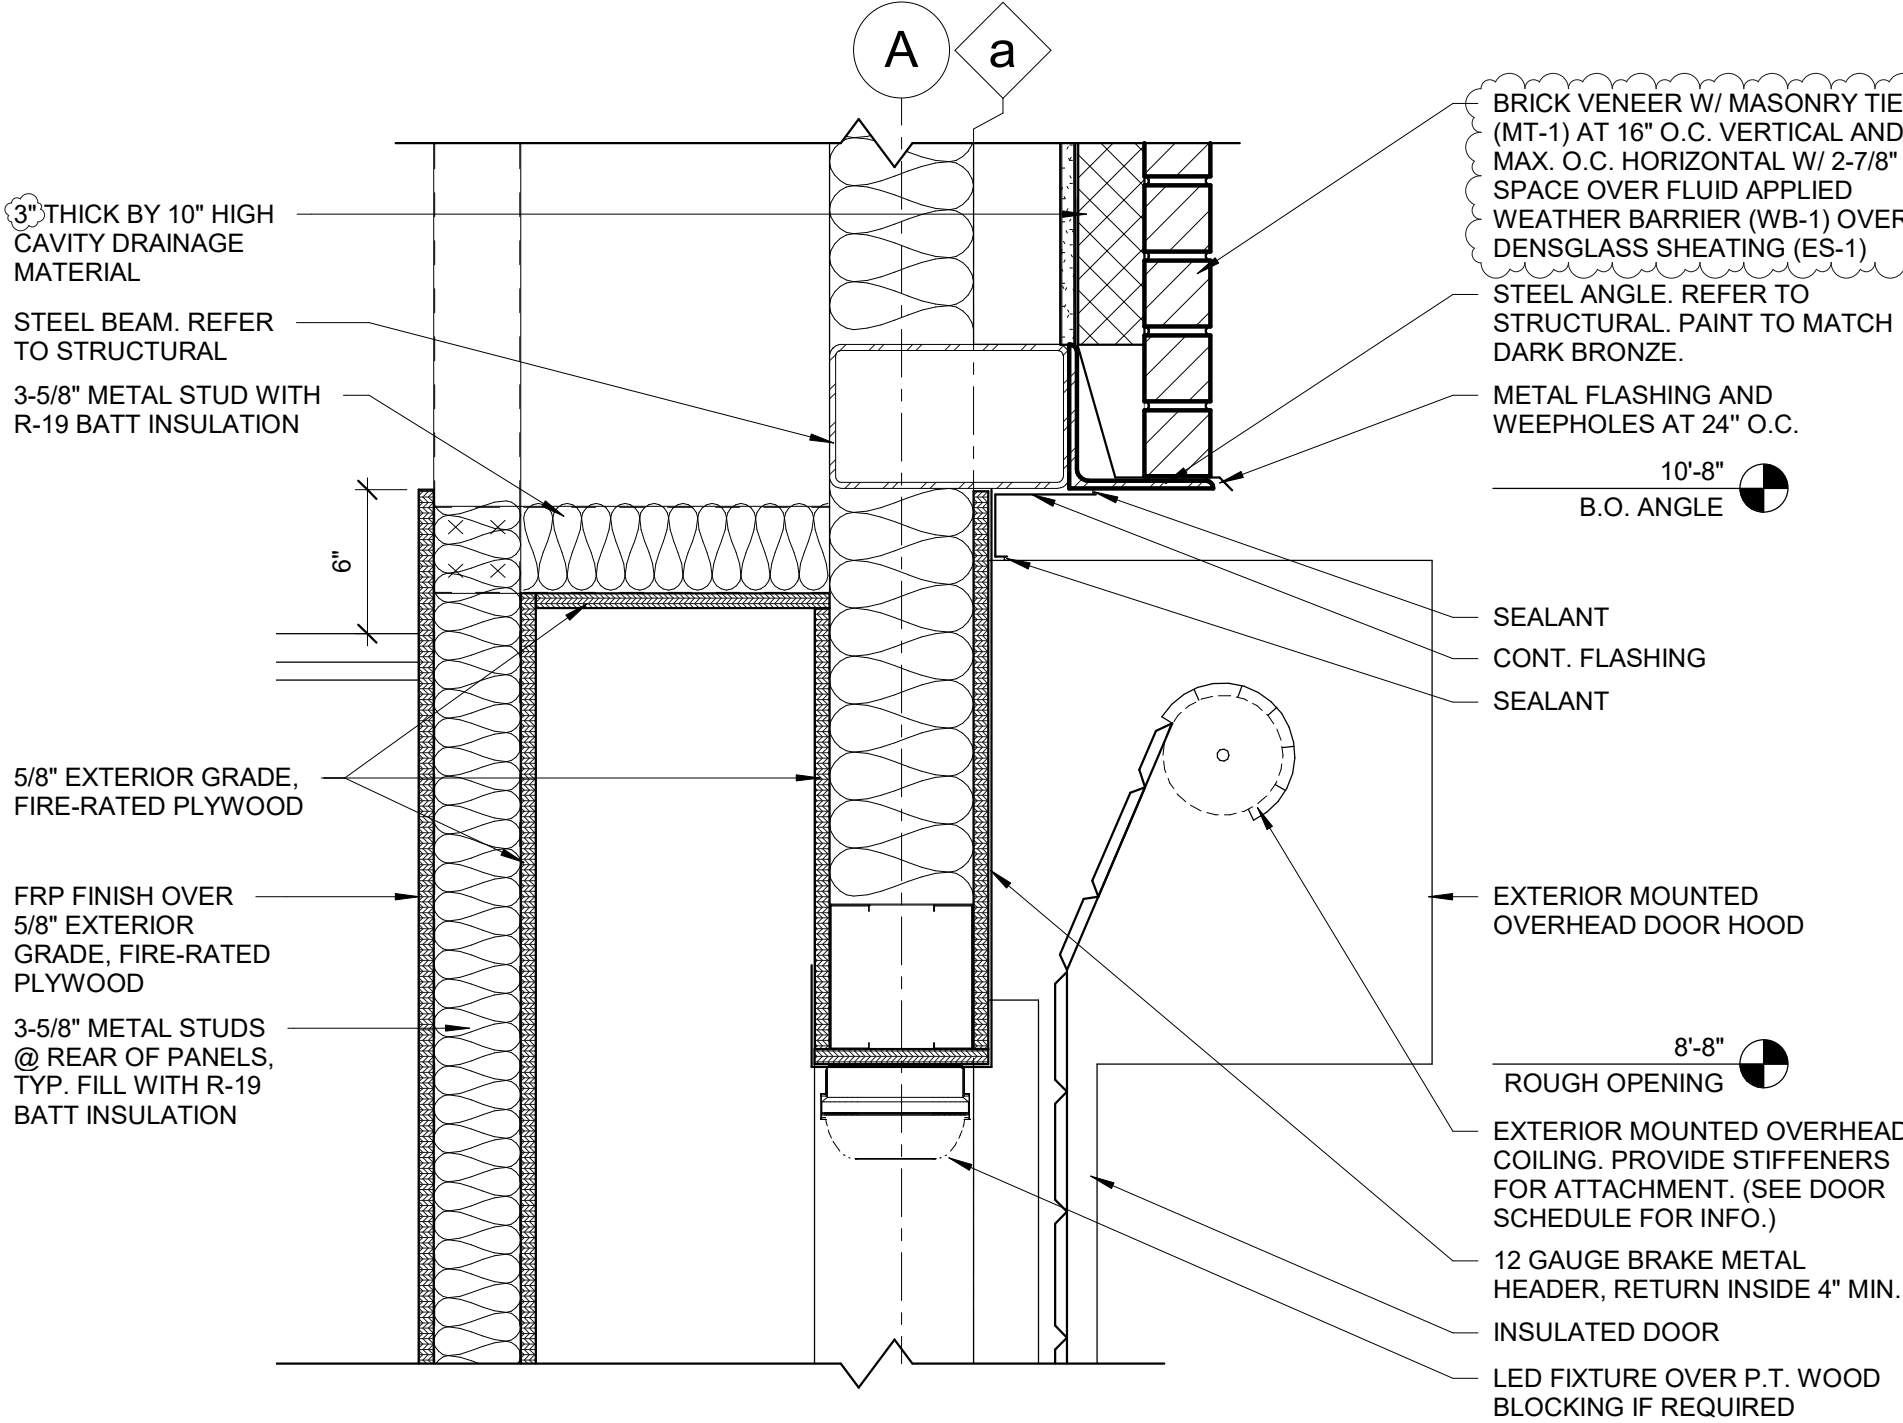


10 DETAIL - JAMB 05
1 1/2" = 1'-0"

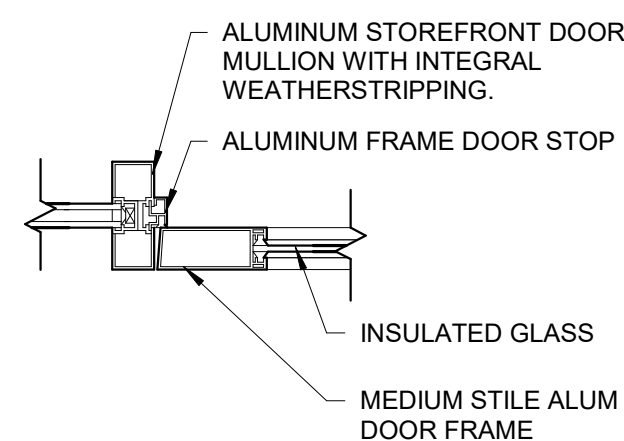


9 DETAIL - JAMB 04
1 1/2" = 1'-0"

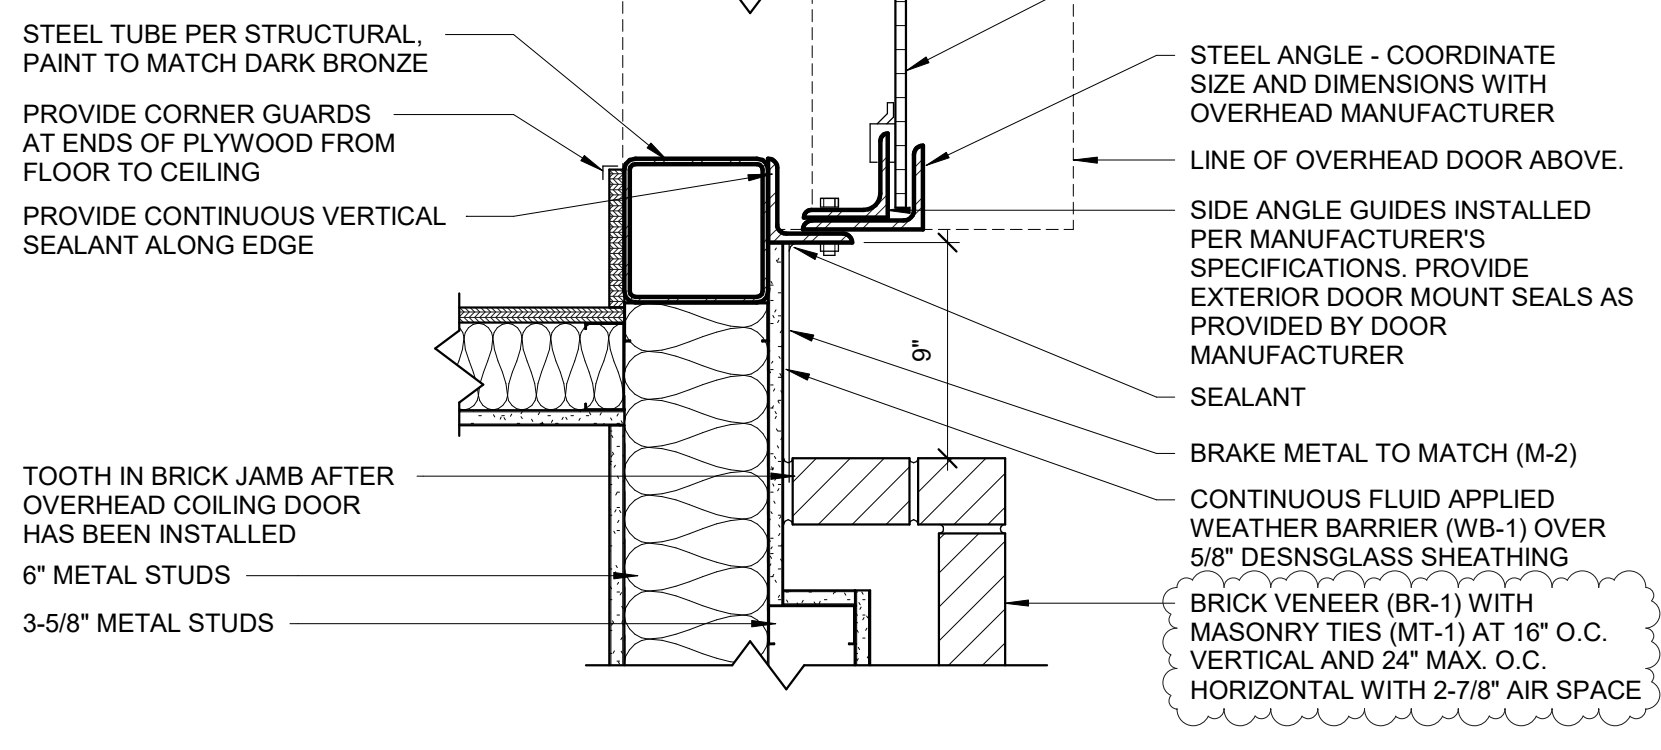


8 DETAIL - JAMB 03
1 1/2" = 1'-0"

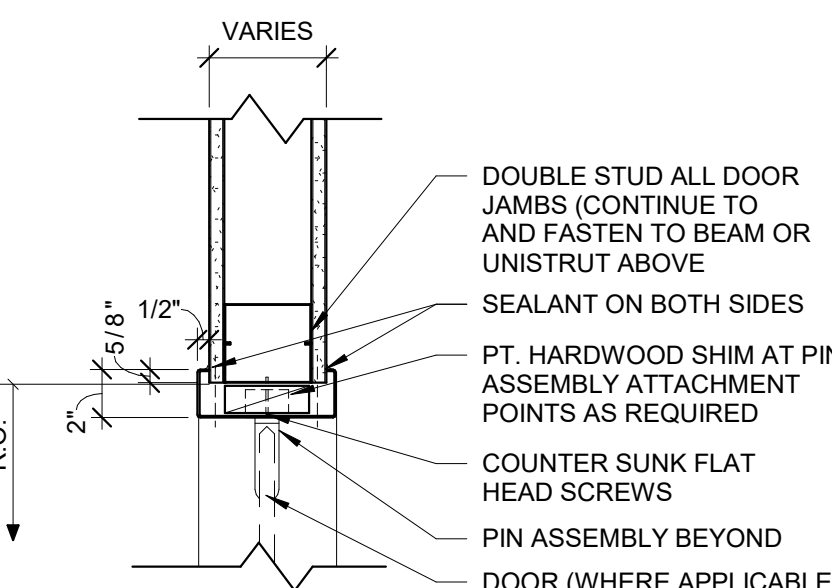


7 DETAIL - JAMB 02
1 1/2" = 1'-0"

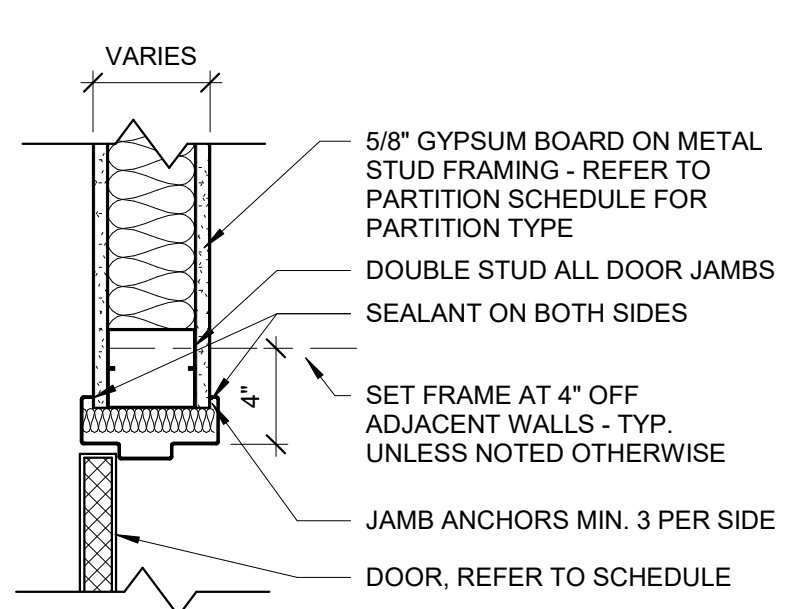


6 DETAIL - JAMB 01
1 1/2" = 1'-0"

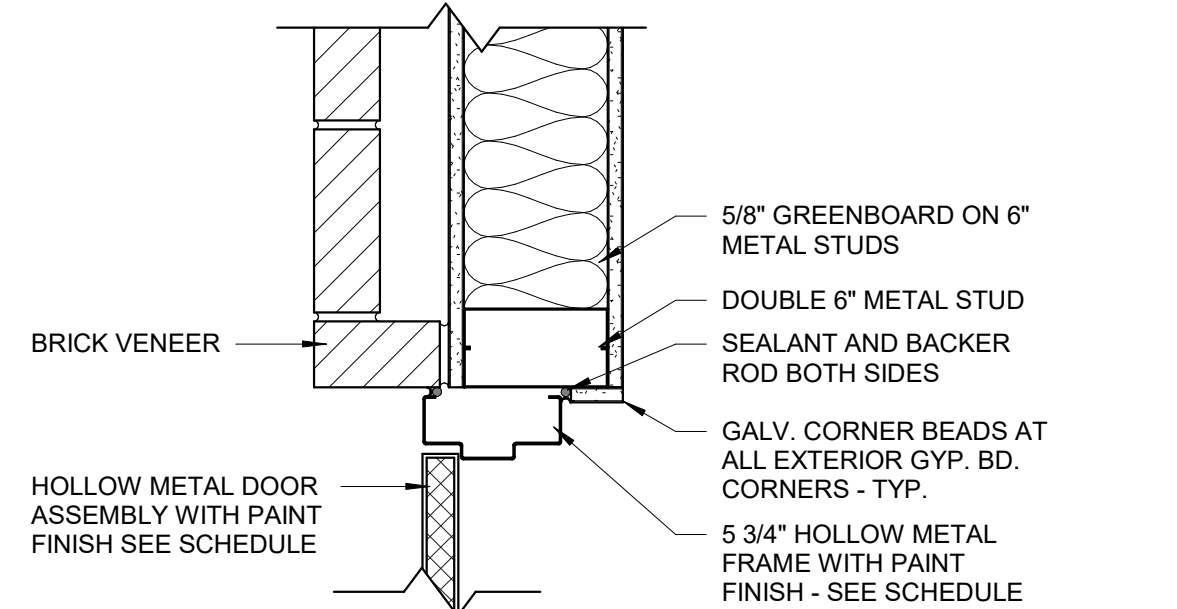


5 DETAIL - SILL 05
1 1/2" = 1'-0"

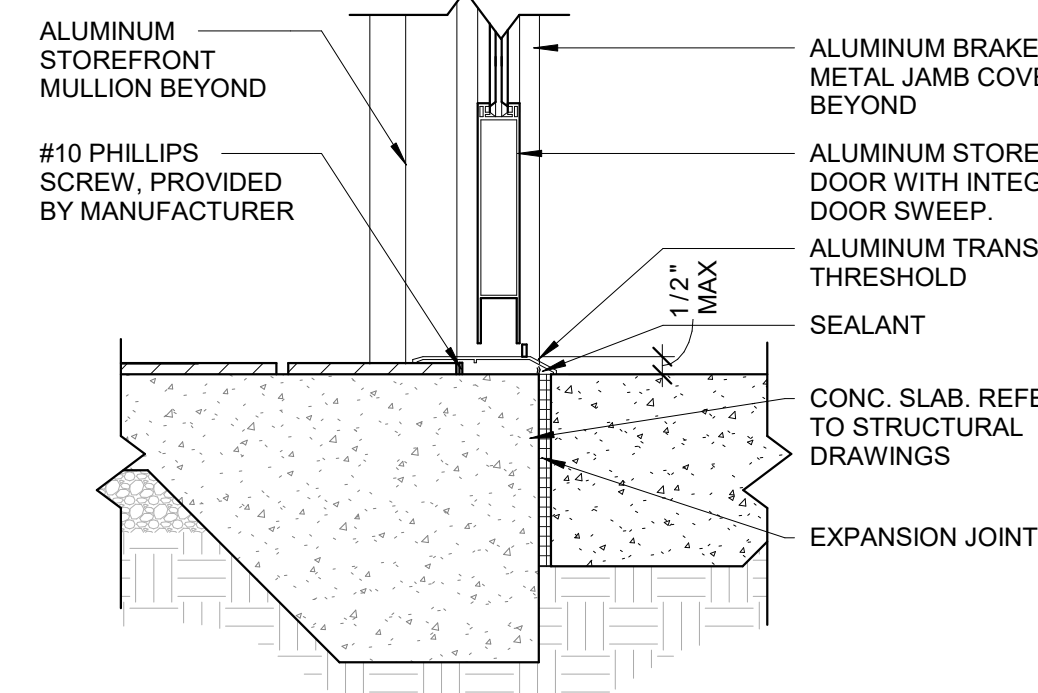


4 DETAIL - SILL 04
1 1/2" = 1'-0"

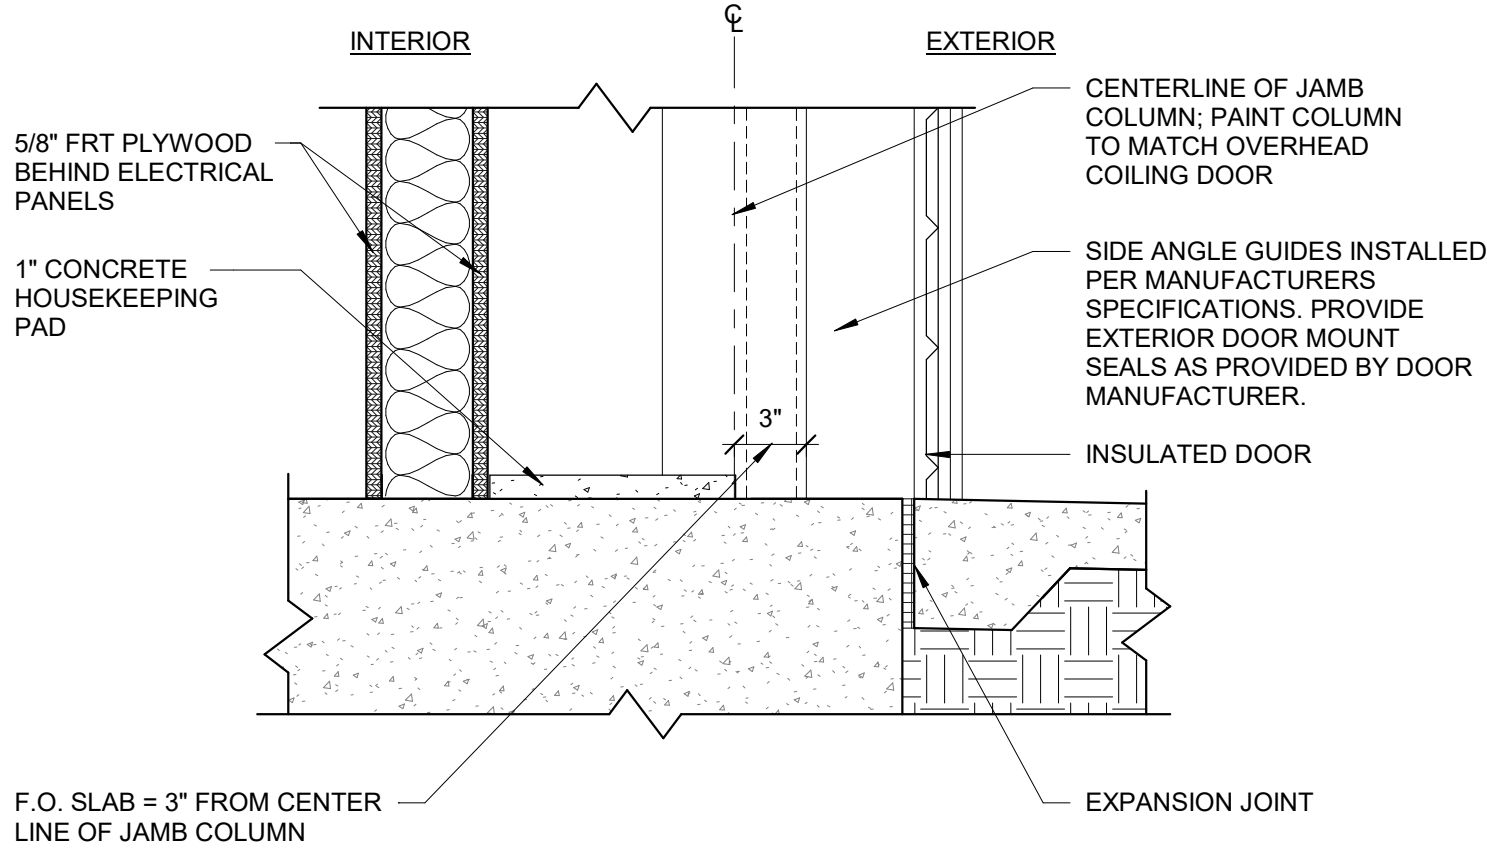


3 DETAIL - SILL 03
1 1/2" = 1'-0"

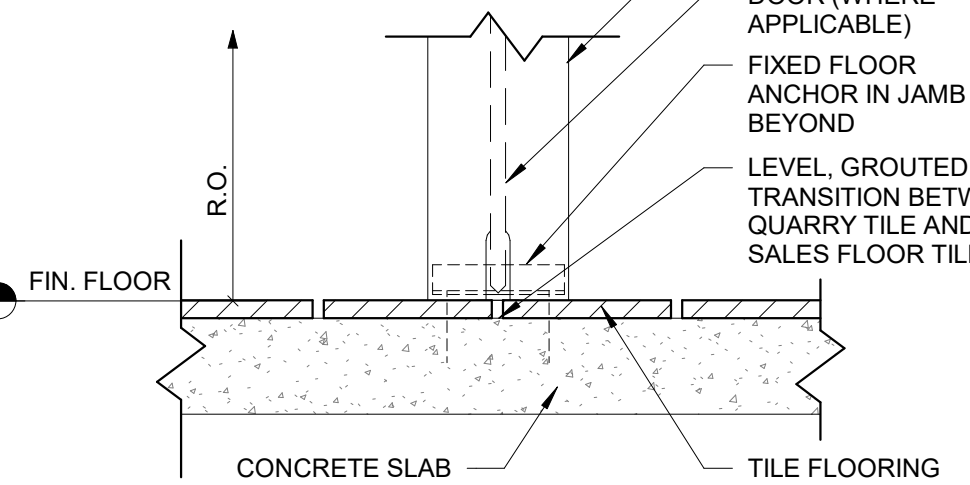



2 DETAIL - SILL 02
1 1/2" = 1'-0"

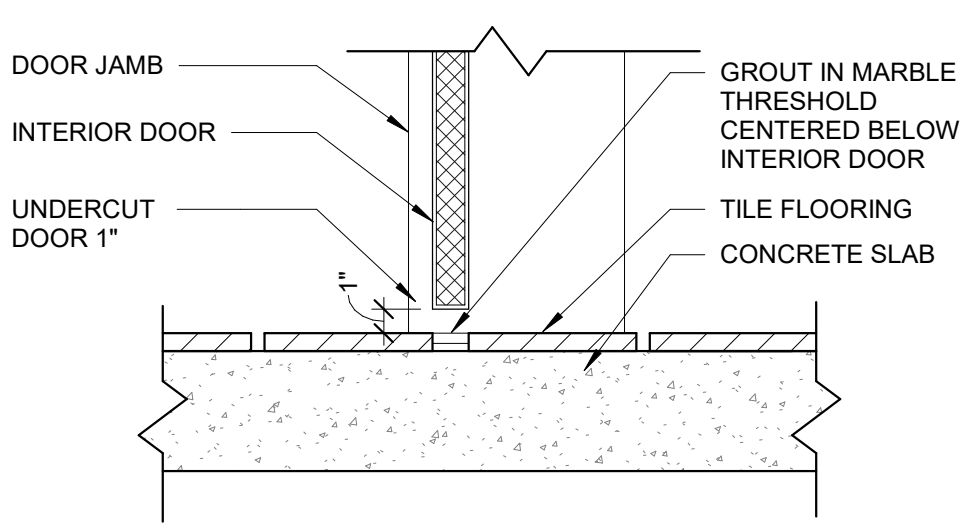



1 DETAIL - SILL 01
1 1/2" = 1'-0"

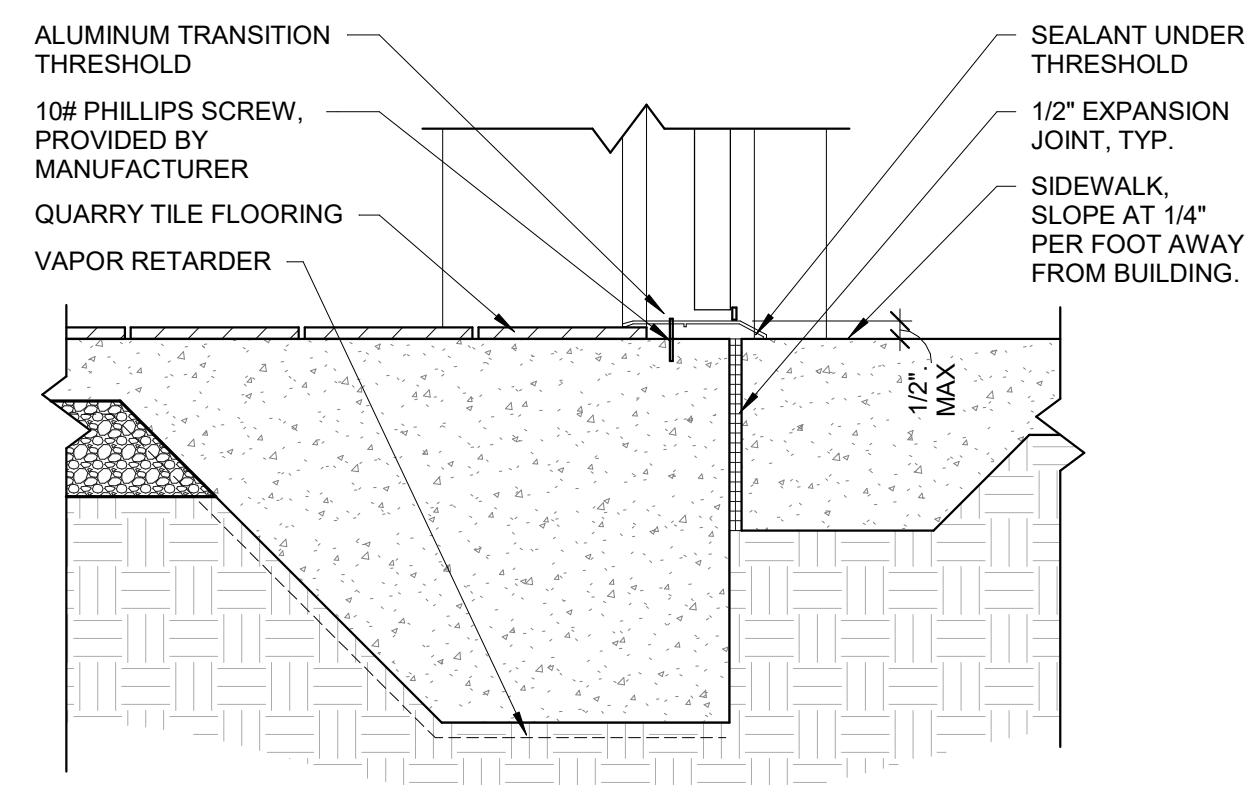


ISSUE/REVISION RECORD	
DATE	DESCRIPTION
10/20/22	SPB NO. 0304

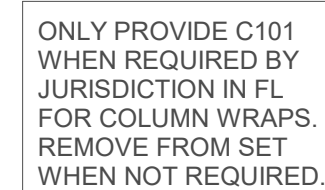 

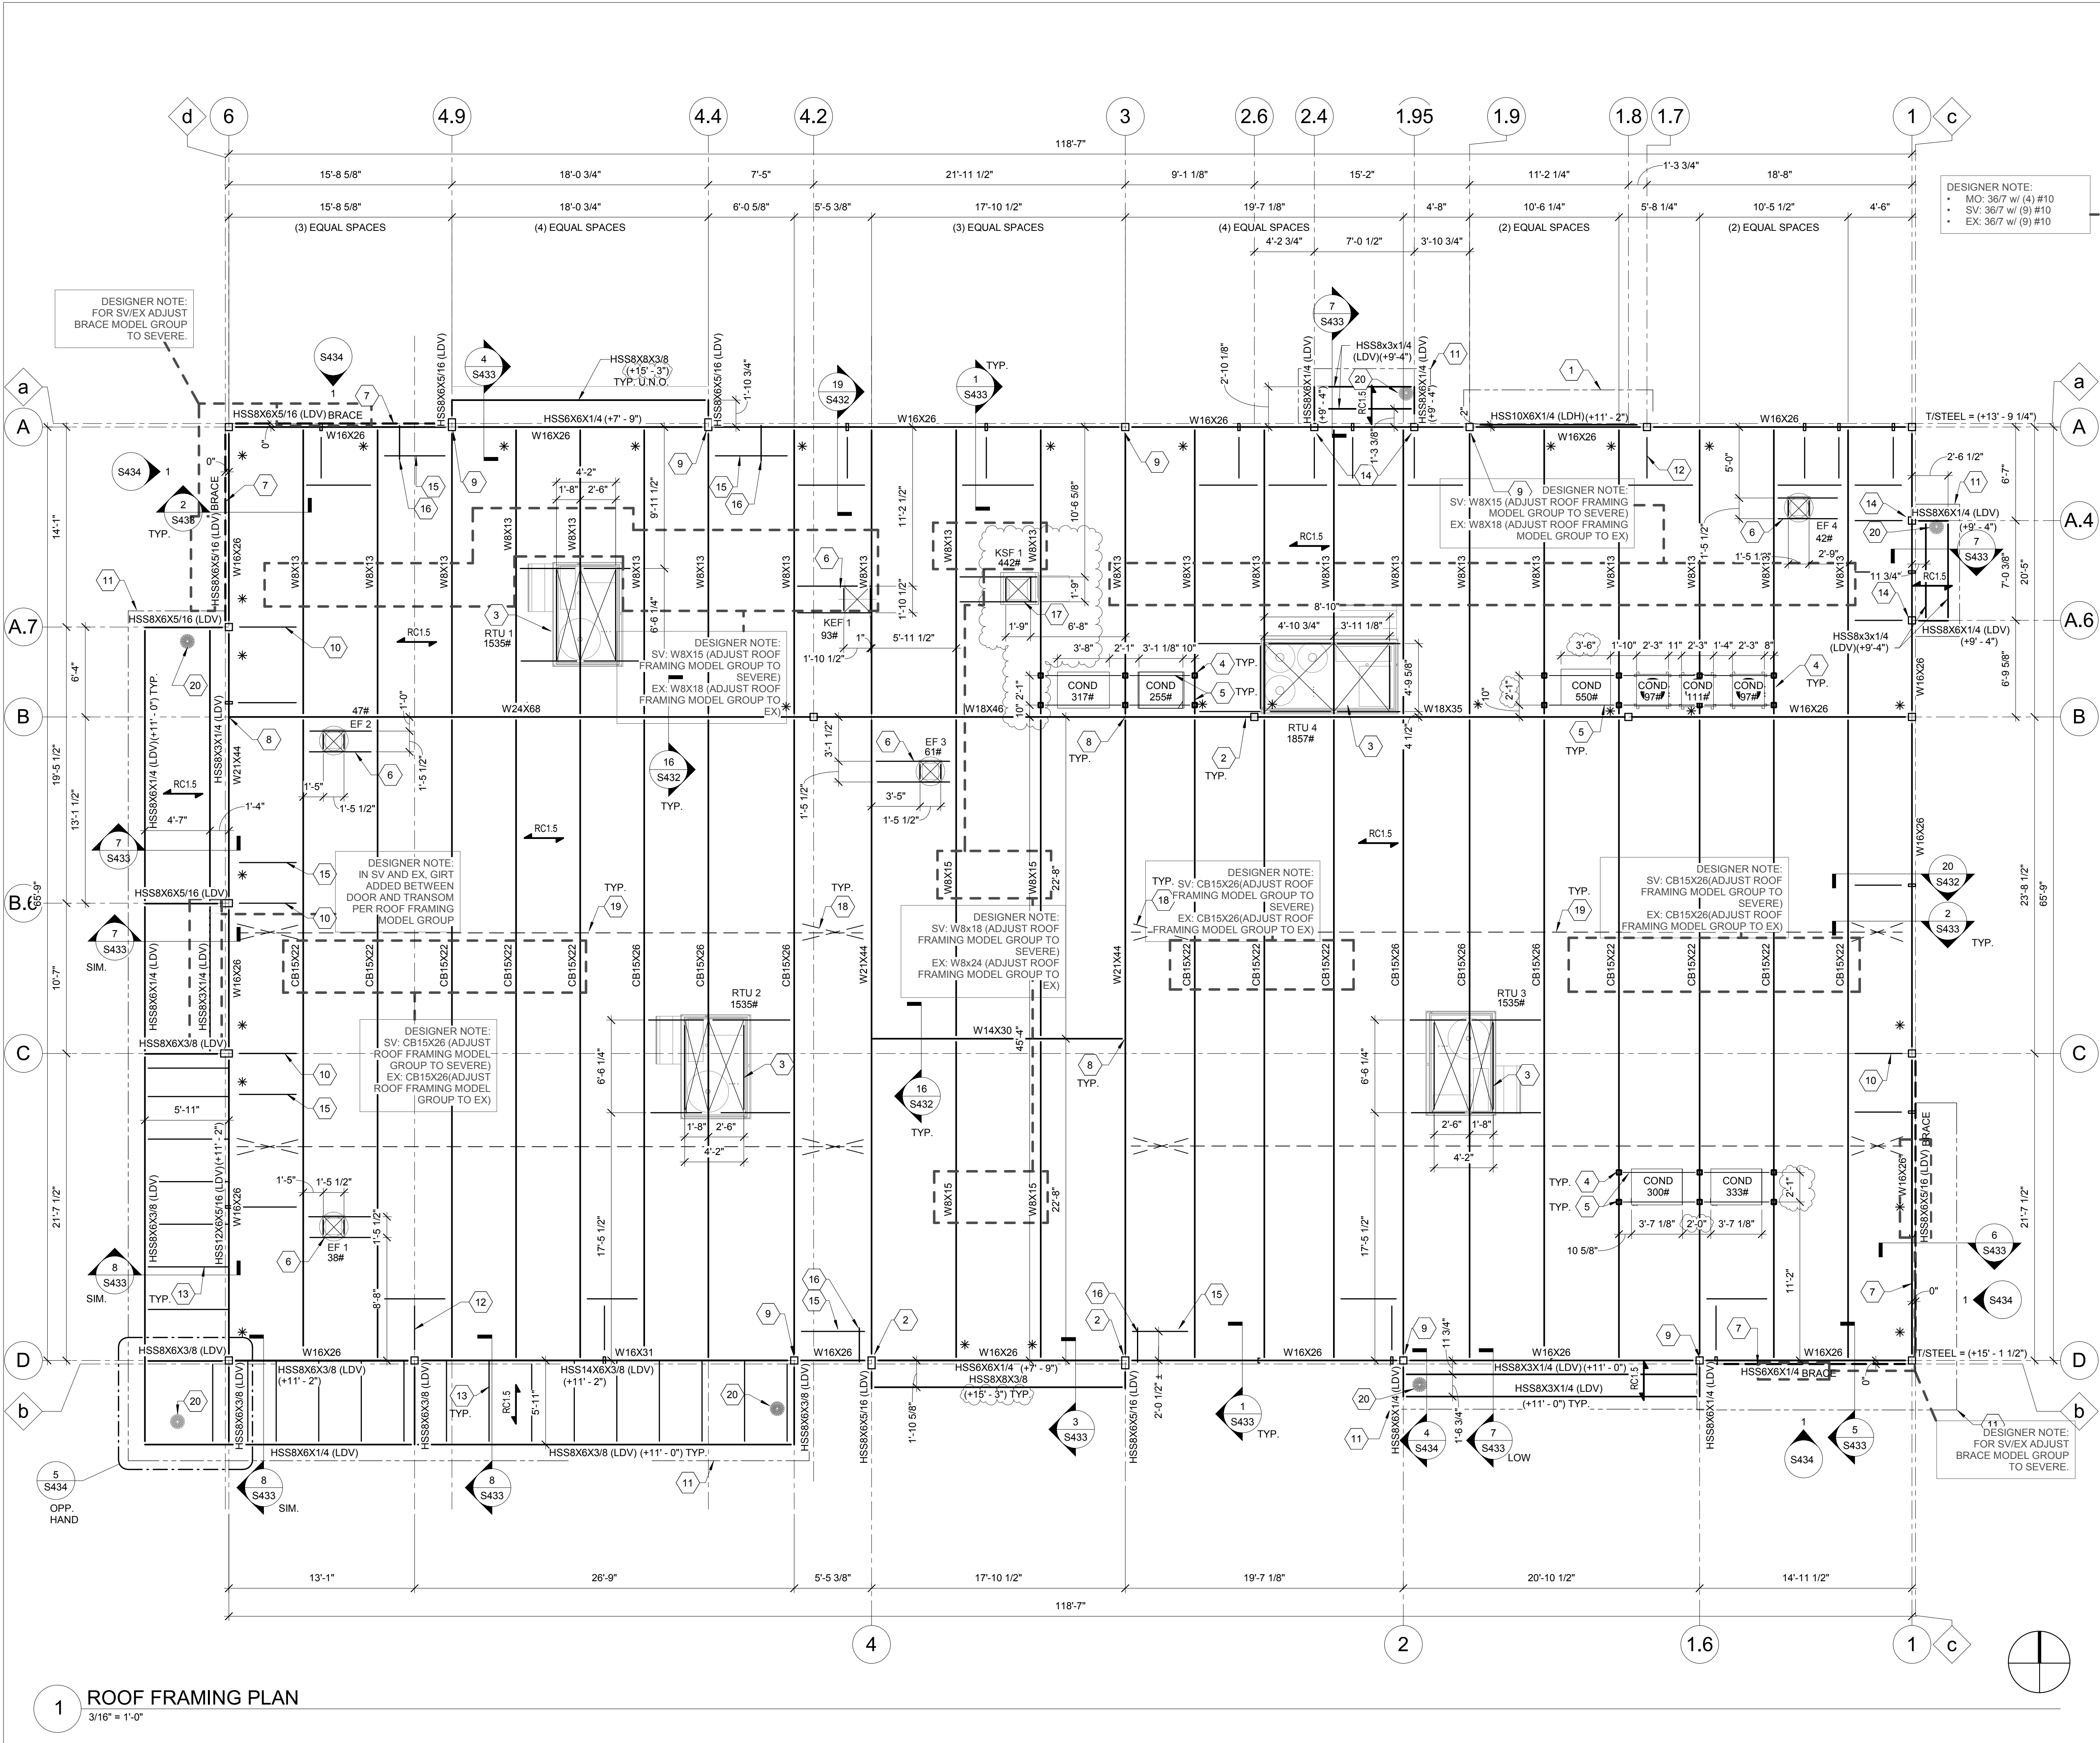


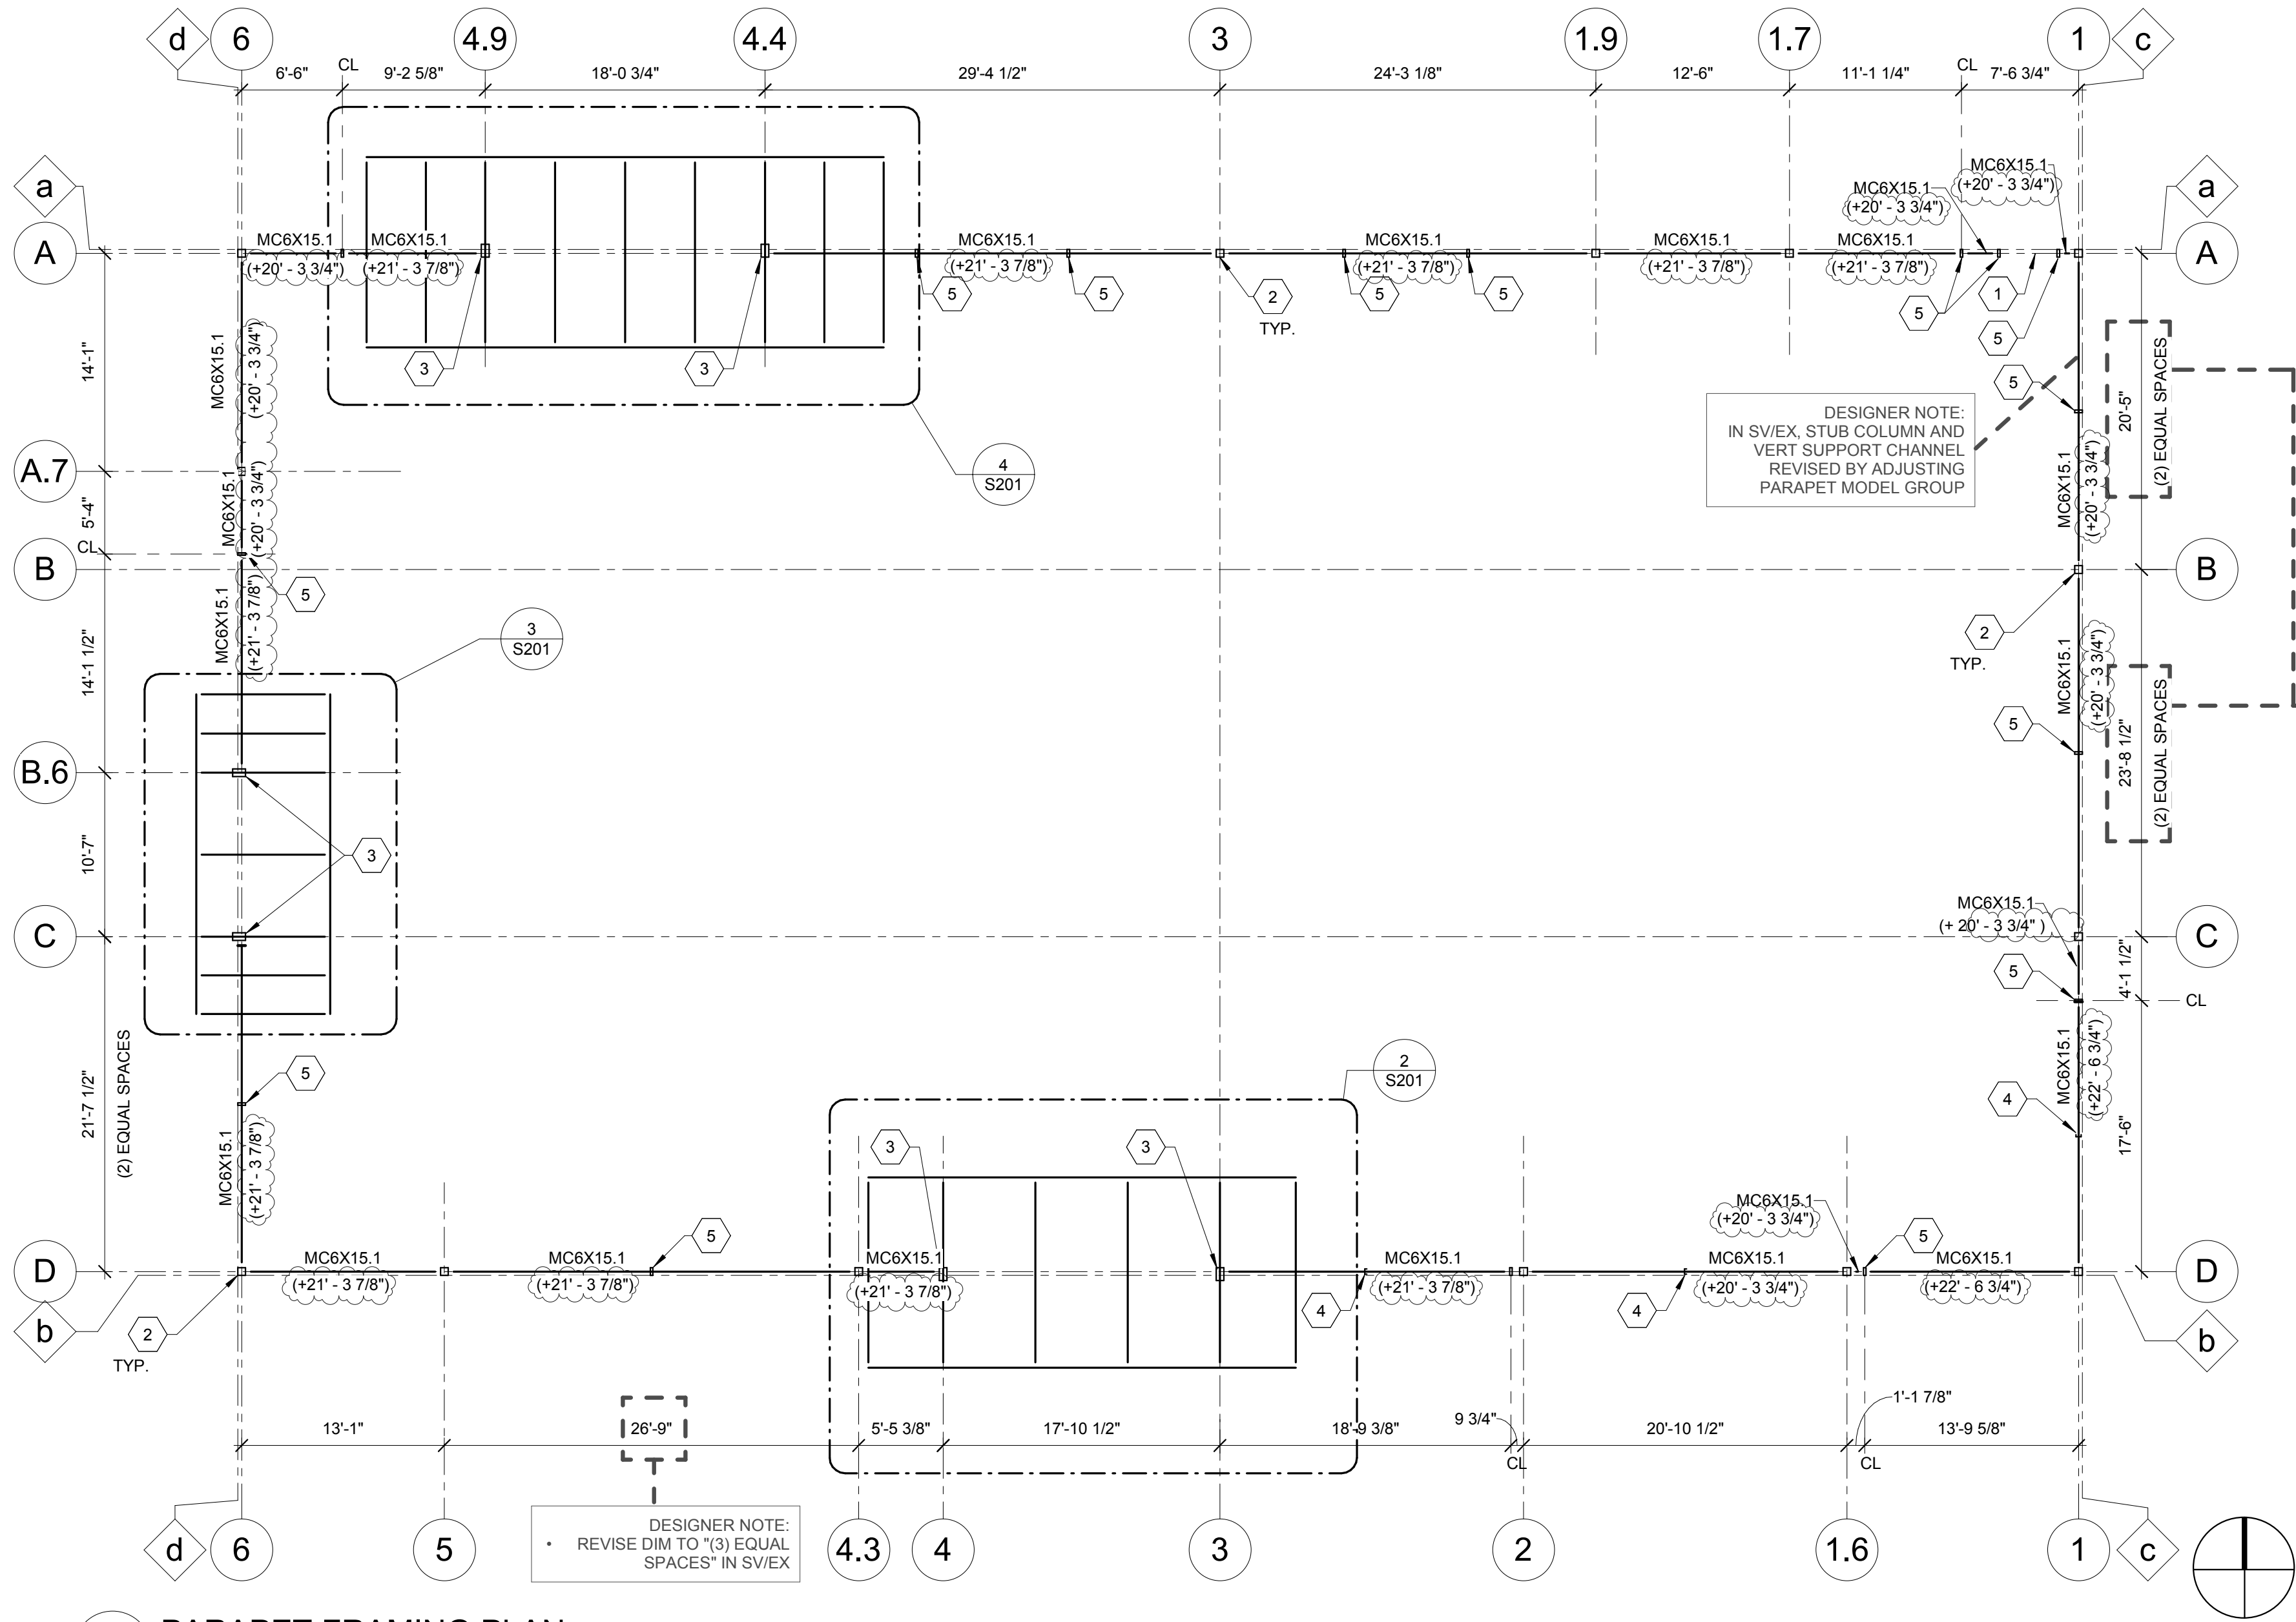


1 PARAPET FRAMING PLAN
1/8" = 1'-0"

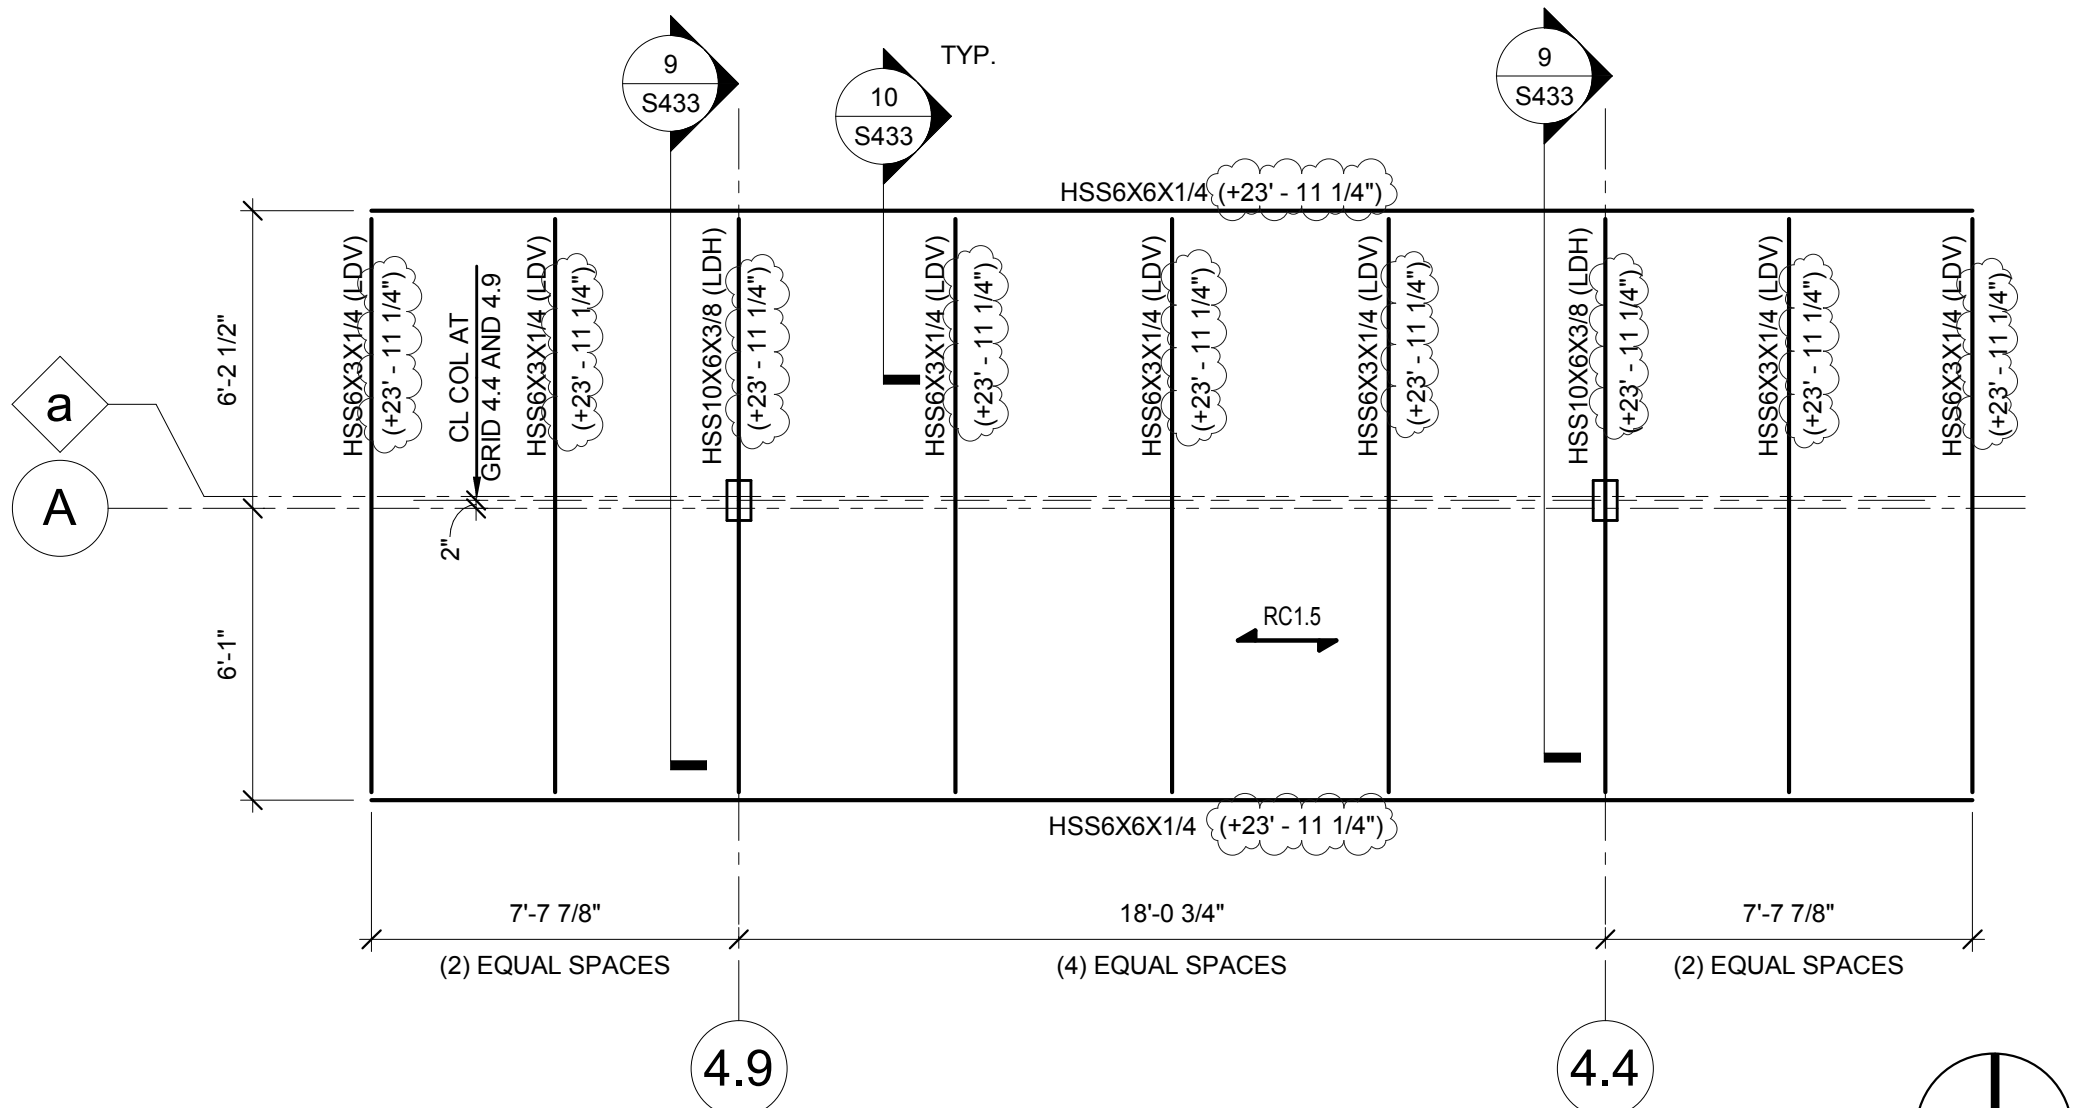

4 HIGH ROOF FRAMING PLAN ALONG GRID A
1/4" = 1'-0"

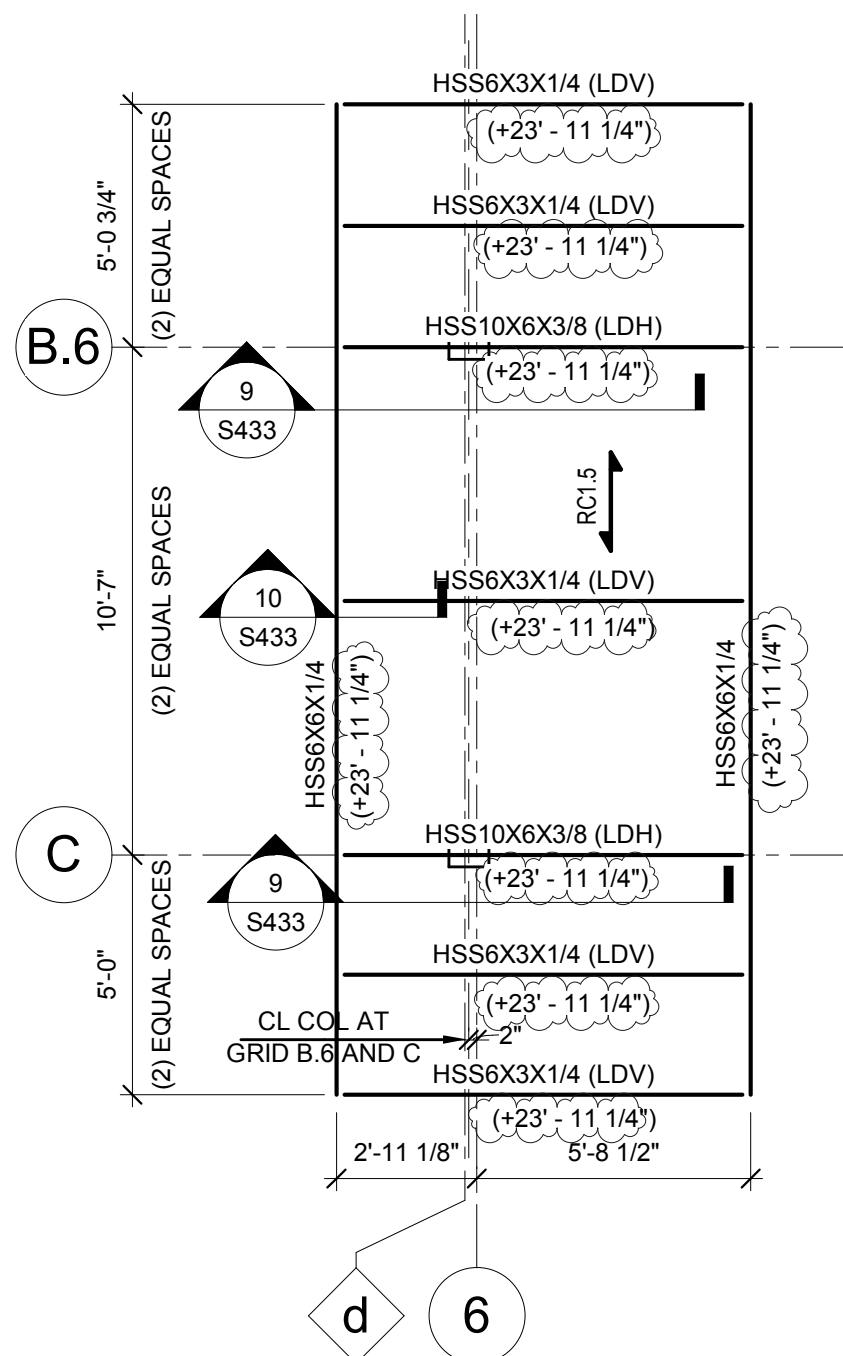

3 HIGH ROOF FRAMING PLAN ALONG GRID 6
1/4" = 1'-0"

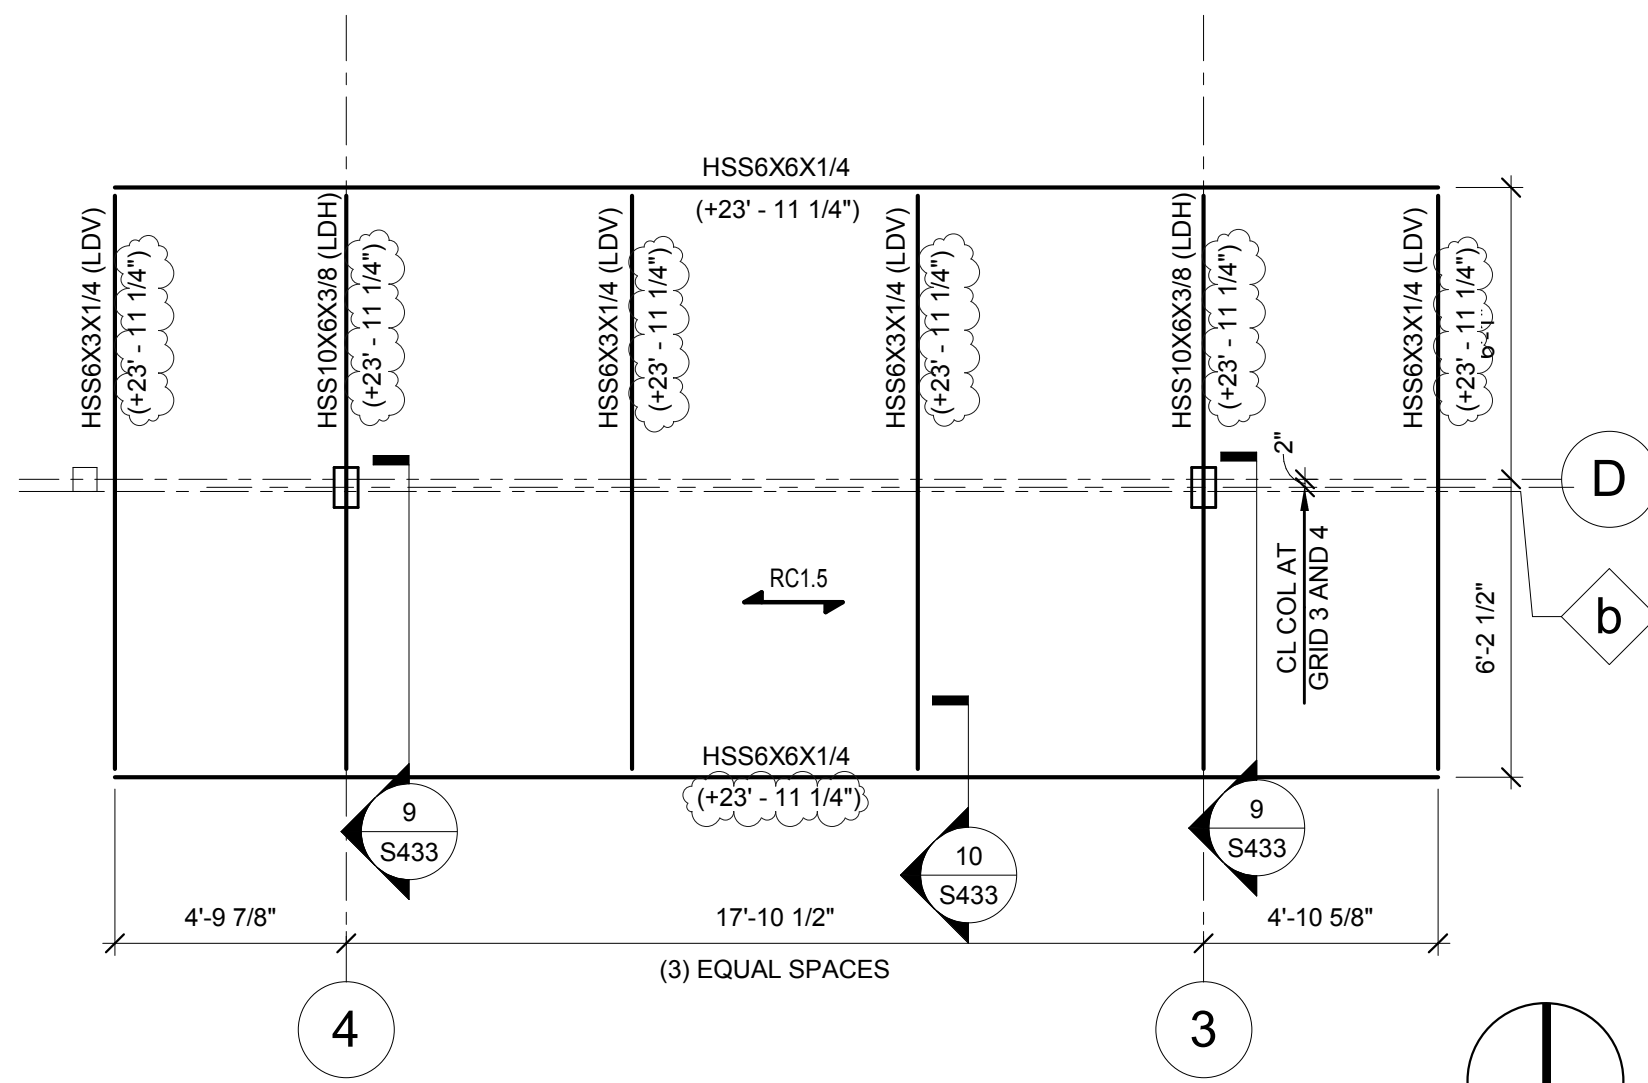

2 HIGH ROOF FRAMING PLAN ALONG GRID D
1/4" = 1'-0"

GENERAL NOTES

1. [X-X"] INDICATES TOP OF COLUMN ELEVATION ABOVE FINISHED FLOOR.
2. [X'-X"] INDICATES TOP OF STEEL BEAM ELEVATION ABOVE FINISHED FLOOR.
3. SEE SHEETS S000-S002 FOR GENERAL NOTES.
4. VERIFY ALL PARAPET STEP LOCATIONS WITH ARCHITECTURAL DRAWINGS PRIOR TO FABRICATION.

LEGEND

1. RC1.5 INDICATES METAL ROOF DECK DIRECTION - SEE GENERAL NOTES FOR SIZE, TYPICAL.

SHEET KEYNOTES

1. NOTCH PARAPET FOR LADDER - SEE 12/S432. SEE ARCH. FOR LOCATION AND DIMENSIONS
2. TOP OF COLUMN ELEVATION SHALL BE EQUAL TO TOP OF THE HIGHEST ADJACENT PARAPET CHANNEL, U.N.O.
3. COLUMN CONT. UP TO HIGH ROOF.
4. PROVIDE VERTICAL C4X5.4 FOR PARAPET CHANNEL SUPPORT - SEE 14/S432
5. HSS6X2X1/4 STUB COLUMN (CANTILEVERED) - SEE 17/S432 FOR BASE ATTACHMENT

RaceTrac

COPYRIGHT NOTICE
THESE PLANS ARE SUBJECT TO FEDERAL
COPYRIGHT LAWS: ANY USE OF SAME
WITHOUT THE EXPRESSED WRITTEN
PERMISSION OF RACETRAC INC. IS
PROHIBITED. 2022 RACETRAC INC.

DESIGN PROFESSIONALS

ISSUE/REVISION RECORD

DATE	DESCRIPTION
10/20/22	SPB NO. 0304

RaceTrac

RACETRAC INC.
200 GALLERIA PARKWAY SOUTHEAST
SUITE 900
ATLANTA, GEORGIA 30339
(770) 431-7600

PROJECT NAME

ANYTOWN,CITY

CITY
STATE 00000
ADDRESS

RACETRAC STORE NUMBER

#0000

PROTOTYPE SERIES 2022

2022 LH MO 0304

PLAN MODIFICATION NOTICE

SPB NO. 0304 DATE 10/20/22

STANDARD PLAN BULLETINS (SPB) MODIFY THE
PROTOTYPE SERIES SET NOTED ABOVE. THE
LISTED SPB REPRESENTS THE LATEST
MODIFICATION INCORPORATED TO THIS
PROTOTYPE SERIES SET AT ORIGINAL RELEASE.
THE ISSUE/ REVISION RECORD COLUMN ABOVE
LISTS ANY REVISIONS OR SPB INCORPORATED IN
THIS SET AFTER THE ORIGINAL RELEASE.
CONTACT RACETRAC ENGINEERING AND
CONSTRUCTION FOR ANY SUBSEQUENT
BULLETINS NOT INCORPORATED HEREIN.

PROFESSIONAL SEAL

PROJECT NUMBER

XXXXXXX.XX

SHEET TITLE

HIGH ROOF &
SOFFIT FRAMING
PLAN & DETAILS

SHEET NUMBER

S201

APPLICABLE SPB(S): 22-0304

ISSUE/REVISION RECORD	
DATE	DESCRIPTION
10/20/22	SPB NO. 0304

RaceTrac.

RACETRAC INC.
200 GALLERIA PARKWAY SOUTHEAST
SUITE 900
ATLANTA, GEORGIA 30339
(770) 431-7600

PROJECT NAME

ANYTOWN,CITY

CITY
STATE 00000
ADDRESS

RACETRAC STORE NUMBER

#0000

PROTOTYPE SERIES 2022
2022 LH MO 0304

PLAN MODIFICATION NOTICE

SPB NO. 0304 DATE 10/20/22

STANDARD PLAN BULLETINS (SPB) MODIFY THE
PROTOTYPE SERIES SET NOTED ABOVE. THE
LISTED SPB REPRESENTS THE LATEST
MODIFICATION INCORPORATED TO THIS
PROTOTYPE SERIES SET AT ORIGINAL RELEASE.
THE ISSUE/ REVISION RECORD COLUMN ABOVE
LISTS ANY REVISIONS OR SPB INCORPORATED IN
THIS SET AFTER THE ORIGINAL RELEASE.
CONTACT RACETRAC ENGINEERING AND
CONSTRUCTION FOR ANY SUBSEQUENT
BULLETINS NOT INCORPORATED HEREIN.

PROFESSIONAL SEAL

PROJECT NUMBER
XXXXXXX.XX

SHEET TITLE

**FRAMING SECTIONS
AND DETAILS**

SHEET NUMBER

S433

