


GENERAL NOTES

1. STRUCTURAL WELDED JOINTS SHALL CONFORM TO THE PROVISIONS OF AWS D1.1-04, STRUCTURAL WELDING CODE-STEEL, PUBLISHED BY THE AMERICAN WELDING SOCIETY.
2. ANY FIELD WELDING SHALL REQUIRE SPECIAL INSPECTION. WELDER CERTIFICATION SHALL BE AVAILABLE AT THE JOBSITE DURING TIMES OF INSPECTION.
3. ALL STRUCTURAL BOLTED CONNECTIONS SHALL BE ASTM GRADE A-307 BOLTS AS NOTED ON DRAWINGS AND SHALL BE MADE "SNUG-TIGHT" ONLY AS DEFINED BY ANSI/AISC 360-05. SPECIAL INSPECTIONS ARE NOT REQUIRED FOR THESE CONDITIONS. WASHERS ARE NOT REQUIRED UNLESS HOLES ARE OVERSIZED OR SLOTTED.

1. PERMITS, PERMIT SUBMITTAL, LICENSE FEES.
2. SPECIAL INSPECTIONS.
3. UNION/PREVAILING WAGE REQUIREMENTS.
4. BUY AMERICAN ACT OR ANY OTHER RESTRICTIVE PURCHASING AGREEMENTS.
5. FINISH PAINT, FINISH COATINGS.
6. ELECTRICAL WORK/MATERIALS.
7. CONCRETE WORK/MATERIALS.
8. PACKING GROUT BETWEEN BEARING SURFACES AND BASE PLATES.
9. GALVANIZING OF STRUCTURAL STEEL.
10. PROCUREMENT OF CANOPY DOWN LIGHTING.
11. PROCUREMENT AND INSTALLATION OF CANOPY SIGNAGE INCLUDING ALL ELECTRICAL MATERIALS AND LABOR AS REQUIRED.
12. ILLUMINATED SIGNAGE, NEON AND LED.
13. FASCIA DECALS OTHER THAN THOSE LISTED IN THE ABOVE SCOPE OF WORK.
14. COLUMN SHROUDS (BRICK OR OTHER).
15. ANY ITEMS NOT SPECIFICALLY IDENTIFIED IN THIS EXHIBIT.
16. ANY ITEMS SPECIFIED AS BEING PERFORMED BY OTHERS OR BY CONTRACTOR IN THIS EXHIBIT.

[illegible]

PROJECT						RACETRAC #1644 29'-0" x 81'-0" (8) COLUMN EDO CANOPY COVER PAGE	
LOCATION						14-36 HIGHWAY 441 CLAYTON, GA 30525	
MADISON INDUSTRIES A DIVISION OF M A D I S O N . C O M GEORGIA CORPORATE OFFICE CALIFORNIA 17151 Darwin Avenue 1035 Iris Drive Hemet, CA 92343 Santa Ana, CA 92704 562-484-5099 562-484-5099 770-483-1441							
							
THESE DRAWINGS AND ALL INFORMATION HEREON ARE THE PROPERTY OF MADISON INDUSTRIES (MI). ANY USE OR REPRODUCTION OF THESE DRAWINGS FOR ANY PURPOSE, EXCEPT BY WRITTEN PERMISSION OF MADISON INDUSTRIES IS STRICTLY PROHIBITED.							
 1/18/24							
PROFESSIONAL ENGINEER							
MODEL NO.							
SCALE AS NOTED							
DRAWN BY		DATE					
RW		11/10/23					
CHECKED BY		DATE					
DD		11/14/23					
MI ENGINEER		DATE					
JFB		11/10/23					
DRWG. NO. CS-1							
SHEET 1		OF 5					
JOB NO. WGA09853-2							

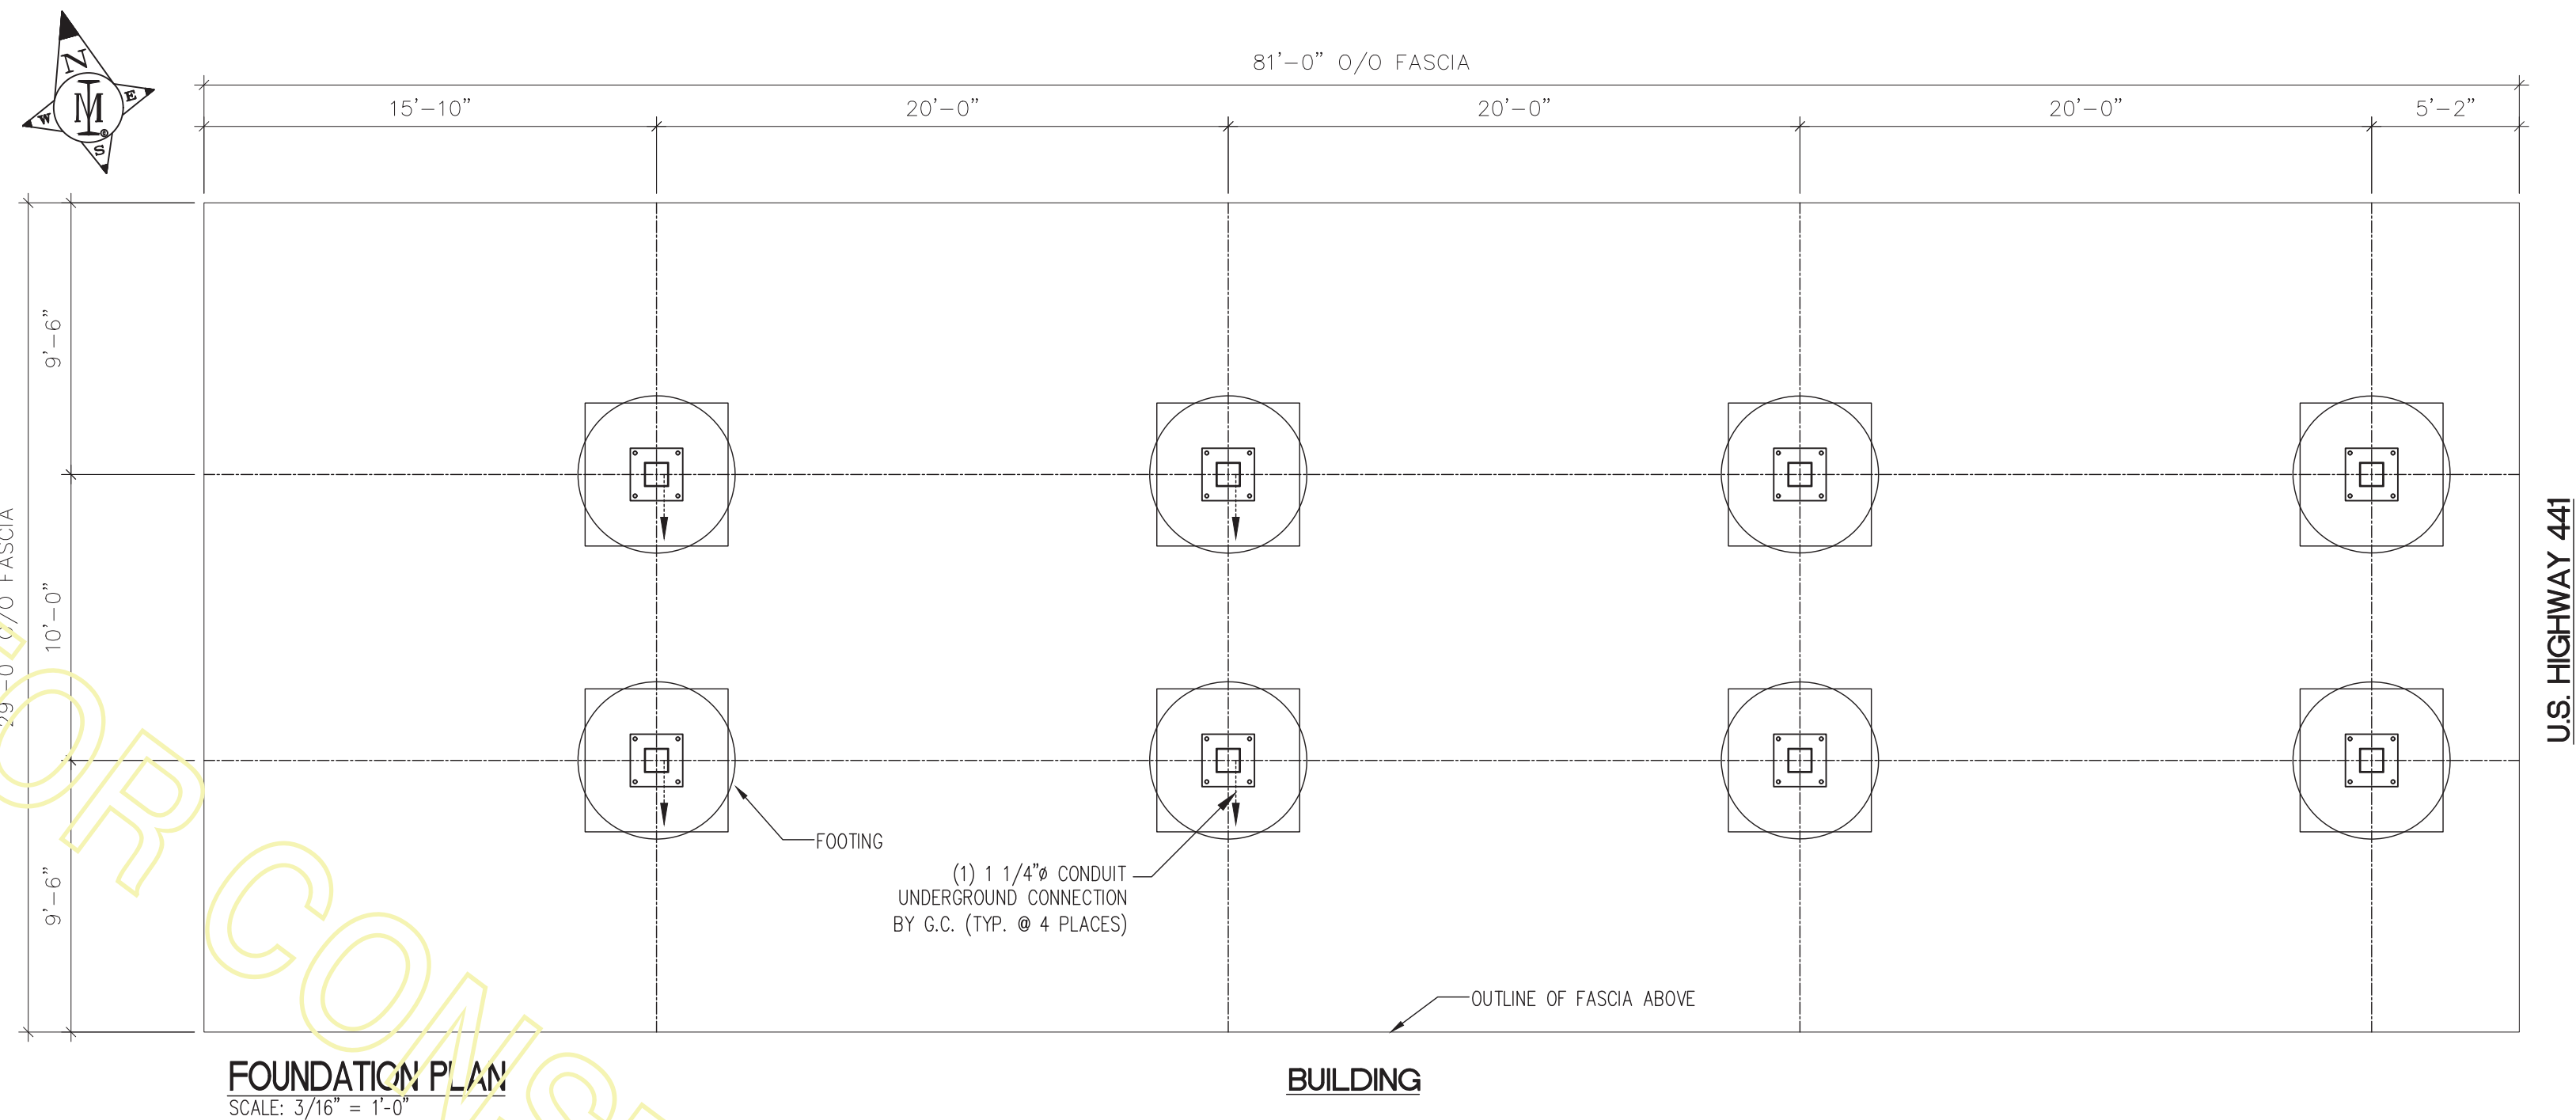

NOTES:


- ALLOWABLE VERTICAL SOIL BEARING CAPACITY = 2500 P.S.F.
ALLOWABLE LATERAL BEARING PRESSURE = 166 P.S.F. PER FOOT OF DEPTH
CONCRETE = 4000 P.S.I. AT 28 DAYS
REINFORCING = DEFORMED BILLET PER A.S.T.M. A706 GRADE 60
- IT SHALL BE THE RESPONSIBILITY OF THE GENERAL CONTRACTOR TO PROVIDE REQUIRED LOAD TESTS OR OTHER ADEQUATE PROOF AS TO THE PERMISSIBLE SAFE BEARING CAPACITY OF THE SOIL.
- IT SHALL BE THE RESPONSIBILITY OF THE GENERAL CONTRACTOR TO ACCURATELY POUR ALL FOUNDATION TO THE PROPER ELEVATIONS AS SHOWN ON THE APPROVED FOUNDATION PLAN AND SET ALL ANCHOR BOLTS AND/OR LEVELING PLATES TO PROPER DIMENSIONS AND ELEVATIONS.

GRADE INFO


HP SLAB = 83.45'

LP @ COL. = 82.45'





TOP FOOTING = 80.45'

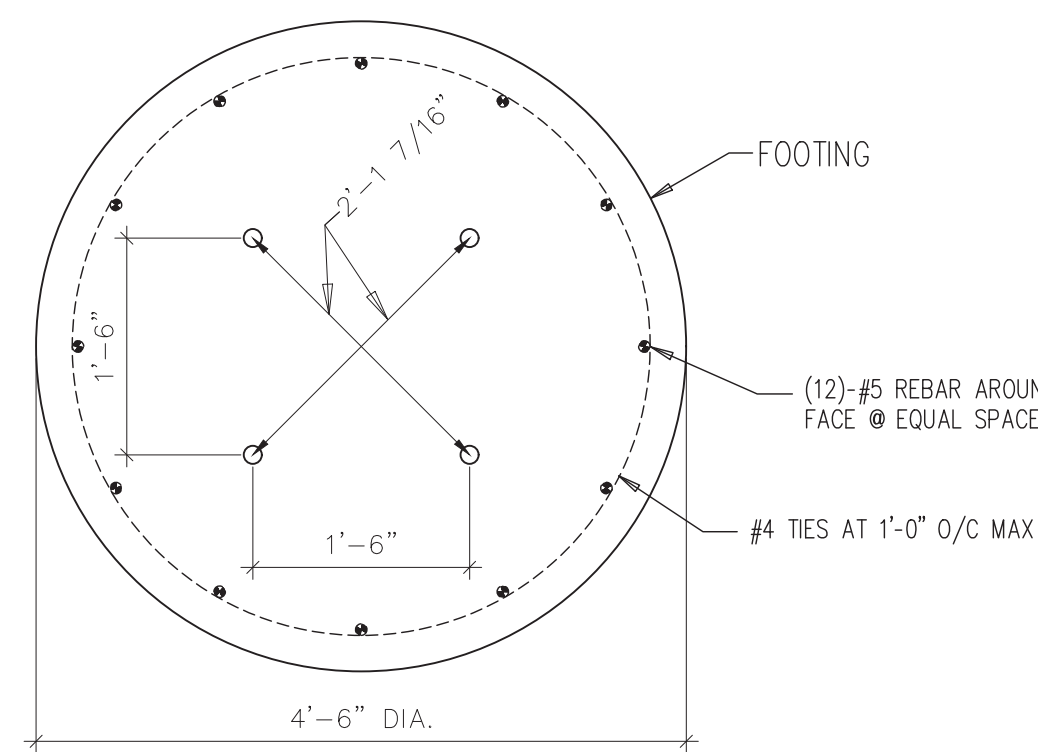THIS INFORMATION IS BASED ON CUSTOMER GRADING
PLAN DRAWING C2.1 - REVISED: 10/18/23DO NOT USE FOR CONSTRUCTION
OF FOUNDATION UNLESS APPROVED
BY MADISON INDUSTRIES REPRESENTATIVE IN SPACE BELOW.APPROVED FOR
CONSTRUCTIONBY: Rob. W.
DATE: 11/18/2023IT SHALL BE THE RESPONSIBILITY OF THE
GENERAL CONTRACTOR TO ACCURATELY
POUR ALL FOUNDATIONS TO ELEVATIONS
GIVEN AND SET ANCHOR BOLTS AT
DIMENSIONS SHOWN ON FOUNDATION
DRAWINGS.

SECTION A-A

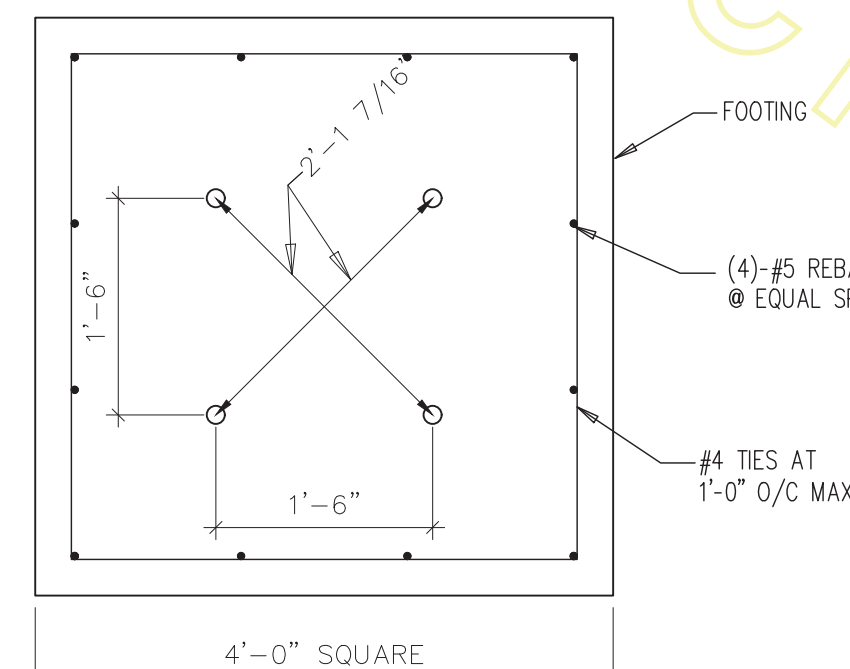

SECTION B-B

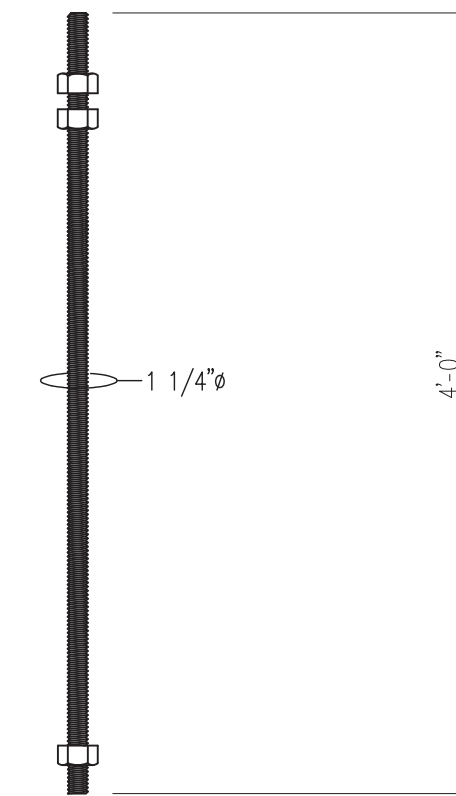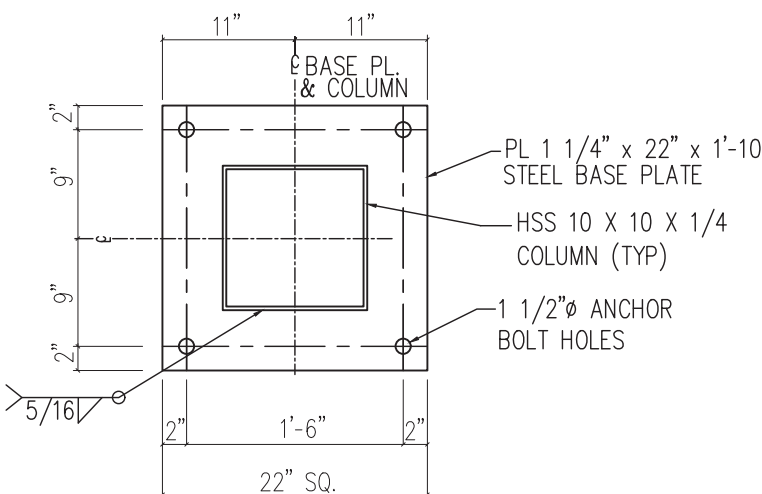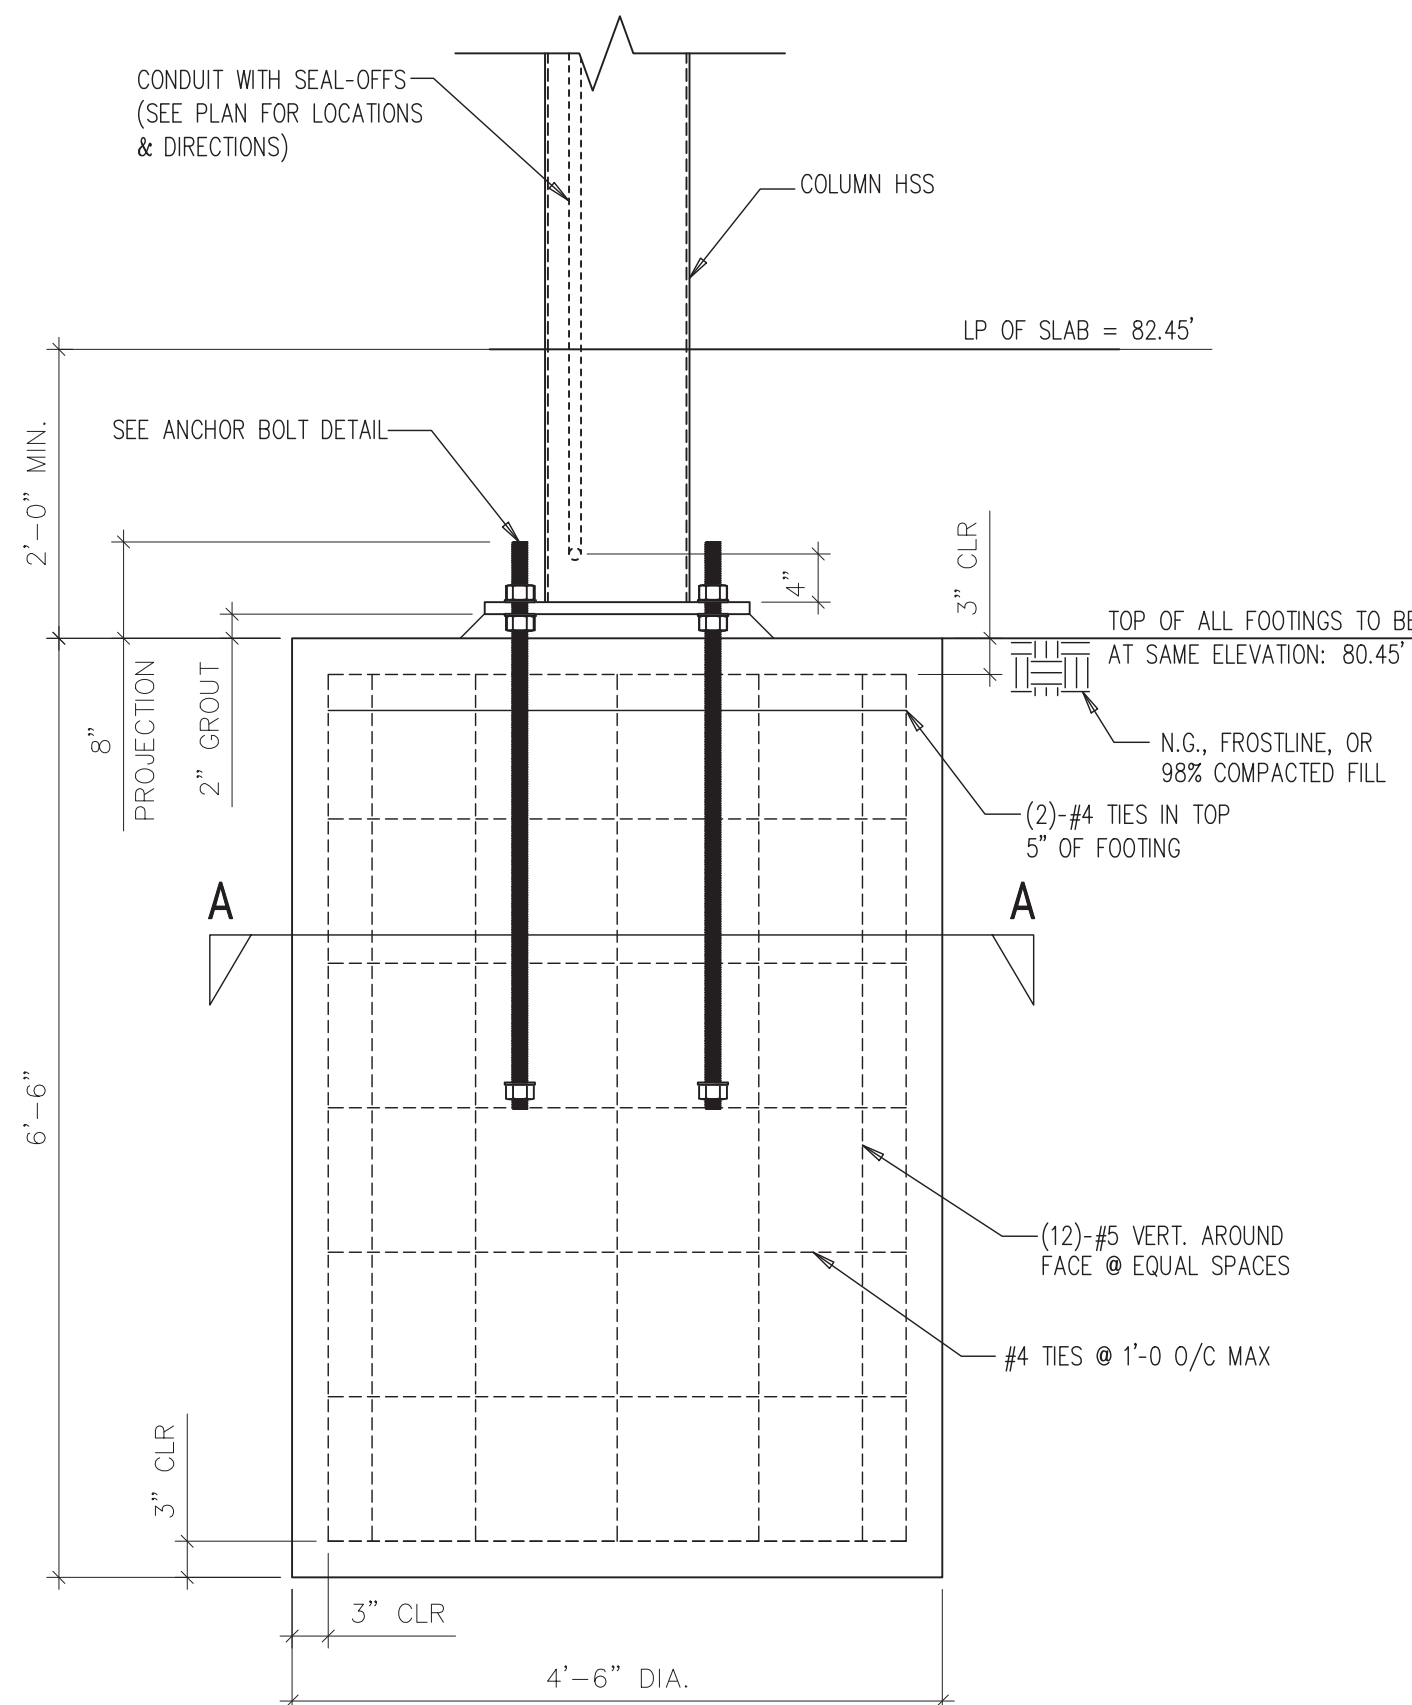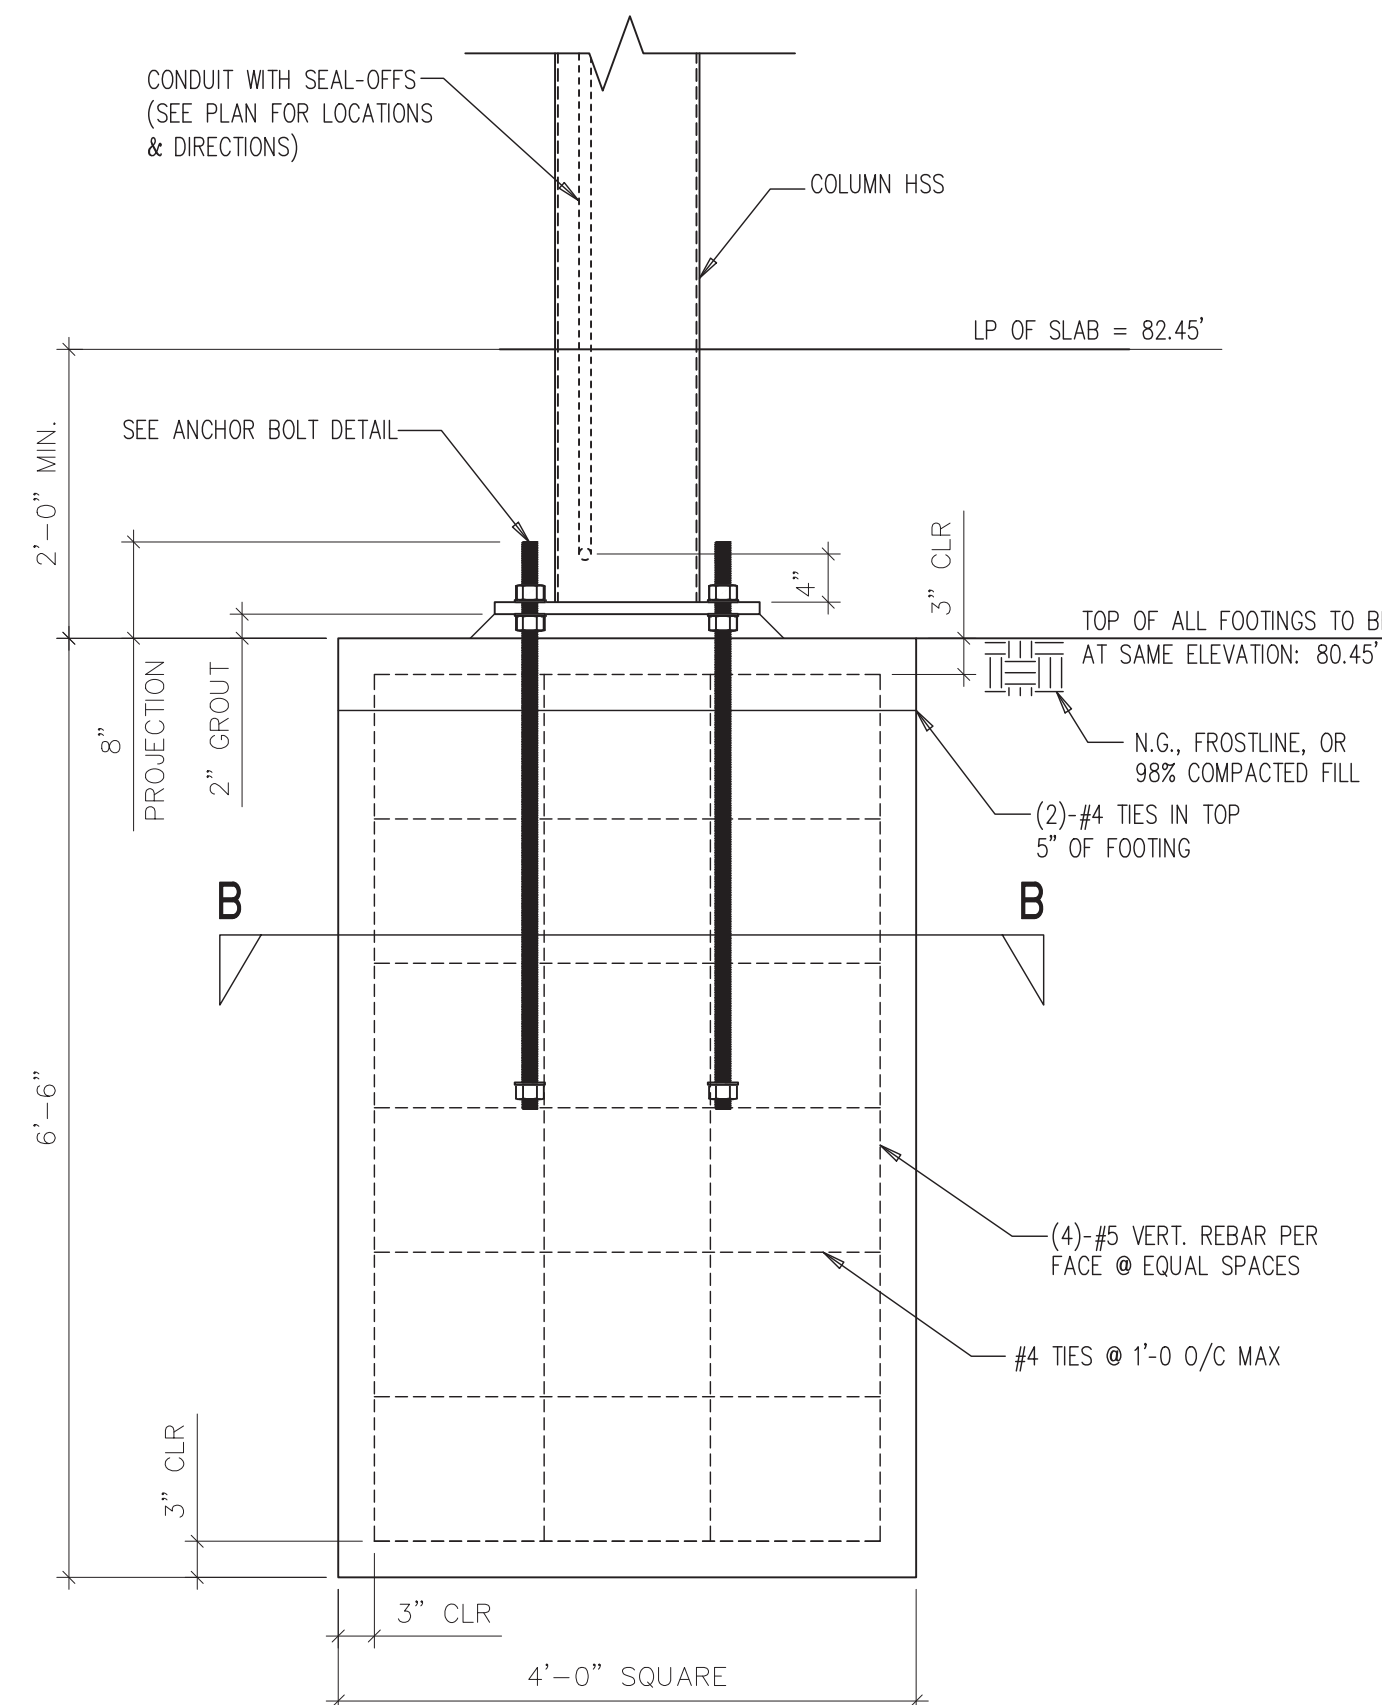ASTM F1554 GR. 36 OR A36 (F_y = 36 ksi) ANCHOR BOLTS,
WASHERS, & NUTS FURNISHED BY MADISON, INSTALLED BY G.C.**ANCHOR BOLT DETAIL**
SCALE: 3/4" = 1'-0"**BASE PLATE DETAIL**
SCALE: 3/4" = 1'-0"**ROUND FOOTING DETAIL**
SCALE: 3/4" = 1'-0"**ALTERNATE SQUARE FOOTING DETAIL**
SCALE: 3/4" = 1'-0"UNDOCUMENTED FILL AT THIS
SITE. DISCUSS FOUNDATION PLAN
WITH GEOTECHNICAL ENGINEER
PRIOR TO CONSTRUCTION

REV.	DATE	DESCRIPTION

RACETRAC #1644
29'-0" x 81'-0"
(8) COLUMN EDO CANOPY
FOUNDATION PLAN AND DETAILS
1436 HIGHWAY 441
CLAYTON, GA 30525

MADISON INDUSTRIES
MADISONIND.COM
CORPORATE OFFICE
17151 Darwin Avenue
Suite 211
Hesperia, CA 92345
562.484.5099

GEORGIA
REGISTERED
PROFESSIONAL
ENGINEER
JOHN F. BRADLEY
11/18/24



THESE DRAWINGS AND ALL INFORMATION HEREON
ARE OF A CONFIDENTIAL NATURE AND REMAIN THE
PROPERTY OF MADISON INDUSTRIES (MI). ANY USE
OR REPRODUCTION OF THESE DRAWINGS FOR ANY
PURPOSE, EXCEPT BY WRITTEN PERMISSION OF
MADISON INDUSTRIES IS STRICTLY PROHIBITED.

PROFESSIONAL ENGINEER

MODEL No.



SCALE AS NOTED

DRAWN BY	DATE
RW	11/10/23
CHECKED BY	DATE
DD	11/14/23
MI ENGINEER	DATE
JFB	11/10/23


DRWG. No.

F-1

SHEET	OF
2	5
JOB No. WGA09853-2	

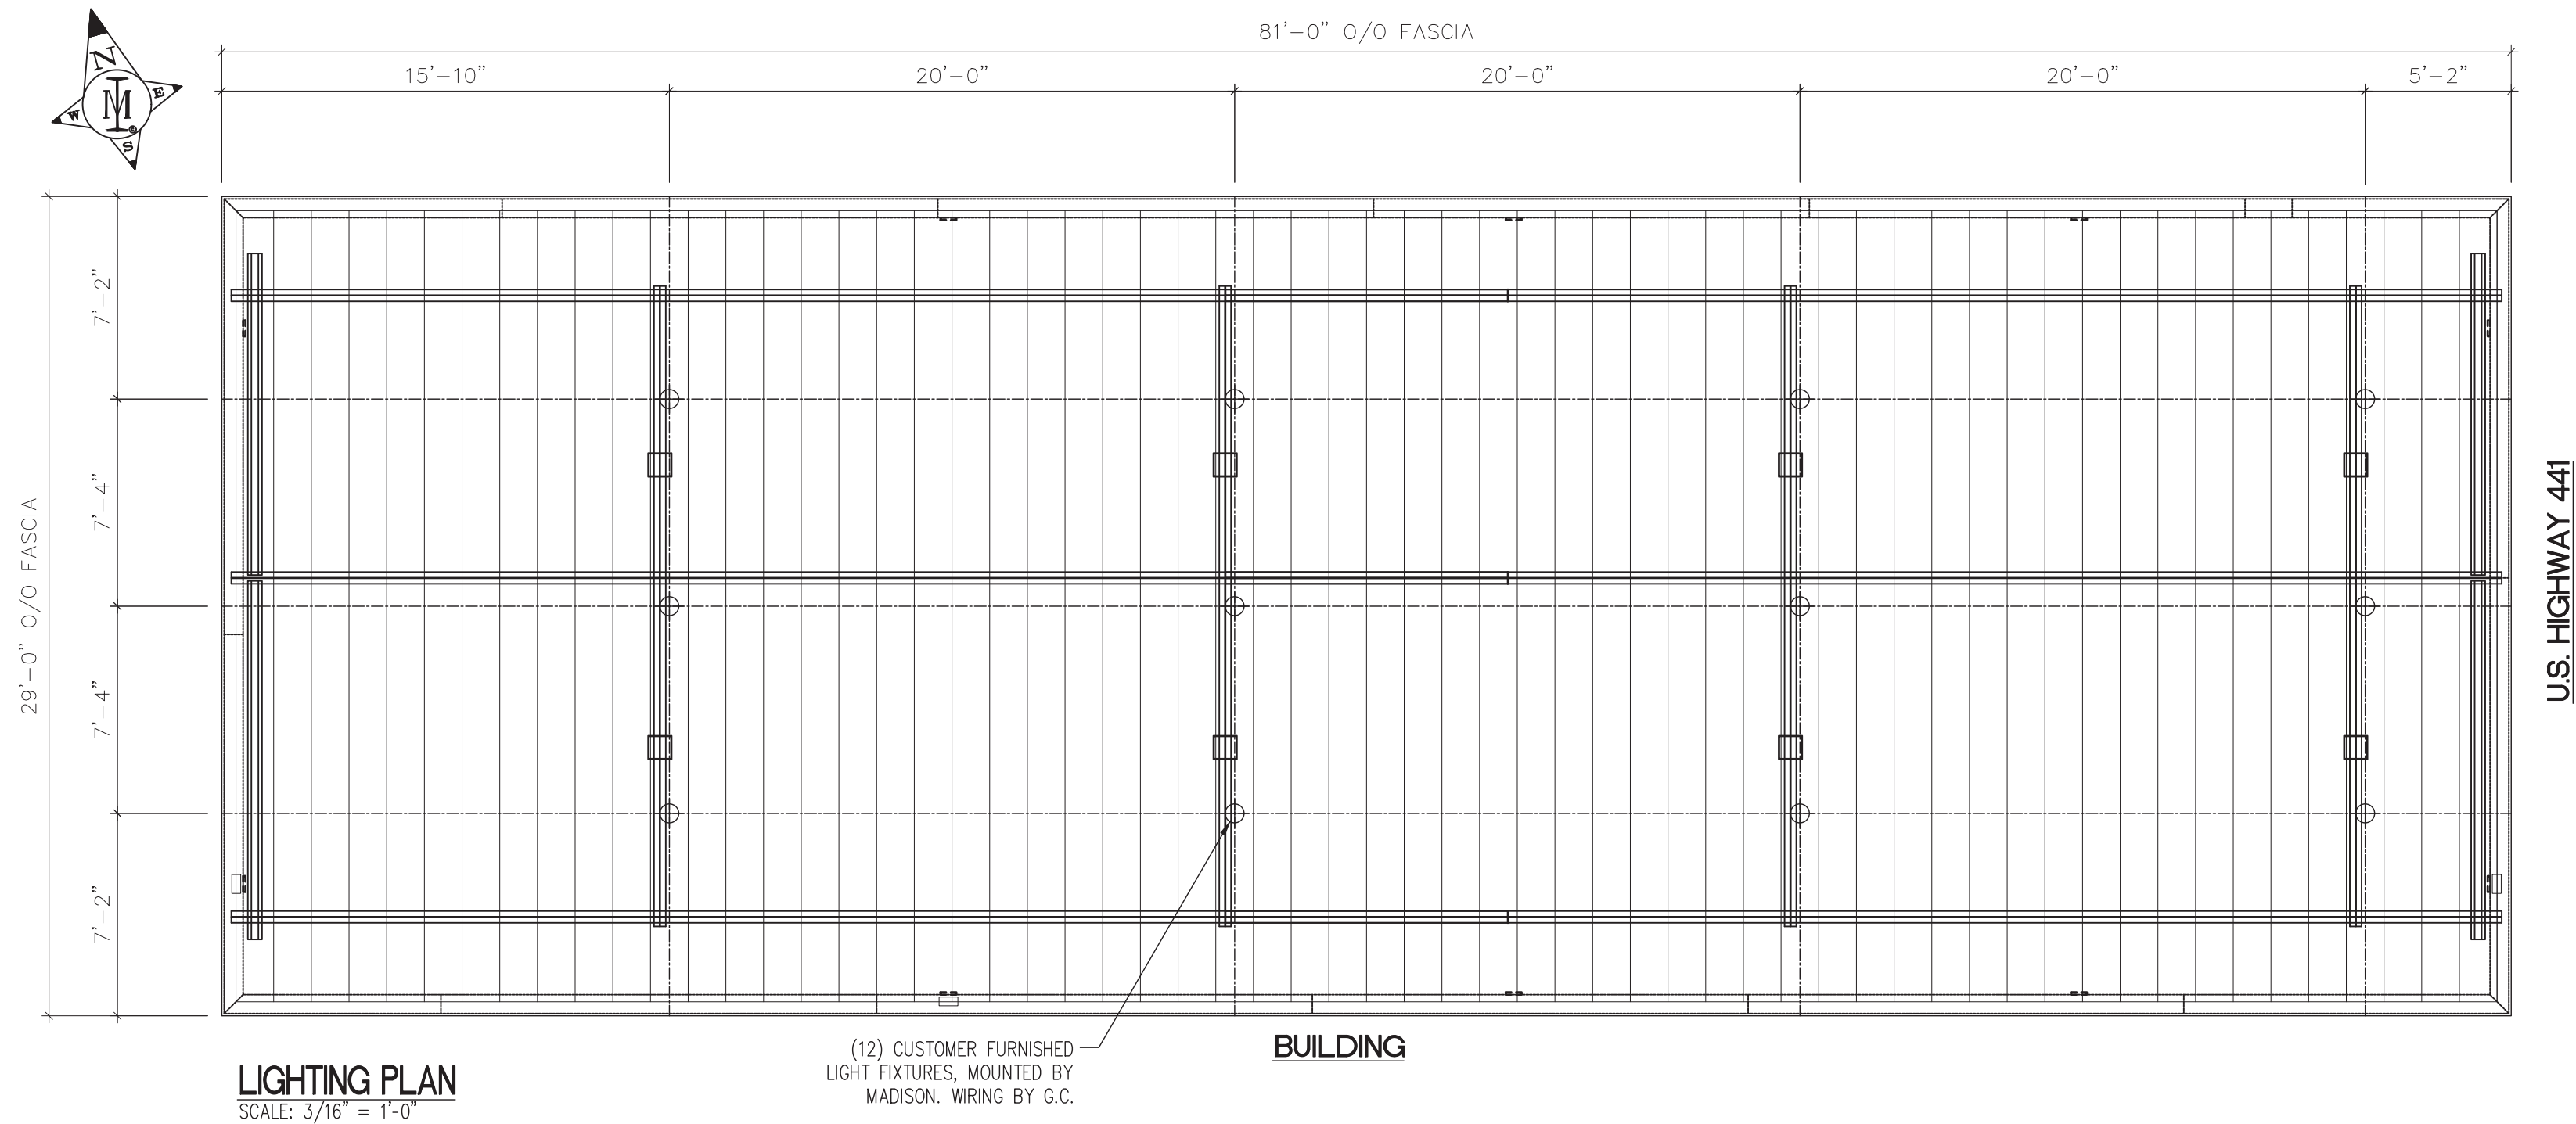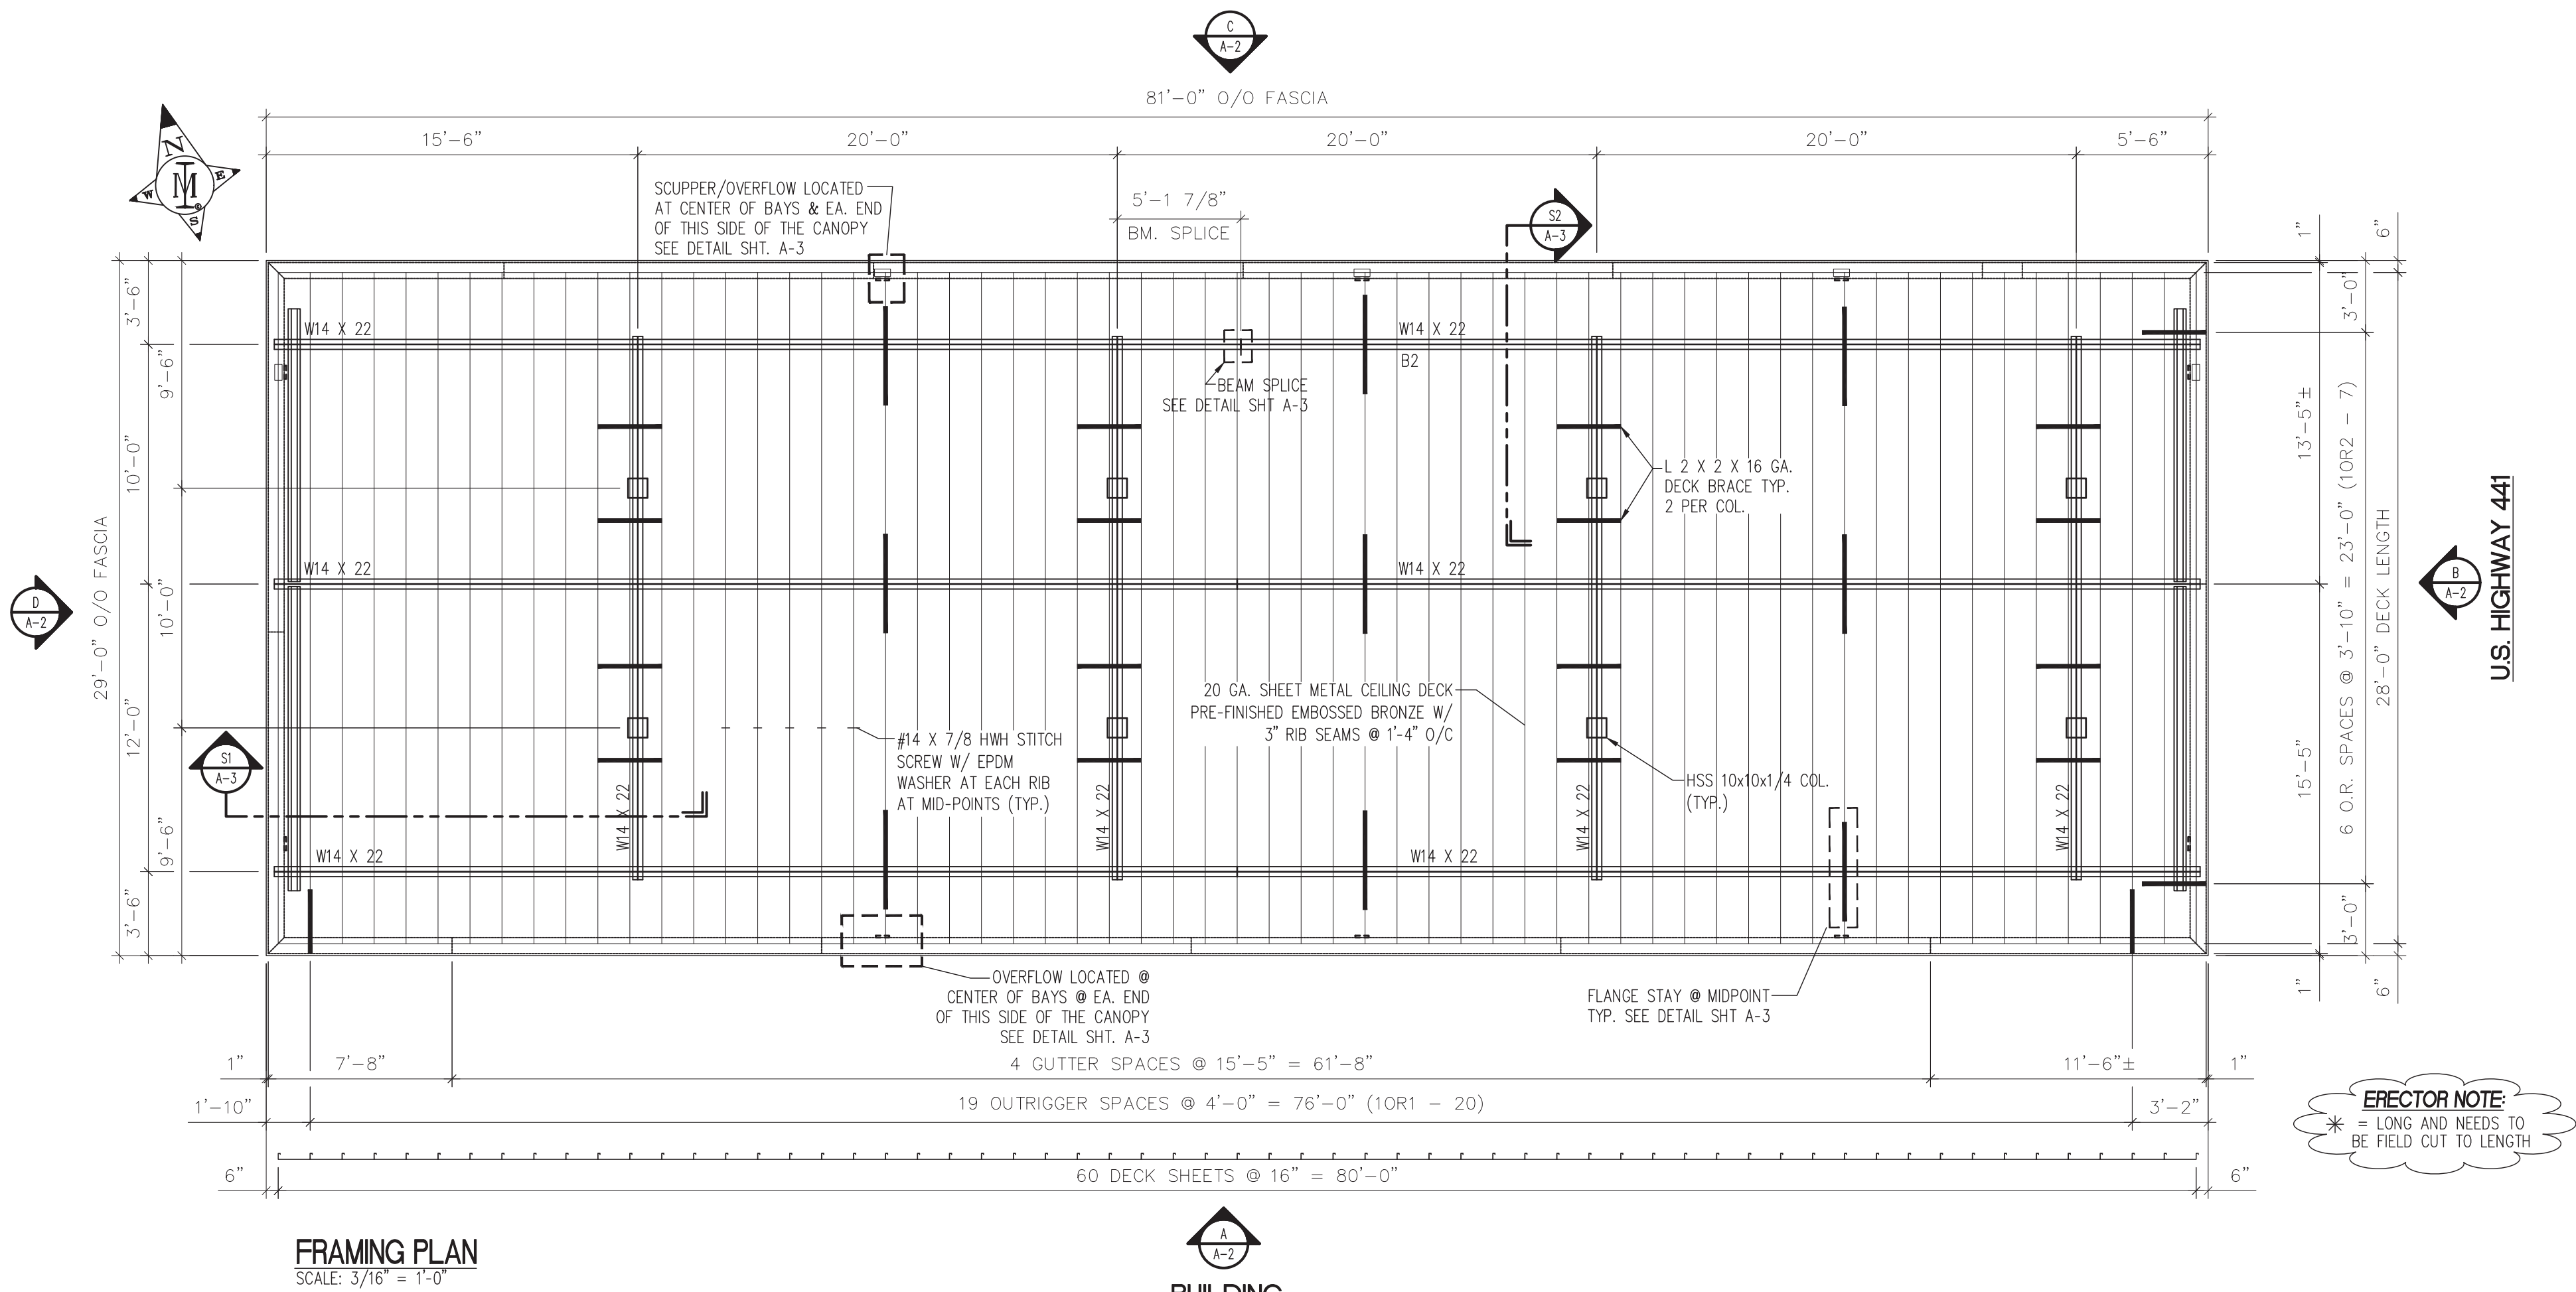


PROJECT	REV.	DATE	DESCRIPTION	BY
RACETRAC #1644 29'-0" x 81'-0" (8) COLUMN EDO CANOPY FRAMING AND LIGHTING PLAN 1436 HIGHWAY 441 CLAYTON, GA 30525				
MADISON INDUSTRIES MADISONIND.COM CORPORATE OFFICE 2981 W. MacArthur Blvd. Suite 211 San Jose, CA 95128 562.484.5099				
CALIFORNIA 17151 Darwin Avenue Hesperia, CA 92345 562.484.5099				
GEORGIA 1035 Iis Drive Conyers, GA 30094 770.483.4401				
				
THESE DRAWINGS AND ALL INFORMATION HEREON ARE OF A CONFIDENTIAL NATURE AND REMAIN THE PROPERTY OF MADISON INDUSTRIES (MI). ANY USE OR REPRODUCTION OF THESE DRAWINGS FOR ANY PURPOSE, EXCEPT BY WRITTEN PERMISSION OF MADISON INDUSTRIES IS STRICTLY PROHIBITED.				
 1/18/24				
PROFESSIONAL ENGINEER				
MODEL No.				
SCALE	AS NOTED			
DRAWN BY	DATE			
RW	11/10/23			
CHECKED BY	DATE			
DD	11/14/23			
MI ENGINEER	DATE			
JFB	11/10/23			
DRWG. No.				
	A-1			
SHEET	OF			
3	5			
JOB No.				
WGA09853-2				

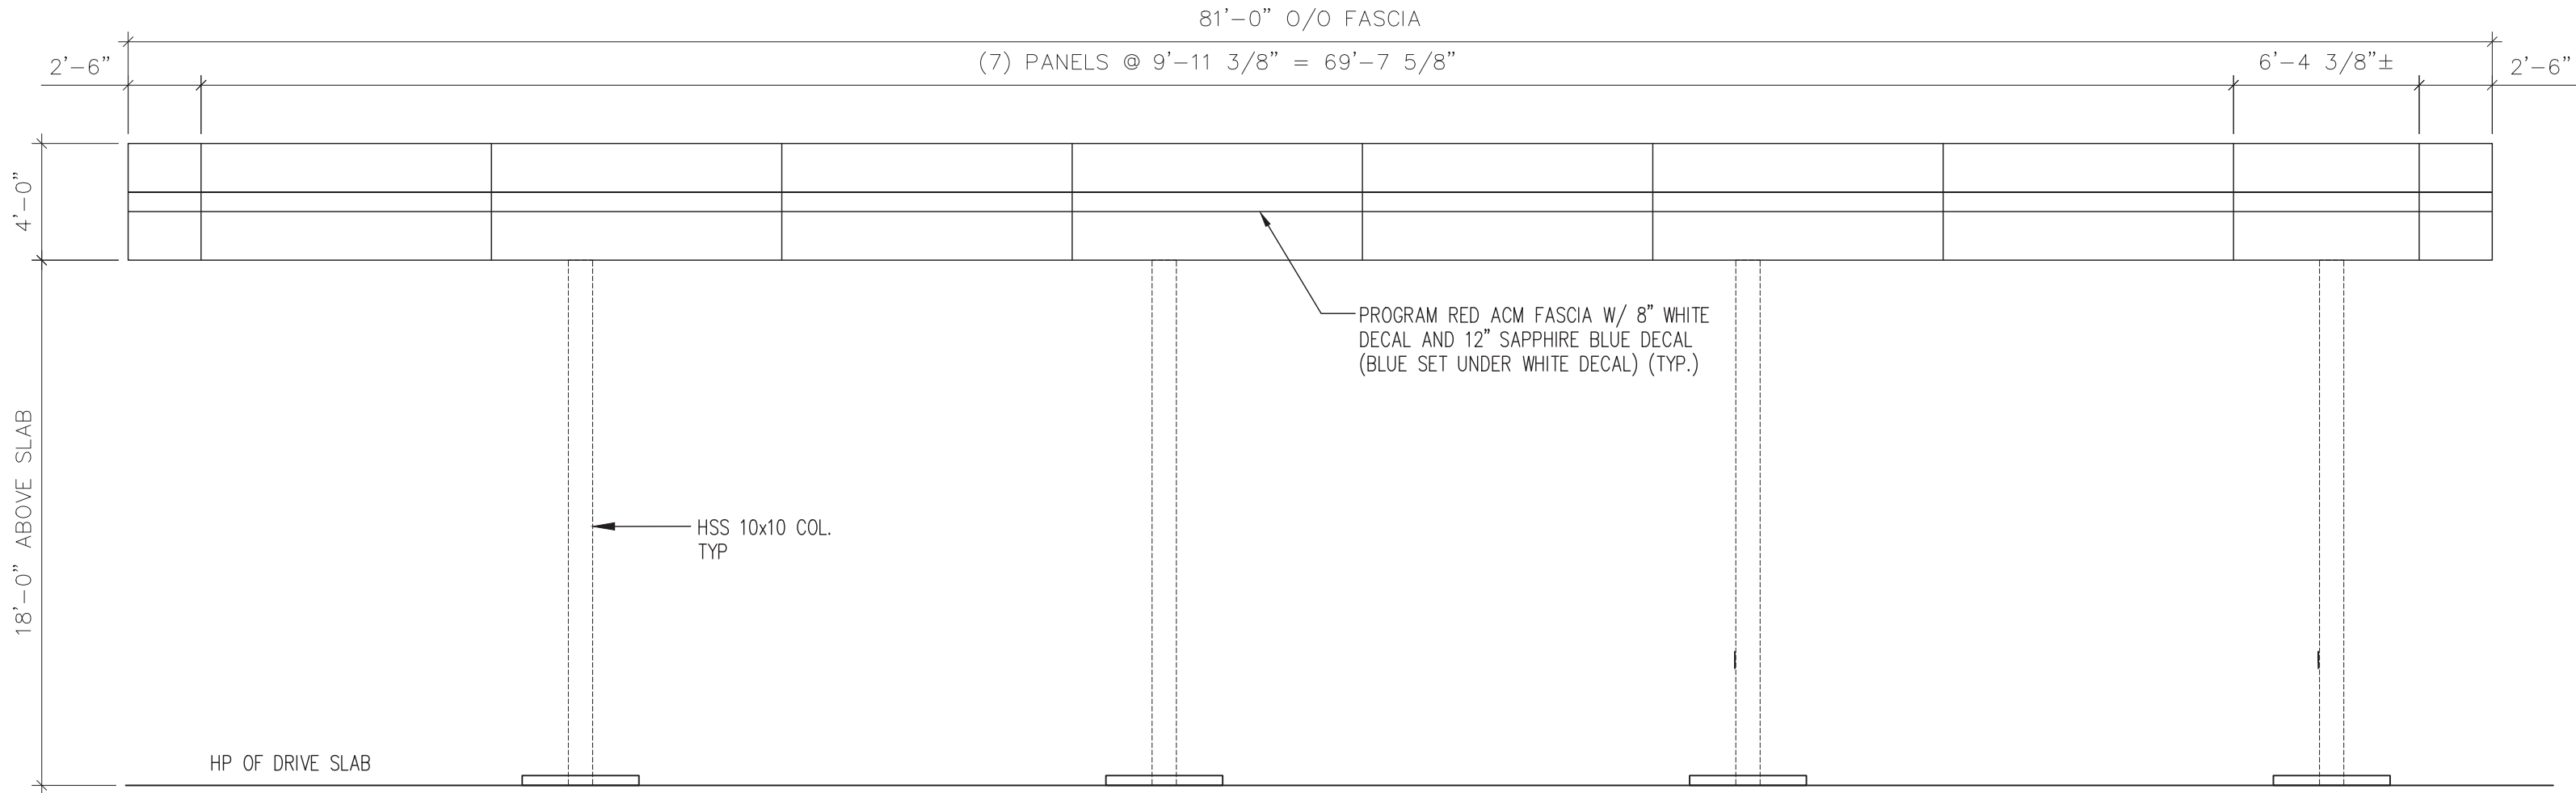


ELEVATION
SCALE: 3/16" = 1'-0"

A
A-1

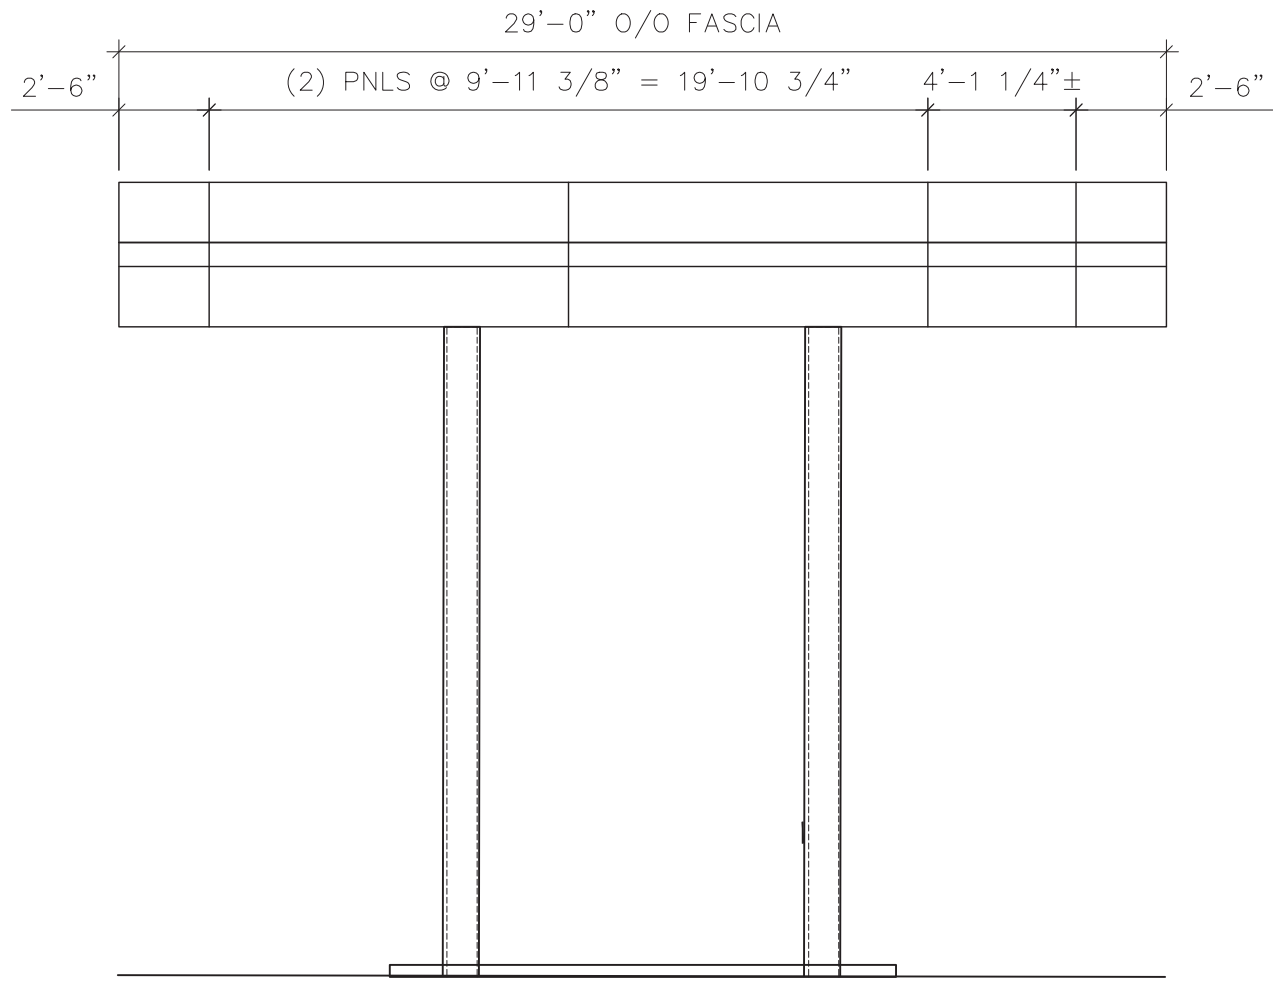


ELEVATION
SCALE: 3/16" = 1'-0"

B
A-1

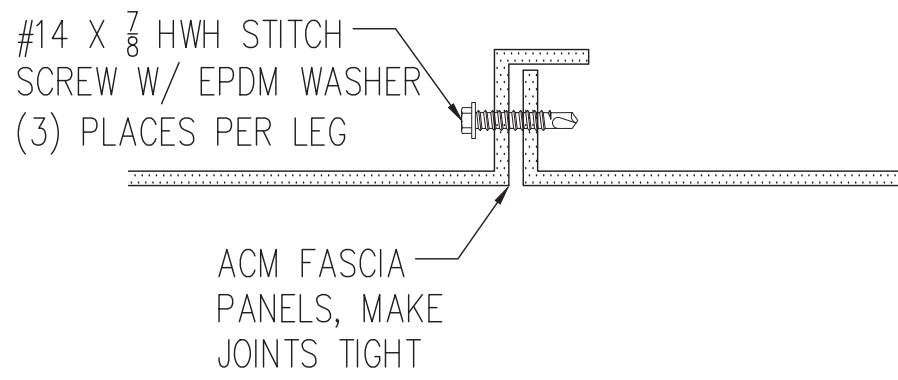


TYP. FASCIA JOINT DETAIL

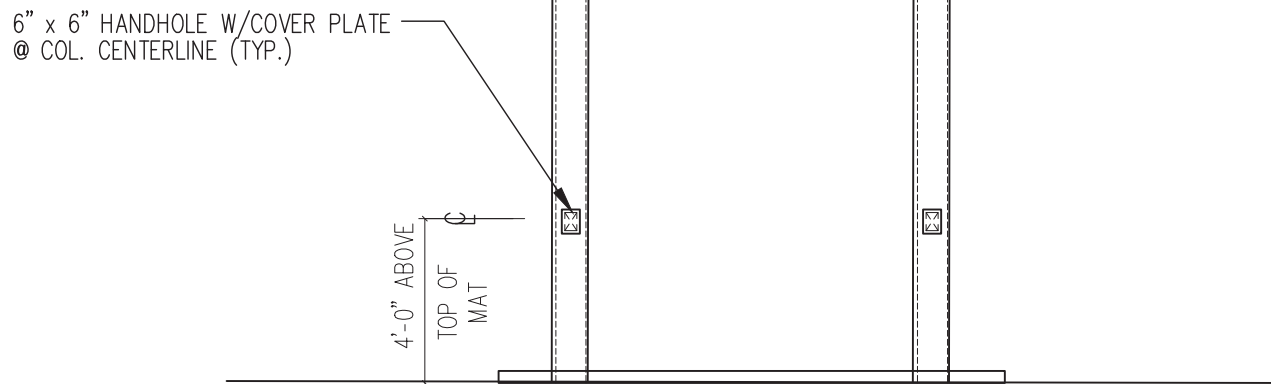

ELEVATION
SCALE: 3/16" = 1'-0"

C
A-1

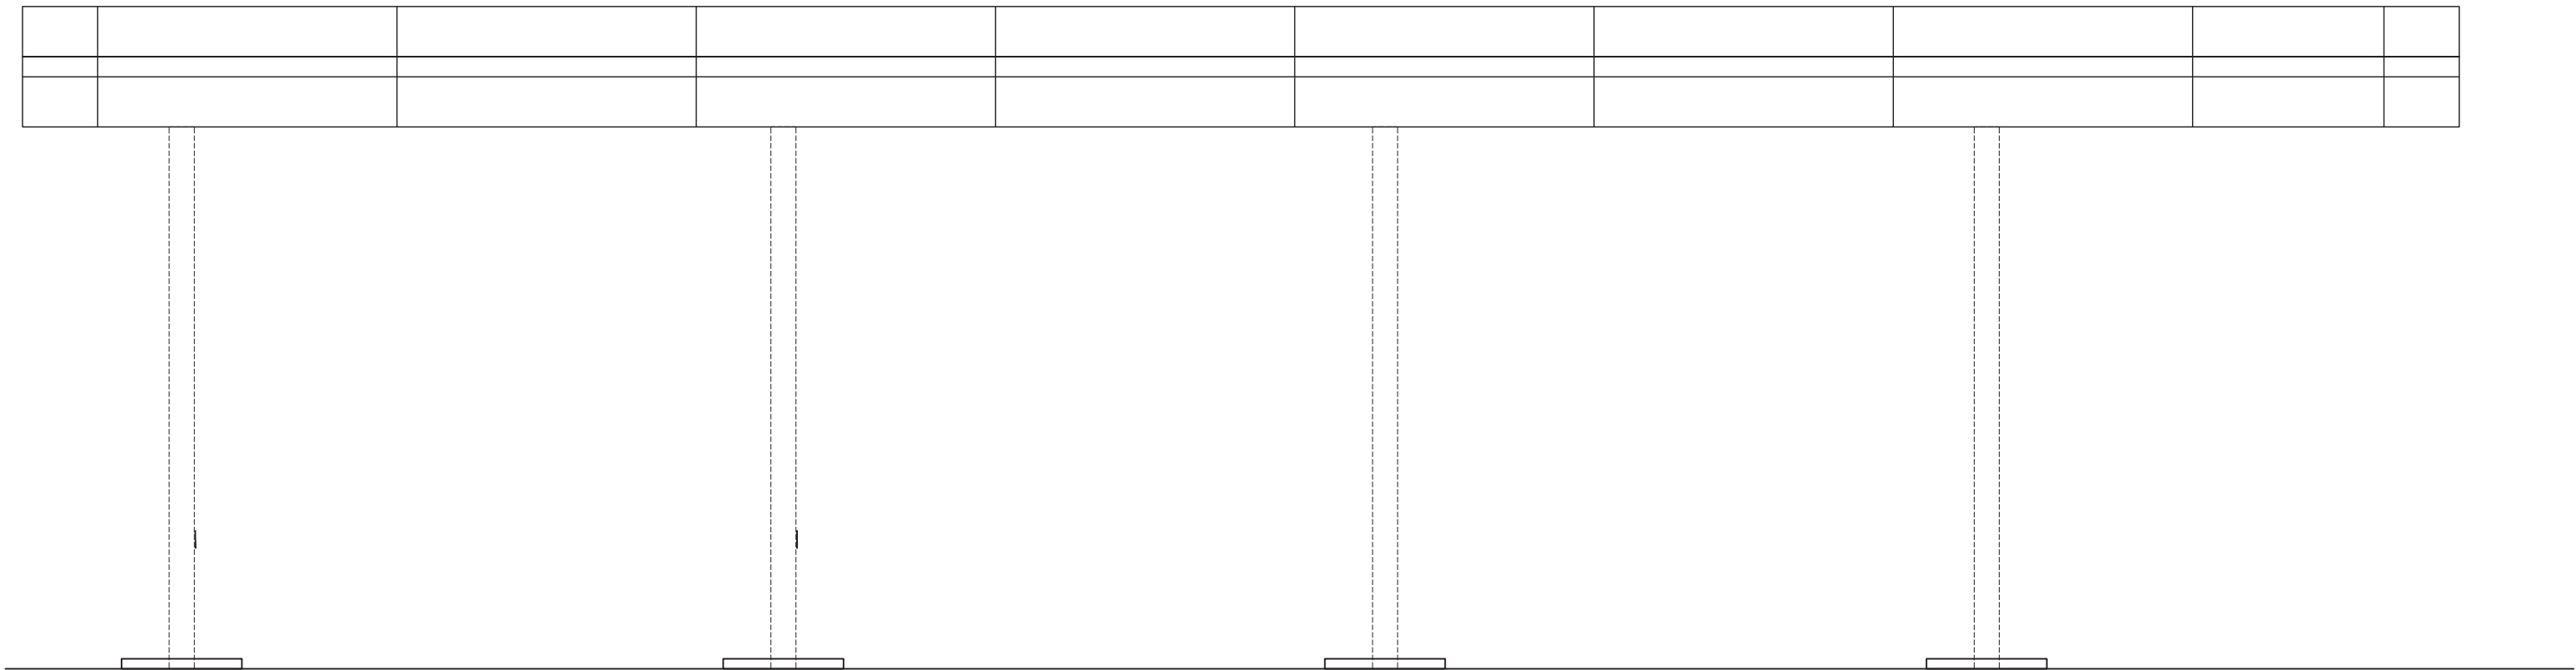


ELEVATION
SCALE: 3/16" = 1'-0"

D
A-1

REV.	DATE	DESCRIPTION	BY

PROJECT	RACETRAC #1644 29'-0" x 81'-0" (8) COLUMN EDO CANOPY ELEVATIONS
LOCATION	1436 HIGHWAY 441 CLAYTON, GA 30525

MADISON INDUSTRIES MADISONIND.COM CORPORATE OFFICE 2861 W. MacArthur Blvd. Suite 211 San Jose, CA 95128 510.484.5099	CALIFORNIA 17151 Darwin Avenue Hesperia, CA 92345 562.484.5099	GEORGIA 1035 Ibis Drive Conyers, GA 30094 770.483.4401
--	---	---


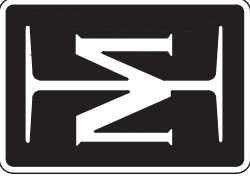


THESE DRAWINGS AND ALL INFORMATION HEREON ARE OF A CONFIDENTIAL NATURE AND REMAIN THE PROPERTY OF MADISON INDUSTRIES (MI). ANY USE OR REPRODUCTION OF THESE DRAWINGS FOR ANY PURPOSE, EXCEPT BY WRITTEN PERMISSION OF MADISON INDUSTRIES IS STRICTLY PROHIBITED.



PROFESSIONAL ENGINEER

MODEL No.	
SCALE	AS NOTED
DRAWN BY	DATE
RW	11/10/23
CHECKED BY	DATE
DD	11/14/23
MI ENGINEER	DATE
JFB	11/10/23
DRWG. No.	
SHEET	OF
4	5
JOB No.	WGA09853-2

  

S1

S2



PROFESSIONAL ENGINEER	
MODEL No.	
SCALE AS NOTED	
DRAWN BY RW	DATE 11/10/2
CHECKED BY DD	DATE 11/14/2
MR. JFB	DATE 11/10/2
DRWG. No.	
A-3	
SHEET 5	OF 5
JOB No. WGA09853-2	