

1. STRUCTURAL STEEL WIDE FLANGE	ASTM A992
2. STRUCTURAL STEEL PLATES	ASTM A36 (U.N.O)
3. CHANNELS LESS THAN 6" DEEP	ASTM A36
ALL OTHER CHANNELS	ASTM A572, GR. 50
4. ANGLES LESS THAN 3Lx3x1/4	ASTM A36
ALL OTHER ANGLES	ASTM A572, GR. 50
5. HOLLOW STRUCTURAL SECTIONS	ASTM A500, GR. C
6. 3" METAL DECK	ASTM A653, GR. 50
7. WELDING ELECTRODE STRENGTH	E-70XX
8. ANCHOR BOLTS	ASTM F1554, GR. 36
9. STRUCTURAL BOLTS	ASTM A307 GR. A (U.N.O)
10. STRUCTURAL NUTS	ASTM A563A, HEAVY HEX (U.N.O)
11. STRUCTURAL WASHERS	ASTM F436 (U.N.O)
12. 28 DAY CONCRETE COMP. STRENGTH	f _c = 4000 PSI
13. CONCRETE REINFORCING STEEL	ASTM A706, GR. 60 DEF. BARS

U.N.O. - UNLESS NOTED OTHERWISE (REFER TO DRAWINGS)

A.F.F.	ABOVE FINISH FLOOR	N.B.M	NOT BY MADISON
@	AT	N.S.	NEAR SIDE
B	BUILDING LINE	NEO	NEOPRENE
C	CENTER LINE	O/C	ON CENTER
C/C	CENTER TO CENTER	O/O	OUT TO OUT
CLR	CLEAR	P	PLATE
DIA.	DIAMETER	SQ.	SQUARE
EA.	EACH	T.O.I.	TOP OF ISLAND
ELEV.	ELEVATION	TYP.	TYPICAL
F.S.	FAR SIDE	UG	UNDERGROUND
FTG.	FOOTING	V	VENT
G.C.	GENERAL CONTRACTOR	W.A.	WHITE ACRYLIC
GA.	GAUGE		
GALV.	GALVANIZED		
HX.HD.	HEX HEAD SCREW		

1. STRUCTURAL WELDED JOINTS SHALL CONFORM TO THE PROVISIONS OF AWS D1.1-04, STRUCTURAL WELDING CODE-STEEL, PUBLISHED BY THE AMERICAN WELDING SOCIETY.
2. ANY FIELD WELDING SHALL REQUIRE SPECIAL INSPECTION. WELDER CERTIFICATION SHALL BE AVAILABLE AT THE JOBSITE DURING TIMES OF INSPECTION.
3. ALL STRUCTURAL BOLTED CONNECTIONS SHALL BE ASTM GRADE A-307 BOLTS AS NOTED ON DRAWINGS AND SHALL BE MADE "SNUG-TIGHT" ONLY AS DEFINED BY ANSI/AISC 360-05. SPECIAL INSPECTIONS ARE NOT REQUIRED FOR THESE CONDITIONS. WASHERS ARE NOT REQUIRED UNLESS HOLES ARE OVERSIZED OR SLOTTED.

1. CANOPY SHALL BE DESIGNED FOR A 16'-0" CLEAR HEIGHT.
2. MADISON SHALL BE RESPONSIBLE FOR DESIGN OF CANOPY FOOTINGS AND CANOPY STRUCTURE.
3. CONTRACTOR TO FURNISH REQUIRED SOILS REPORT, GRADING PLAN, AND OTHER PERTINENT INFORMATION.
4. MADISON TO FURNISH ONE (1) PDF SET OF PRELIMINARY DRAWINGS FOR CUSTOMER REVIEW AND COMMENT.
5. MADISON TO FURNISH SIGNED AND SEALED SETS OF DRAWINGS AND SUPPORTING CALCULATIONS AS NEEDED FOR PERMIT SUBMITTAL.
6. MADISON SHALL MAKE ANY APPLICABLE PLAN CHECK CORRECTIONS AND PRODUCE REVISED DRAWINGS AND CALCULATIONS FOR SUBMITTAL.
7. CONTRACTOR SHALL BE RESPONSIBLE FOR DRAWING SUBMITTAL TO THE LOCAL JURISDICTION AND ALL APPLICABLE FEES.

1. MADISON TO FURNISH ANCHOR BOLTS AND ACM TEMPLATES FOR CONTRACTOR INSTALLATION.
2. ALL STRUCTURAL STEEL WILL BE FURNISHED WITH ONE (1) COAT OF SHOP APPLIED GREY PRIMER.
3. DECKING SHALL BE PRE-FINISHED WHITE WITH AN EMBOSSED FINISH. DECK RIBS SHALL BE 3" TALL AND 16" O/C.
4. GUTTER SHALL BE 20 GA PRE-FINISHED WHITE WITH AN EMBOSSED FINISH.
5. SCUPPERS WITH OVERFLOWS FOR WATER DRAINAGE.
6. FASCIA BRACKETS AND REQUIRED FLASHING SHALL BE GALVANIZED.
7. FASCIA PANELS SHALL BE 4'-0" TALL 4mm RACEWAY HVB BLUE.
8. SIX (6) 1 1/2" ELECTRICAL CONDUITS IN CUSTOMER DESIGNATED COLUMNS SHALL BE RIGID GALVANIZED PIPE WITH SEAL-OFFS AND ACCESS PANELS LOCATED AT 48" ABOVE FINISHED GRADE.
9. MADISON TO FURNISH ALL FASTENERS AND SEALANT ASSOCIATED WITH ITS SCOPE OF WORK.
10. ALL FIELD APPLIED FINISH COATINGS SHALL BE THE RESPONSIBILITY OF THE CONTRACTOR.







1. JOBSITE MUST BE CLEAR OF ANY CONSTRUCTION DEBRIS, TRENCHING, OR OTHER OBSTACLES PREVENTING ACCESS TO THE CANOPY AREA IF CONDITIONS OR SCHEDULE REQUIRE SPECIALIZED EQUIPMENT OR ADDITIONAL LABOR HOURS TO WORK AROUND INADEQUATE CONDITIONS. COST INCURRED WILL BE BILLED TO THE CONTRACTOR AT COST +15%.
2. FOUNDATIONS AND ANCHOR BOLTS MUST BE SET IN ACCORDANCE WITH MADISON PRODUCE APPROVED FOUNDATION PLAN THAT IS DELIVERED WITH THE ANCHOR BOLTS.
3. CONTRACTOR SHALL PROVIDE NECESSARY SPACE FOR UNLOADING OF MATERIALS, AND COMMUNICATE ANY SPACE LIMITATIONS PRIOR TO DELIVERY.
4. CONTRACTOR SHALL PROVIDE NECESSARY PHOTOS AS EVIDENCE OF SITE READINESS PRIOR TO EACH MADISON MOBILIZATION.

1. CONTRACTOR TO INSTALL MADISON FURNISHED ANCHOR BOLTS, UTILIZING TEMPLATES AND DRAWINGS PROVIDED. MADISON MUST BE NOTIFIED AT LEAST TWO (2) WEEKS IN ADVANCE PRIOR TO NEEDING THE ANCHOR BOLTS.
2. MADISON TO UNLOAD AND STAGE MATERIALS AS NEEDED.
3. MADISON TO INSTALL AND ANCHOR STRUCTURAL STEEL COLUMNS AND ROOF FRAMING.
4. MADISON TO INSTALL ROOF DECK, OUTRIGGERS, PERIMETER SOFFIT/GUARD, FASCO, FLASHING AND TRIMS AS REQUIRED.
5. MADISON TO CUT HOLES AND MOUNT CUSTOMER FURNISHED LED LIGHT FIXTURES PER PLAN.
6. CONTRACTOR TO FURNISH REQUIRED LABOR AND MATERIALS TO WIRE LIGHT FIXTURES.
7. MADISON TO DISPOSE OF RELATED CONSTRUCTION DEBRIS IN CONTRACTOR FURNISHED DUMPSTER.
8. CONTRACTOR TO MAKE FINAL DRAIN CONNECTIONS TO UNDERGROUND STORM SEWER.

1. PERMITS, PERMIT SUBMITTAL, LICENSE FEES.
2. SPECIAL INSPECTIONS.
3. UNION / PREVAILING WAGE REQUIREMENTS.
4. BUY AMERICAN ACT OR ANY OTHER RESTRICTIVE PURCHASING AGREEMENTS.
5. FINISH PAINT, FINISH COATINGS.
6. ELECTRICAL WORK / MATERIALS.
7. CONCRETE WORK / MATERIALS.
8. PACKING GROUT BETWEEN BEARING SURFACES AND BASE PLATES.
9. GALVANIZING OF STRUCTURAL STEEL.
10. PROCUREMENT OF CANOPY DOWN LIGHTING.
11. PROCUREMENT AND INSTALLATION OF CANOPY SIGNAGE INCLUDING ALL ELECTRICAL MATERIALS AND LABOR AS REQUIRED.
12. ILLUMINATED SIGNAGE, NEON AND LED.
13. FASCIA DECALS OTHER THAN THOSE LISTED IN THE ABOVE SCOPE OF WORK.
14. COLUMN SHROUDS (BRICK OR OTHER).
15. ANY ITEMS NOT SPECIFICALLY IDENTIFIED IN THIS EXHIBIT.
16. ANY ITEMS SPECIFIED AS BEING PERFORMED BY OTHERS OR BY CONTRACTOR IN THIS EXHIBIT.

[illegible][illegible]

		MADISON INDUSTRIES MADISONIND.COM CORPORATE OFFICE 17201 Darwin Avenue Conover, GA 30094 770/484-5245 5625 484-5280 Savannah, GA 31404 562-484-5689		GEORGIA 54'-0" X 127'-8" EIGHT (8) COLUMN CAR CANOPY COVER PAGE		PROJECT		REV.		DATE		BY	
THESE DRAWINGS AND ALL INFORMATION HEREON ARE OF A CONFIDENTIAL NATURE AND REMAIN THE PROPERTY OF MADISON INDUSTRIES (MI). ANY USE OR REPRODUCTION OF THESE DRAWINGS FOR ANY PURPOSE, EXCEPT BY WRITTEN PERMISSION OF MADISON INDUSTRIES IS STRICTLY PROHIBITED.													
													
PROFESSIONAL ENGINEER													
MODEL No.													
SCALE													
DRAWN BY MH				DATE 4/11/24									
CHECKED BY DD				DATE 4/12/24									
MI ENGINEER JFB				DATE 4/11/24									
DRWG. No.													
CS-1													
SHEET 1				OF 6									
JOB No. WGA09902-1													

      

APPROVED FOR
CONSTRUCTION
BY: Matt Hixson
DATE: 4/12/2024

IT SHALL BE THE RESPONSIBILITY OF THE
GENERAL CONTRACTOR TO ACCURATELY
POUR ALL FOUNDATIONS TO ELEVATIONS
GIVEN AND SET ANCHOR BOLTS AT
DIMENSIONS SHOWN ON FOUNDATION
DRAWINGS.

[illegible]

MERIWETHER RD

54'-0" O/O FASCIA

BUILDING

127'-8" O/O FASCIA

15'-5 1/2"

32'-3"

32'-3"

32'-3"

15'-5 1/2"

TYPICAL OVERFLOW LOCATED @ CENTER OF BAYS AND EACH ENDS OF THIS SIDE OF THE CANOPY. SEE DETAIL SHT A-4

2'-7 5/8" TO SPLICE

2'-7 5/8" TO SPLICE

BEAM SPLICE (SEE DETAIL D6 SHT. A-4)

HSS 12 X 12 X 1/4" COLUMN (TYP.)

FLANGE BRACE @ 1/3 PTS. (TYP. U.N.G.) SEE DETAIL ON SHT. A-4

16 GA. DECK BRACE (TYP. 2 PER COL.)

PRE-FINISHED WHITE WITH 20 GA. STUCCO EMBOSSED 3" RIB SEAMS @ 1'-4" O/C SHEET METAL CEILING DECK

#14 X 7/8" HHV W/EPDM WASHER TYP. @ MIDPOINT OF SPAN

TYPICAL SCUPPER/OVERFLOW LOCATED AT CENTER OF BAYS AND EACH ENDS OF THIS SIDE OF THE CANOPY. SEE DETAIL SHT A-4

7 GUTTER PCS. @ 15'-5" = 107'-11"

31 SPACES @ 48" O.C. = 124'-0" (M1020BR - 32)

95 DECK SHEETS @ 1'-4" = 126'-8" (101)

US HWY 441

FRAMING PLAN
SCALE: 3/16" = 1'-0"

RACEWAY #1663

54'-0" X 127'-8"

EIGHT (8) COLUMN CAR CANOPY

FRAMING PLAN

500 MERIWETHER ROAD
MILLEDGEVILLE, GA 31061

MADISON INDUSTRIES
MADISONIND.COM

CALIFORNIA
2801
Santa Ana, CA 92704
952.484.5099

GEORGIA
105
Marietta, GA 30064
770.483.4401
952.484.5099



THESE DRAWINGS AND ALL INFORMATION HEREON ARE OF A CONFIDENTIAL NATURE AND REMAIN THE PROPERTY OF MADISON INDUSTRIES (MI). ANY USE OR REPRODUCTION OF THESE DRAWINGS FOR ANY PURPOSE, EXCEPT BY WRITTEN PERMISSION OF MADISON INDUSTRIES IS STRICTLY PROHIBITED.



PROFESSIONAL ENGINEER

MODEL No.

SCALE: AS NOTED



DRAWN BY	DATE
MH	4/11/24
CHECKED BY	DATE
DD	4/12/24
MI ENGINEER	DATE
JFB	4/11/24

DRWG. No.

A-1

SHEET	OF
3	6

JOB No. WGA09902-1

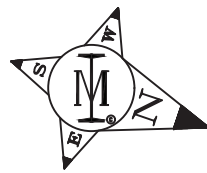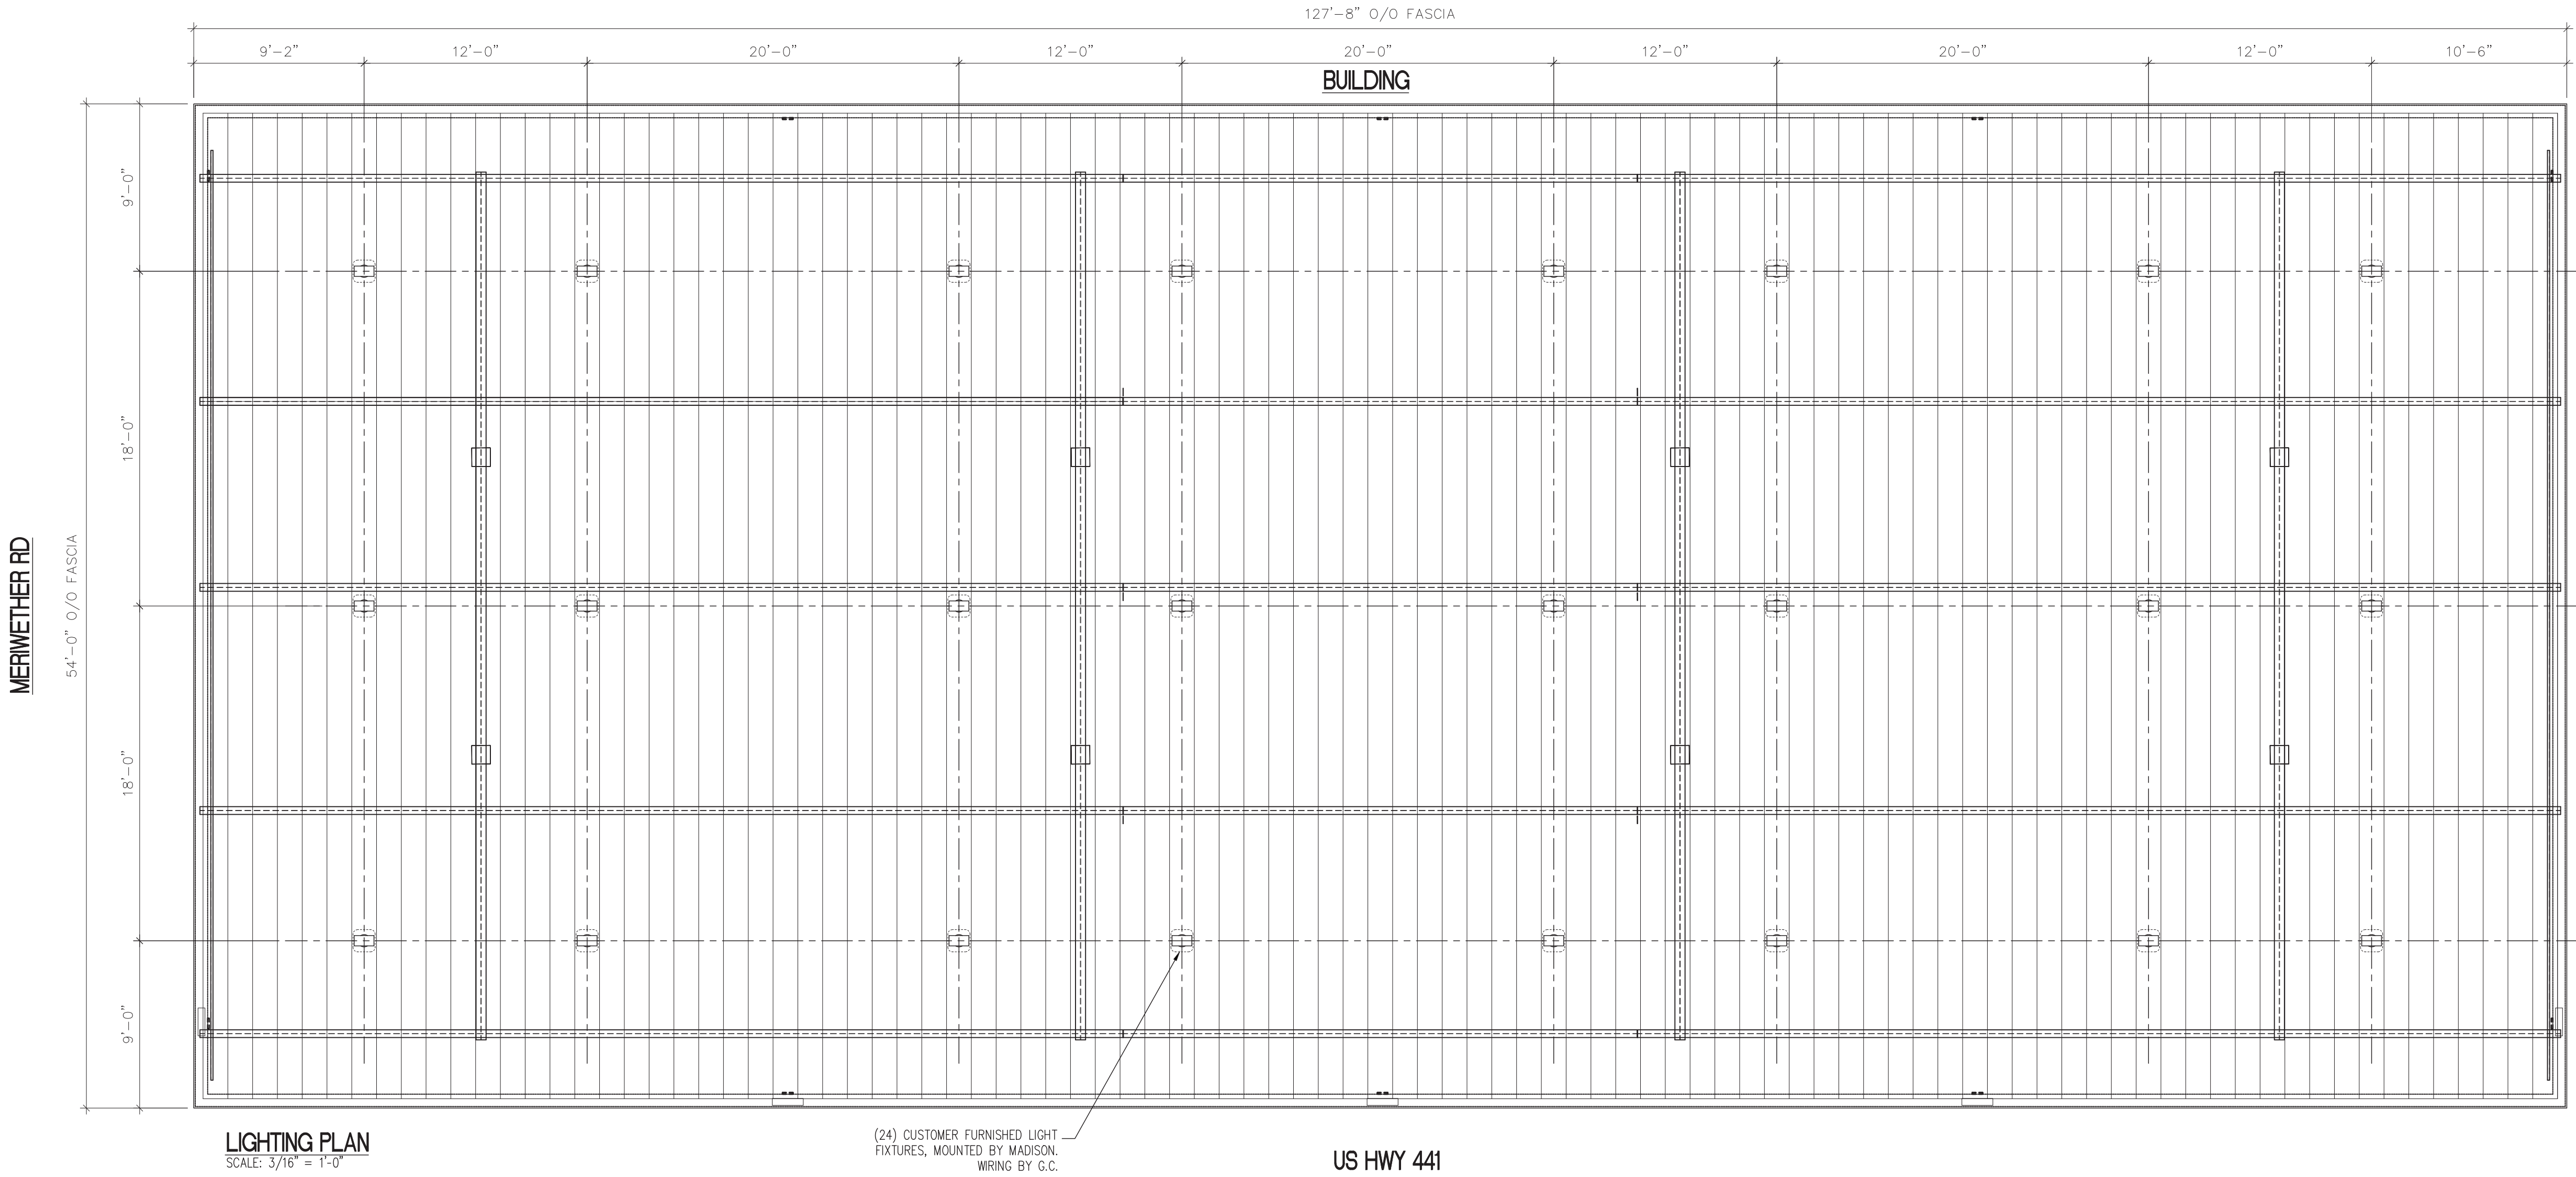


PROJECT

MADISON INDUSTRIES
MADISONIND.COM
CORPORATE OFFICE
2801 Tenthredin Dr.
Santa Ana, CA 92704
562.484.5099

CALIFORNIA
17700 Wilshire Blvd.
Hollywood, CA 90245
562.484.5099

GEORGIA
1055 Peachtree Industrial Center
Atlanta, GA 30304
770.483.4401

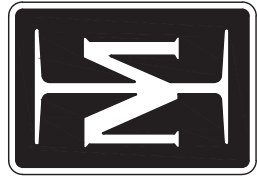

THESE DRAWINGS AND ALL INFORMATION HEREON ARE OF A CONFIDENTIAL NATURE AND REMAIN THE PROPERTY OF MADISON INDUSTRIES (MI). ANY USE OR REPRODUCTION OF THESE DRAWINGS FOR ANY PURPOSE, EXCEPT BY WRITTEN PERMISSION OF MADISON INDUSTRIES, IS STRICTLY PROHIBITED.



PROFESSIONAL ENGINEER

MODEL No.

SCALE

AS NOTED

DRAWN BY	DATE
MH	4/11/24
CHECKED BY	DATE
DD	4/12/24
MI ENGINEER	DATE
JFB	4/11/24

DRWG. No.

A-2

SHEET	OF
4	6

JOB No.
WGA09902-1

REV.

DATE

DESCRIPTION

BY

RACEWAY #1663



54'-0" X 127'-8"

EIGHT (8) COLUMN CAR CANOPY
LIGHTING PLAN

500 MERWETHER ROAD
MILLEDGEVILLE, GA 31061

[illegible]

R3 JULY 2018

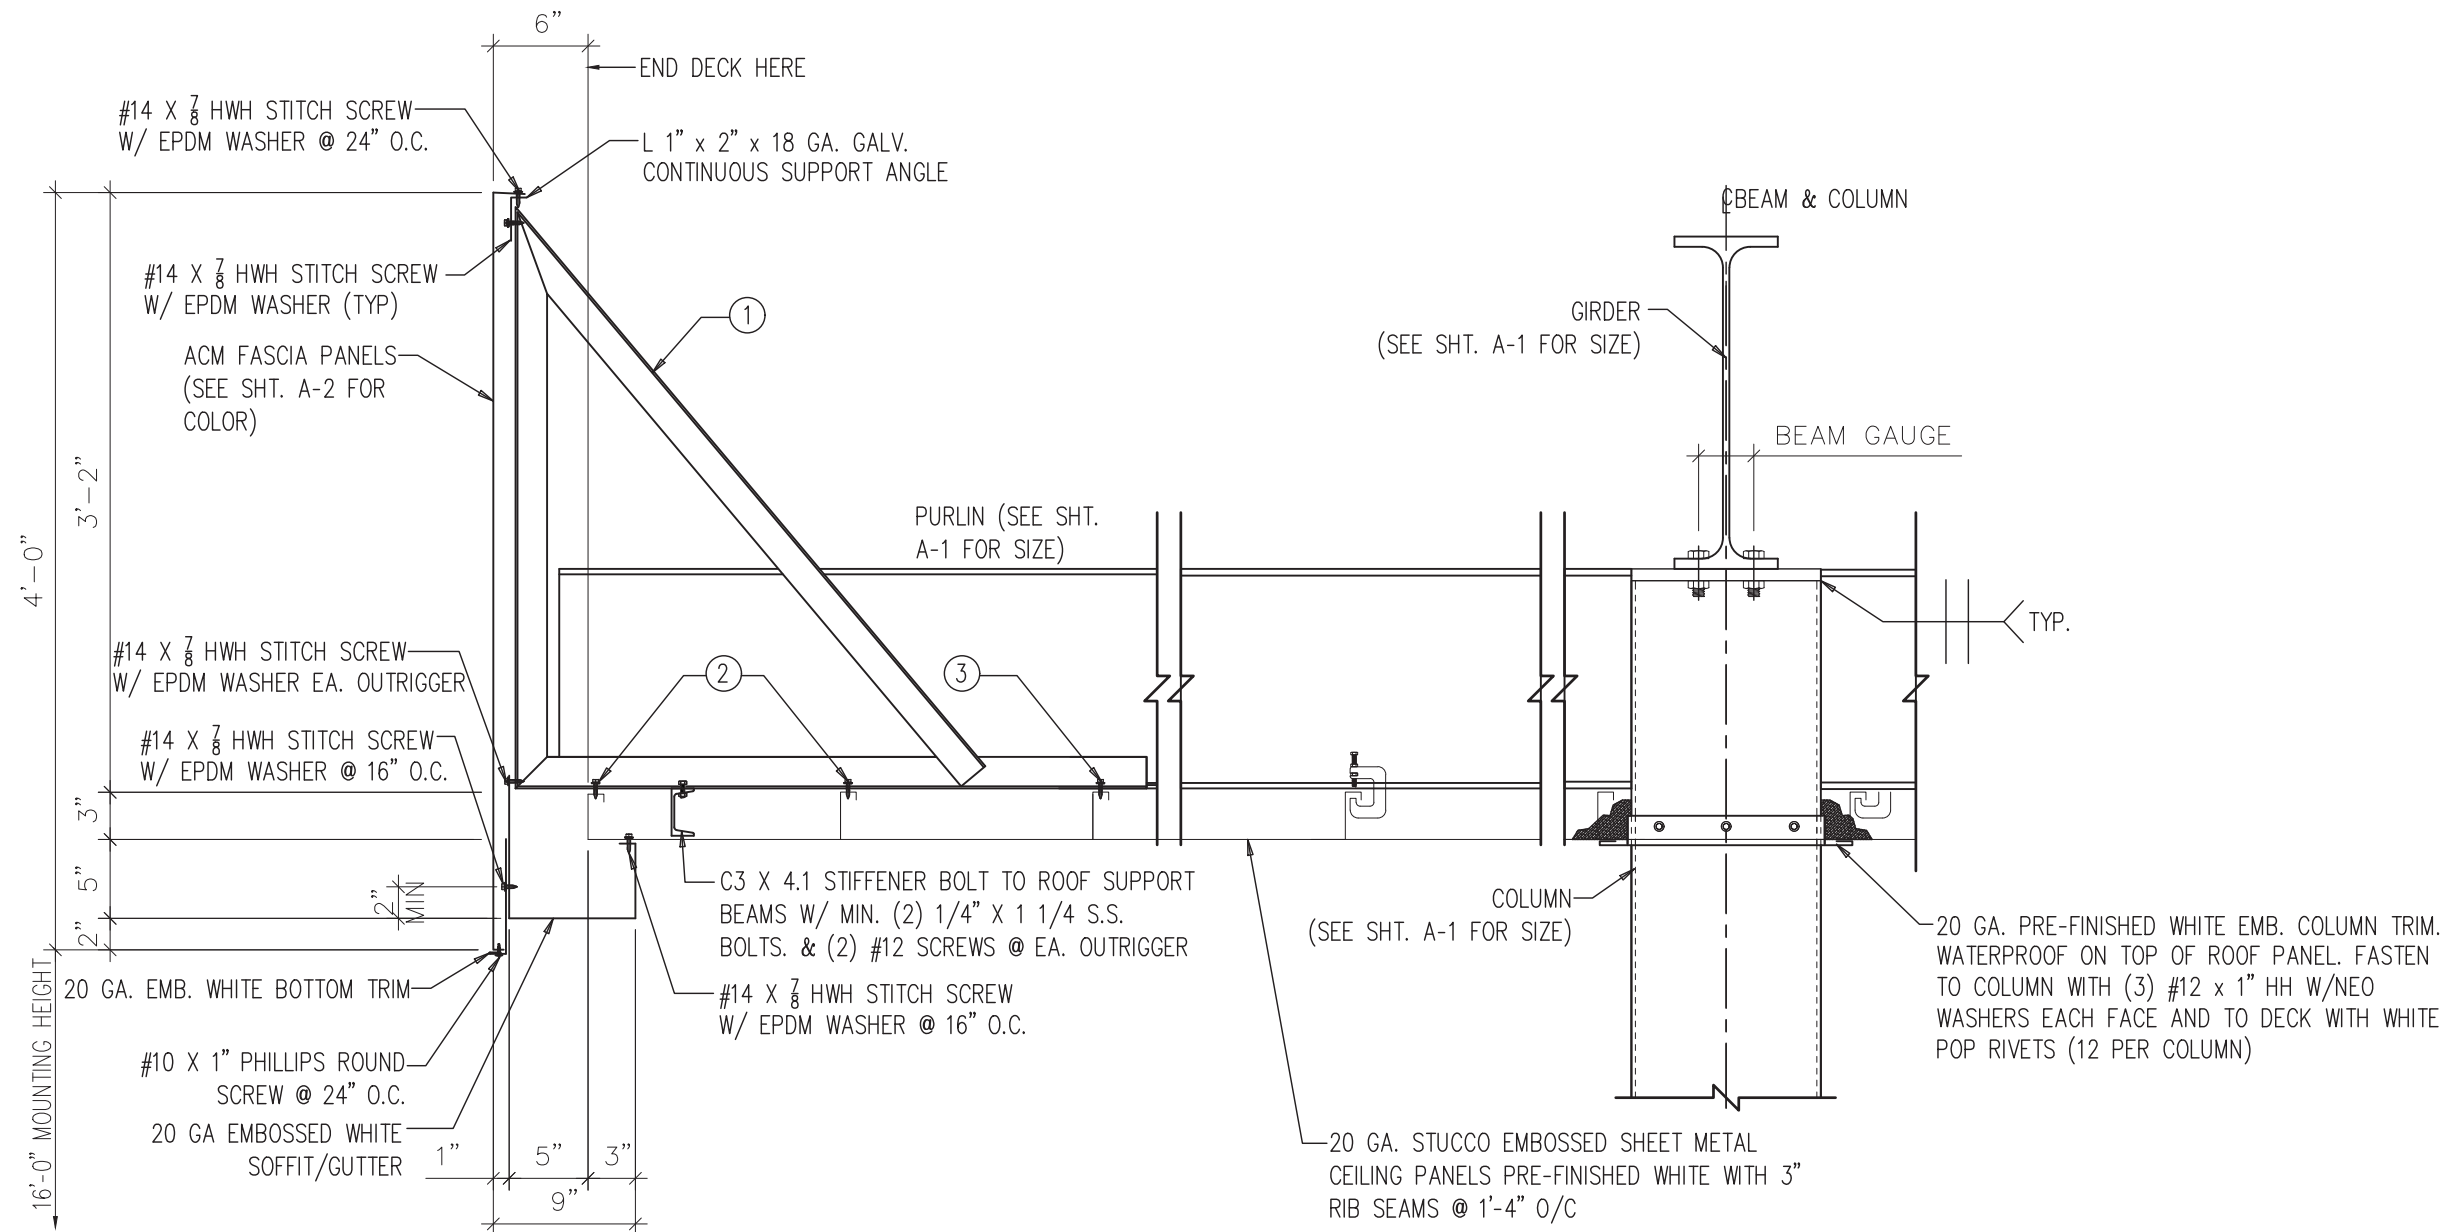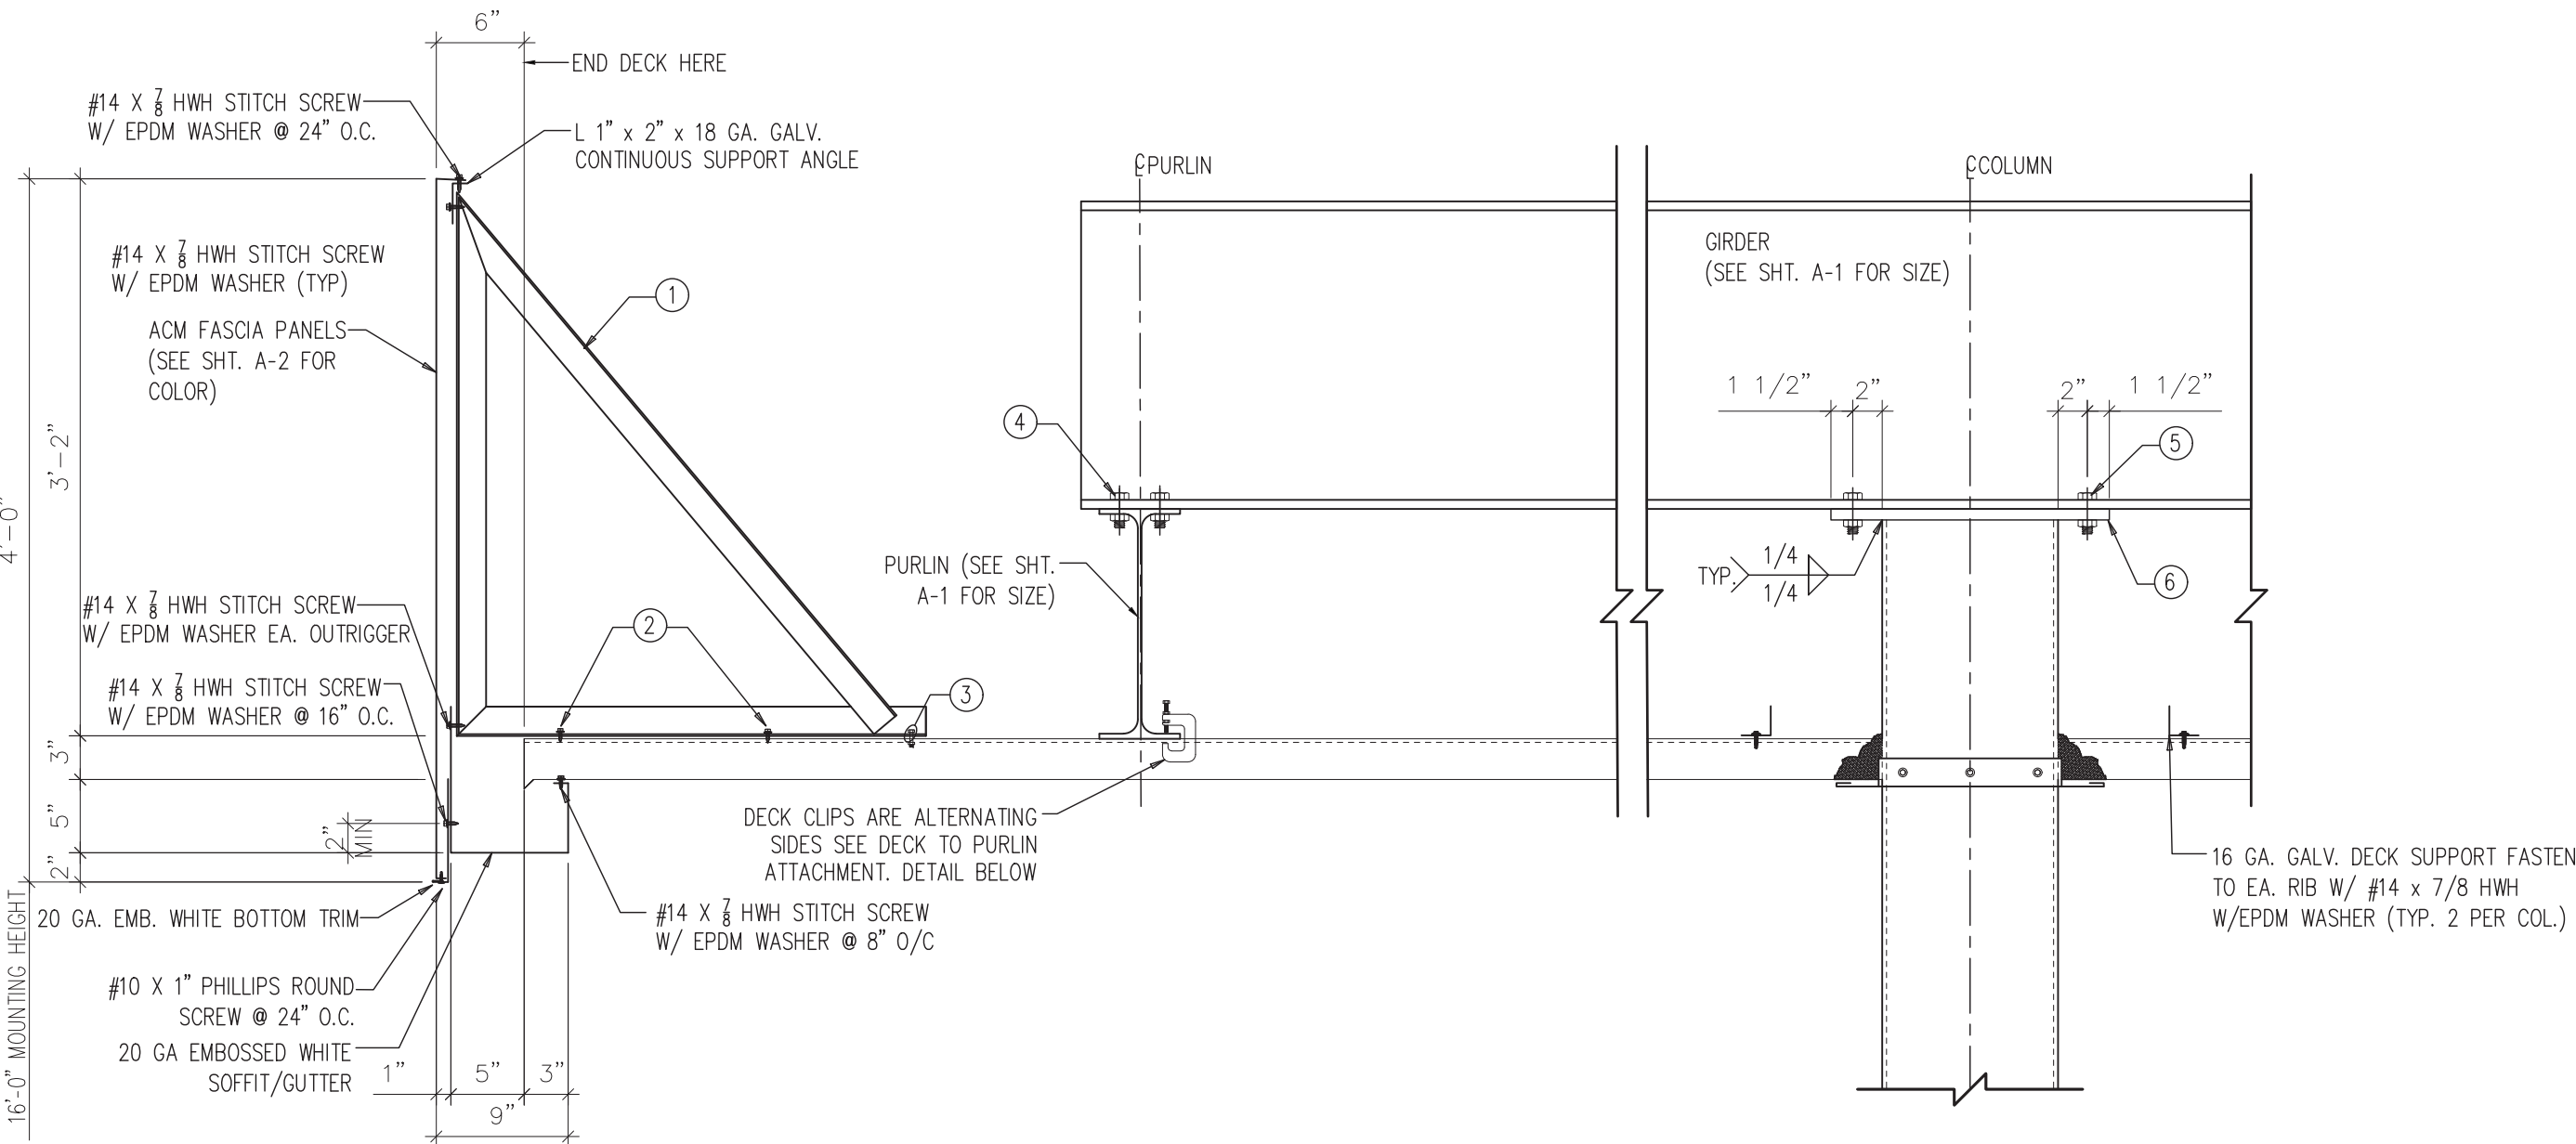

SECTION


(FROM SHEET A-1)
SCALE: 1" = 1'-0"

S1

SECTION

(FROM SHEET A-1)
SCALE: 1" = 1'-0"


S2

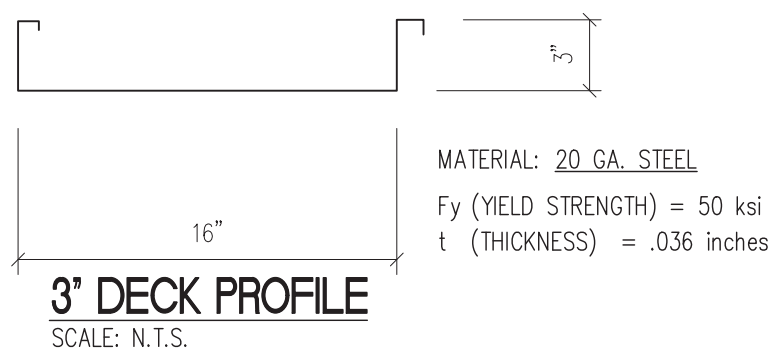

DETAIL

(FROM SHEET A-1)


D1

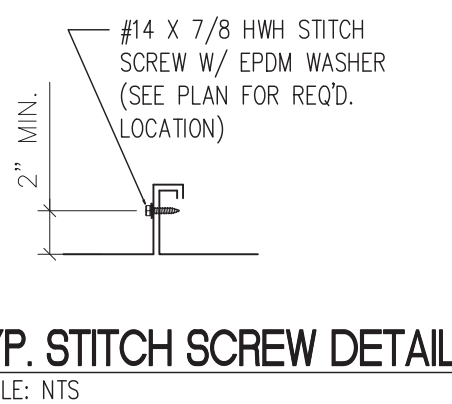

DETAIL

(FROM SHEET A-1)


D2

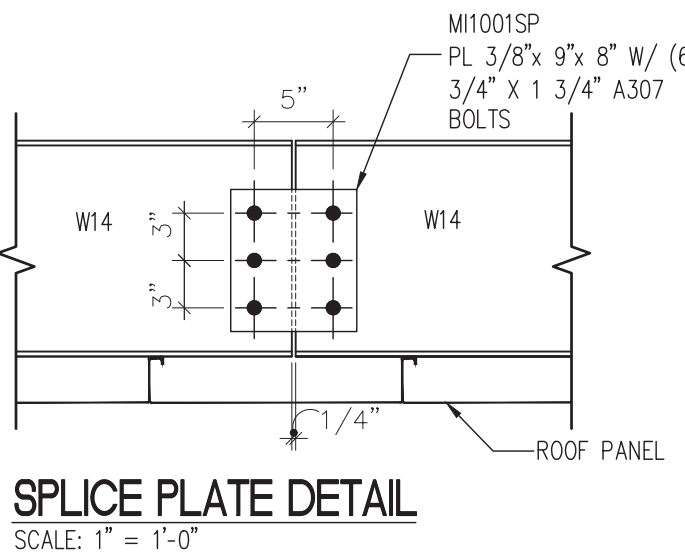

DETAIL

(FROM SHEET A-1)

D6

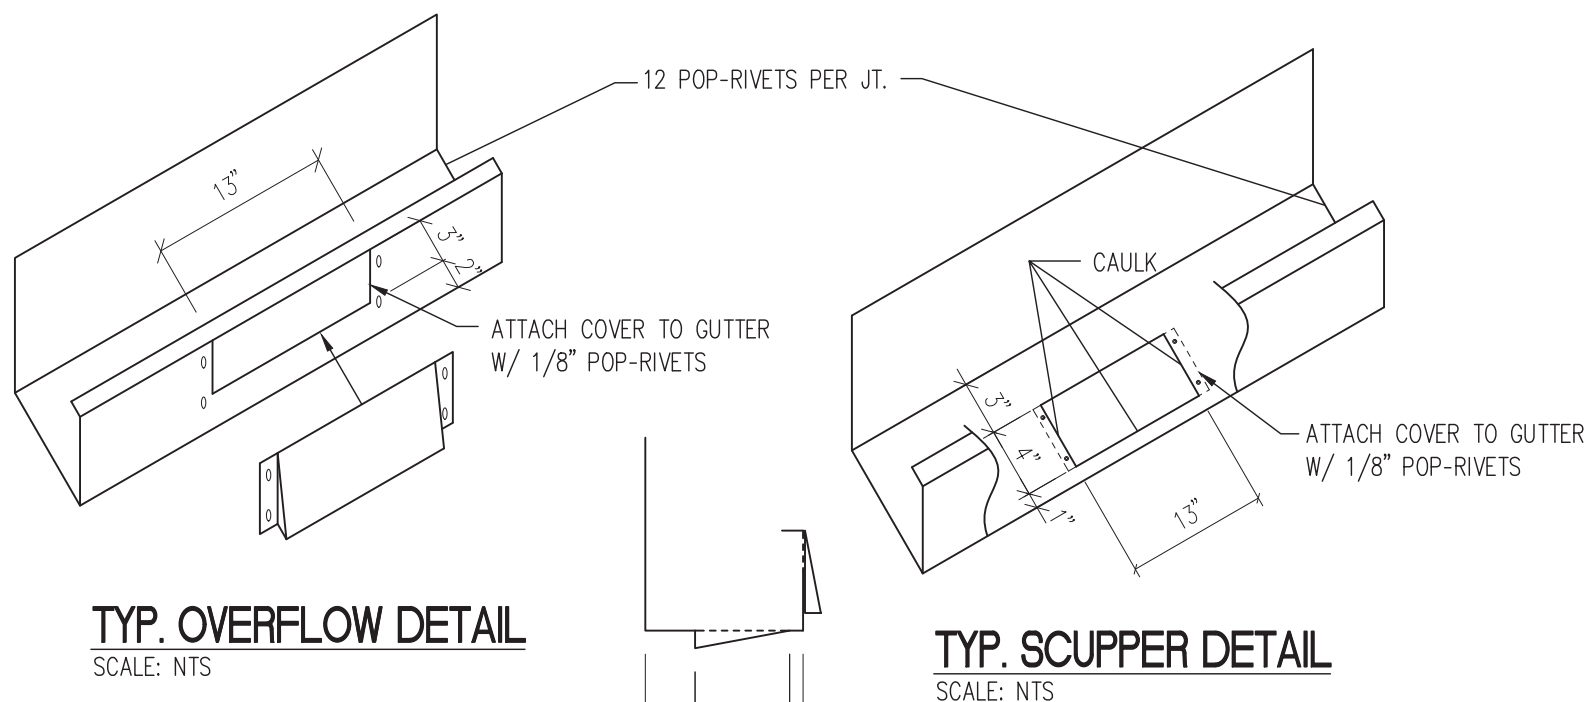


DETAIL

(FROM SHEET A-1)

D3


1/4 x 1 1/4" SS BOLT & DECK CLIP @ FIRST FOUR & LAST FOUR RIBS OF CANOPY (ALTERNATE). USE DECK CLIPS STAGGERED ON OTHER RIBS.

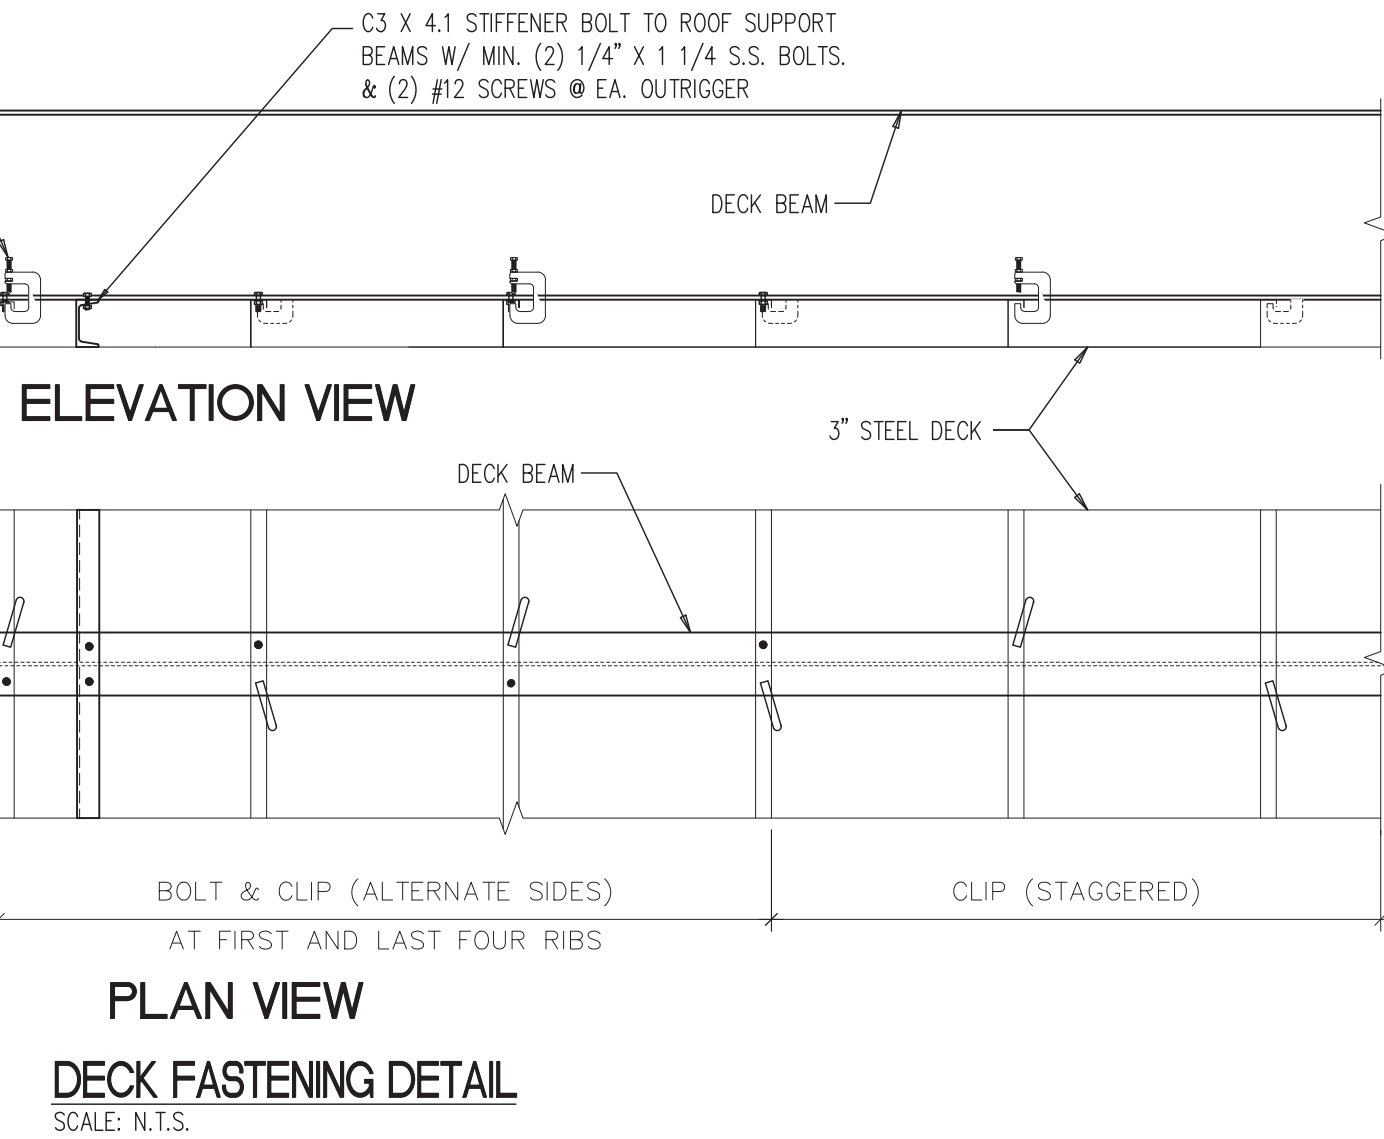

DETAIL

(FROM SHEET A-1)

D4

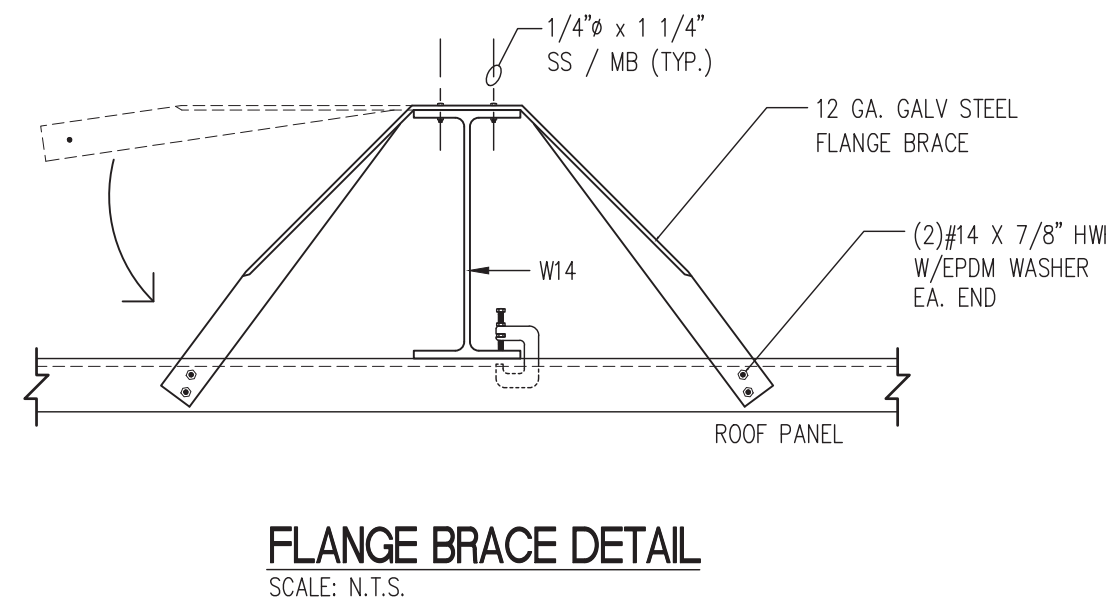

DETAIL

(FROM SHEET A-1)

D5

SCHEDULE

MARK	ITEM	DESCRIPTION	QUANTITY
①	OUTRIGGER	L2"x2"x16 GA. GALVANIZED SHEET METAL @ 4'-0" O.C.	90
②	OUTRIGGER FASTENER	(2) #14 X 7/8 HWH W/ EPDM WASHER PER OUTRIGGER	180
③	OUTRIGGER FASTENER	(1) 1/4"Ø x 1 1/4" SS M. BOLT PER OUTRIGGER	90
④	GIRDER TO PURLIN CONNECTION	(4) 3/4"Ø x 1 3/4" A307 M. BOLTS	80
⑤	GIRDER TO COLUMN CONNECTION	(4) 3/4"Ø x 2 1/2" A307 M. BOLTS	32
⑥	COLUMN CAP PLATE	PLATE 3/4" x 12" x 1'-7"	8

RACEWAY #1663

54'-0" X 127'-8"

EIGHT (8) COLUMN CAR CANOPY

SECTIONS AND DETAILS

500 MERWETHER ROAD
MILLEDGEVILLE, GA 31061

MADISON INDUSTRIES
MADISONIND.COM
GEORGIA
CORPORATE OFFICE
2801 Highway 211
Santa Ana, CA 92704
562.484.5099

CALIFORNIA
17200 Highway 211
Hesperia, CA 92345
562.484.5099

CONCRETE
770.483.4401

THESE DRAWINGS AND ALL INFORMATION HEREON ARE OF A CONFIDENTIAL NATURE AND REMAIN THE PROPERTY OF MADISON INDUSTRIES (MI). ANY USE OR REPRODUCTION OF THESE DRAWINGS FOR ANY PURPOSE, EXCEPT BY WRITTEN PERMISSION OF MADISON INDUSTRIES IS STRICTLY PROHIBITED.



PROFESSIONAL ENGINEER

MODEL No.

SCALE

AS NOTED

DRAWN BY

MH

CHECKED BY

DD

MI ENGINEER

JFB

DATE

4/11/24

DRWG. No.

A-4

SHEET

OF

6

6

JOB No.

WGA09902-1