

STRUCTURAL DESIGN CRITERIA

BUILDING CODE

DESIGN DEAD LOAD

ROOF LIVE LOAD

ROOF SNOW LOAD

2018 IBC

ACTUAL WEIGHT OF STRUCTURE

20 PSF

1. GROUND SNOW LOAD

2. SNOW EXPOSURE FACTOR

3. SNOW LOAD IMPORTANCE FACTOR

4. THERMAL FACTOR

5. TOTAL FLAT ROOF SNOW LOAD

P_s := 0 PSF

1.0

1.2

1.0

P_f := 0 PSF

WIND DESIGN DATA

1. BASIC WIND SPEED

2. WIND IMPORTANCE FACTOR

3. OCCUPANCY CATEGORY

4. WIND EXPOSURE CATEGORY

111 MPH Ultimate (3 SECOND GUST)

N/A

II

C

EARTHQUAKE DESIGN DATA

1. SEISMIC IMPORTANCE FACTOR

2. MAPPED SPECTRAL RESPONSE ACCELERATIONS

3. SITE CLASS

4. SPECTRAL RESPONSE COEFFICIENTS

5. SEISMIC DESIGN CATEGORY

6. BASIC SEISMIC FORCE SYSTEM

7. DESIGN BASE SHEAR

8. SEISMIC RESPONSE COEFFICIENT

9. RESPONSE MODIFICATION FACTOR

10. ANALYSIS PROCEDURE

I = 1.0

S_s := 0.083 S₁ := 0.054

D

S_{DS} := 0.089 S_{D1} := 0.086

B

STEEL ORDINARY CANTILEVERED COLUMN

V = 1,600 LBS

C_s := 0.071

R_e = 1.25

EQUIVALENT LATERAL FORCE

FOUNDATION DESIGN DATA

1. ALLOWABLE BEARING PRESSURE

2. LATERAL BEARING PRESSURE

3. GEOTECHNICAL REPORT PREPARER

4. GEOTECHNICAL REPORT NUMBER

5. GEOTECHNICAL REPORT DATE

2500 psf

170 psf/ft

CONTOUR ENGINEERING

G22RAC08

JULY 28, 2022

MATERIAL SPECIFICATIONS

1. STRUCTURAL STEEL WIDE FLANGE

2. STRUCTURAL STEEL PLATES

3. CHANNELS LESS THAN 6" DEEP

ALL OTHER CHANNELS

4. ANGLES LESS THAN L3x3x1/4

ALL OTHER ANGLES

5. HOLLOW STRUCTURAL SECTIONS

6. 3" METAL DECK

7. WELDING ELECTRODE STRENGTH

8. ANCHOR BOLTS

9. STRUCTURAL BOLTS

10. STRUCTURAL NUTS

11. STRUCTURAL WASHERS

12. 28 DAY CONCRETE COMP. STRENGTH

13. CONCRETE REINFORCING STEEL

ASTM A992

ASTM A36

ASTM A36

ASTM A572, GR. 50

ASTM A36

ASTM A572, GR. 50

ASTM A500, GR. C

ASTM A653, GR. 50

E-70XX

ASTM F1554, GR. 36

ASTM A307 GR. B (U.N.O.)

ASTM A563A, HEAVY HEX (U.N.O.)

ASTM F436 (U.N.O.)

f_c = 4000 PSI (U.N.O.)

ASTM A706, GR. 60 DEF. BARS

U.N.O. - UNLESS NOTED OTHERWISE (REFER TO DRAWINGS)

ABBREVIATIONS

A.F.F.

⊙

Ⓚ

Ⓢ

C/C

CLR

DIA.

EA.

ELEV.

F.S.

FTG.

G.C.

GA.

GALV.

HX.HD.

ABOVE FINISH FLOOR

AT

BUILDING LINE

CENTER LINE

CENTER TO CENTER

CLEAR

DIAMETER

EACH

ELEVATION

FAR SIDE

FOOTING

GENERAL CONTRACTOR

GAUGE

GALVANIZED

HEX HEAD SCREW

N.B.M

N.S.

NEO

O/C

O/O

Ⓟ

SQ.

T.O.I.

TYP.

UG

V

W.A.

NOT BY MADISON

NEAR SIDE

NEOPRENE

ON CENTER

OUT TO OUT

PLATE

SQUARE

TOP OF ISLAND

TYPICAL

UNDERGROUND

VENT

WHITE ACRYLIC

GENERAL NOTES

1. STRUCTURAL WELDED JOINTS SHALL CONFORM TO THE PROVISIONS OF AWS D1.1–04, STRUCTURAL WELDING CODE–STEEL, PUBLISHED BY THE AMERICAN WELDING SOCIETY.

2. ANY FIELD WELDING SHALL REQUIRE SPECIAL INSPECTION. WELDER CERTIFICATION SHALL BE AVAILABLE AT THE JOBSITE DURING TIMES OF INSPECTION.

3. ALL STRUCTURAL BOLTED CONNECTIONS SHALL BE ASTM GRADE A–307 BOLTS AS NOTED ON DRAWINGS AND SHALL BE MADE "SNUG–TIGHT" ONLY AS DEFINED BY ANSI/AISC 360–05. SPECIAL INSPECTIONS ARE NOT REQUIRED FOR THESE CONDITIONS. WASHERS ARE NOT REQUIRED UNLESS HOLES ARE OVERSIZED OR SLOTTED.

Thomas County Building Department

APPROVED FOR CONSTRUCTION

January 13, 2023

RACEWAY #1581

29'-0" X 70'-4"

(8) COLUMN EDO CANOPY

HWY 84 & STATE ROUTE #3

THOMASVILLE, GA 31792

MADISON SCOPE OF WORK

MADISON TO FURNISH, DELIVER, AND INSTALL ONE (1) 29'-0" X 70'-4" RACETRAC CANOPY, TO INCLUDE:

MATERIALS

1. MADISON TO FURNISH ANCHOR BOLTS AND ACM TEMPLATES FOR CONTRACTOR INSTALLATION.

2. ALL STRUCTURAL STEEL WILL BE FURNISHED WITH ONE (1) COAT OF SHOP APPLIED GREY PRIMER.

3. FOUR (4) 1 1/4" CONDUITS IN CUSTOMER DESIGNATED COLUMNS WITH SEAL OFF'S AND ACCESS PLATES LOCATED 48" ABOVE FINISHED GRADE.

4. STEEL CEILING DECK WITH 3" RIBS AT 16" ON CENTER WITH EMBOSSED BRONZE FINISH.

5. 20 GA. PERIMETER SOFFIT/GUTTER SYSTEM W/EMBOSSED BRONZE FINISH.

6. SCUPPERS WITH OVERFLOWS FOR WATER DRAINAGE.

7. CANOPY TO HAVE 18'-0" MOUNTING HEIGHT.

8. FASCIA PANELS SHALL BE 4'-0" HIGH 4MM 'DURAGLOSS REGIONS GREEN' ACM WITH STRUCTURAL OUTRIGGER SYSTEM.

9. MADISON TO FURNISH ALL FASTENERS AND SEALANT ASSOCIATED WITH ITS SCOPE OF WORK.

10. ALL FIELD APPLIED FINISH COATINGS SHALL BE THE RESPONSIBILITY OF THE CONTRACTOR.

SITE READINESS

1. JOBSITE MUST BE CLEAR OF ANY CONSTRUCTION DEBRIS, TRENCHING, OR OTHER OBSTACLES PREVENTING ACCESS TO THE CANOPY AREA. IF CONDITIONS OR SCHEDULE REQUIRE SPECIALIZED EQUIPMENT OR ADDITIONAL LABOR HOURS TO WORK AROUND INADEQUATE CONDITIONS, COST INCURRED WILL BE BILLED TO THE CONTRACTOR AT COST +15%.

2. FOUNDATIONS AND ANCHOR BOLTS MUST BE SET IN ACCORDANCE W/MADISON PRODUCED APPROVED FOUNDATION PLAN THAT IS DELIVERED WITH THE ANCHOR BOLTS.

3. CONTRACTOR SHALL PROVIDE NECESSARY SPACE FOR UNLOADING OF MATERIALS, AND COMMUNICATE ANY SPACE LIMITATIONS PRIOR TO DELIVERY.

4. CONTRACTOR SHALL PROVIDE PROGRESS PHOTOS AS EVIDENCE OF SITE READINESS PRIOR TO EACH MADISON MOBILIZATION.

INSTALLATION

1. CONTRACTOR TO INSTALL MADISON FURNISHED ANCHOR BOLTS, UTILIZING TEMPLATES AND DRAWINGS PROVIDED. MADISON MUST BE NOTIFIED AT LEAST TWO (2) WEEKS IN ADVANCE PRIOR TO NEEDING THE ANCHOR BOLTS.

2. MADISON TO UNLOAD AND STAGE MATERIALS AS NEEDED.

3. MADISON TO SET AND ANCHOR STRUCTURAL STEEL COLUMNS AND ROOF FRAMING.

4. MADISON TO HANG ROOF DECK AND INSTALL GUTTER SYSTEM, FASCIA BRACKETS, AND FASCIA PANELS.

5. MADISON TO CUT HOLES AND MOUNT CUSTOMER FURNISHED LED LIGHT FIXTURES PER PLAN.

6. CONTRACTOR TO FURNISH REQUIRED LABOR AND MATERIALS TO WIRE LIGHT FIXTURES.

7. MADISON TO DISPOSE OF RELATED CONSTRUCTION DEBRIS IN CONTRACTOR FURNISHED DUMPSTER

8. CONTRACTOR TO MAKE FINAL DRAIN CONNECTION TO UNDERGROUND STORM SYSTEM.

EXCLUSIONS

1. PERMITS, PERMIT SUBMITTAL, LICENSE FEES.

2. SPECIAL INSPECTIONS

3. UNION / PREVAILING WAGE REQUIREMENTS

4. BUY AMERICAN ACT OR ANY OTHER RESTRICTIVE PURCHASING AGREEMENTS.

5. FINISH PAINT, FINISH COATINGS.

6. WIRING OF LIGHTS.

7. ELECTRICAL WORK / MATERIALS.

8. CONCRETE WORK / MATERIALS.

9. SIGNAGE PROCUREMENT, MOUNTING, AND WIRING (IF APPLICABLE).

10. PACKING GROUT BETWEEN BEARING SURFACES AND BASE PLATES.

11. ILLUMINATED SIGNAGE, NEON, AND LED

12. FASCIA DECALS OTHER THAN THOSE LISTED IN SCOPE OF WORK.

13. COLUMN SHROUDS (BRICK OR OTHER)

14. ANY ITEMS NOT SPECIFICALLY IDENTIFIED IN THIS EXHIBIT.

15. ANY ITEMS SPECIFIED AS BEING PERFORMED BY OTHERS OR BY CONTRACTOR IN THIS EXHIBIT.

SCHEDULE OF DRAWINGS

SHEET NUMBER	DRAWING TITLE	RELEASE DATE
CS-1	COVER SHEET	
F-1	FOUNDATION PLAN AND DETAILS	
A-1	FRAMING PLAN AND LIGHTING PLAN	
A-2	ELEVATIONS	
A-3	SECTIONS AND DETAILS	

SCHEDULE OF REVISIONS

REVISION NUMBER	DESCRIPTION	SHEETS

PROJECT

RACEWAY #1581

29'-0" X 70'-4"

(8) COLUMN EDO CANOPY

COVER PAGE

HWY 84 & STATE ROUTE #3

THOMASVILLE, GA 31792

MADISON INDUSTRIES

MADISONIND.COM

CORPORATE OFFICE

18002 S. Highway 101

State St.

Cerritos, CA 90703

562.484.5099

CALIFORNIA

15001 S. Highway 101

State St.

Los Angeles, CA 90001

562.484.5099

GEORGIA

1055 Peachtree Road

Atlanta, GA 30309

770.483.4401

THESE DRAWINGS AND ALL INFORMATION HEREON ARE OF A CONFIDENTIAL NATURE AND REMAIN THE PROPERTY OF MADISON INDUSTRIES (MI). ANY USE OR REPRODUCTION OF THESE DRAWINGS FOR ANY PURPOSE, EXCEPT BY WRITTEN PERMISSION OF MADISON INDUSTRIES IS STRICTLY PROHIBITED.

REGISTERED PROFESSIONAL ENGINEER

No. PE039825

John F. Bradley

9/16/22

PROFESSIONAL ENGINEER

MODEL No.

SCALE

DRAWN BY

RS

DATE

9/14/22

CHECKED BY

DD

DATE

9/15/22

MI ENGINEER

JFB

DATE

9/13/22

DRWG. No.

CS-1

SHEET



1

OF


5

JOB No.

WGA09716-2

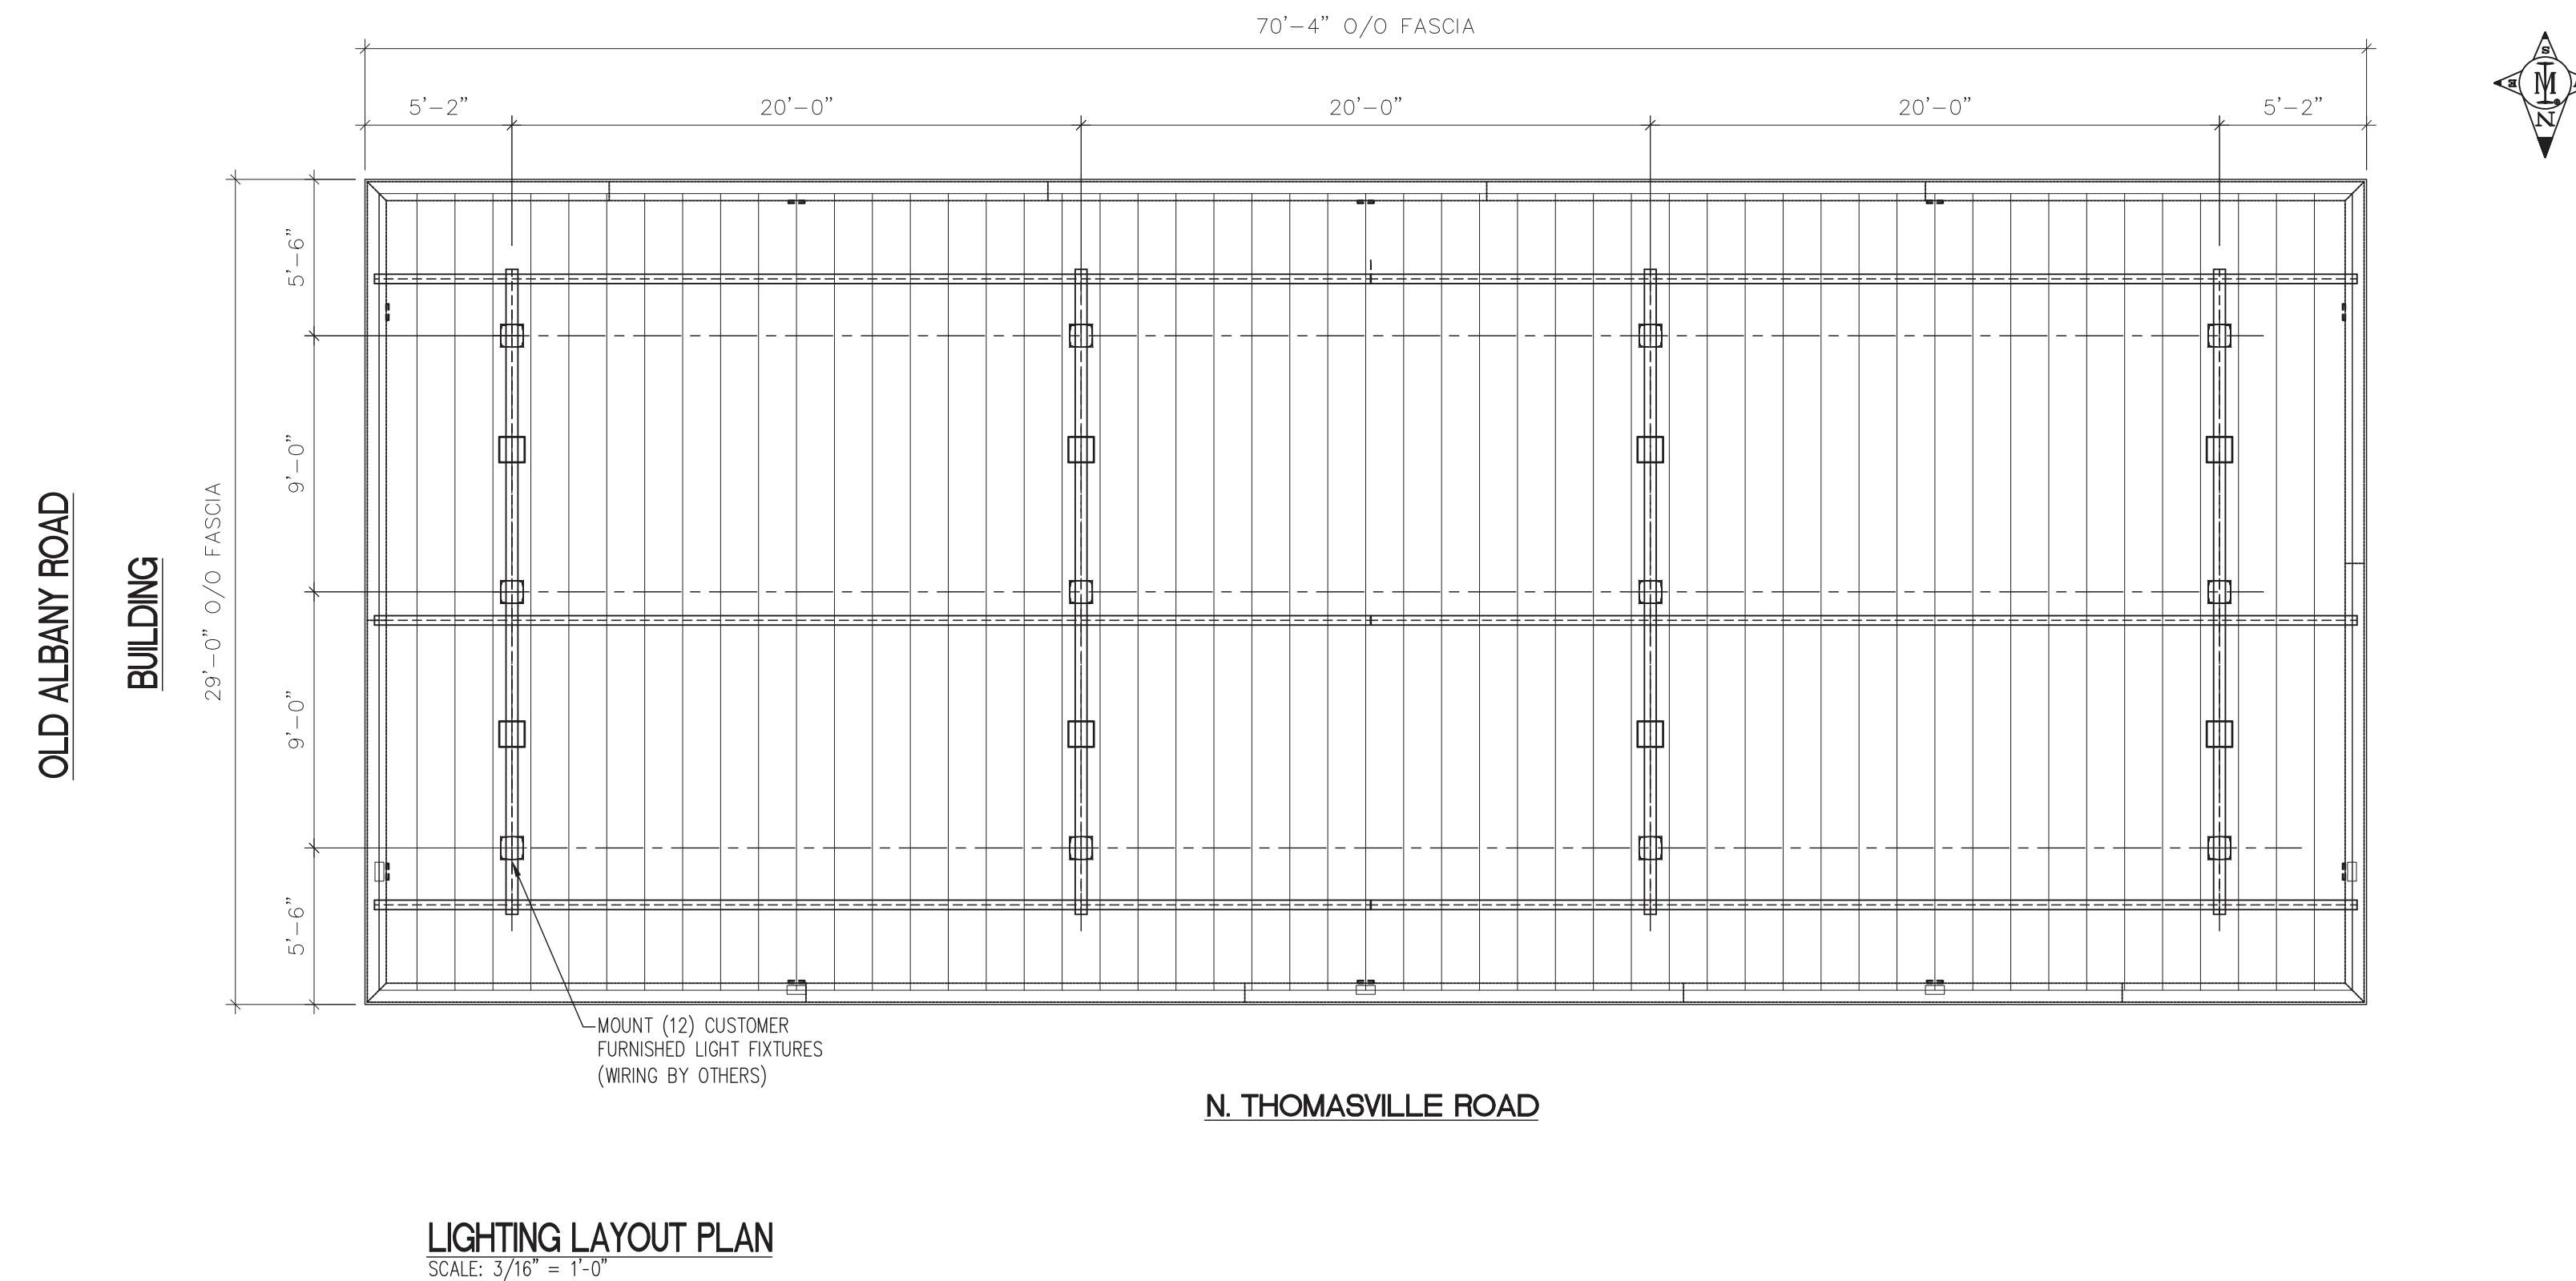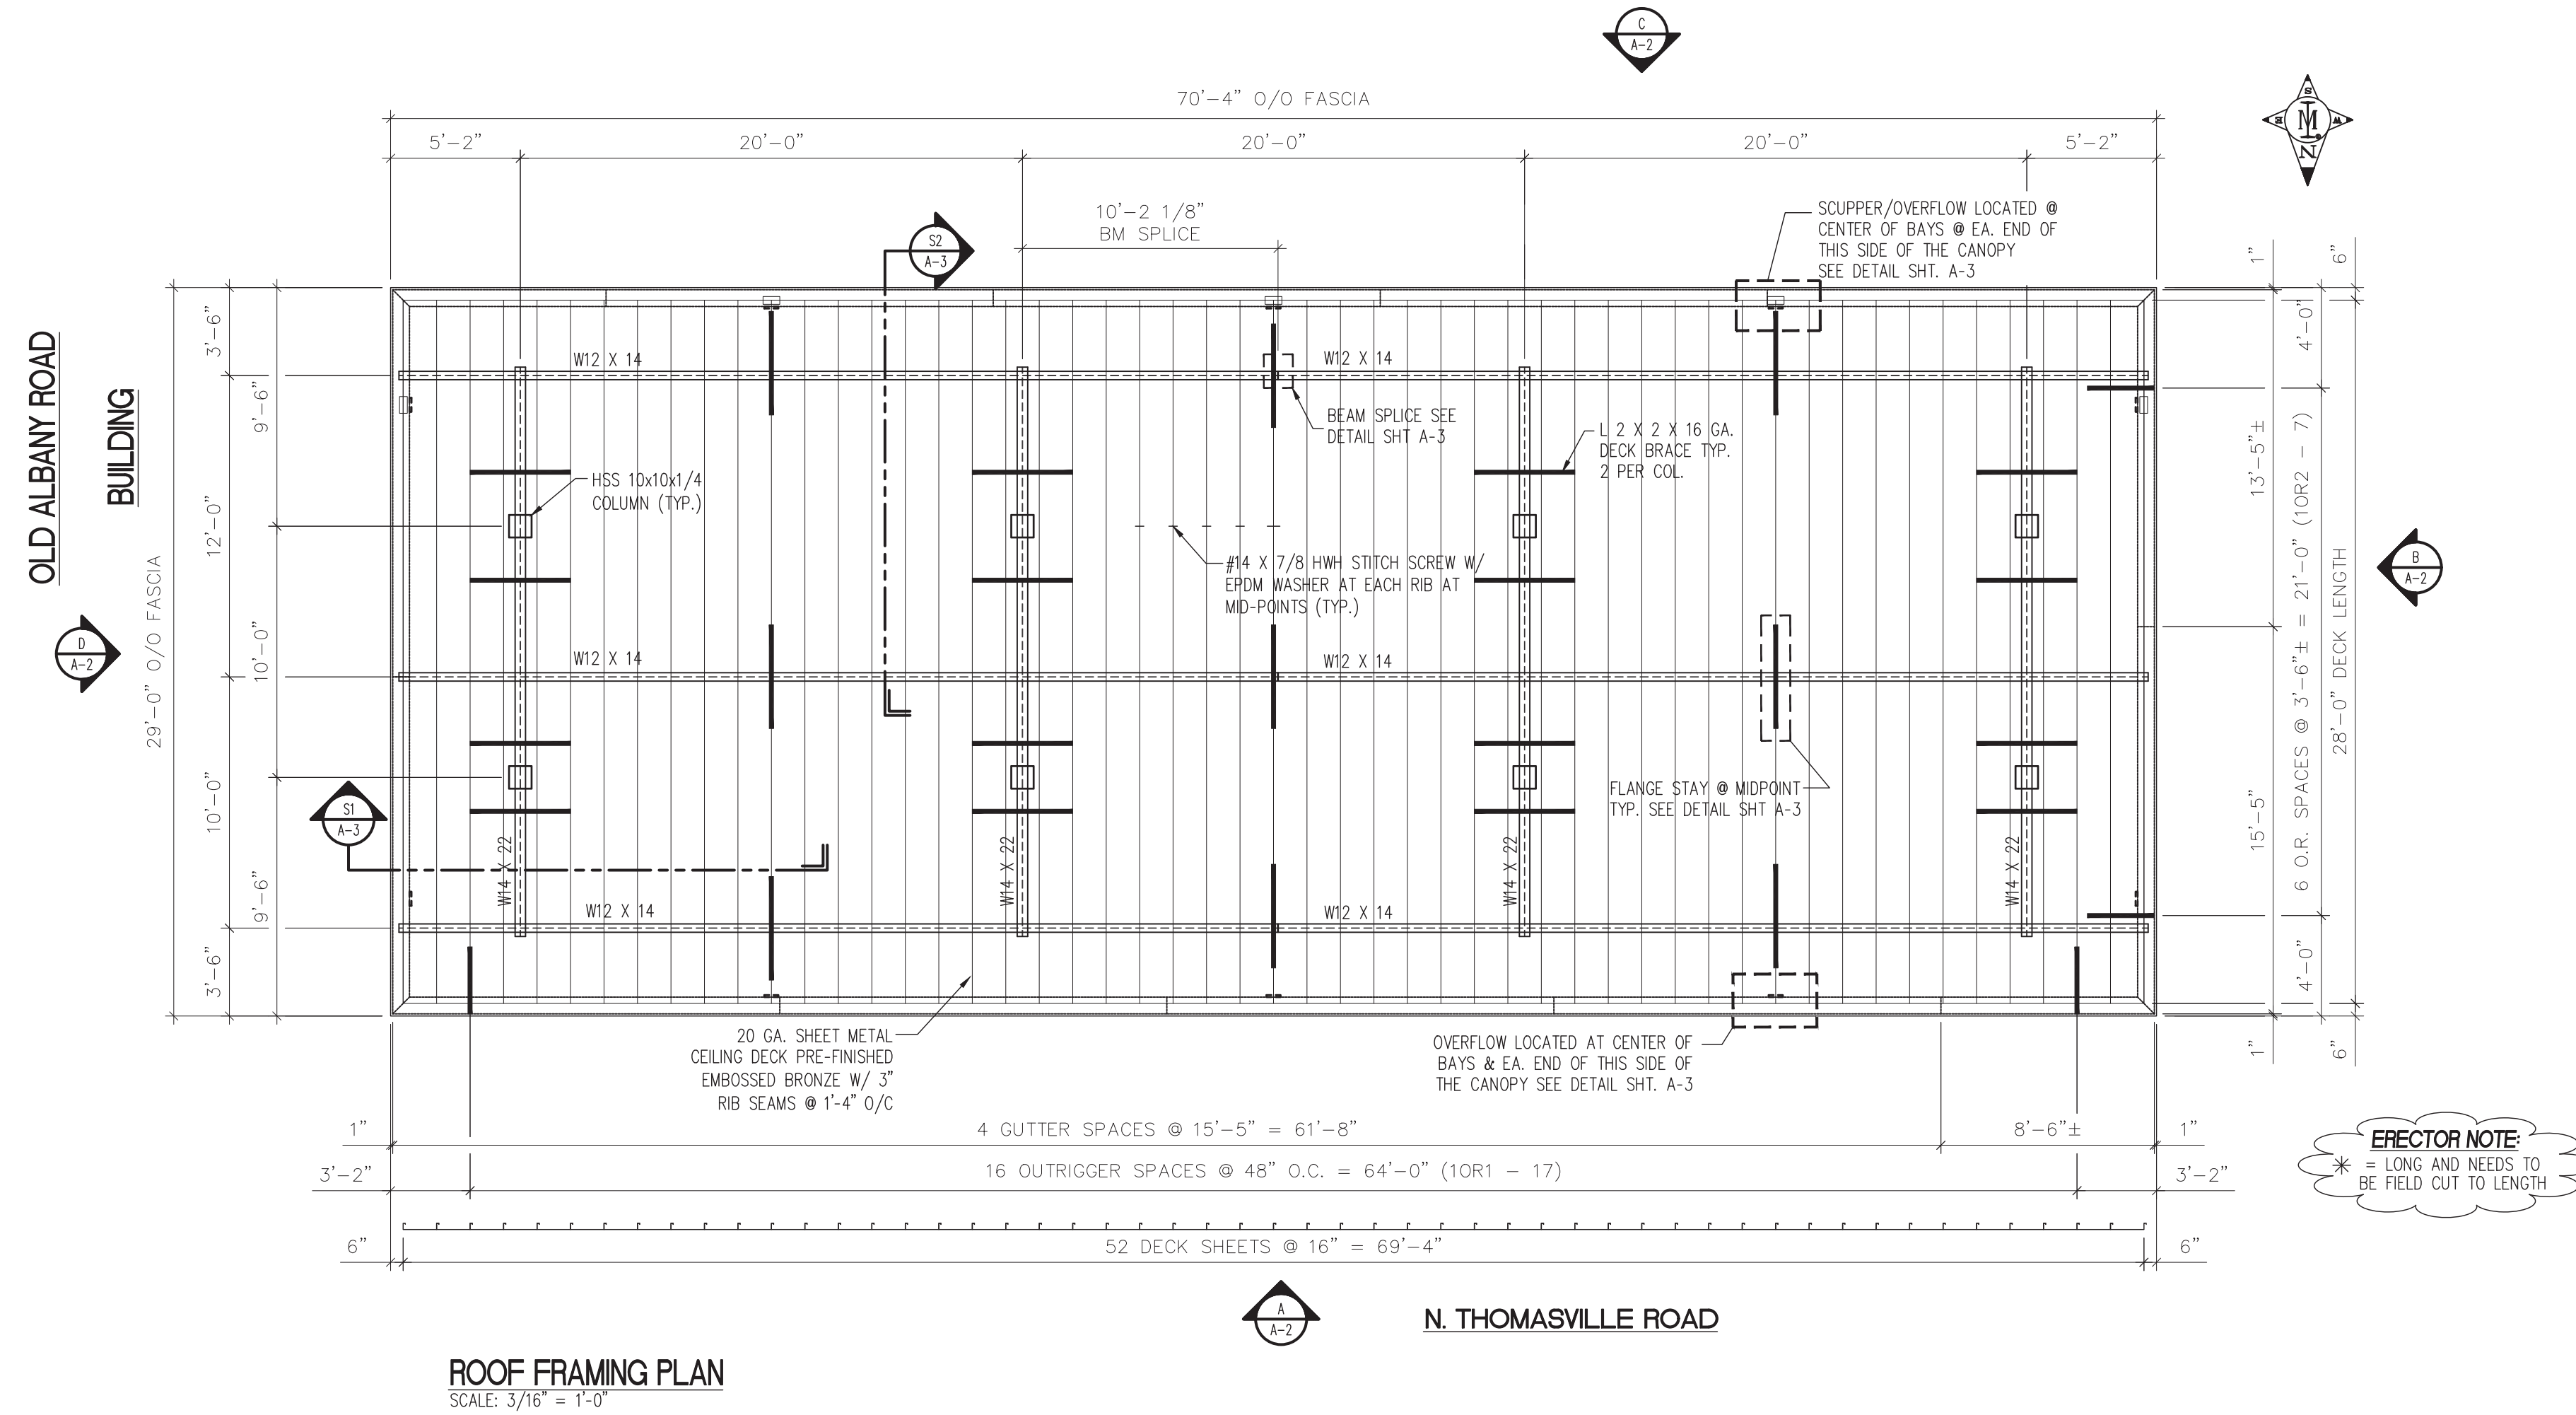[illegible]




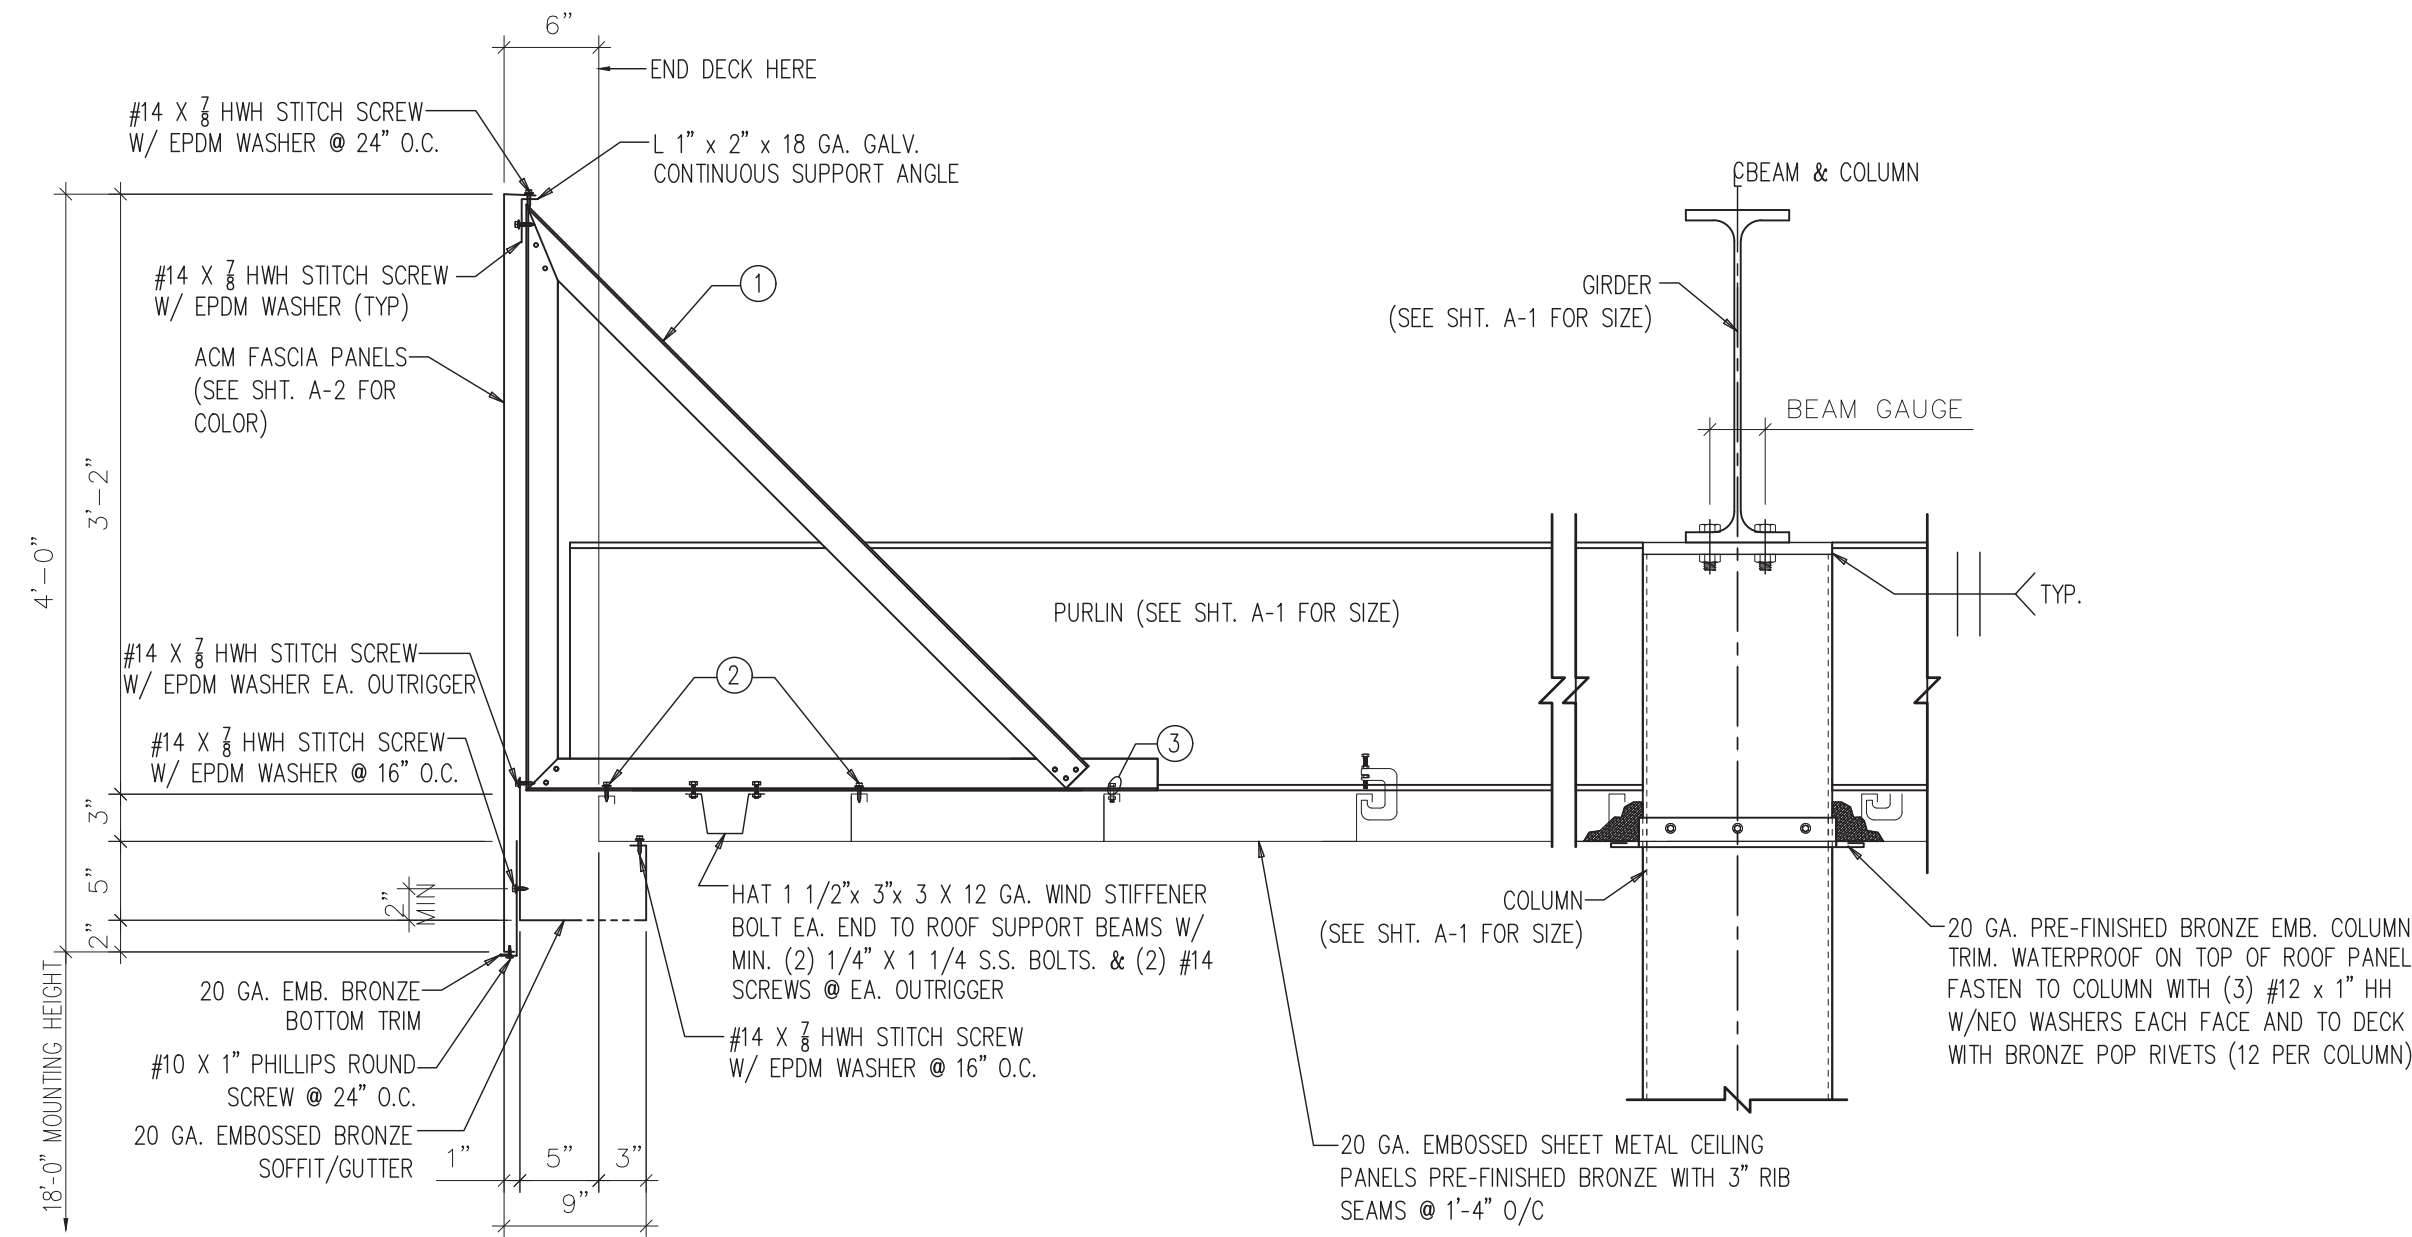

SECTION

(FROM SHEET A-1)
SCALE: 1" = 1'-0"


S1

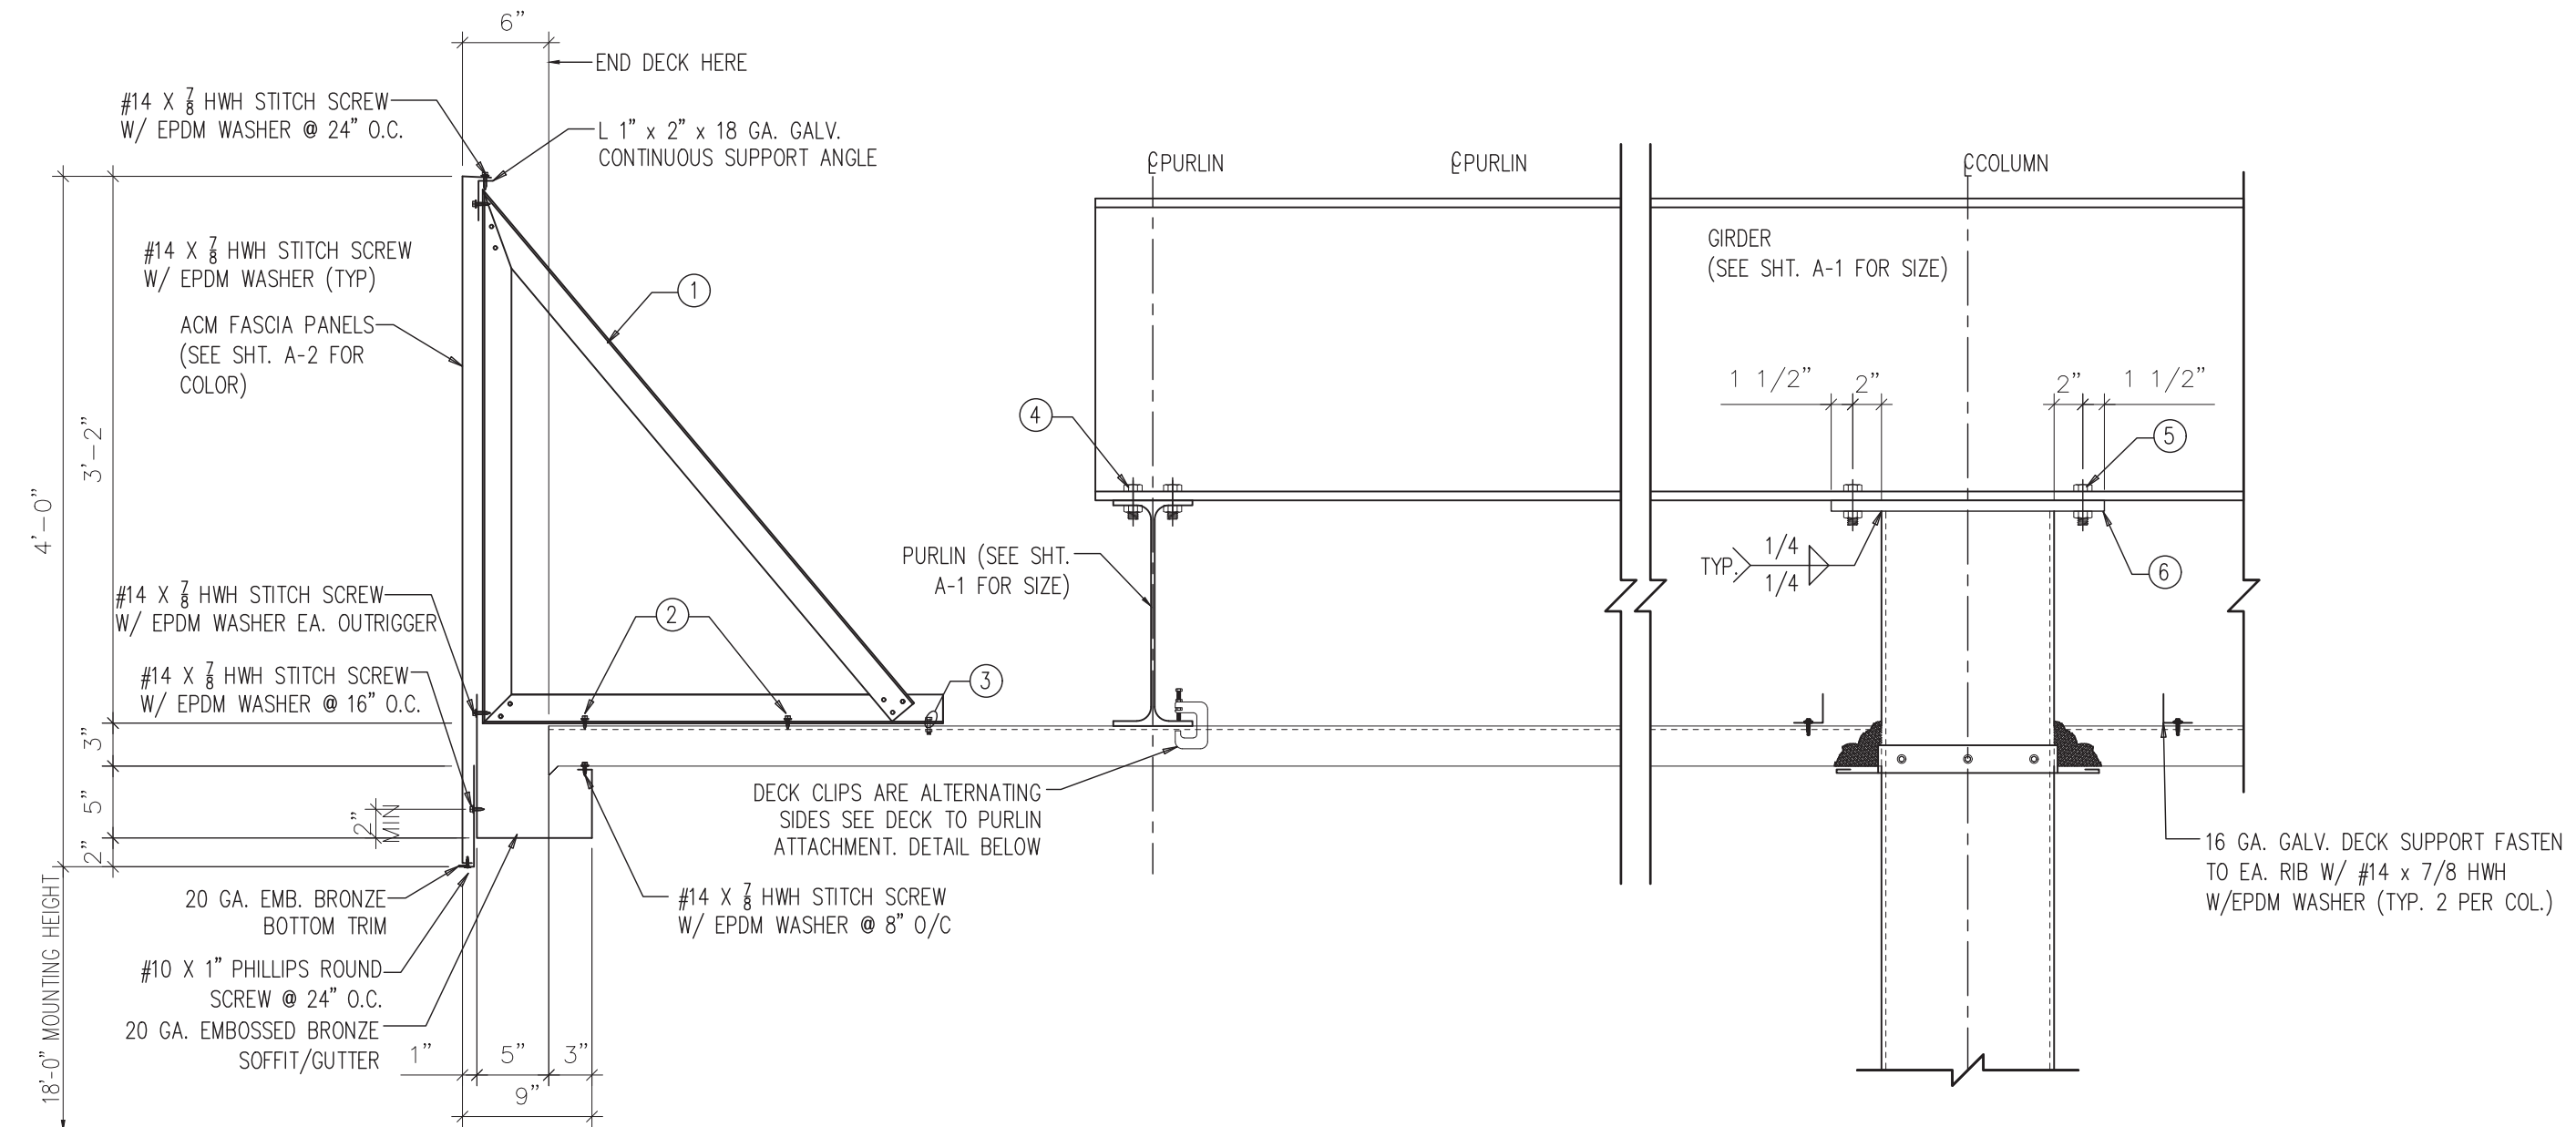

SECTION

(FROM SHEET A-1)
SCALE: 1" = 1'-0"


S2

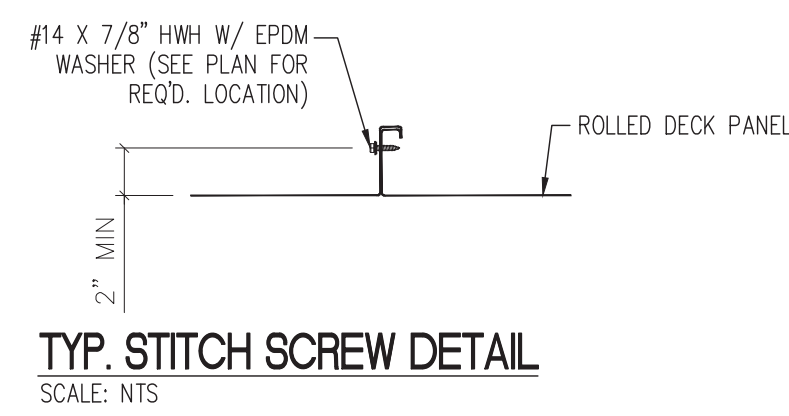

DETAIL

(FROM SHEET A-1)


D1

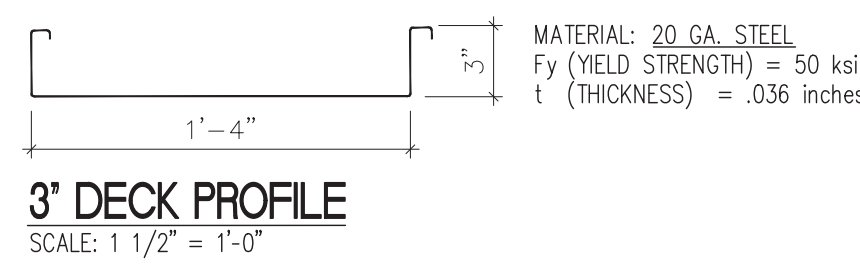

DETAIL

(FROM SHEET A-1)

D2

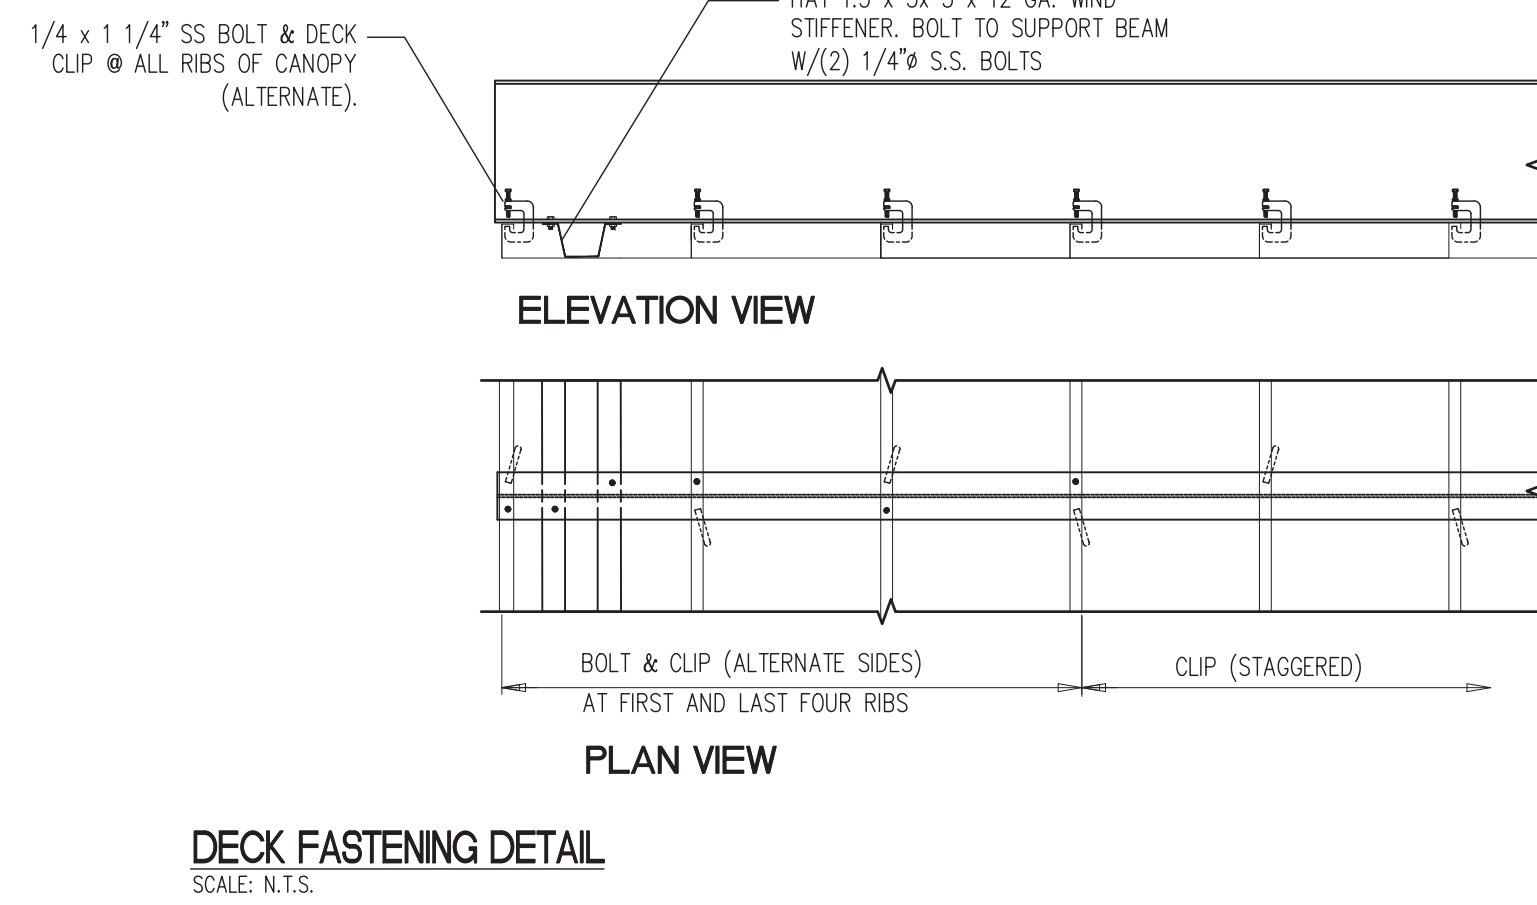


DECK FASTENING DETAIL
SCALE: N.T.S.

DETAIL


(FROM SHEET A-1)

D3

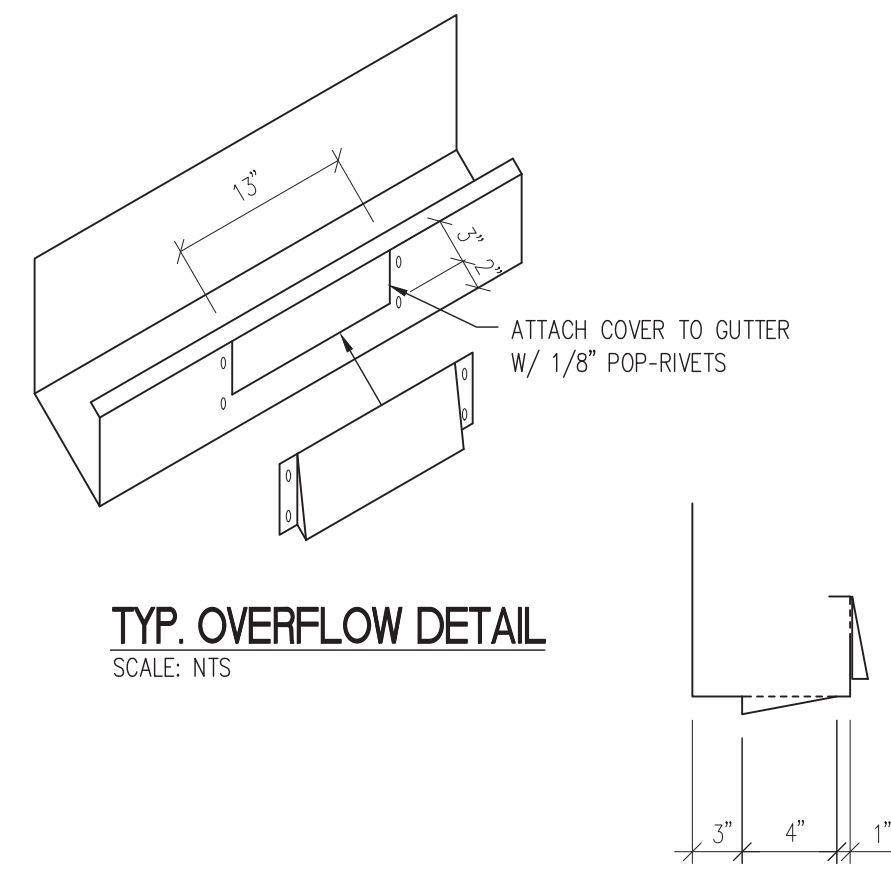

TYP. OVERFLOW DETAIL
SCALE: NTS


DETAIL

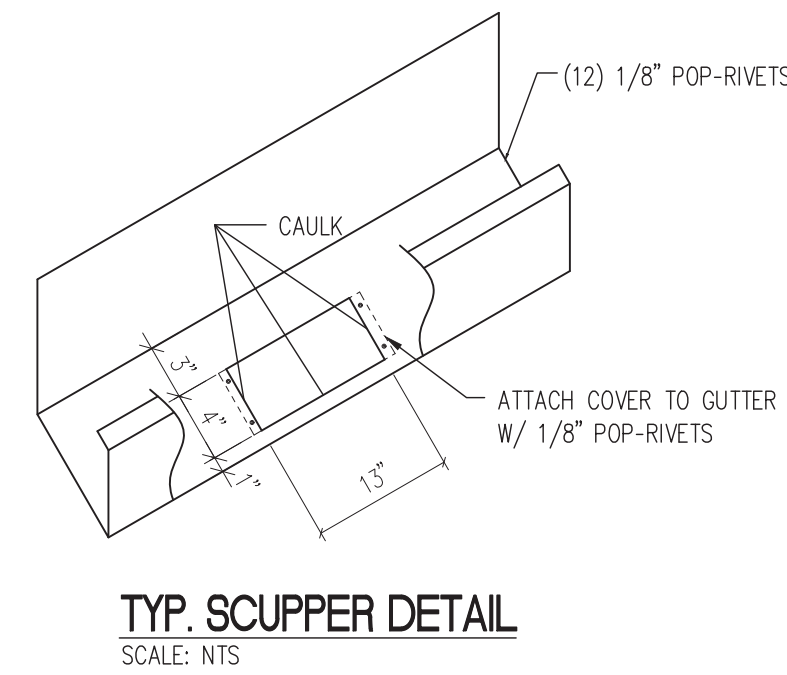

TYP. SCUPPER DETAIL
SCALE: NTS

(FROM SHEET A-1)

D4

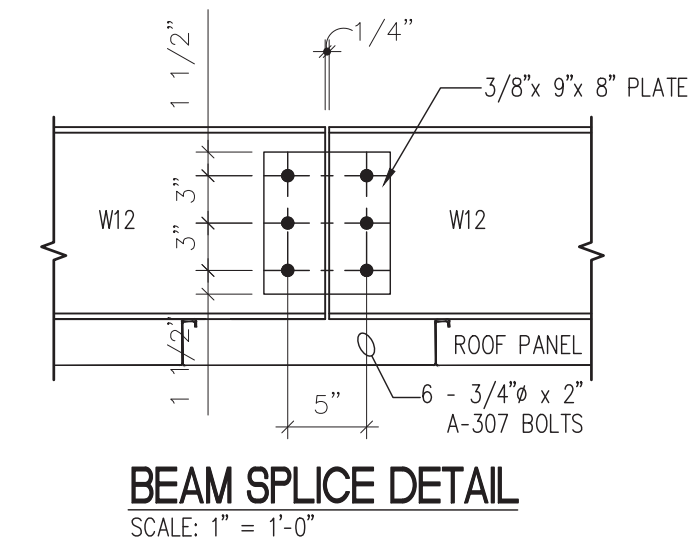

BEAM SPLICE DETAIL
SCALE: 1" = 1'-0"

DETAIL

(FROM SHEET A-1)

D5

SCHEDULE		
MARK	ITEM	DESCRIPTION
①	OUTRIGGER	L 2"x2"x16 GA. GALVANIZED SHEET METAL @ 4'-0" O.C.
②	OUTRIGGER FASTENER	(2) #14 X 7/8 HWH W/ EPDM WASHER PER OUTRIGGER
③	OUTRIGGER FASTENER	(1) 1/4"Ø X 1 1/4" S.S. BOLT W/NUT PER OUTRIGGER
④	GIRDER TO PURLIN CONNECTION	(4) 5/8"Ø x 2" A307 M. BOLTS
⑤	GIRDER TO COLUMN CONNECTION	(4) 3/4"Ø x 2 1/2" A307 M. BOLTS
⑥	COLUMN CAP PLATE	PLATE 3/4" x 10" x 1'-5"



PROFESSIONAL ENGINEER	
MODEL No.	
SCALE	
DRAWN BY RS	DATE 9/14/22
CHECKED BY DD	DATE 9/15/22
MI ENGINEER JFB	DATE 9/13/22
DRWG. No.	
A-3	
SHEET 5	OF 5
JOB No. WGA09716-2	