



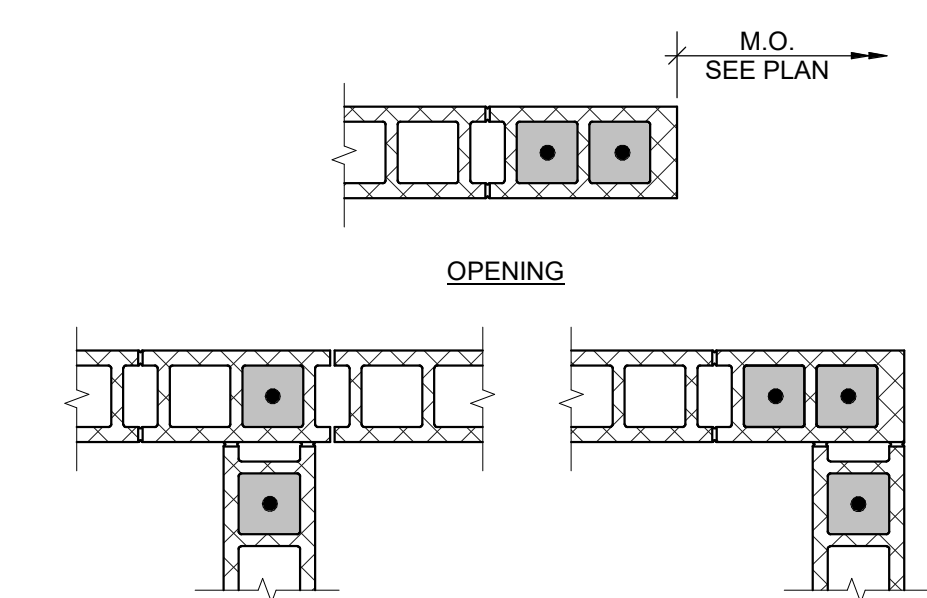

- INTERSECTION**
- NOTES:**
1. PROVIDE (2) - VERTICAL BARS AT ALL CORNERS.
 2. ALL INTERSECTING MASONRY CORNERS SHALL BE TIED BY MASONRY BOND.
 3. GROUT MASONRY SOLID AT VERTICAL REINFORCING.


7 TYP. MASONRY REINF. DETAILS

3/4" = 1'-0"

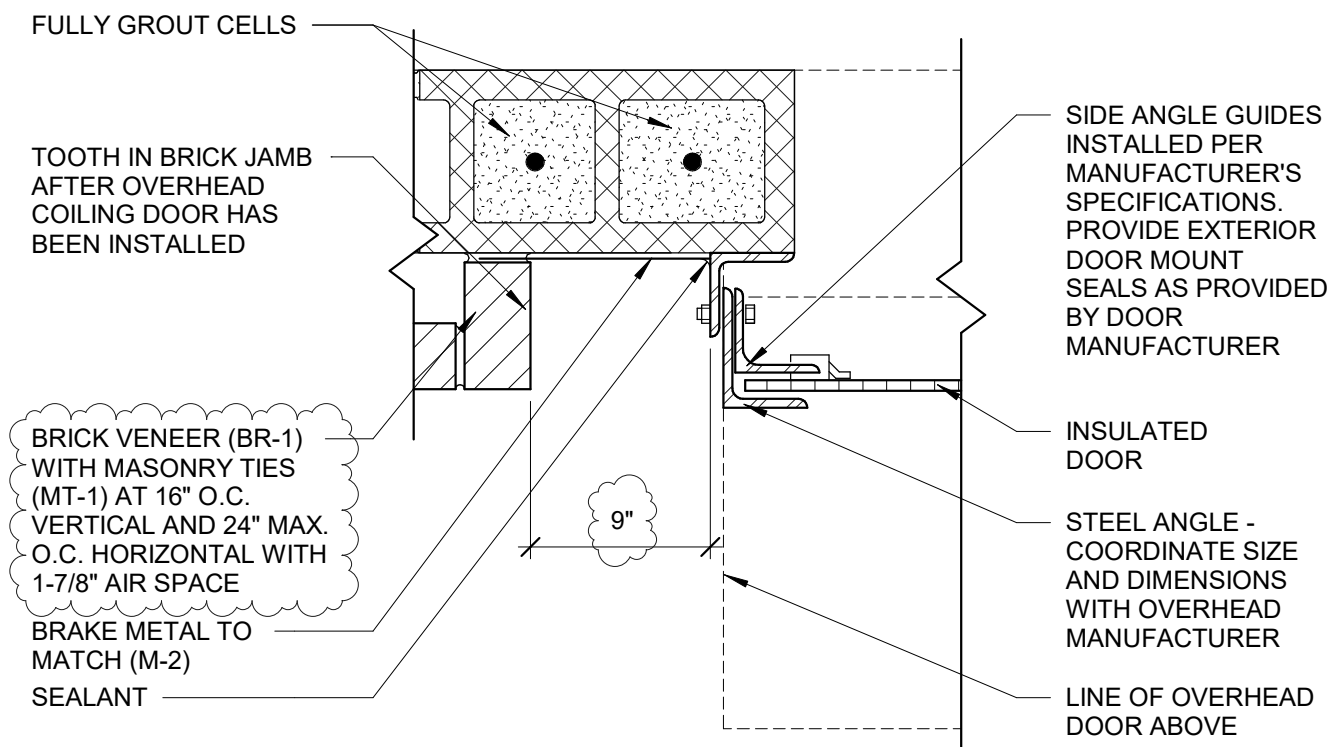


6 JAMB DETAIL - OVERHEAD DOOR

1 1/2" = 1'-0"

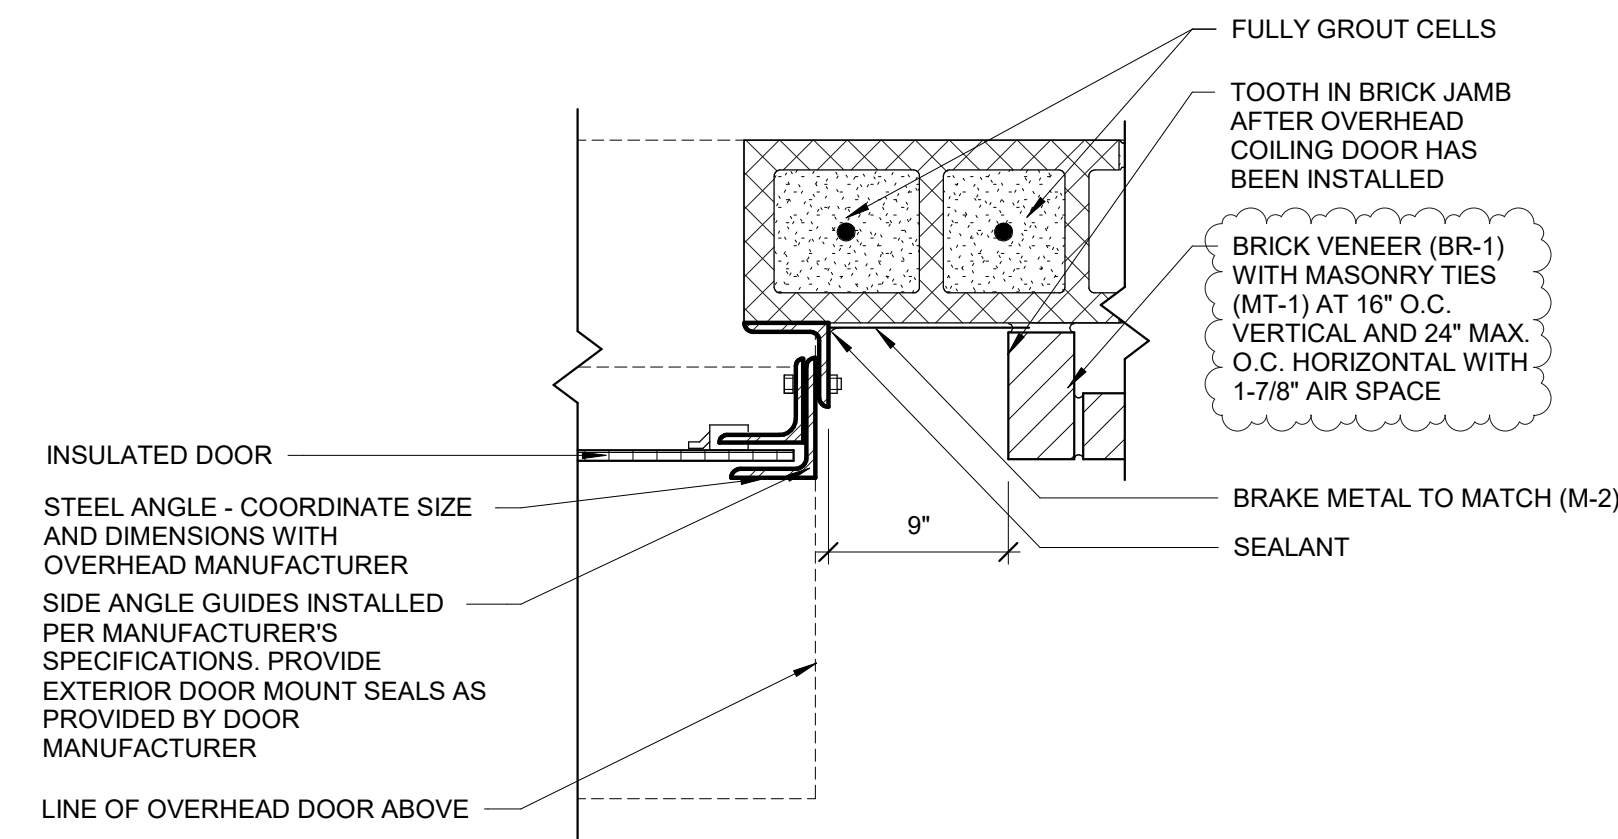

5 JAMB DETAIL - OVERHEAD DOOR

1 1/2" = 1'-0"

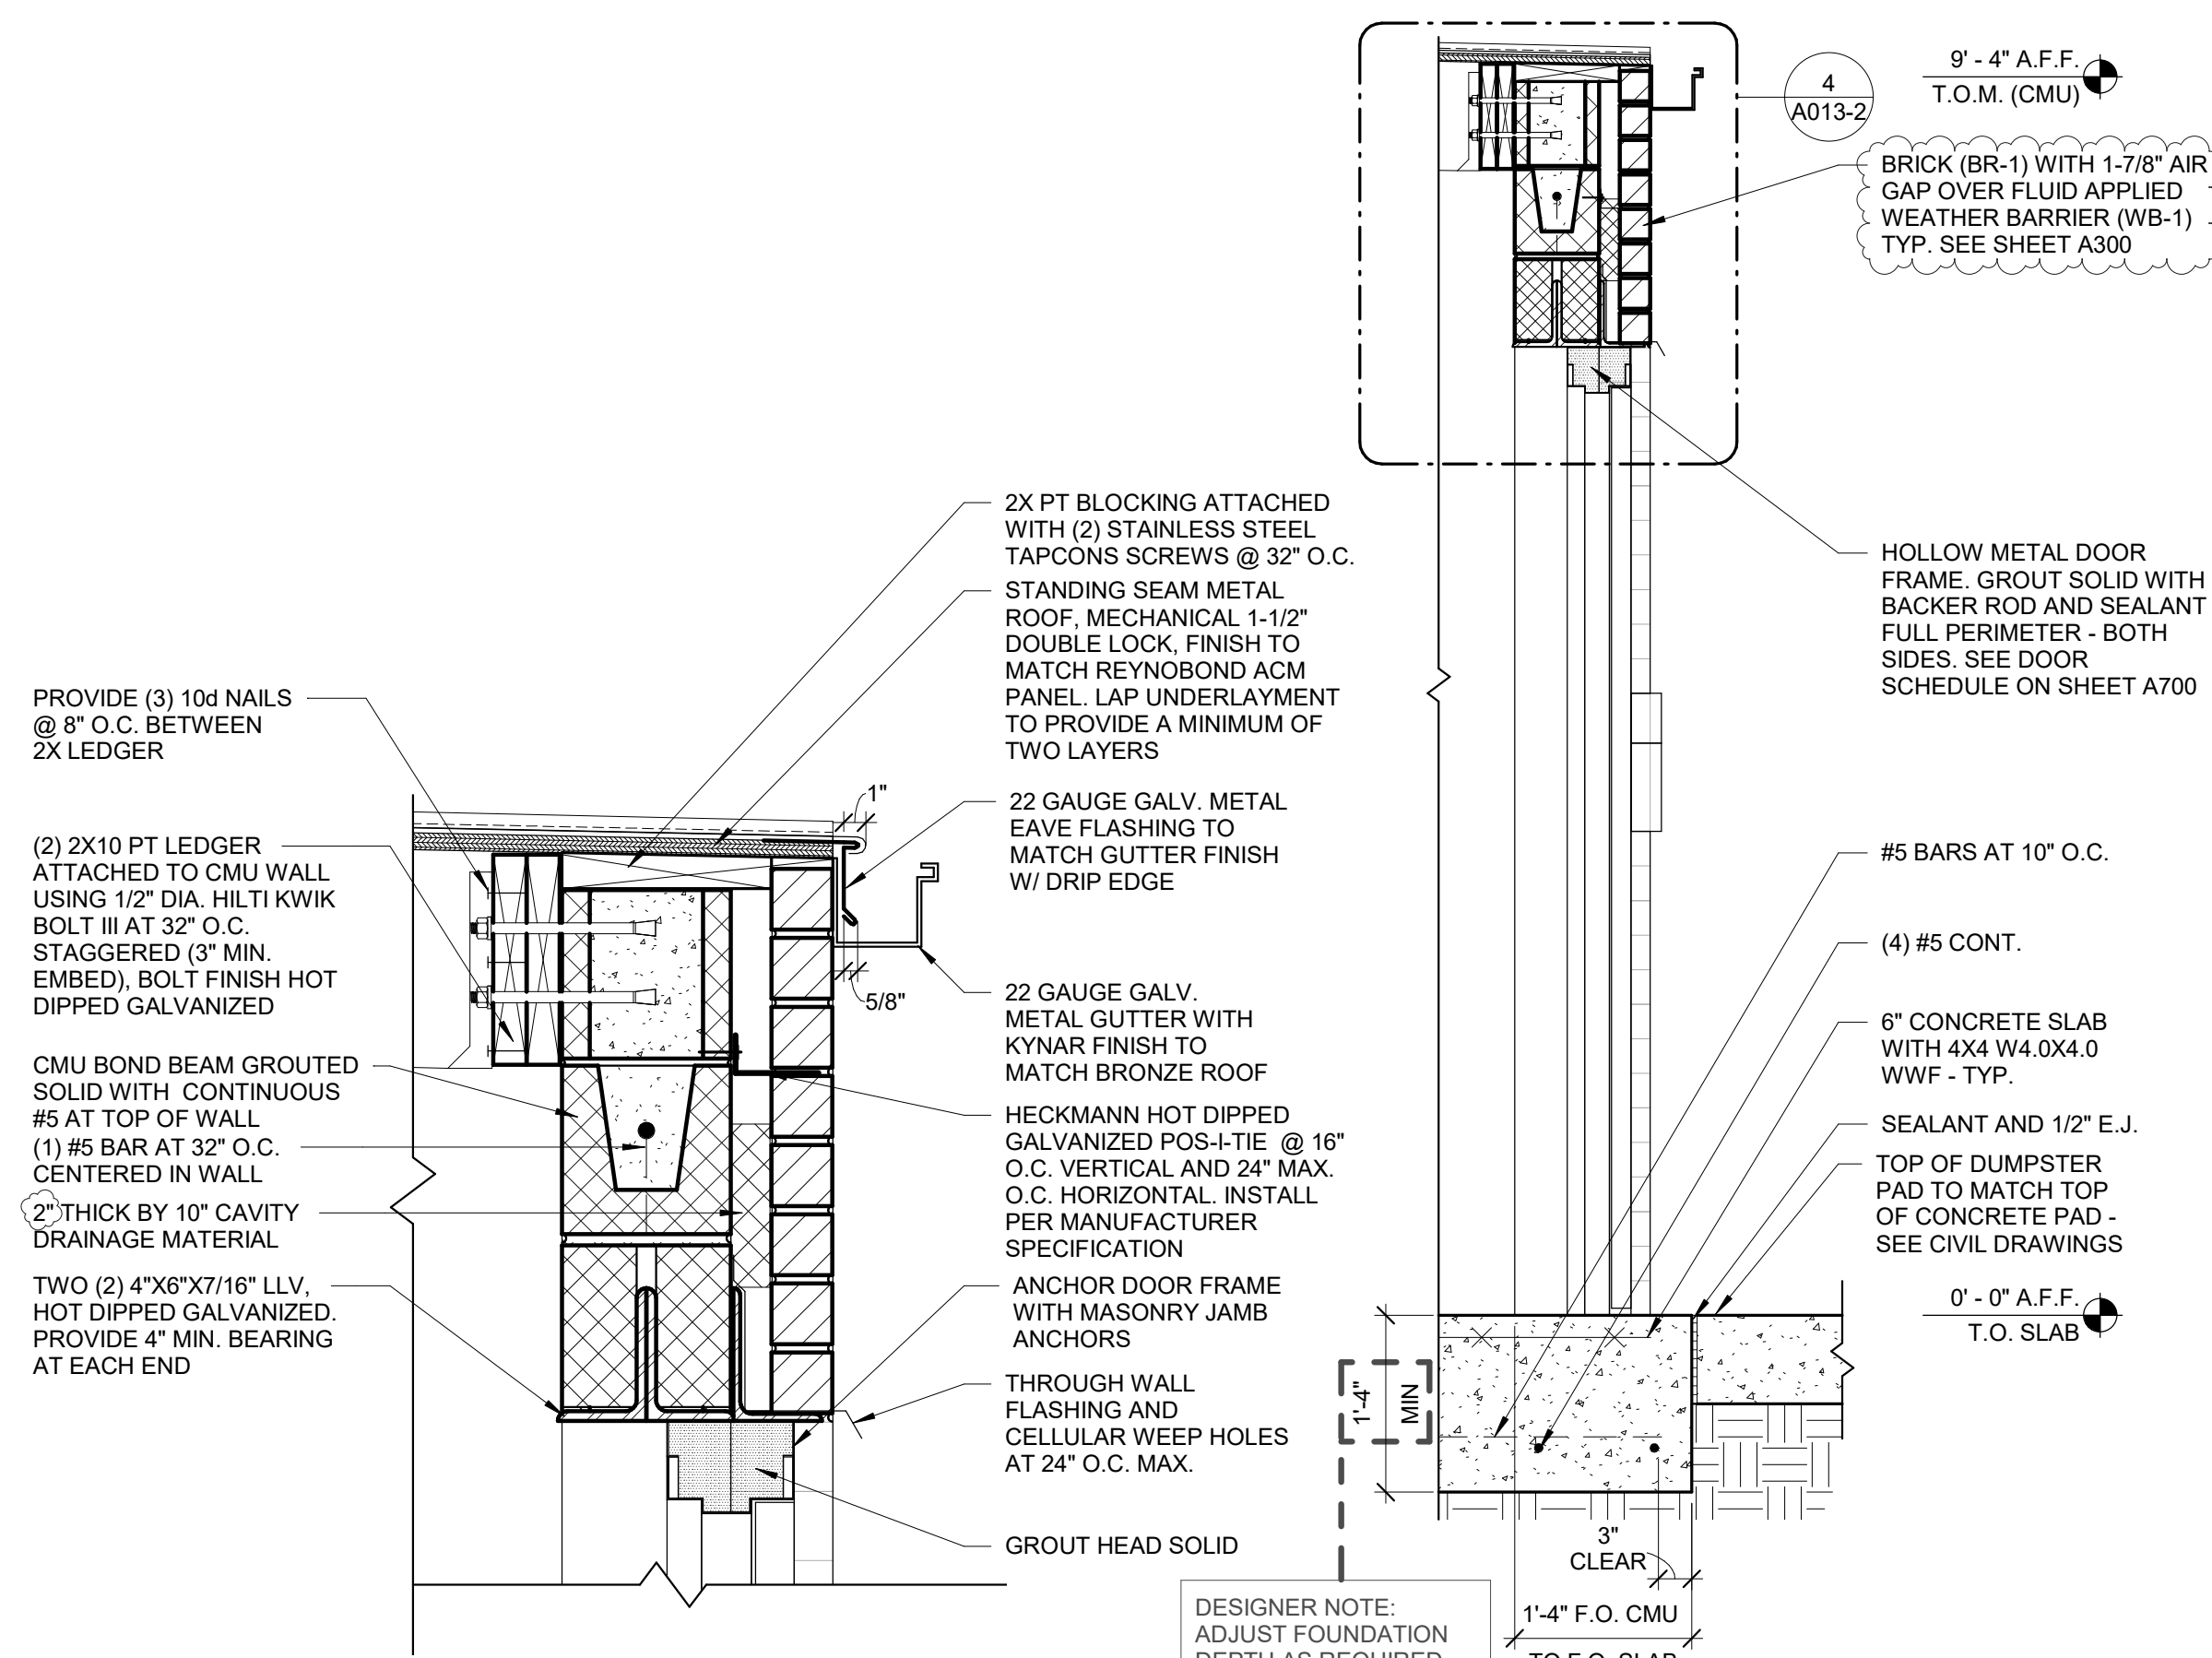


4 SECTION DETAIL - DOOR AT REAR WALL

1 1/2" = 1'-0"

3 DOOR SECTION - REAR WALL

3/4" = 1'-0"

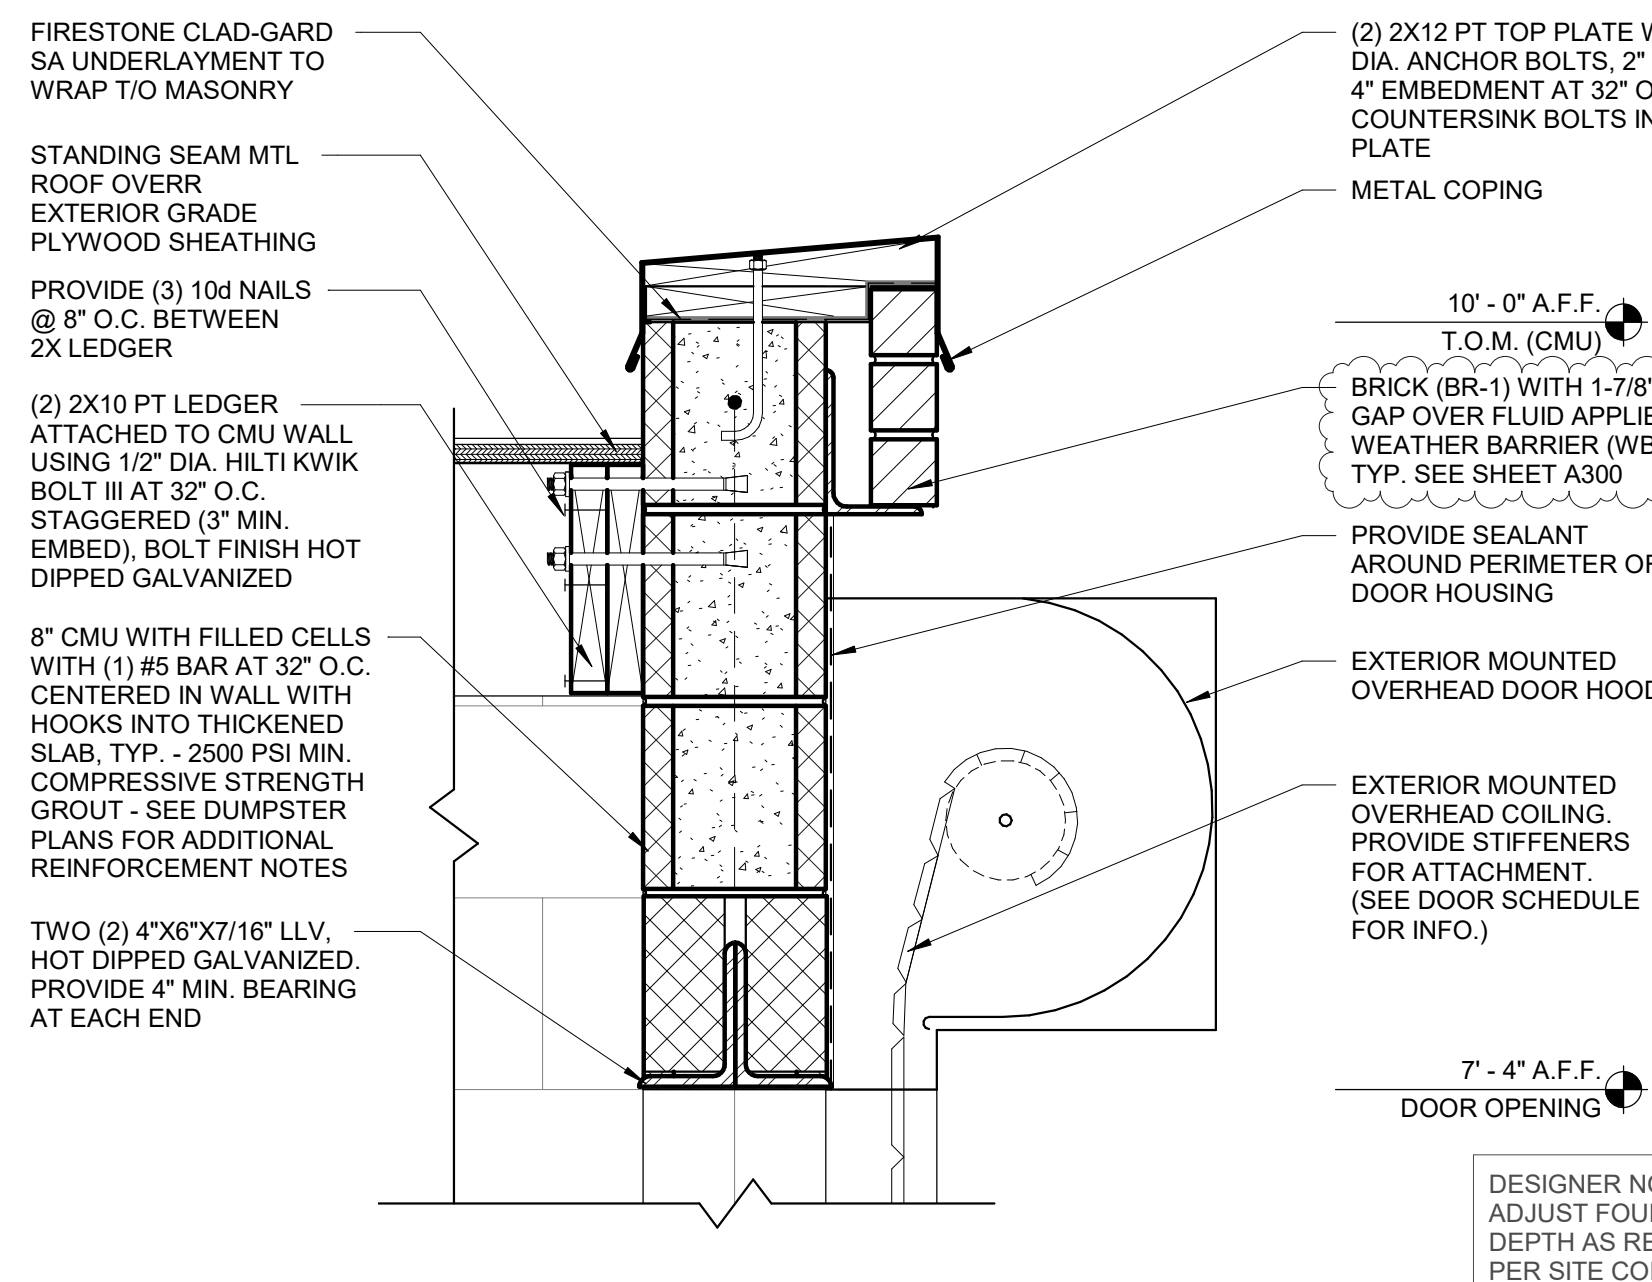


2A SECTION DETAIL - OVERHEAD DOOR AT SIDE WALL

1 1/2" = 1'-0"

DUMPSTER ENCLOSURE ROOFING SYSTEM:
ENGLERT METAL ROOF SYSTEM SERIES 2500; 1-3/4" HIGH STRUCTURAL SNAP LOCK STANDING SEAM WITH NO BATTEN. PANELS ARE 18" WIDE, 24 GAUGE GALVALUME WITH BAKED ON PERMACOLOR 2000 KYNAR 500 IN SMOOTH FINISH WITH (2) 1/8" HIGH X 1/8" WIDE STYRAN RIBS TO BE SPACED TO DIVIDE INTO THREE EQUAL PARTS; COLOR TO MATCH DARK BRONZE.

NOTE:
REFERENCE SHEET S000 FOR DESIGN CRITERIA

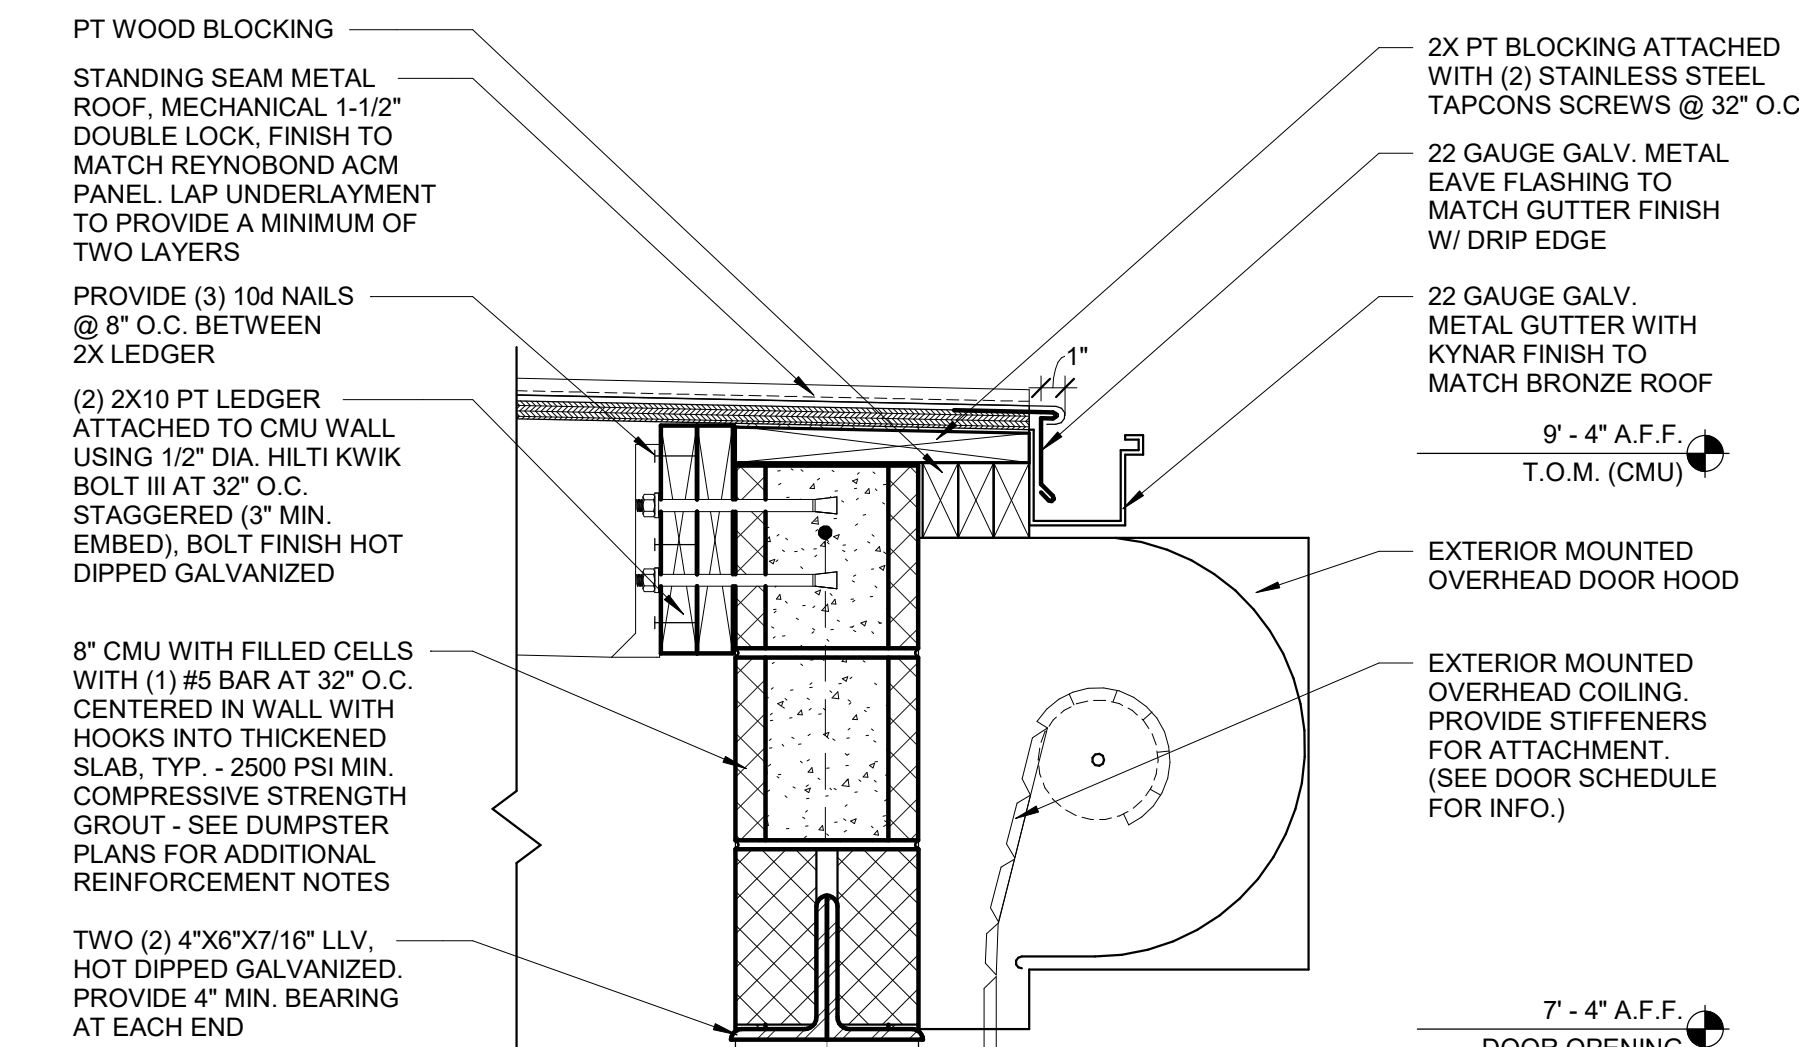


2B SECTION DETAIL - OVERHEAD DOOR AT REAR WALL

1 1/2" = 1'-0"


DESIGNER NOTE: SELECT EITHER 1A AND 2A OR 1B AND 2B BASED ON CHOSEN DUMPSTER ENCLOSURE OPTION. DELETE THE ONES NOT USED AND REMOVE THE "A" OR "B" FROM DETAIL NUMBERS.

DESIGNER NOTE: IF USING DETAILS ON SHEET A013-2, RELOCATE "SECTION 6/A013-1" TO THIS SHEET

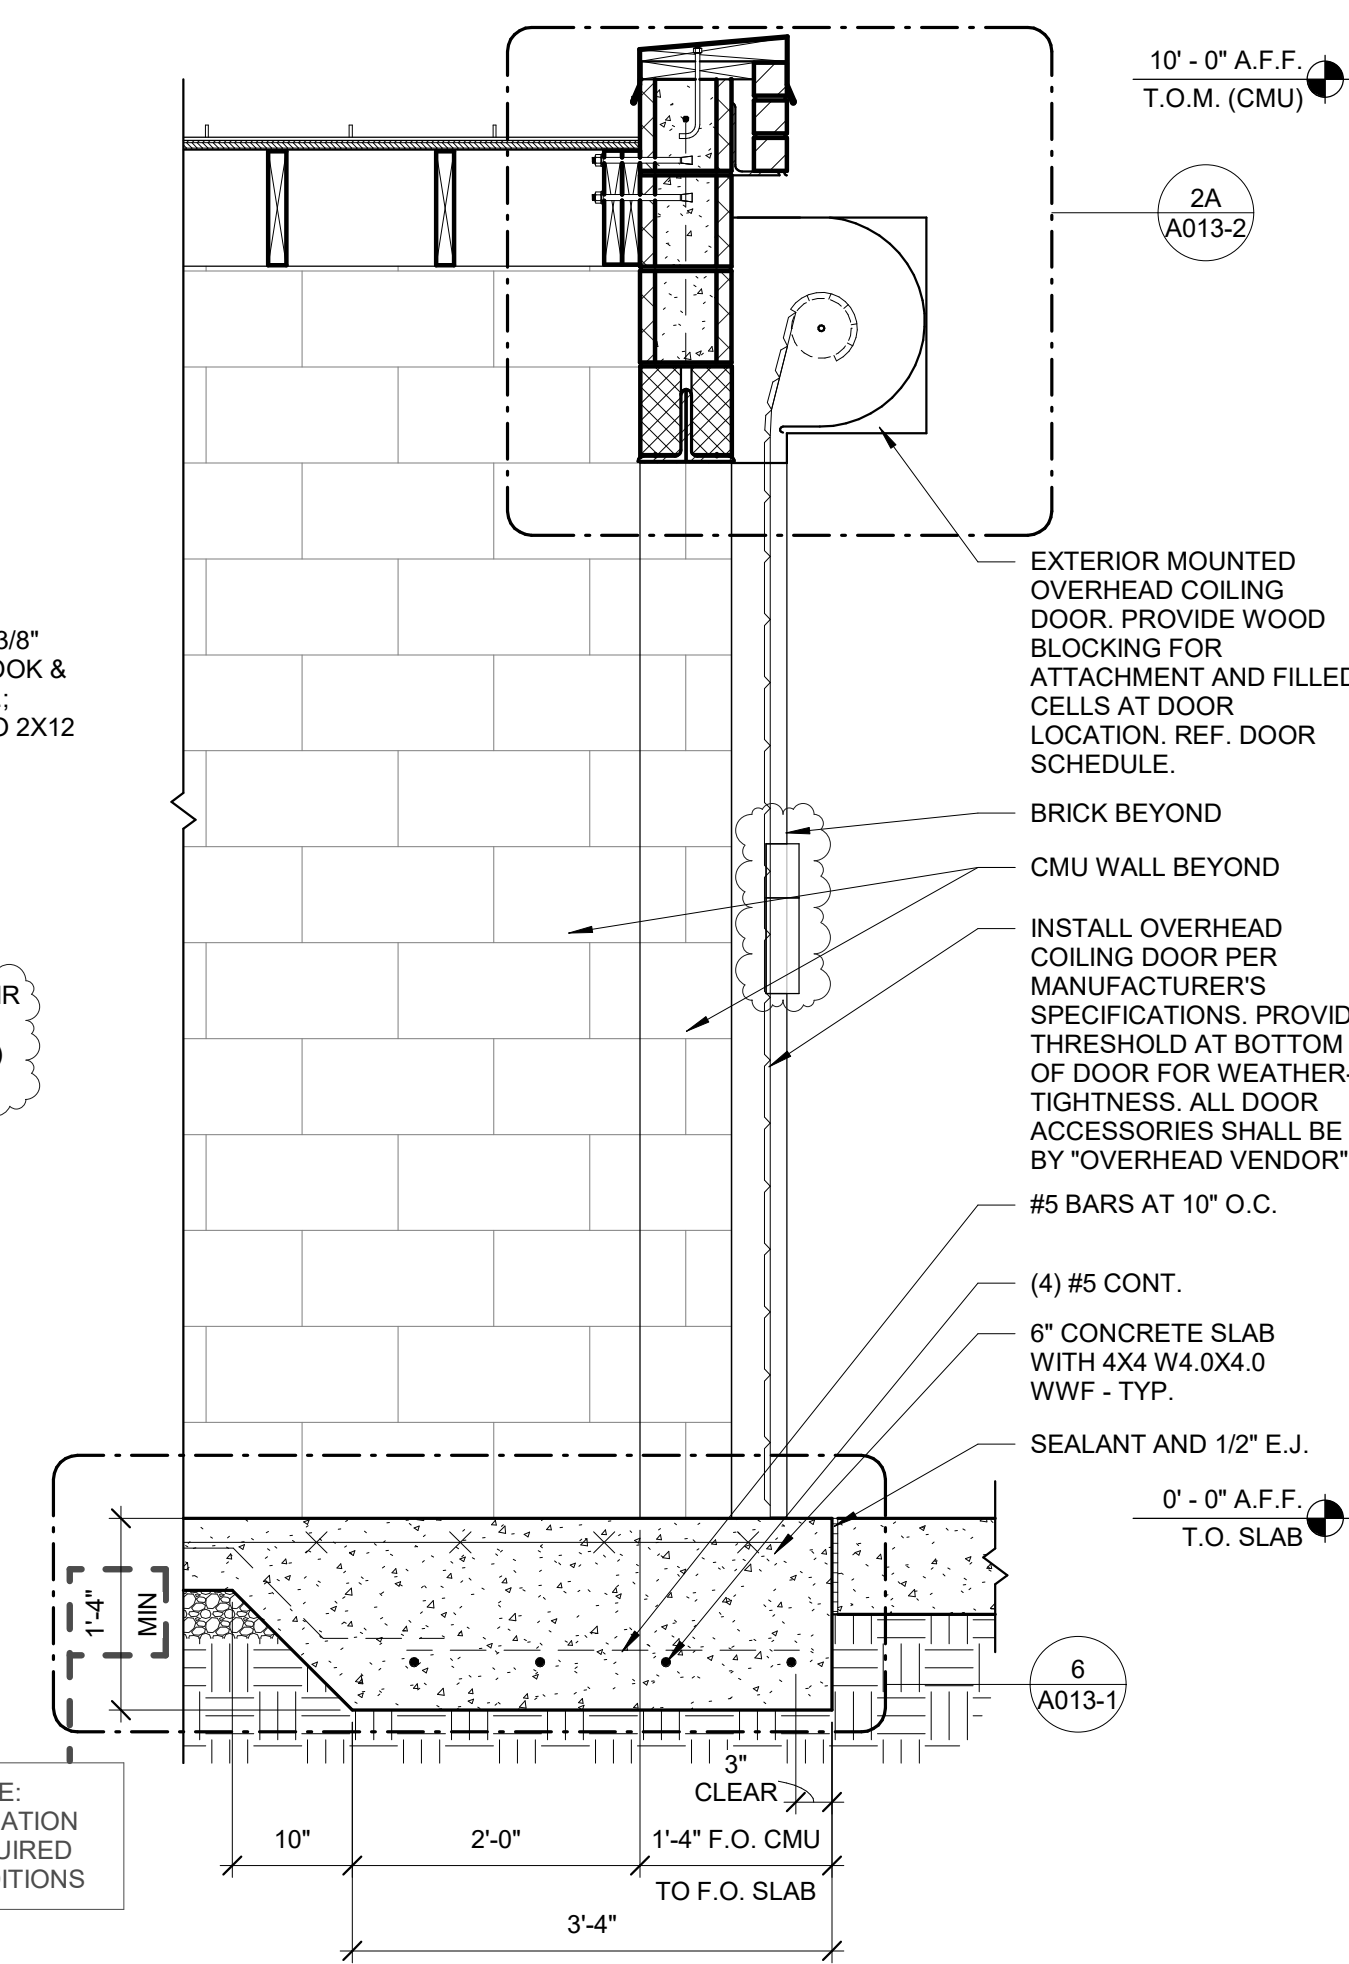

1A OVERHEAD DOOR SECTION - SIDE WALL

3/4" = 1'-0"

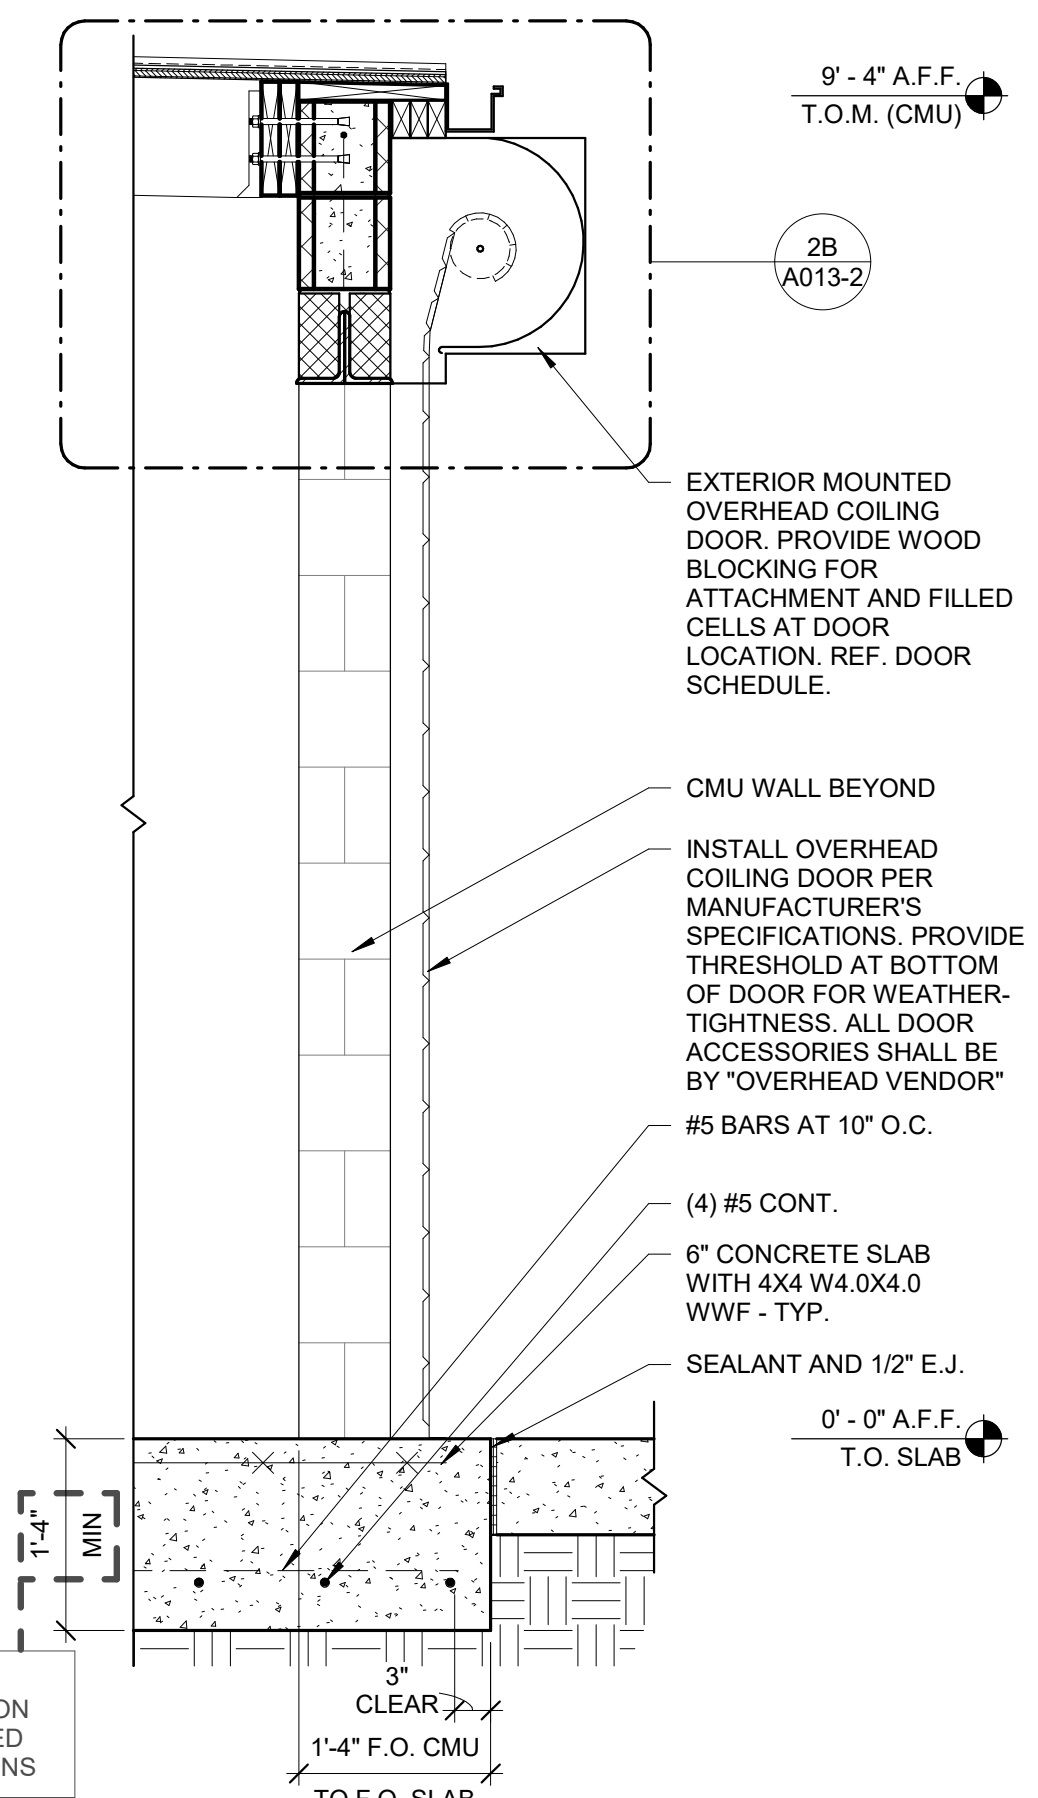

DESIGNER NOTE:
ADJUST FOUNDATION
DEPTH AS REQUIRED
PER SITE CONDITIONS

1B OVERHEAD DOOR SECTION - REAR WALL

3/4" = 1'-0"

DESIGNER NOTE: COORDINATE DUMPSTER ENCLOSURE DETAILS. REMOVE DETAILS THAT ARE NOT APPLICABLE FOR THE SELECTED VERSION. DETAILS WITH A RED DASHED LINE AROUND THEIR TITLES INDICATE ONES THAT MAY NEED TO BE REMOVED.

DESIGNER NOTE: USE DETAILS ON SHEET A013-1 FOR DUMPSTER ENCLOSURE OPTION A2. USE DETAILS ON SHEET A013-2 FOR OPTIONS B AND C. DELETE UNUSED SHEET AND REMOVE SUFFIX FROM END OF SHEET NUMBER (E.G. A013-1 BECOMES A013).

RaceTrac
COPYRIGHT NOTICE
THESE PLANS ARE SUBJECT TO FEDERAL COPYRIGHT LAWS. ANY USE OF SAME WITHOUT THE EXPRESSED WRITTEN PERMISSION OF RACETRAC INC. IS PROHIBITED. 2022 RACETRAC INC.

DESIGN PROFESSIONALS

ISSUE/REVISION RECORD
DATE DESCRIPTION
10/20/22 SPB NO. 0304

RaceTrac
RACETRAC INC.
200 GALLERIA PARKWAY SOUTHEAST
SUITE 900
ATLANTA, GEORGIA 30339
(770) 431-7600

PROJECT NAME
ANYTOWN,CITY

CITY
STATE 00000
ADDRESS

RACETRAC STORE NUMBER
#0000

PROTOTYPE SERIES 2022
2022 LH MO 0304

PLAN MODIFICATION NOTICE
SPB NO. 0304 DATE 10/20/22

STANDARD PLAN BULLETINS (SPB) MODIFY THE PROTOTYPE SERIES SET NOTED ABOVE. THE LISTED SPB REPRESENTS THE LATEST MODIFICATION INCORPORATED TO THIS PROTOTYPE SERIES SET AT ORIGINAL RELEASE. THE ISSUE/ REVISION RECORD COLUMN ABOVE LISTS ANY REVISIONS OR SPB INCORPORATED IN THIS SET AFTER THE ORIGINAL RELEASE. CONTACT RACETRAC ENGINEERING AND CONSTRUCTION FOR ANY SUBSEQUENT BULLETINS NOT INCORPORATED HEREIN.

PROFESSIONAL SEAL

PROJECT NUMBER
XXXXXXX.XX

SHEET TITLE
DUMPSTER
ENCLOSURE
DETAILS

SHEET NUMBER

A013-2


APPLICABLE SPB(S): 22-0303, 22-0304




APPLICABLE SPB(s): 22-0303

A501


17 DETAIL - JAMB 01
1 1/2" = 1'-0"

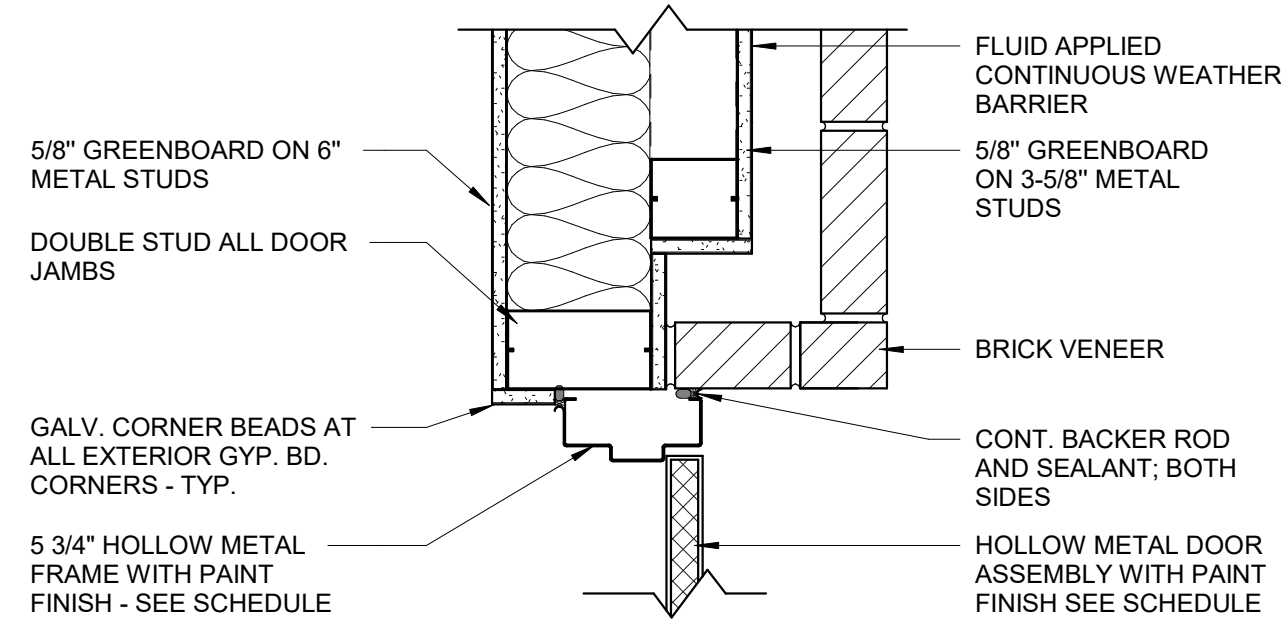


16 DETAIL - HEAD 01
1 1/2" = 1'-0"

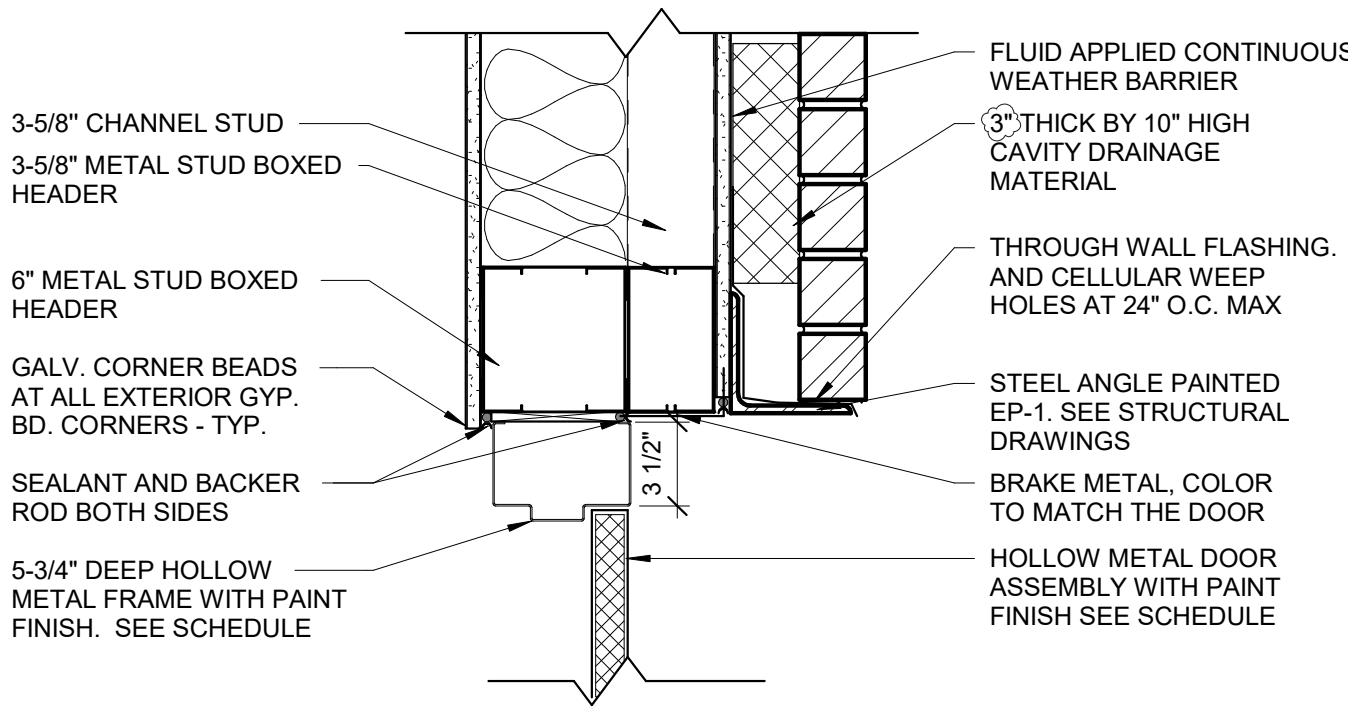


15 DETAIL - HEAD 04
3" = 1'-0"

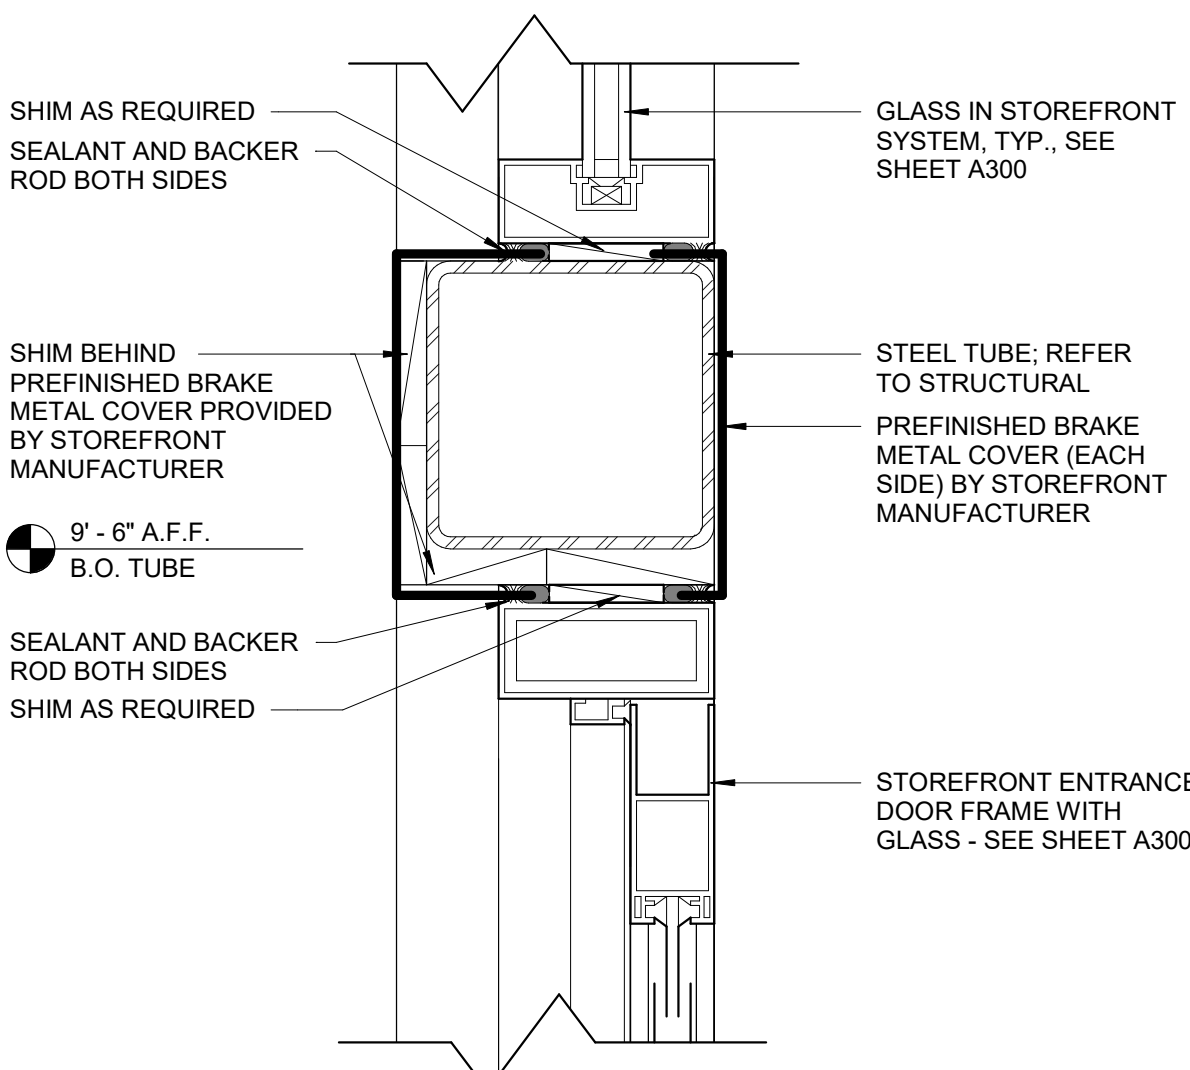


14 DETAIL - HEAD 04
1 1/2" = 1'-0"

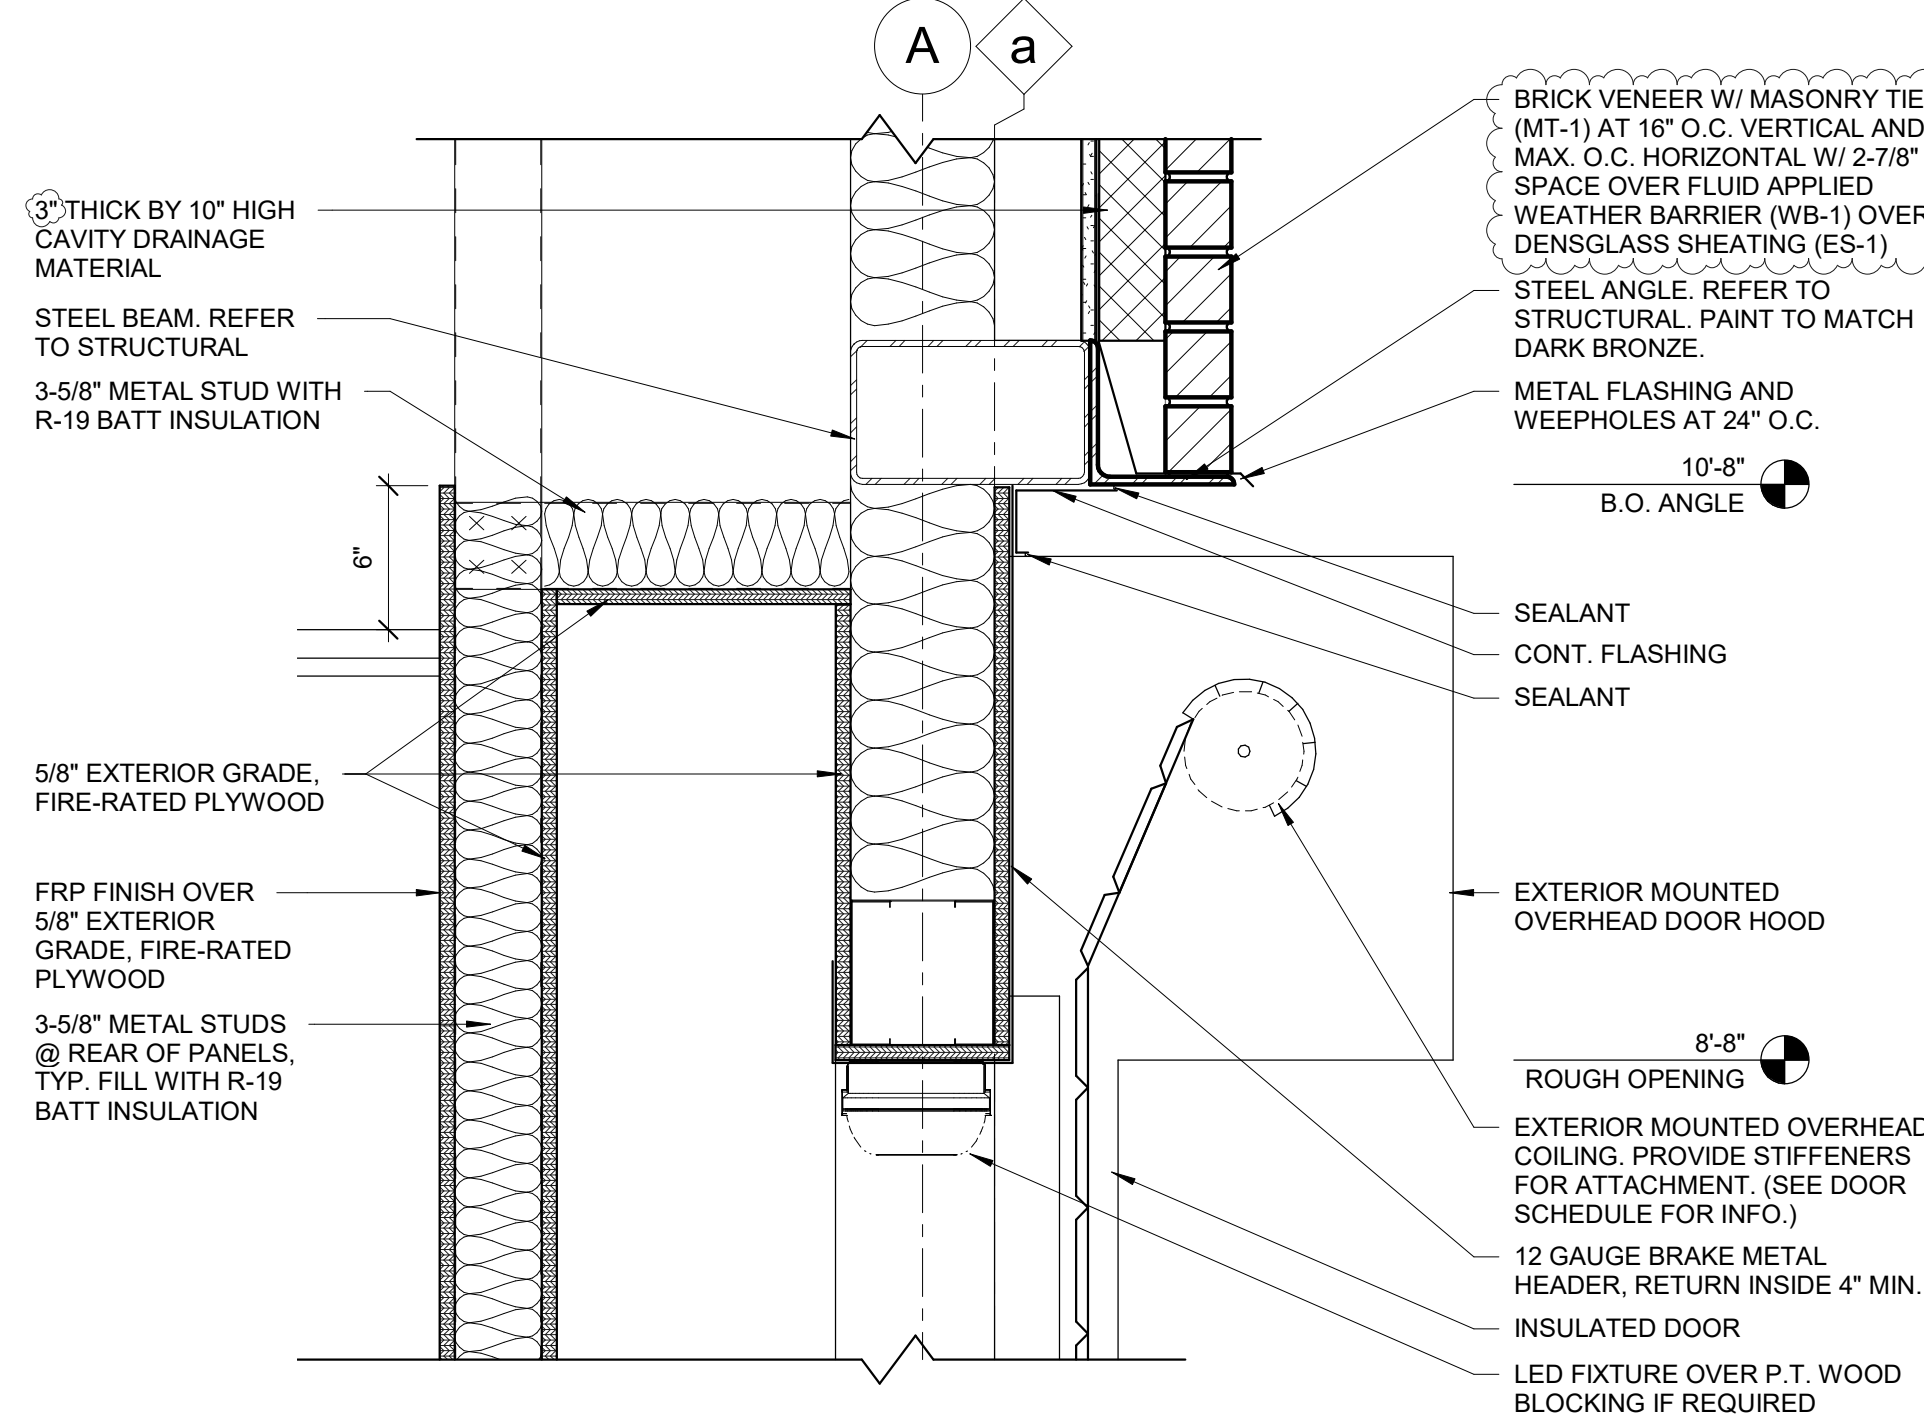


10 DETAIL - JAMB 05
1 1/2" = 1'-0"

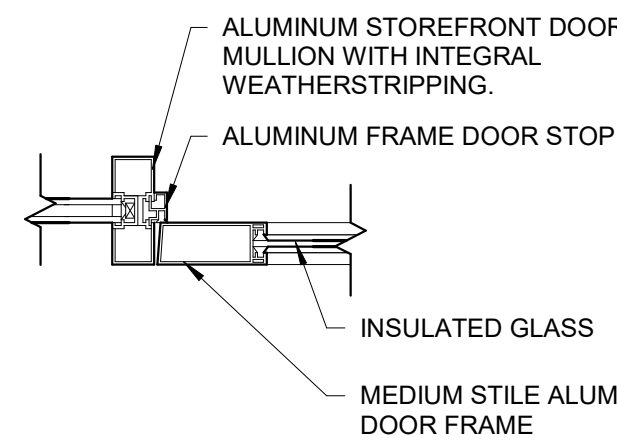


9 DETAIL - JAMB 04
1 1/2" = 1'-0"

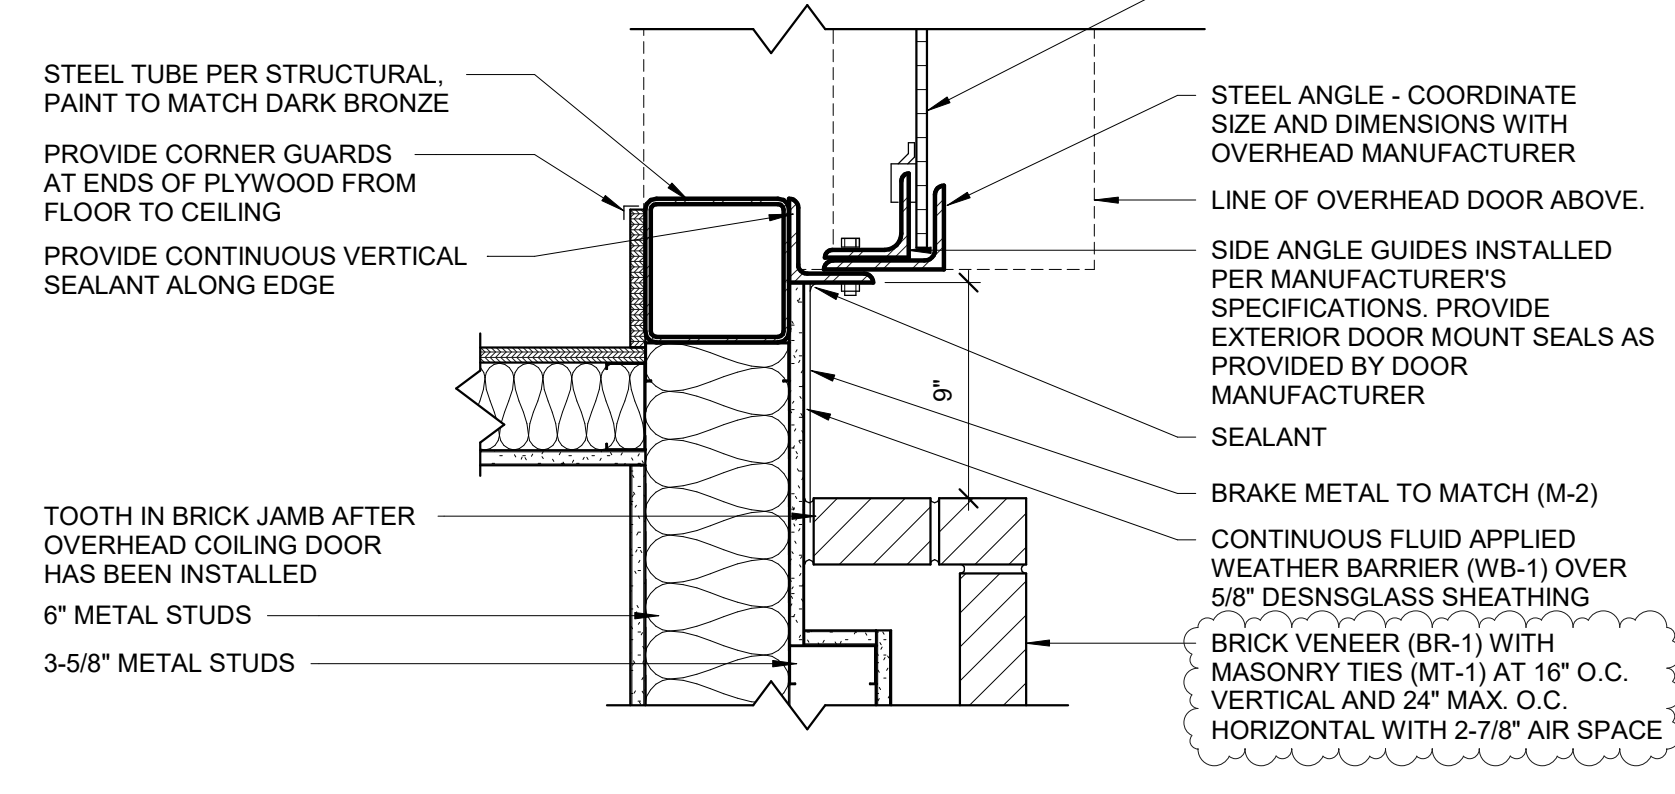


8 DETAIL - JAMB 03
1 1/2" = 1'-0"

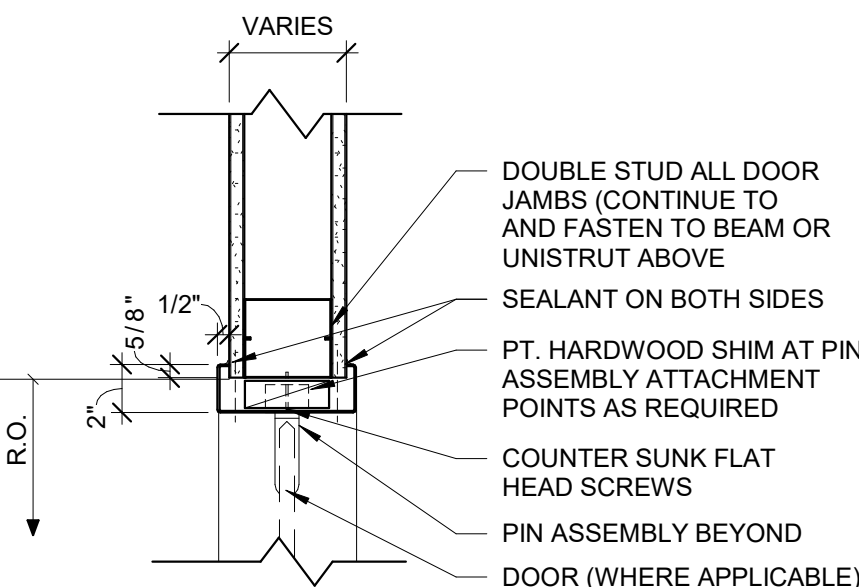


7 DETAIL - JAMB 02
1 1/2" = 1'-0"

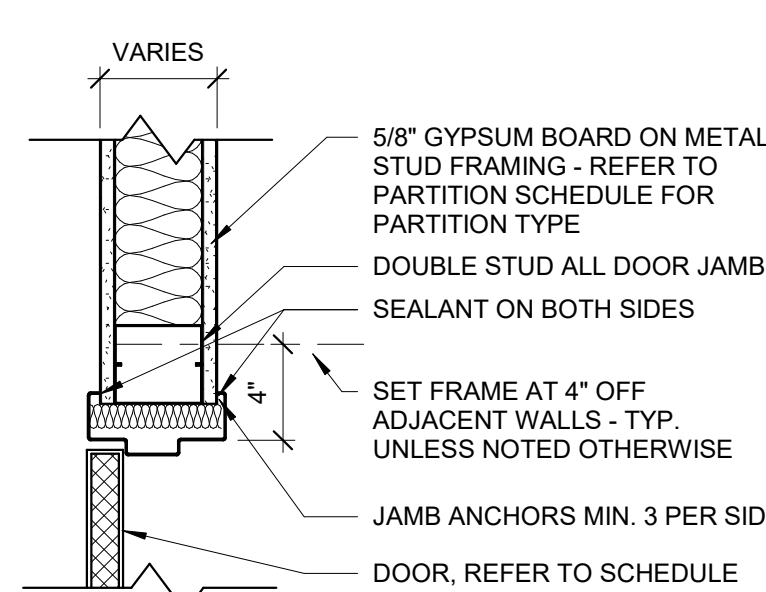


6 DETAIL - JAMB 01
1 1/2" = 1'-0"

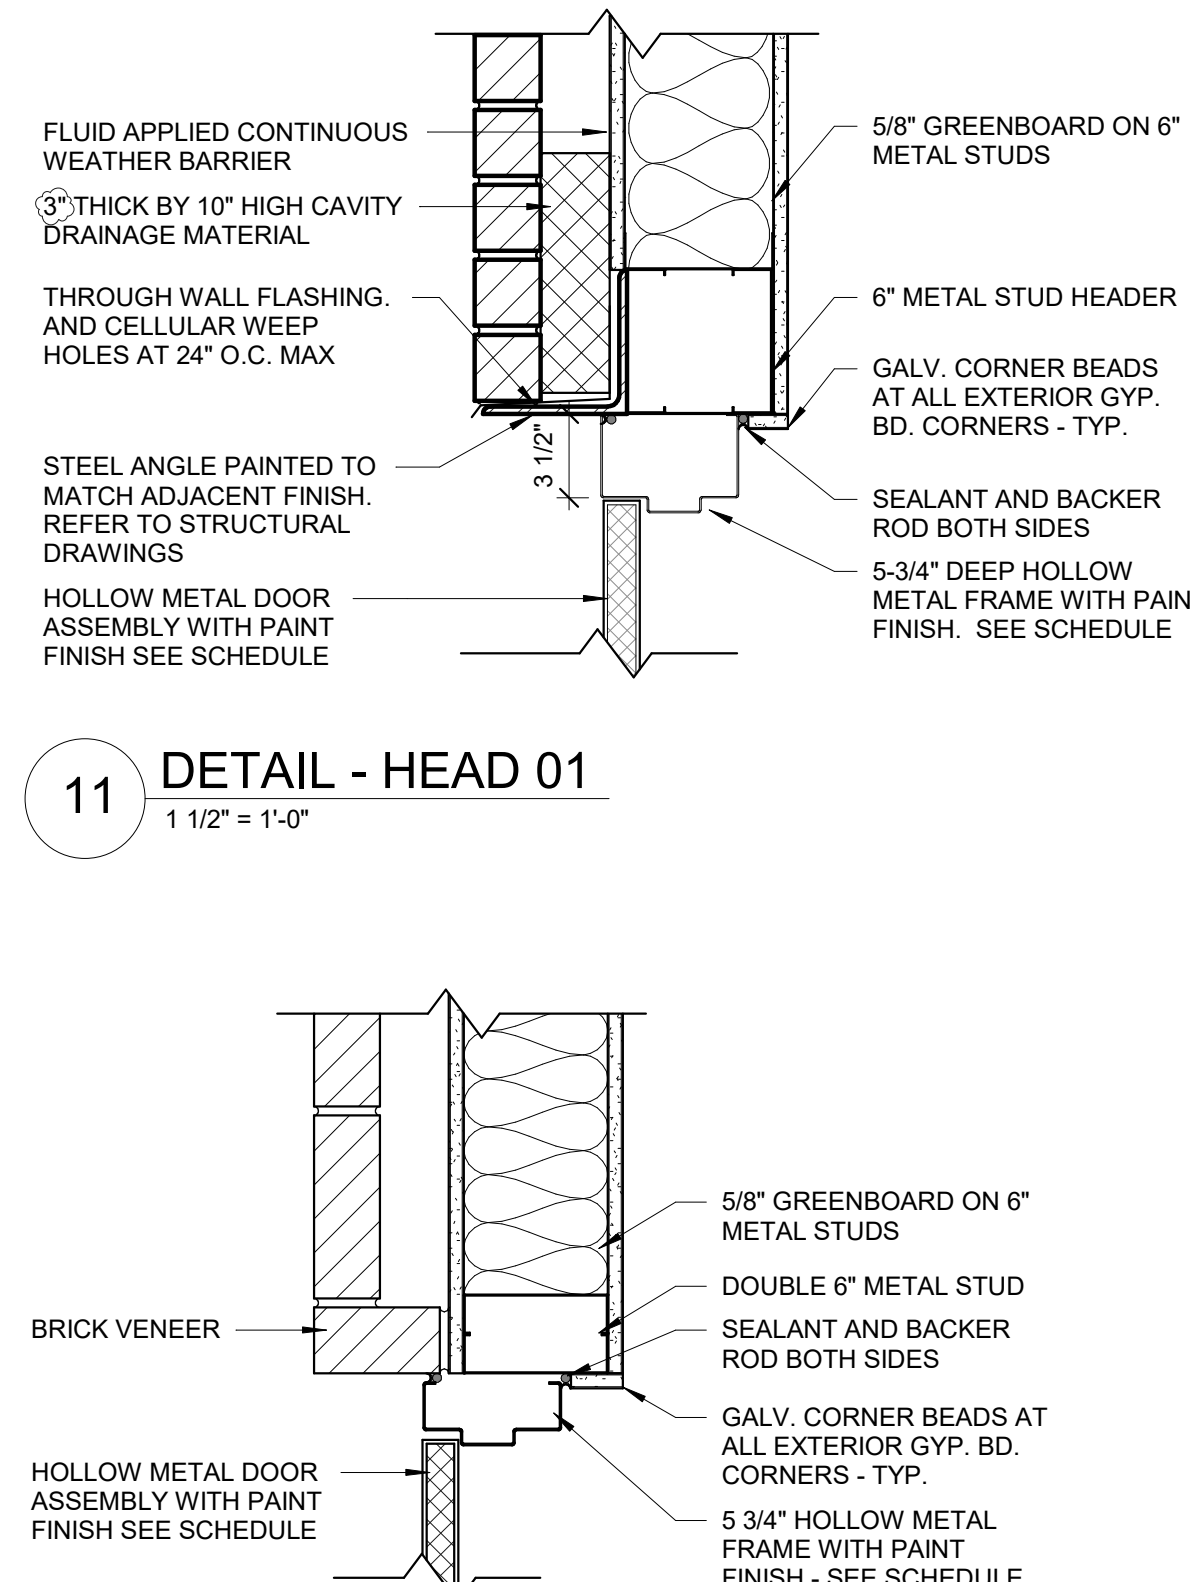


5 DETAIL - SILL 05
1 1/2" = 1'-0"

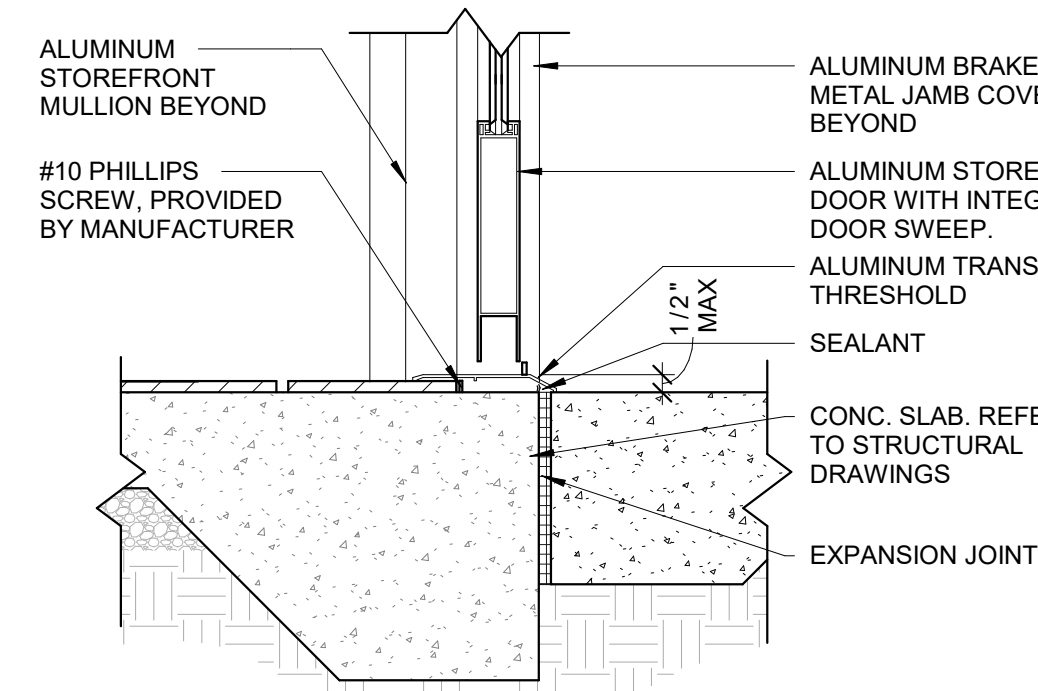


4 DETAIL - SILL 04
1 1/2" = 1'-0"

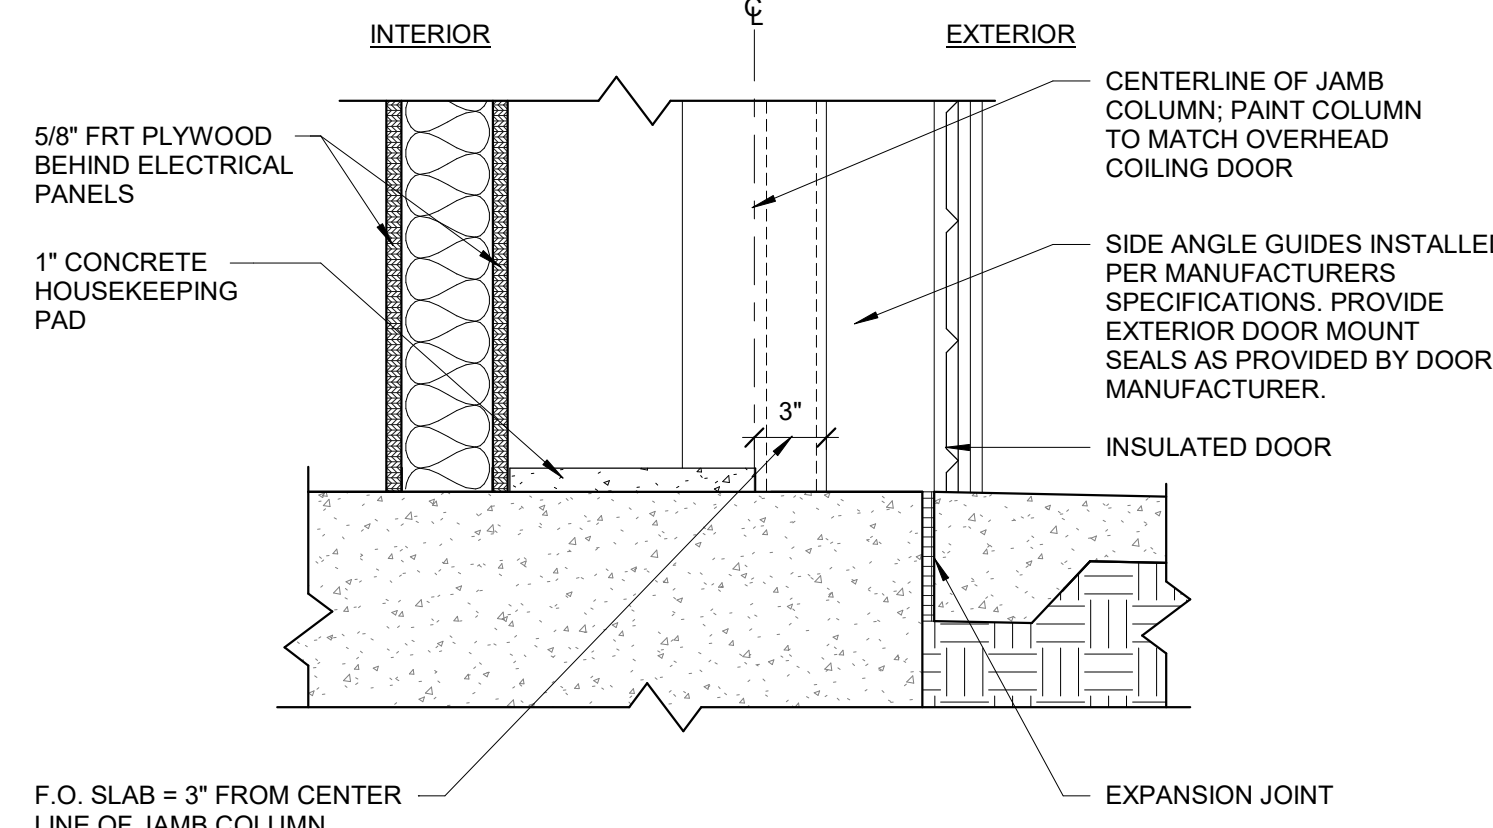


3 DETAIL - SILL 03
1 1/2" = 1'-0"

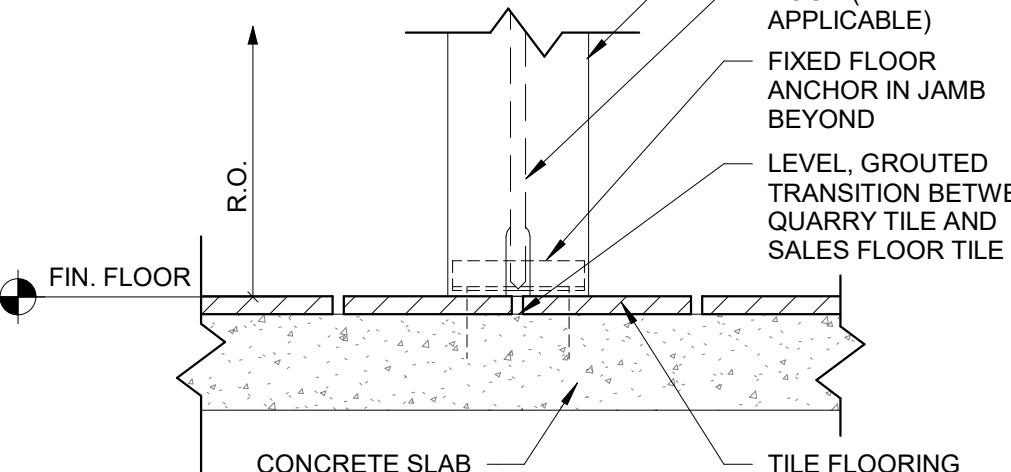

2 DETAIL - SILL 02
1 1/2" = 1'-0"

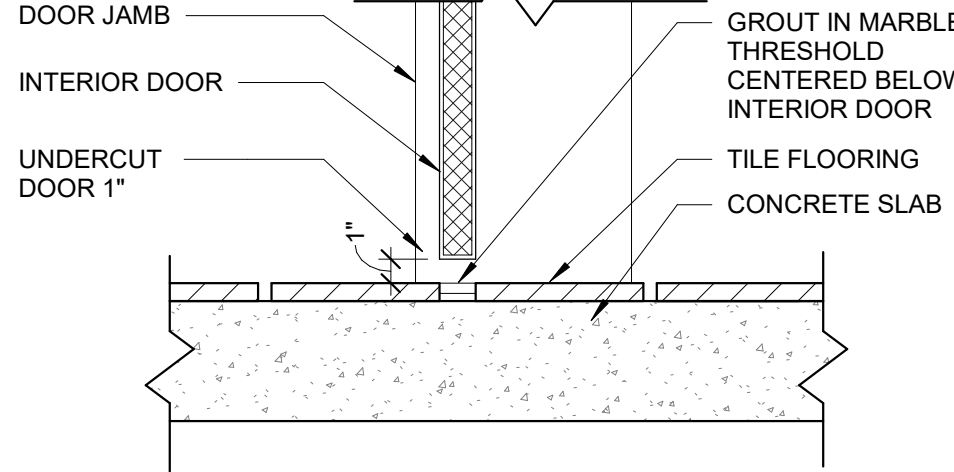

1 DETAIL - SILL 01
1 1/2" = 1'-0"

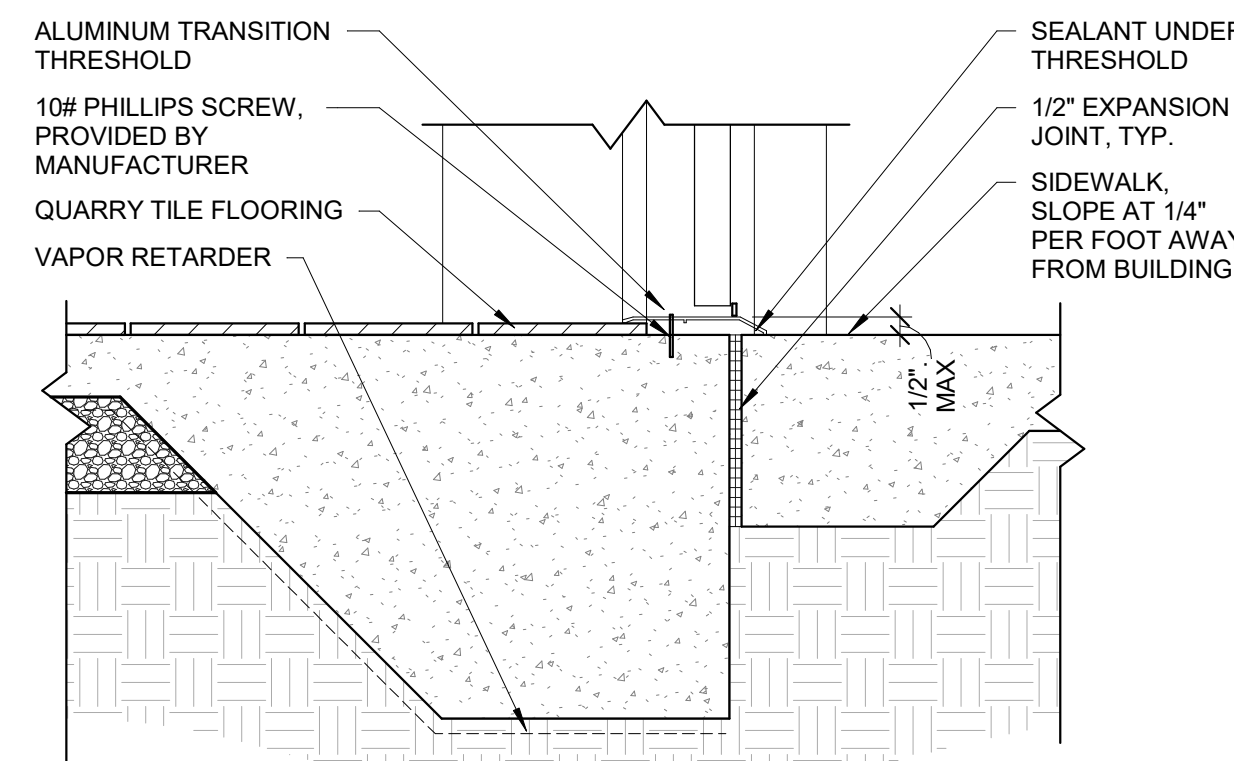

RaceTrac
COPYRIGHT NOTICE
THESE PLANS ARE SUBJECT TO FEDERAL COPYRIGHT LAWS. ANY USE OF SAME WITHOUT THE EXPRESSED WRITTEN PERMISSION OF RACETRAC INC. IS PROHIBITED. 2022 RACETRAC INC.

DESIGN PROFESSIONALS

ISSUE/REVISION RECORD

DATE	DESCRIPTION
10/20/22	SPB NO. 0304

RaceTrac
RACETRAC INC.
200 GALLERIA PARKWAY SOUTHEAST
SUITE 900
ATLANTA, GEORGIA 30339
(770) 431-7600

PROJECT NAME
ANYTOWN,CITY

CITY
STATE 00000
ADDRESS

RACETRAC STORE NUMBER
#0000

PROTOTYPE SERIES 2022
2022 LH MO 0304

PLAN MODIFICATION NOTICE
SPB NO. 0304 DATE 10/20/22

STANDARD PLAN BULLETINS (SPB) MODIFY THE PROTOTYPE SERIES SET NOTED ABOVE. THE LISTED SPB REPRESENTS THE LATEST MODIFICATION INCORPORATED TO THIS PROTOTYPE SERIES SET AT ORIGINAL RELEASE. THE ISSUE/ REVISION RECORD COLUMN ABOVE LISTS ANY REVISIONS OR SPB INCORPORATED IN THIS SET AFTER THE ORIGINAL RELEASE. CONTACT RACETRAC ENGINEERING AND CONSTRUCTION FOR ANY SUBSEQUENT BULLETINS NOT INCORPORATED HEREIN.

PROFESSIONAL SEAL

PROJECT NUMBER
XXXXXX.XX

SHEET TITLE
DOOR DETAILS

SHEET NUMBER
A701

APPLICABLE SPB(S): 22-0303, 22-0304