


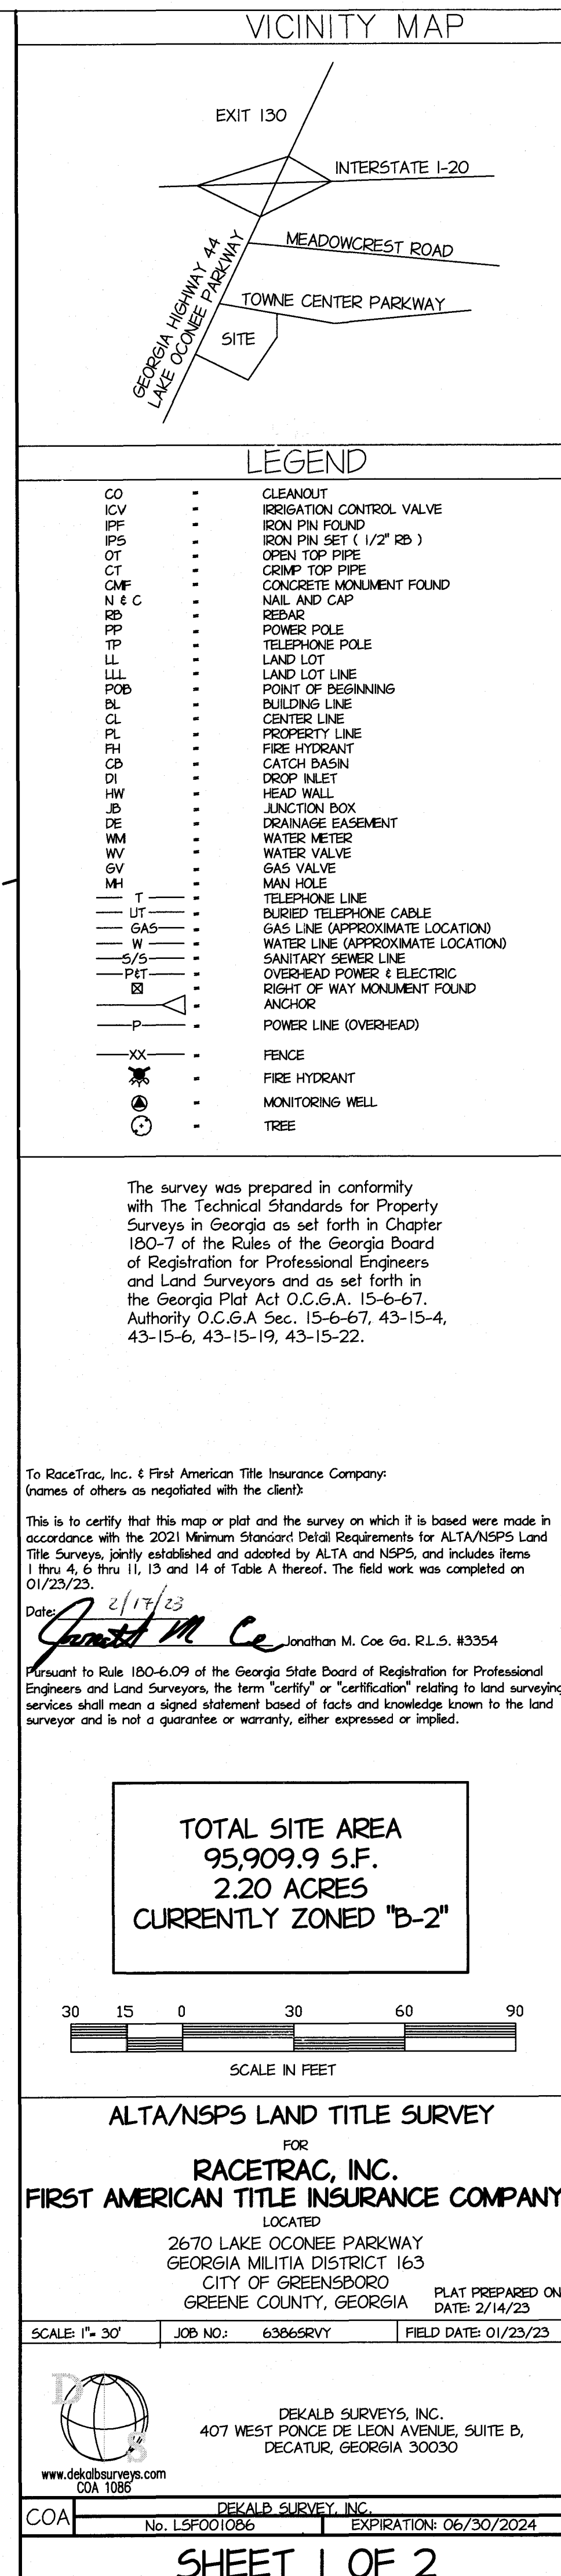

SHEET 51	ALTA/NSPS SURVEY			
		RACETRAC SERVICE STATION		
	SITE	2670 LAKE OCONEE PARKWAY GREENSBORO, GEORGIA		
	SCALE	1" = 20'	DATE	2/14/23
	DRAWN	TELUJR	JOB No.	6386
 RACETRAC, INC. 200 GALLERIA PARKWAY SE SUITE 900 ATLANTA, GA. 30339 (770) 431-7600				
THESE PLANS ARE SUBJECT TO FEDERAL COPYRIGHT LAWS ANY USE OF SAME WITHOUT THE EXPRESSED WRITTEN PERMISSION OF RACETRAC, INC. IS PROHIBITED.				
				
		No.	REVISIONS	BY DATE

Test Hole Data Sheet

Client	RaceTrac, Inc.
Project No	2303133
Site	Lake Oconee Pkwy Greensboro, GA
Date	04/25/2023



www.utility-marking.com

Pothole # 1

Utility Type	Size	Material	Depth @ Top of Utility	Owner	Surface Restored	Contact
Water	14"	DI	3.42'	City of Greensboro	Y	(706) 453-7967

Utility



Picture



Test Hole Data Sheet

Client	RaceTrac, Inc.
Project No	2303133
Site	Lake Oconee Pkwy Greensboro, GA
Date	04/25/2023



www.utility-marking.com

Pothole # 2

Utility Type	Size	Material	Depth @ Top of Utility	Owner	Surface Restored	Contact
Gas	6"	DI	4.12'	Tri-County Natural gas	Y	(706) 817-9424

Utility



Picture



Test Hole Data Sheet

Client	RaceTrac, Inc.
Project No	2303133
Site	Lake Oconee Pkwy Greensboro, GA
Date	04/25/2023



www.utility-marking.com

Pothole # 3

Utility Type	Size	Material	Depth @ Top of Utility	Owner	Surface Restored	Contact
Water	14"	DI	7.4'	City of Greensboro	Y	(706) 453-7967

Utility



Picture



Test Hole Data Sheet

Client	RaceTrac, Inc.
Project No	2303133
Site	Lake Oconee Pkwy Greensboro, GA
Date	04/25/2023



www.utility-marking.com

Pothole # 4

Utility Type	Size	Material	Depth @ Top of Utility	Owner	Surface Restored	Contact
Gas	6"	DI	4.5'	Tri-County Natural gas	Y	(706) 817-9424

Utility



Picture



Test Hole Data Sheet

Client	RaceTrac, Inc.
Project No	2303133
Site	Lake Oconee Pkwy Greensboro, GA
Date	04/24/2023



www.utility-marking.com

Pothole # 5

Utility Type	Size	Material	Depth @ Top of Utility	Owner	Surface Restored	Contact
Water	12"	DI	4.1'	City of Greensboro	Y	(706) 453-7967

Utility



Picture



Test Hole Data Sheet

Client	RaceTrac, Inc.
Project No	2303133
Site	Lake Oconee Pkwy Greensboro, GA
Date	04/24/2023



www.utility-marking.com


Pothole # 6

Utility Type	Size	Material	Depth @ Top of Utility	Owner	Surface Restored	Contact
Communication			2.2'	AT&T	Y	(305) 409-1542

Utility



Picture

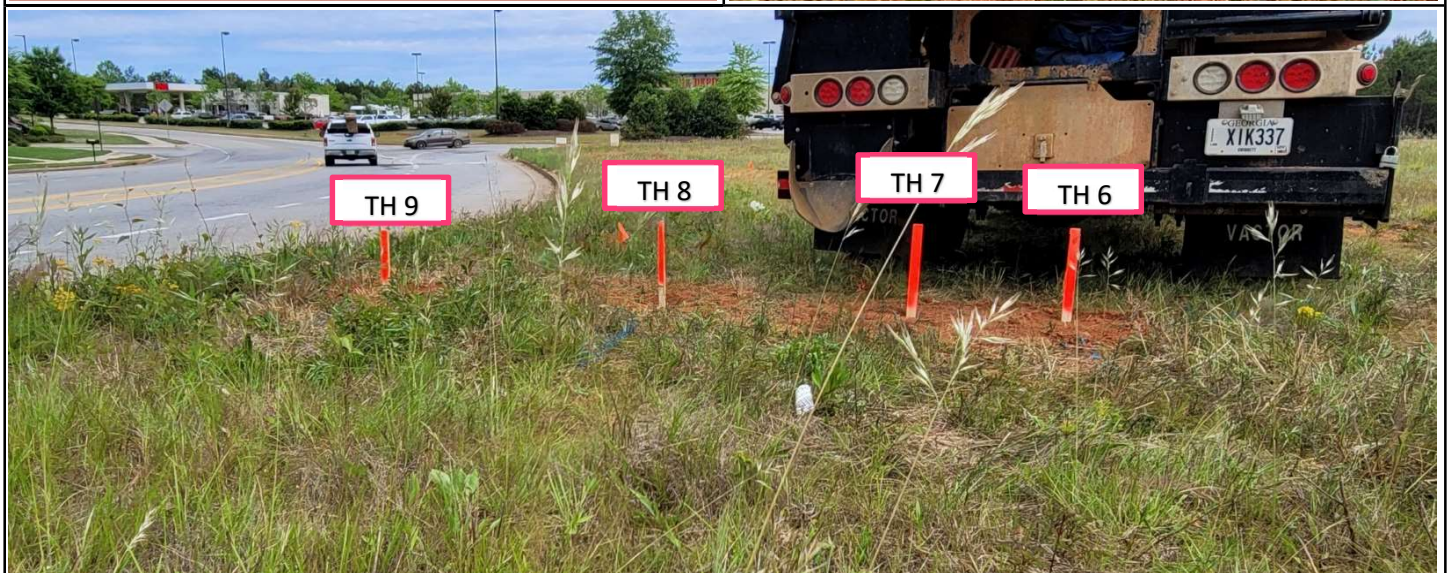

Test Hole Data Sheet

Client	RaceTrac, Inc.
Project No	2303133
Site	Lake Oconee Pkwy Greensboro, GA
Date	04/24/2023



www.utility-marking.com


Pothole # 7

Utility Type	Size	Material	Depth @ Top of Utility	Owner	Surface Restored	Contact
Power			3.76'	Georgia Power	Y	(404) 506-6539

Utility



Picture

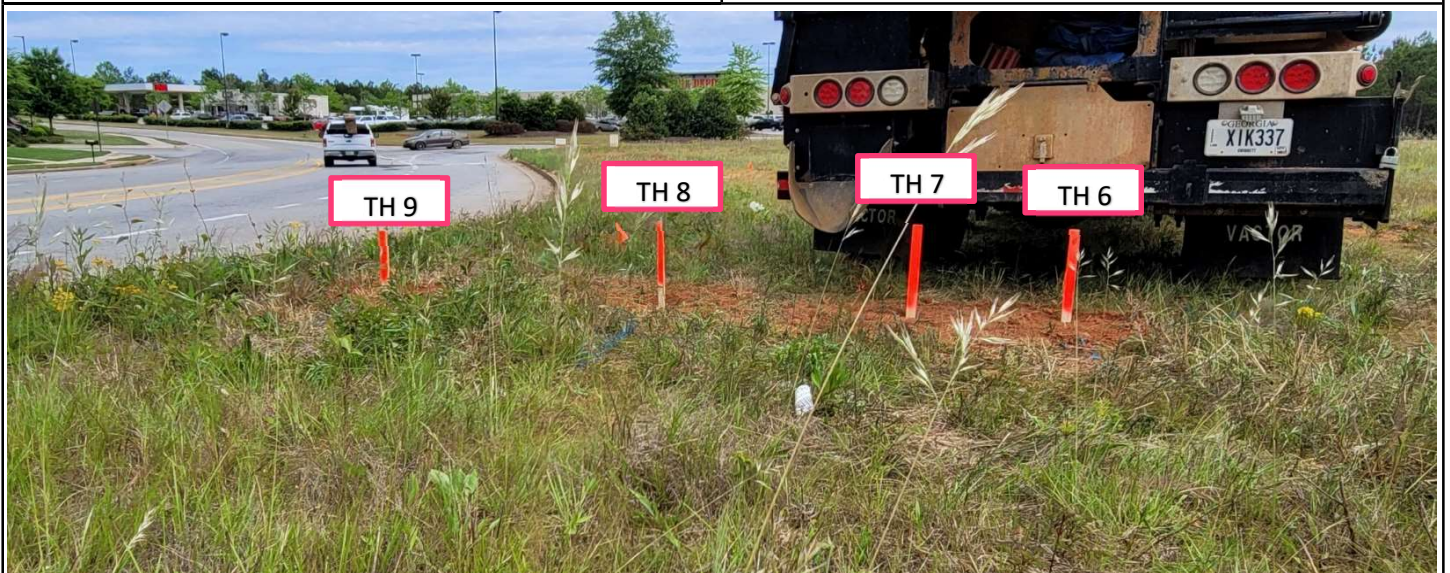

Test Hole Data Sheet

Client	RaceTrac, Inc.
Project No	2303133
Site	Lake Oconee Pkwy Greensboro, GA
Date	04/24/2023



www.utility-marking.com


Pothole # 8

Utility Type	Size	Material	Depth @ Top of Utility	Owner	Surface Restored	Contact
Communication			2'	AT&T	Y	(305) 409-1542

Utility



Picture

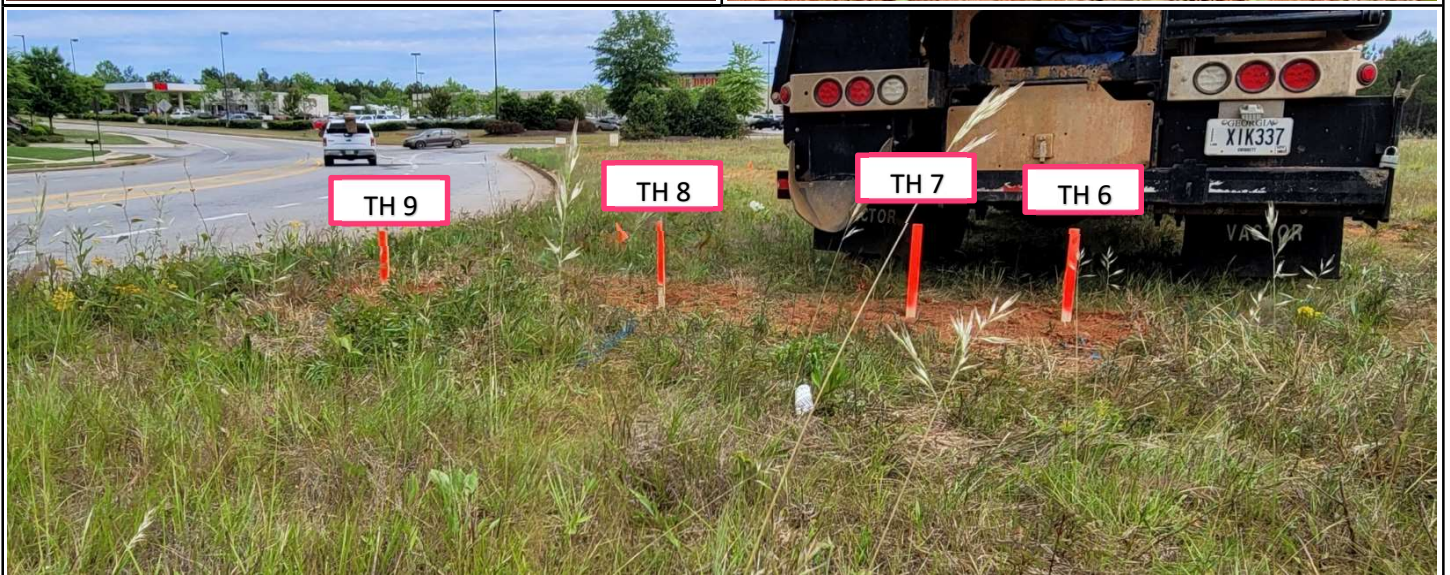

Test Hole Data Sheet

Client	RaceTrac, Inc.
Project No	2303133
Site	Lake Oconee Pkwy Greensboro, GA
Date	04/24/2023



www.utility-marking.com


Pothole # 9

Utility Type	Size	Material	Depth @ Top of Utility	Owner	Surface Restored	Contact
Communication	2"	HDPE	2.3'	AT&T	Y	(305) 409-1542

Utility



Picture

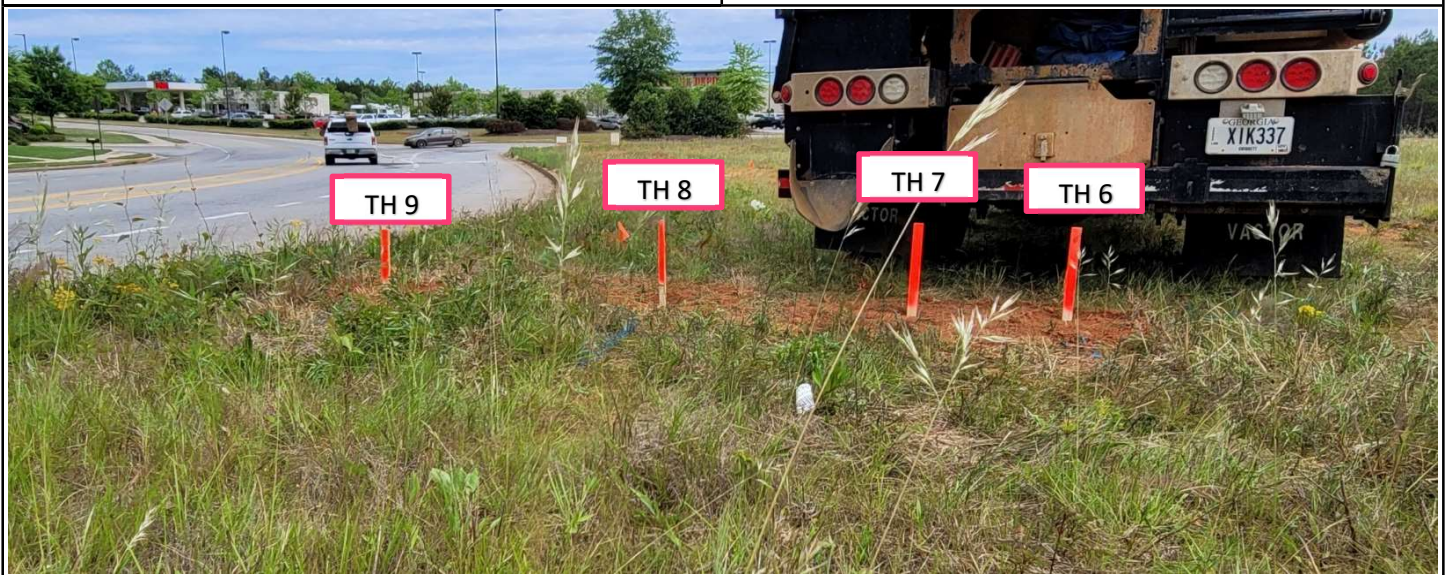

Test Hole Data Sheet

Client	RaceTrac, Inc.
Project No	2303133
Site	Lake Oconee Pkwy Greensboro, GA
Date	04/25/2023



www.utility-marking.com


Pothole # 10

Utility Type	Size	Material	Depth @ Top of Utility	Owner	Surface Restored	Contact
Force Main	6"	DI	5.66'	City of Greensboro	Y	(706) 453-7967

Utility



Picture

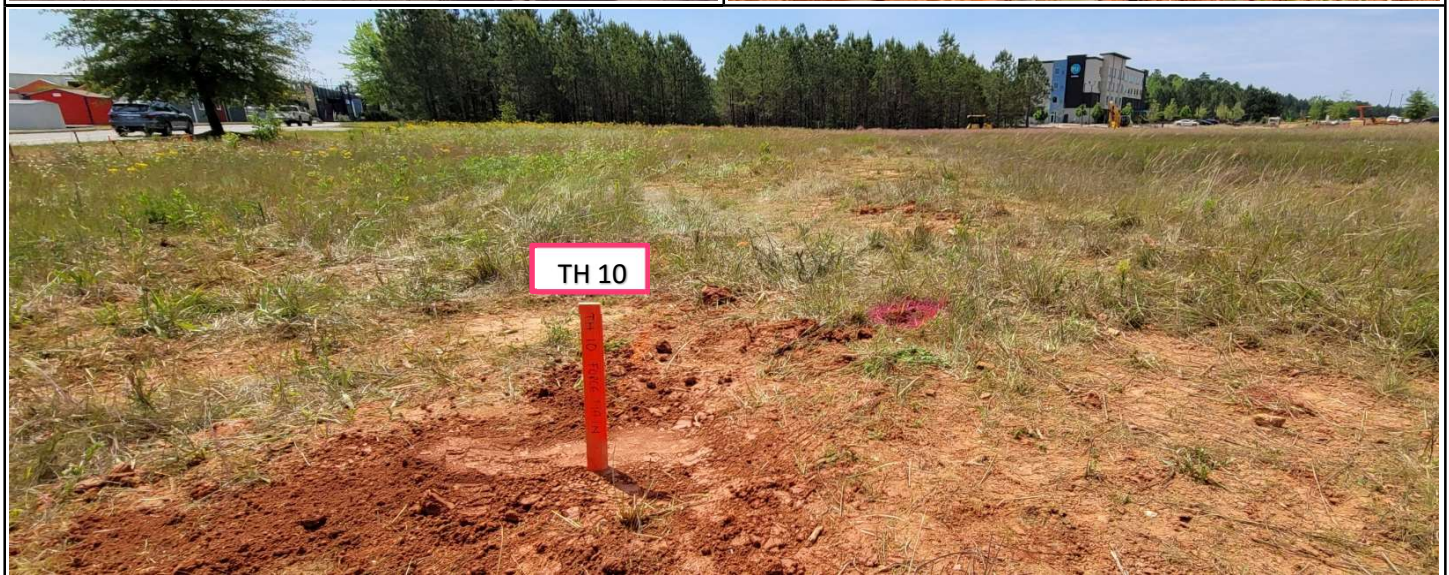

Test Hole Data Sheet

Client	RaceTrac, Inc.
Project No	2303133
Site	Lake Oconee Pkwy Greensboro, GA
Date	04/25/2023



www.utility-marking.com


Pothole # 12

Utility Type	Size	Material	Depth @ Top of Utility	Owner	Surface Restored	Contact
Power			3.8'	Georgia Power	Y	(404) 506-6539

Utility



Picture

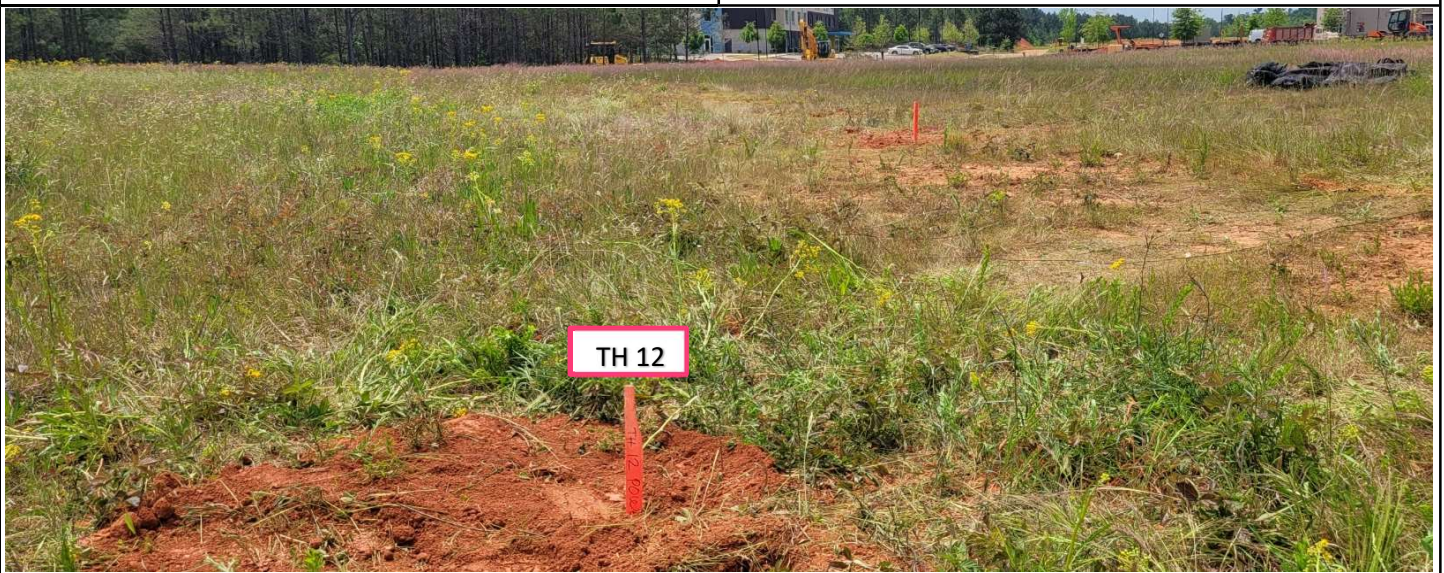

Test Hole Data Sheet

Client	RaceTrac, Inc.
Project No	2303133
Site	Lake Oconee Pkwy Greensboro, GA
Date	04/25/2023



www.utility-marking.com

Pothole # 13

Utility Type	Size	Material	Depth @ Top of Utility	Owner	Surface Restored	Contact
Power			2.92'	Georgia Power	Y	(404) 506-6539

Utility



Picture



Test Hole Data Sheet

Client	RaceTrac, Inc.
Project No	2303133
Site	Lake Oconee Pkwy Greensboro, GA
Date	04/25/2023



www.utility-marking.com

Pothole # 14

Utility Type	Size	Material	Depth @ Top of Utility	Owner	Surface Restored	Contact
Power			3.8'	Georgia Power	Y	(404) 506-6539

Utility



Picture



Test Hole Data Sheet

Client	RaceTrac, Inc.
Project No	2303133
Site	Lake Oconee Pkwy Greensboro, GA
Date	04/25/2023




www.utility-marking.com

Pothole # 15

Utility Type	Size	Material	Depth @ Top of Utility	Owner	Surface Restored	Contact
Storm	24"	CMP	5.16'	City of Greensboro	Y	(706) 453-7967

Utility

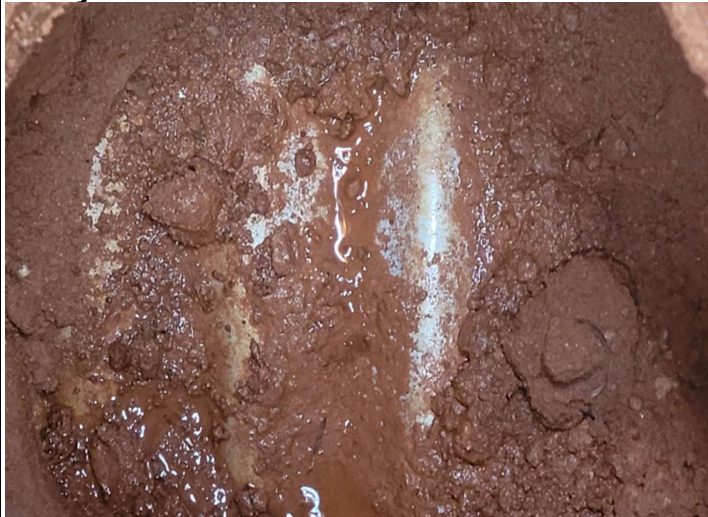

Picture



Test Hole Data Sheet

Client	RaceTrac, Inc.
Project No	2303133
Site	Lake Oconee Pkwy Greensboro, GA
Date	04/25/2023



www.utility-marking.com

Pothole # 17

Utility Type	Size	Material	Depth @ Top of Utility	Owner	Surface Restored	Contact
Force Main	6"	DI	7.6'	City of Greensboro	Y	(706) 453-7967

Utility



Picture



Test Hole Data Sheet

Client	RaceTrac, Inc.
Project No	2303133
Site	Lake Oconee Pkwy Greensboro, GA
Date	04/25/2023



www.utility-marking.com


Pothole # 19


Utility Type	Size	Material	Depth @ Top of Utility	Owner	Surface Restored	Contact
Storm	24"	CMP	3.5'	City of Greensboro	Y	(706) 453-7967

Utility



Picture

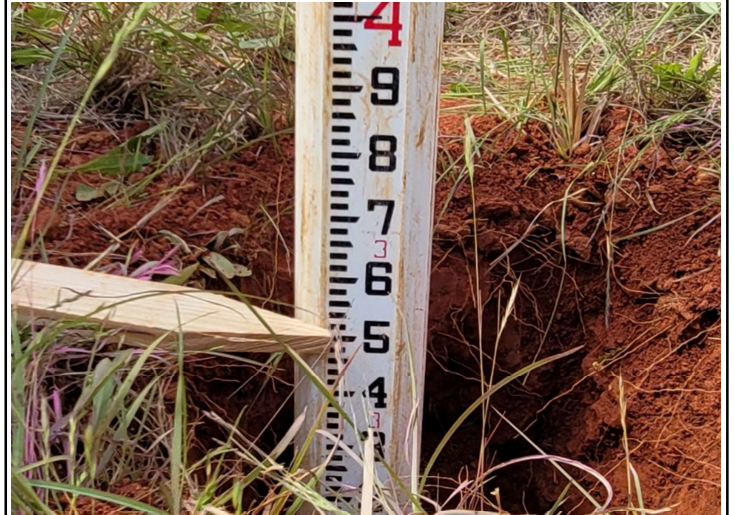

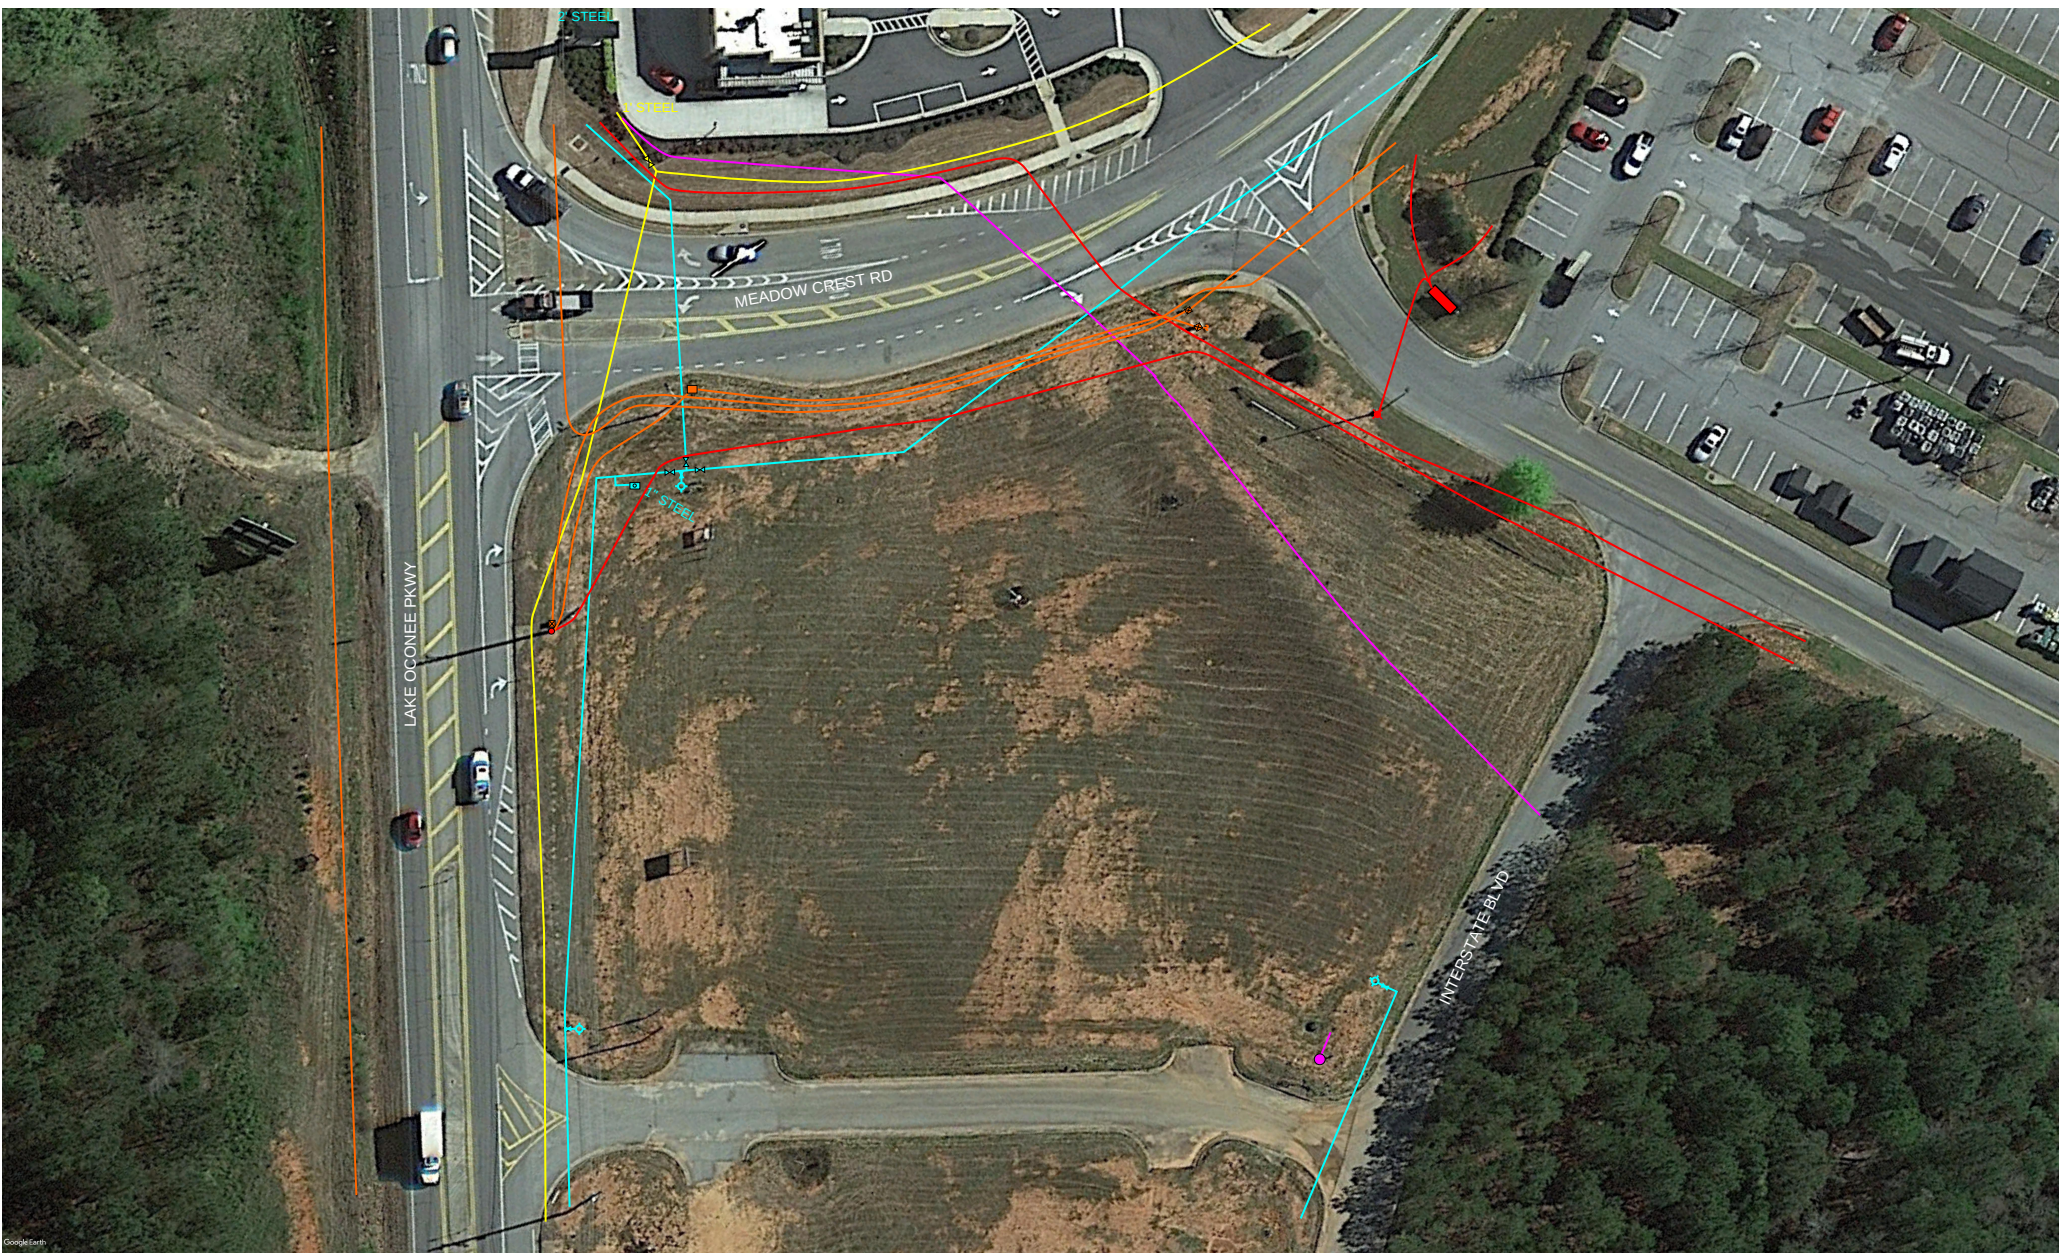



Utility Marking

WWW.UTILITY-MARKING.COM
TEL: 678 357 1946

- | | |
|--|---|
|  FIRE HYDRANTS |  MANHOLES |
|  ABOVE GROUND BOXES |  LIGHT POLES |
|  UNDERGROUND BOXES |  UTILITY POLES |
|  METERS | |
|  VALVES | |
|  LOST SIGNAL | |
|  POSSIBLE LOCATION | |

- | | |
|---|---------------------|
|  | ELECTRICITY |
|  | GAS |
|  | COMMUNICATION |
|  | WATER/CHILLED WATER |
|  | UNKNOWN |
|  | SEWER/STORM |

CLIENT:	RACETRAC, INC.
JOB NUMBER:	2301001
SITE:	2670 LAKE OCONEE PKWY GREENSBORO, GA
DATE:	01 / 16 / 2023

TRI-COUNTY NATURAL GAS



GEORGIA POWER

RED UNDERGROUND POWER
BLUE OVERHEAD POWER

