





**RT1581 HWY. 84 & GA. 3
Signage Mini Book
SWC Highway 84 & Ga. 3
Thomasville, Ga.**

Revision #	Date	Page # and Details
1	01.19.23	Revised per Justen comments



COLOR		SUPPLIER(S)	PART NUMBER(S)		Raceway Flex Face-Provided by Miratec Raceway Translucent Print-Provided by Miratec
CC1	DARK BRONZE	AKZO NOBEL MATTHEWS	Dark Bronze 313E Mp21286 R170760 Dark Bronze 313E		
CC2	RACEWAY BLUE *LOGO*	PMS AKZO NOBEL MATTHEWS 3M	Custom Color Match PMS 286 Akzo Code Sign3243 Blue* Mp10253 LVS SEMI Gloss V1.1 180MC-37 SAPPPHIRE BLUE 3630-157 Blue Translucent Vinyl		
CC3	RACEWAY RED	PMS AKZO NOBEL MATTHEWS 3M	Custom Color Match PMS 485 Akzo Sign SIGN91780 Red* MP81489 R 137186 LVS Semi-Gloss V1.1 Race- Trac Red 180MC-13 TOMATO RED		
CC4	RACEWAY WHITE	AKZO NOBEL MATTHEWS 3M	Akzo Sign 10553 Mp83729 R143456 LVS Semi Gloss V1.1 White 180MC-10 OPAQUE WHITE		
CC5	RACEWAY GRAY	SHERWIN WILLIAMS MATTHEWS	Sw7075 Web Gray Mp10206 Led Pipe Low VOC Semi Gloss V1.1		
CC6	PUMP # GRAY	3M	3635-91 Smoke Grey		
C6	PRICER BLACK	3M	3630-22 Black Translucent Vinyl		
C7	DIESEL GREEN	3M SHERWIN WILLIAMS MATTHEWS	3630-156 Vivid Green Translucent Vinyl Sw6924 Direct Green		
C8	PRICER RED	3M	3630-143 Poppy Red Translucent Vinyl		
CC9	RACEWAY SILVER	AKZO NOBEL MAP 3M	Akzo Sign Champagne Silver 41342 SP Brushed Aluminum 180MC-120 Satin Aluminum		

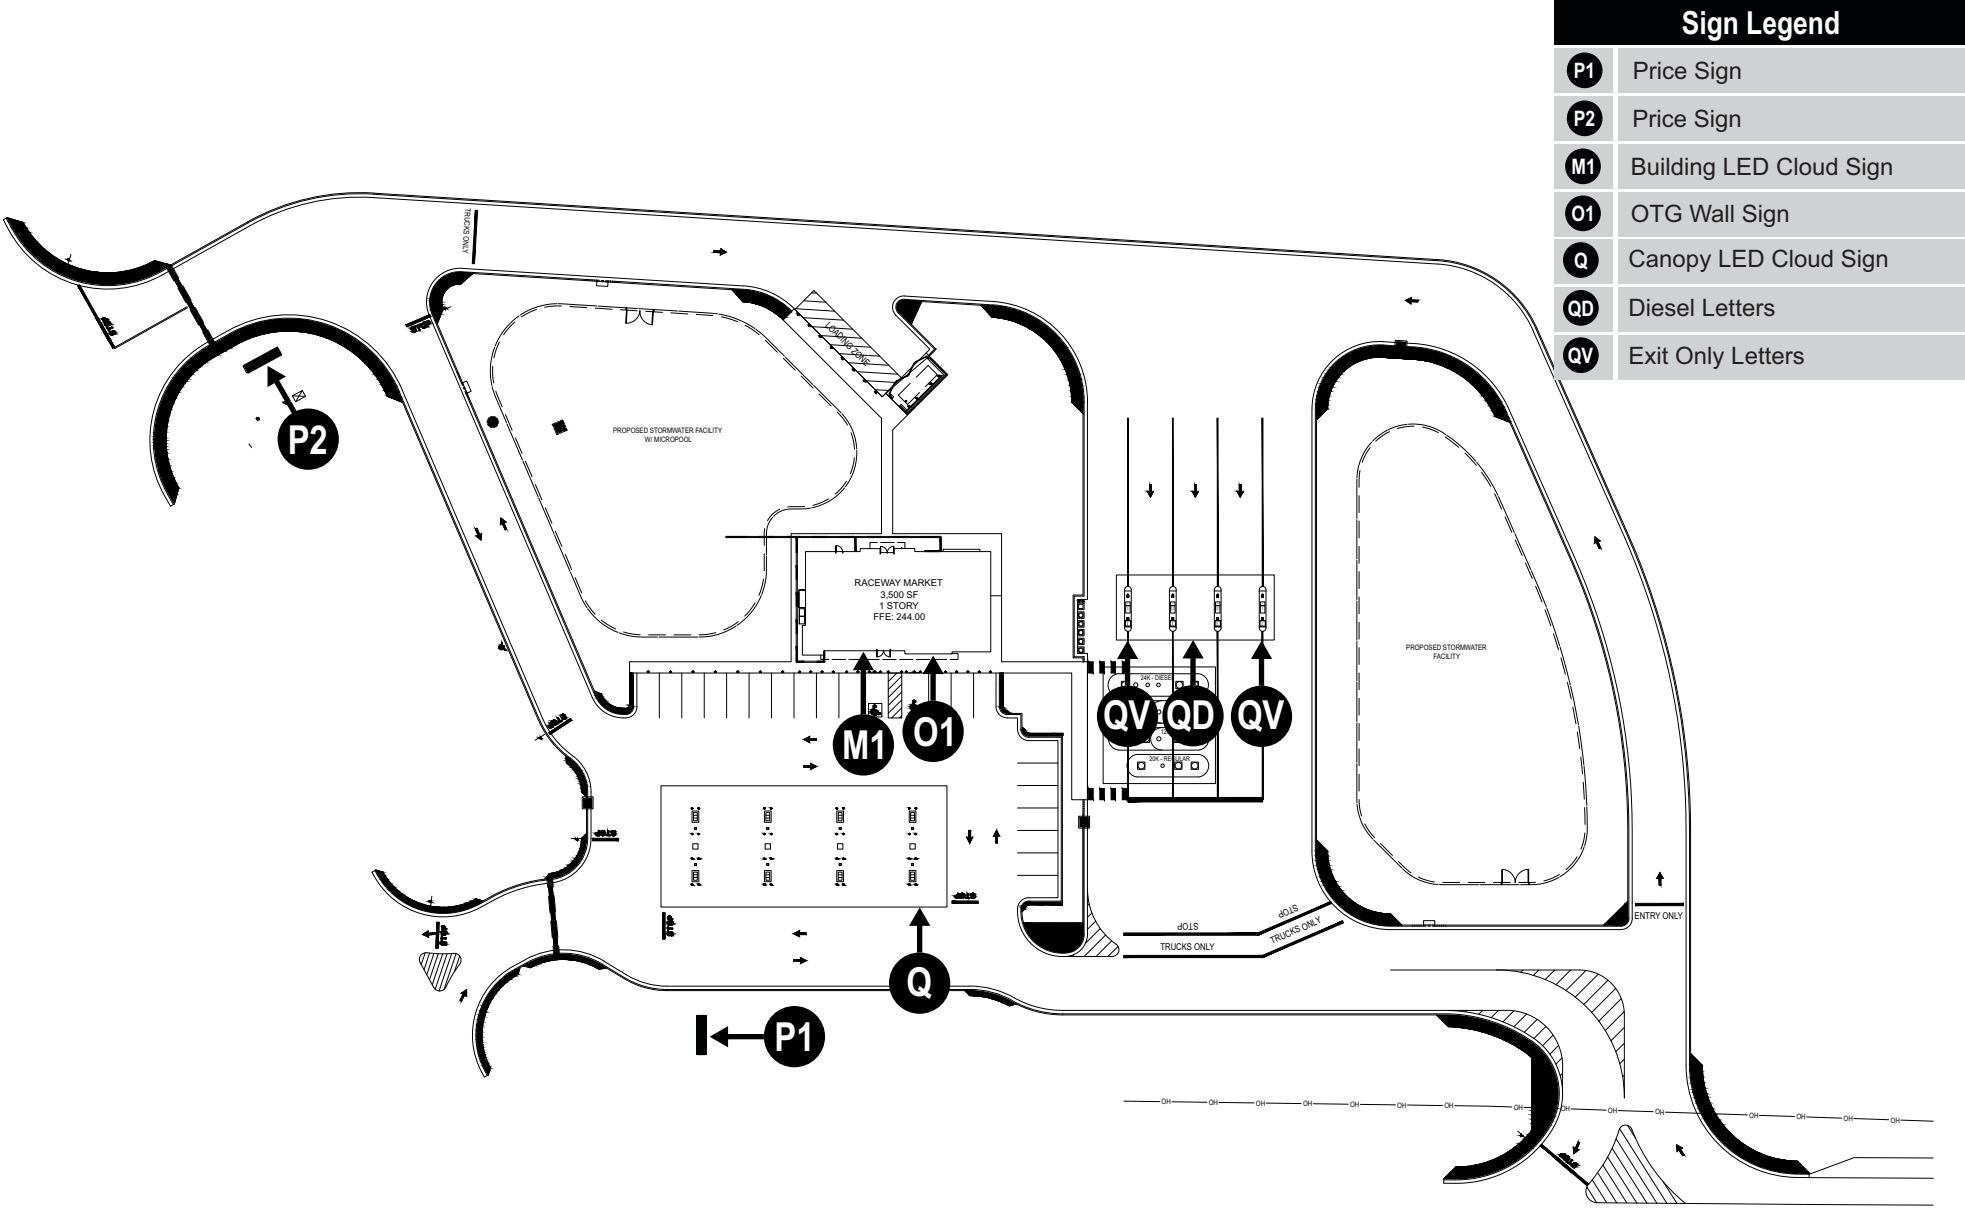

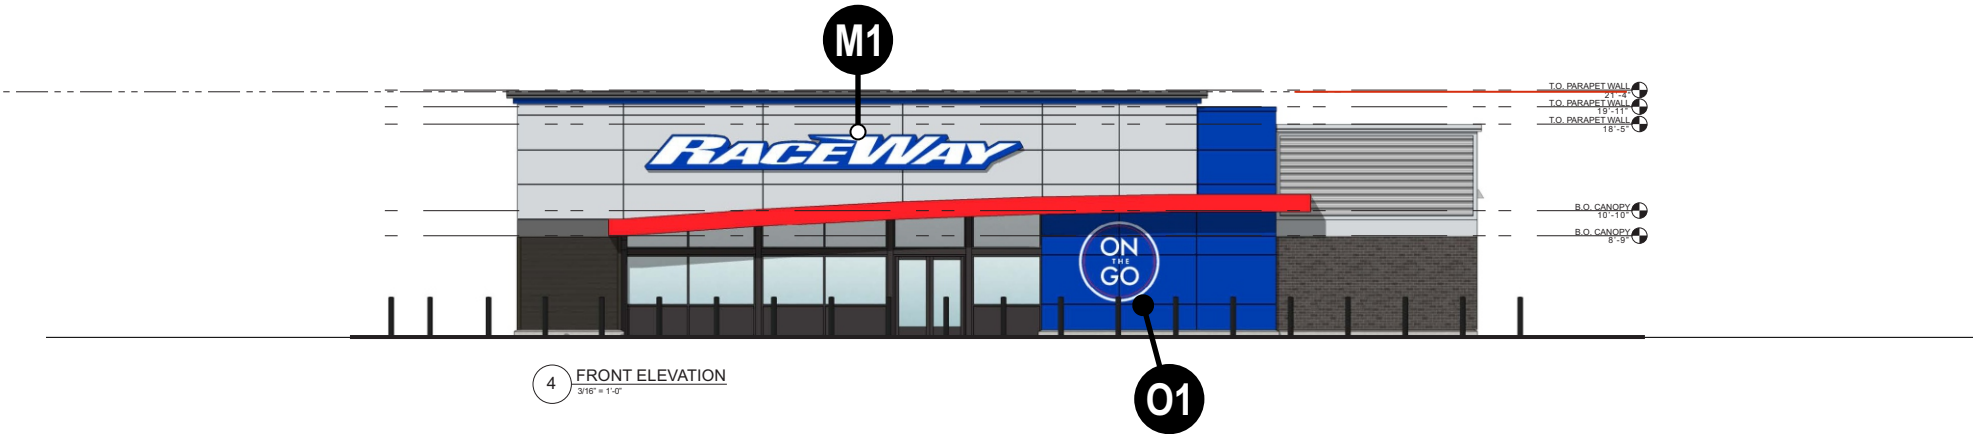


See Color Schedule on Page 2

GENERAL NOTE: ALL WORK SHALL BE IN COMPLIANCE WITH RECOGNIZED INDUSTRY STANDARDS, MANUFACTURER'S RECOMMENDATIONS AND ALL APPLICABLE STATE AND LOCAL CODES. NO SUBSTITUTIONS ALLOWED.

EDO CANOPY B MPD QTY: 3 (17-19) 2 SETS, TOTAL 6

COLORS:
ALCPOLIC HYB BLUE REYNOBOND
3M 180Mc-37 SAPPHIRE BLUE

CANOPY FRONT	ITEM	SQ. FT.	LIN. FT.	ENTIRE CANOPY		SQ. FT.	LIN. FT.
	CLOUD SIGN	30	19.5			30	19.5
TOTAL FRONT		30	19.5				

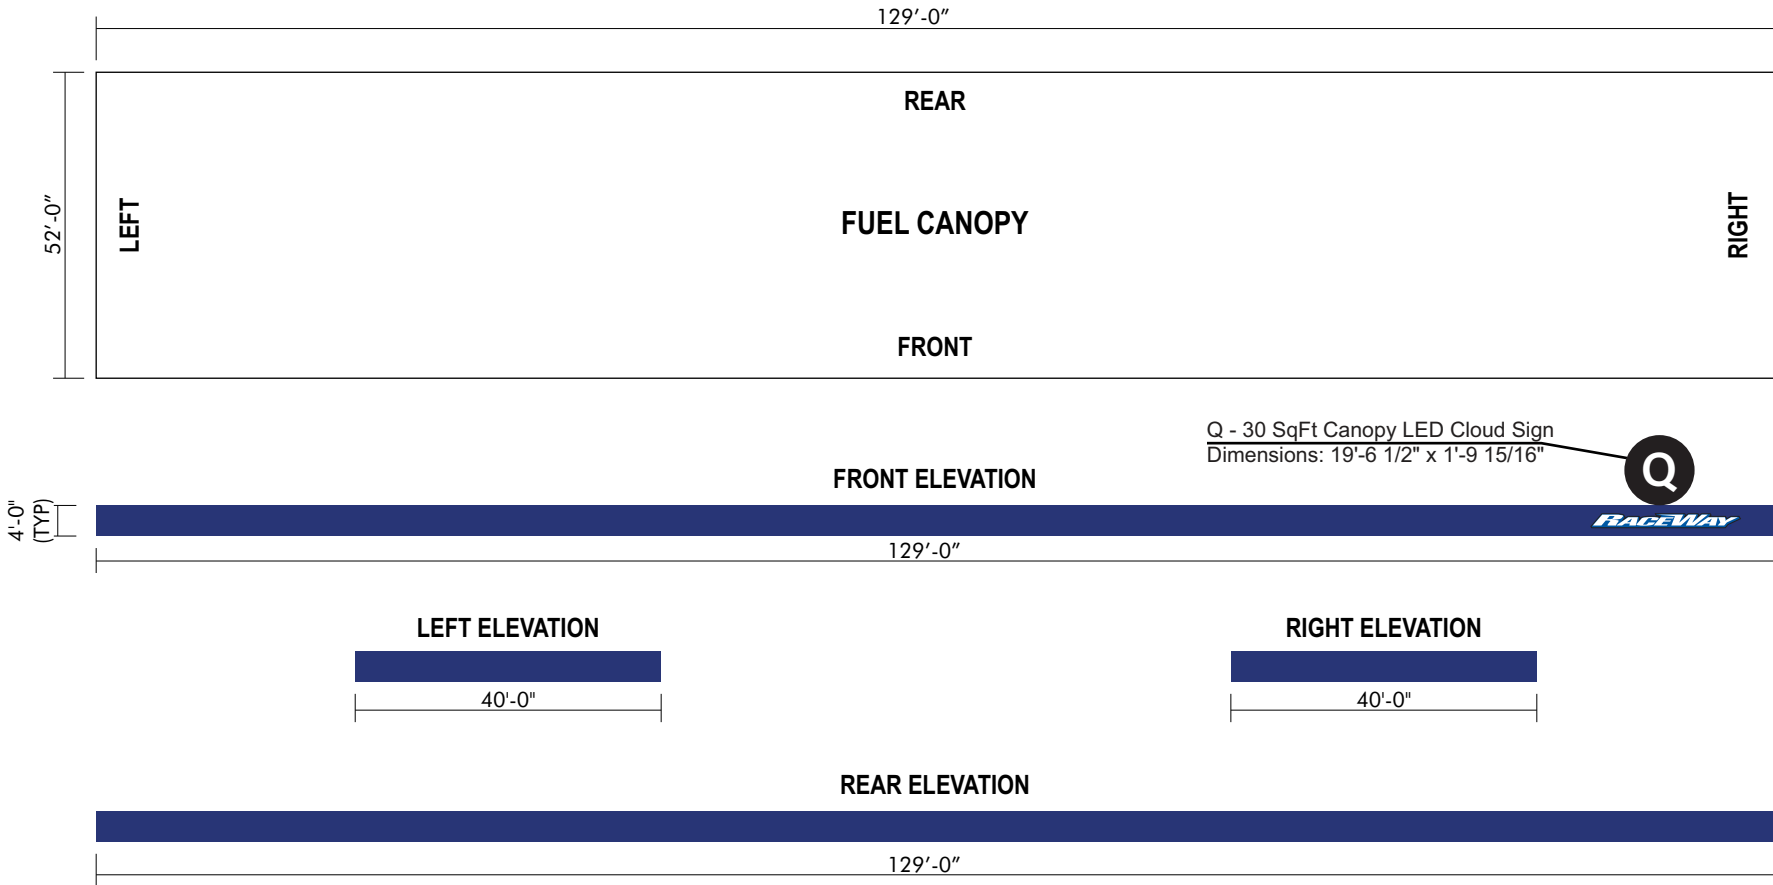


CANOPY A MPD QTY: 16 (1-16)
EDO CANOPY B MPD QTY: 3 (17-19) 2 SETS, TOTAL 6

CANOPY REAR	ITEM	SQ. FT.	LIN. FT.
	DIESEL LETTERS	16.0	8.5
	EXIT ONLY LETTERS	36.5	16.25
TOTAL FRONT		52.5	24.75

ENTIRE CANOPY		SQ. FT.	LIN. FT.
		52.5	24.75

ACM:
ALPOLIC TDR GREEN
REYNOBOND DURAGLOSS 3000
REGIONS GREEN

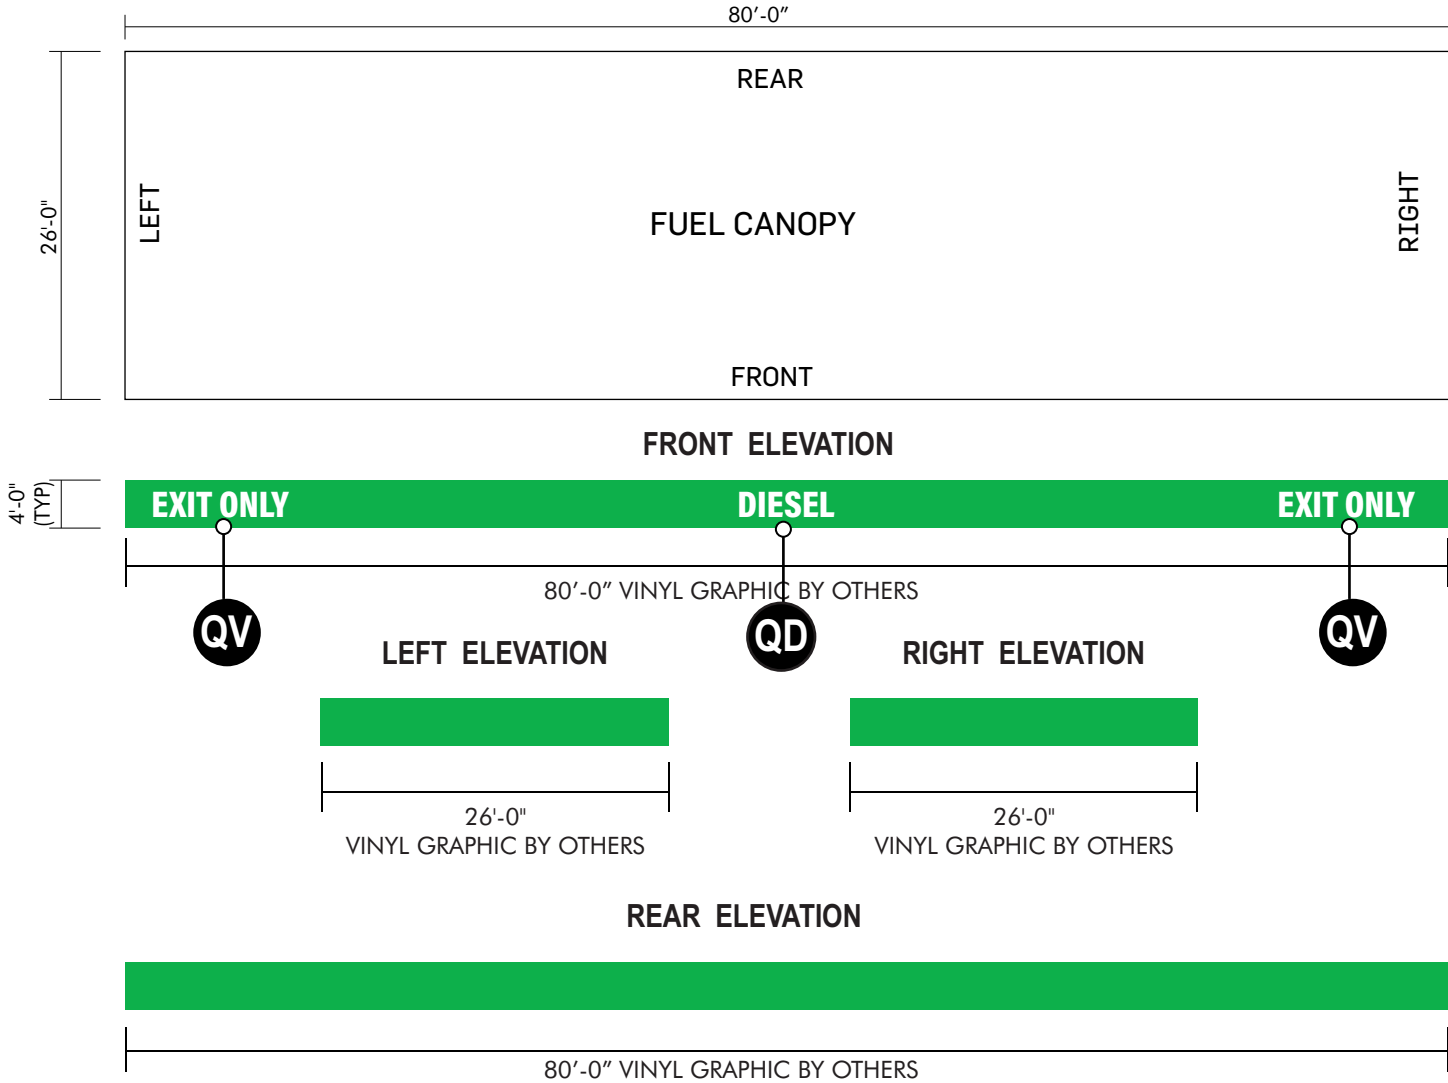

150 SqFt Price Sign - 40" LED - P1, P2

*All sign components to be UL listed. All wiring to conform to UL specifications. Installation to be per NEC requirements. All signs to bear UL labels.


STAMPED, SEALED ENGINEERING REQUIRED

FOUNDATION INFORMATION PROVIDED BY RACETRAC. MANUFACTURER RESPONSIBLE FOR HAVING A LICENSED ENGINEER VALIDATE FOUNDATION DESIGN PRIOR TO INSTALL

FUEL GRADE PANELS NEED TO BE ACCESSIBLE

DOUBLE FACED

QUANTITY: 2

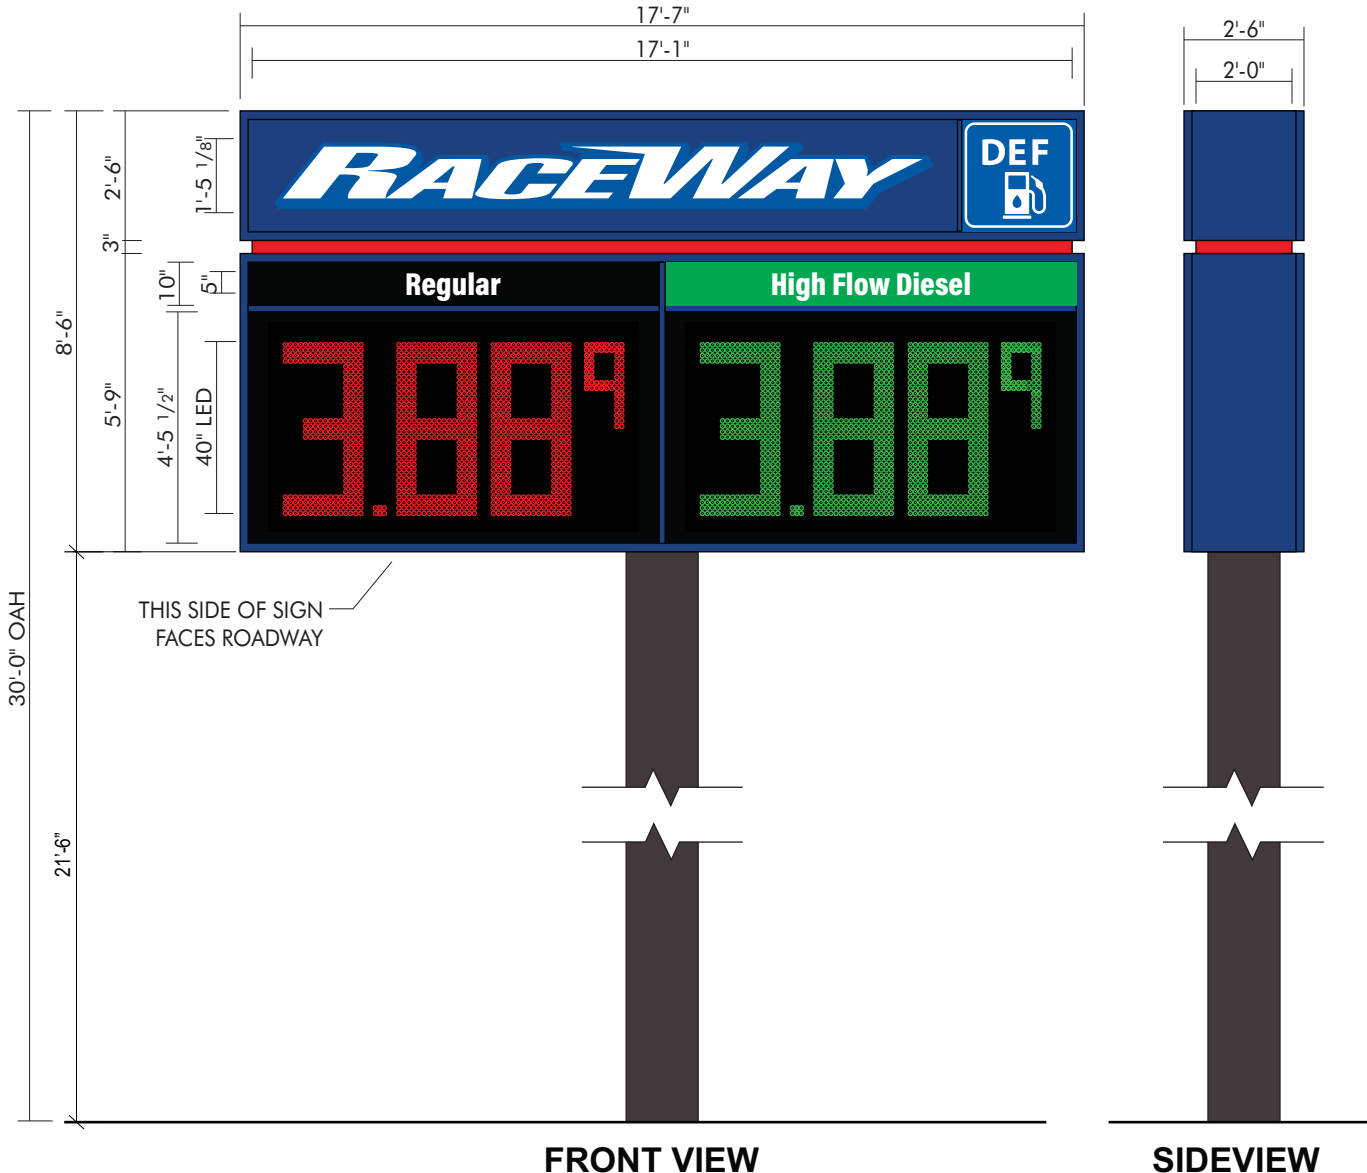

**RaceWay Translucent Prints
Provided by Miratec**



**Sloan Sign Box III
LED Interior Illumination**

Specifications:
Sign Faces:

- Logo Cabinet: .063 Aluminum Cladding painted RaceWay Blue CC2
- Logo Panel: .170" White Polycarbonate Face with translucent print provided by Miratec.
- Reveal: .063 Aluminum Cladding painted RaceWay Red CC3
- Lower Cabinet: .063 Aluminum Cladding painted RaceWay Blue CC2 (Painted to match PMS 286)
- Regular Unleaded Product Panel: Solar Grade Polycarbonate Background to be 1sst surface applied opaque vinyl Black C6; "Regular" to be show-through white.
- Diesel Product Pane: Solar Grade Polycarbonate; Background to be 1st surface applied translucent vinyl Green C7; "Diesel" to be show-through white.
- Plus Product Panel: Solar Grade Polycarbonate; background to be 1st surface applied translucent vinyl Red C8; "Plus" to be show-through white.

Interior Illumination: Sloan Sign Box III LED interior Illumination powered by low voltage power supplies. This is behind fuel grade panels and logo panel.

Sign Frame: 2" x 2" x .25" steel tube with .063 aluminum cladding painted RaceWay Blue CC2.

Extruded aluminum 1-1/2" wide Divider Bars installed to retain sign panels. Face dividers and retainers to be painted RaceWay Blue CC2.

See Color Schedule on Page 2

RACEWAY

GENERAL NOTE: SHALL BE IN COMPLIANCE WITH RECOGNIZED INDUSTRY STANDARDS, MANUFACTURER'S RECOMMENDATIONS AND ALL APPLICABLE STATE AND LOCAL CODES. NO SUBSTITUTIONS ALLOWED.